



This drawing is the copyright of LDM Design.
All dimensions to be checked on site.
Do not scale.
All levels to be checked on site and refer to Ordnance
Survey Datum Newlyn unless alternative datum given.
All errors and omissions to be reported to the Architect
prior to commencement.
This drawing must be read in conjunction with the relevant
specification clauses.
This drawing must not be used on site unless issued for
construction.




1 Front Proposed
1 : 100

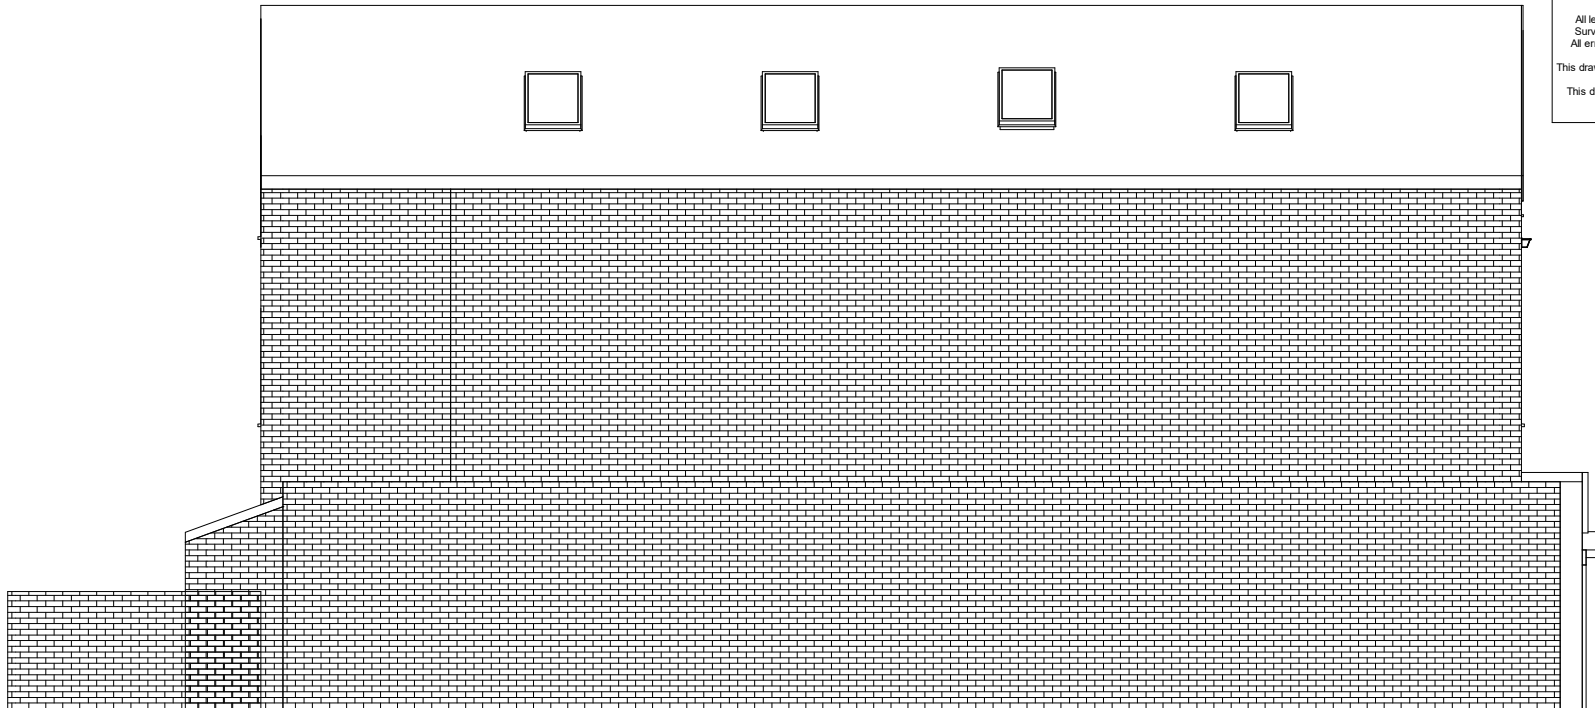



2 Left Proposed
1 : 100

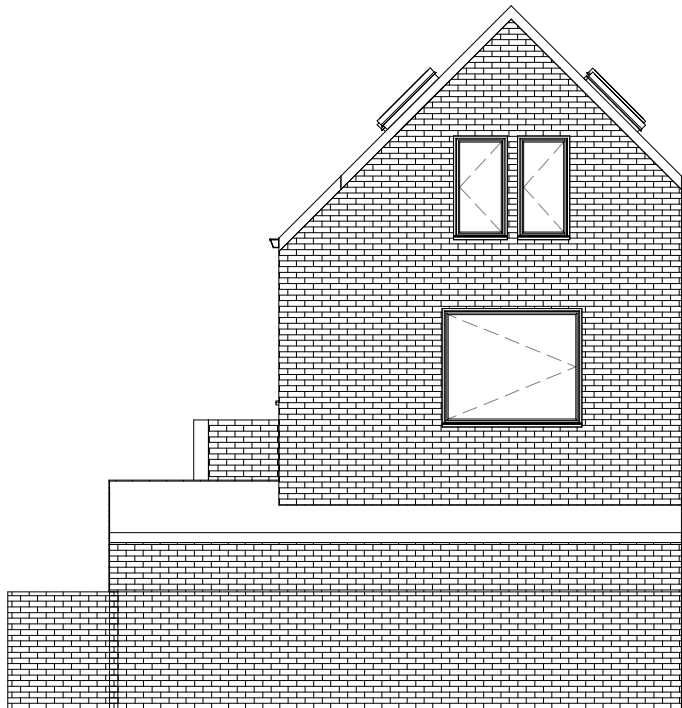

3 Rear Proposed
1 : 100

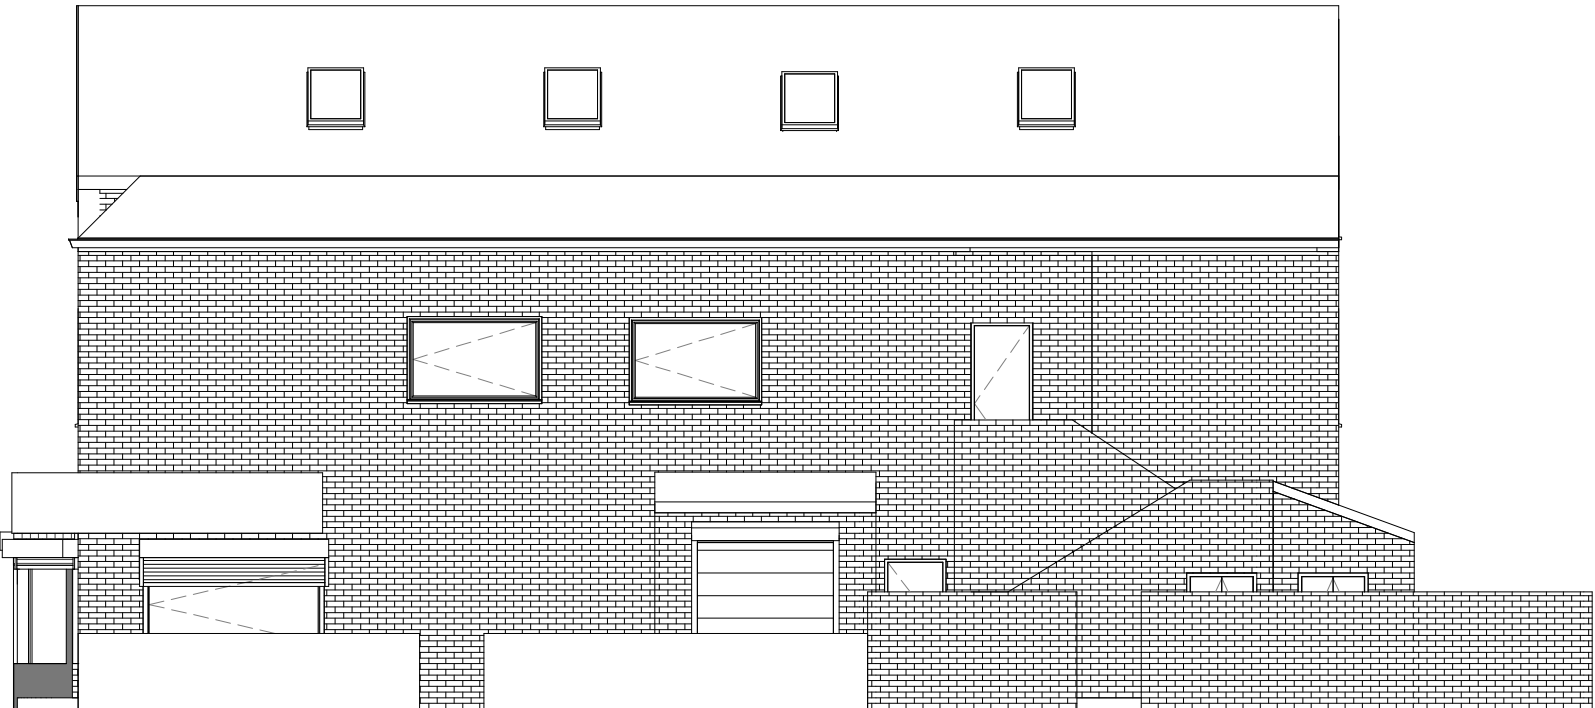

4 Right Proposed
1 : 100

 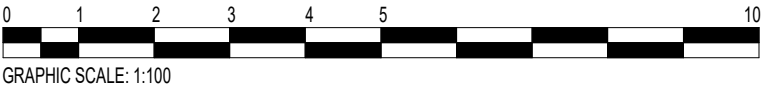

LDM Design

PROJECT
129 Manchester Road, Chorlton-Cum-Hardy,
Manchester, M21 9PG

SHEET
Proposed Setout Elevations

CLIENT
Yu Shing Property Limited

Scale (@ A3)
1 : 100

Drawn by KK	DRAWING NUMBER PS222	REV O
Checked by KK		