




PARK STREET 495 - Containers

ARCHITECTURAL EMPORIUM Ltd
EMAIL: mail@architectural-emporium.co.uk
WEB: www.architectural-emporium.co.uk
ADDRESS: 13 Hope St, Liverpool, L1 9BQ
PHONE: +44 (0)151 363 0000



- North Point

- Application Site Edge in red

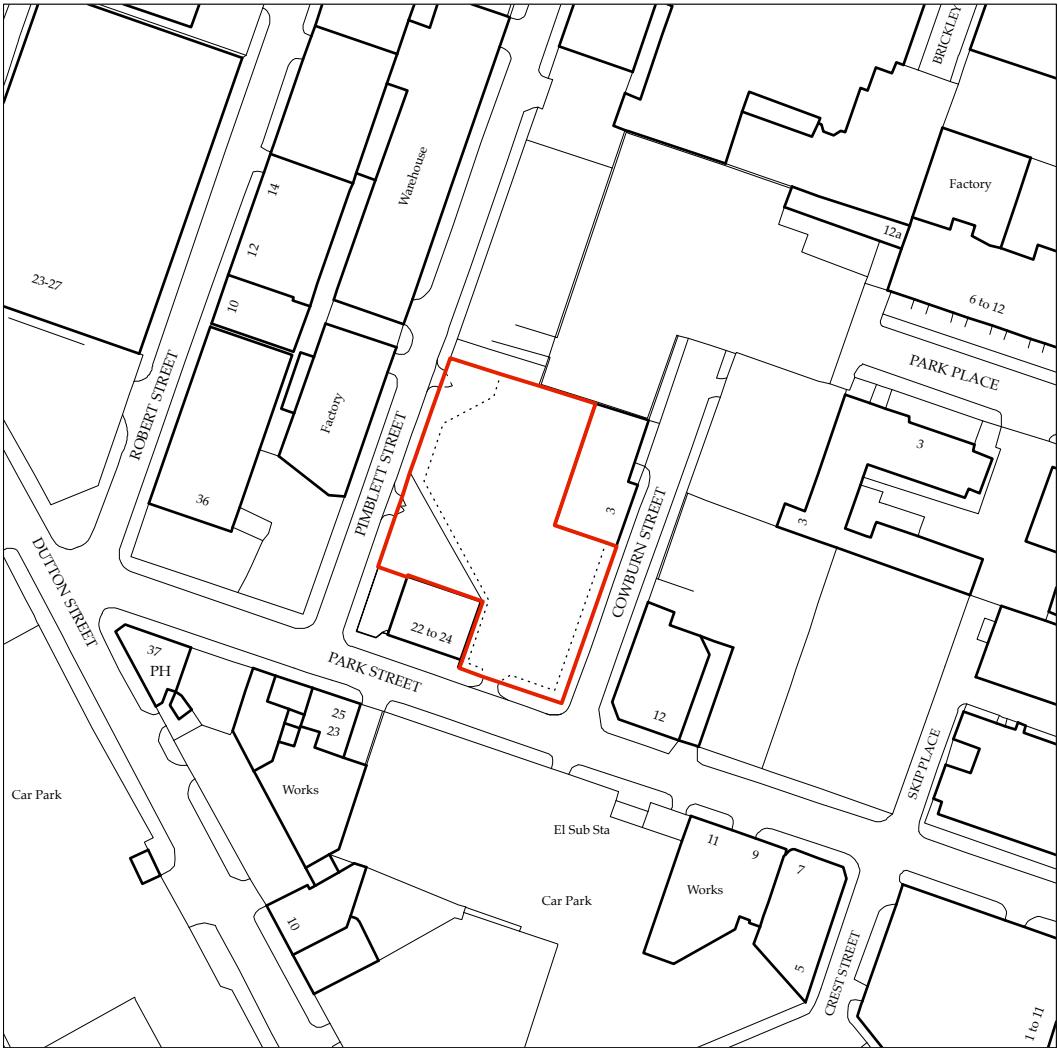

LOCATION PLAN

Rev*: First Issue

FOR: PLANNING	
CHECKED BY: TW	DRAWN BY: AK
SCALE: 1:1250	
PAPER SIZE: A3	
JOB: PARK STREET 495 - Containers	

C-0.001_Rev
FIRST ISSUE: 15.02.22

LOCATION PLAN