




1500mm high concrete post and timber panel fence with 300mm trellis (used between rear gardens)

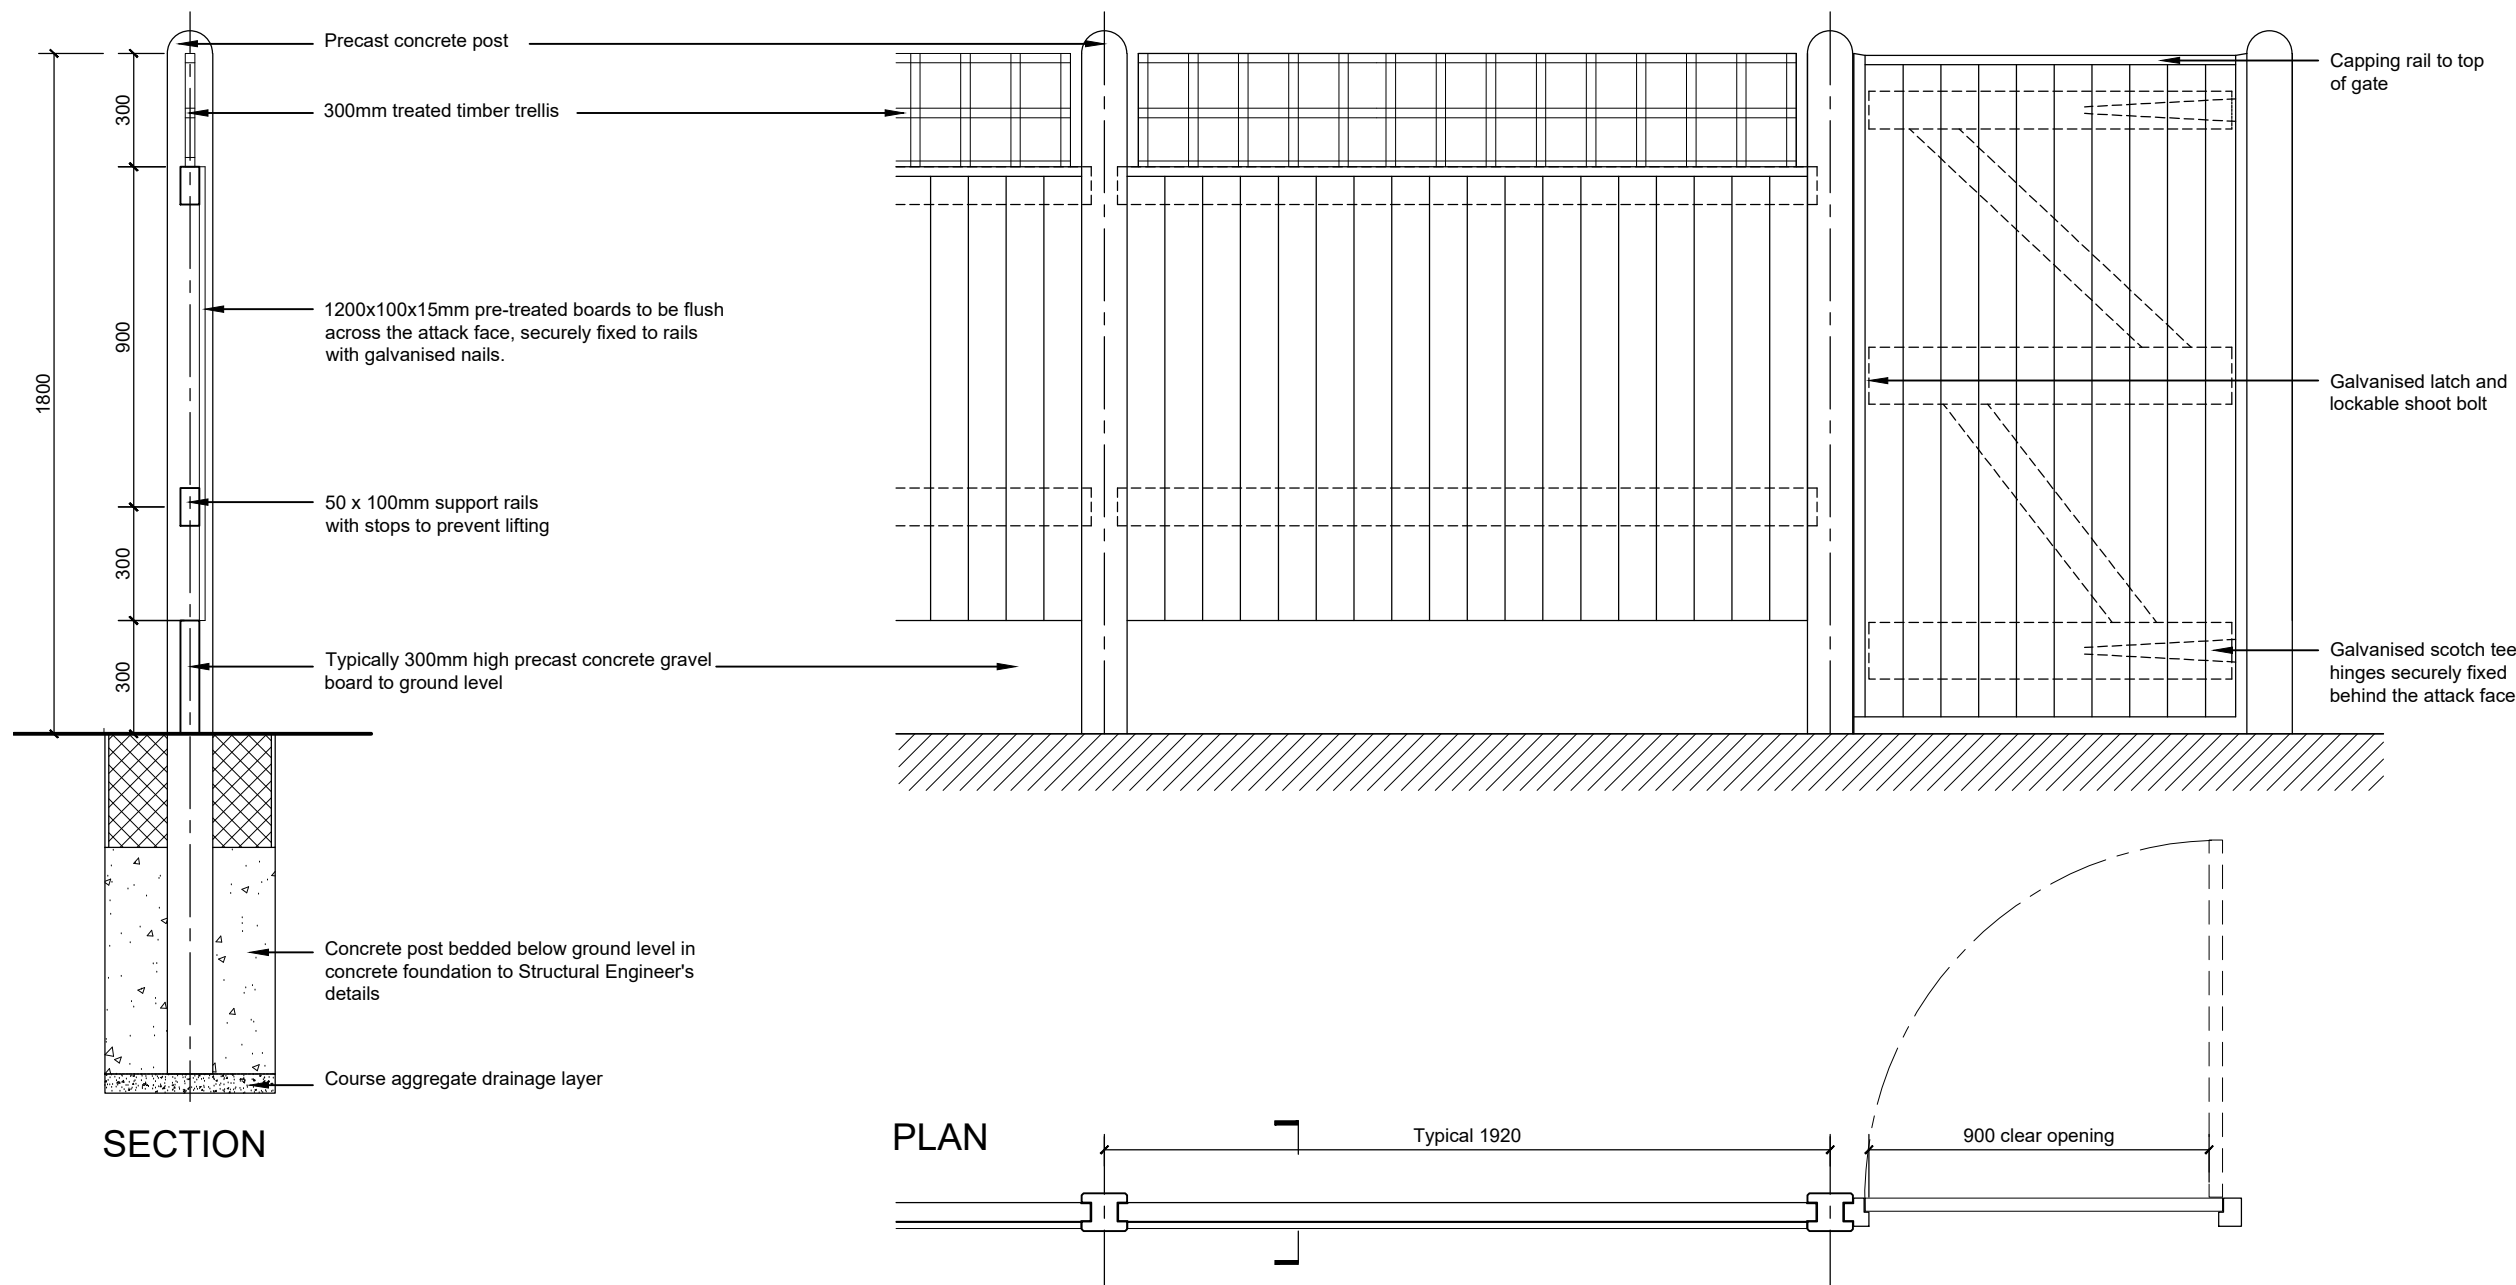

1800mm High black metal railings

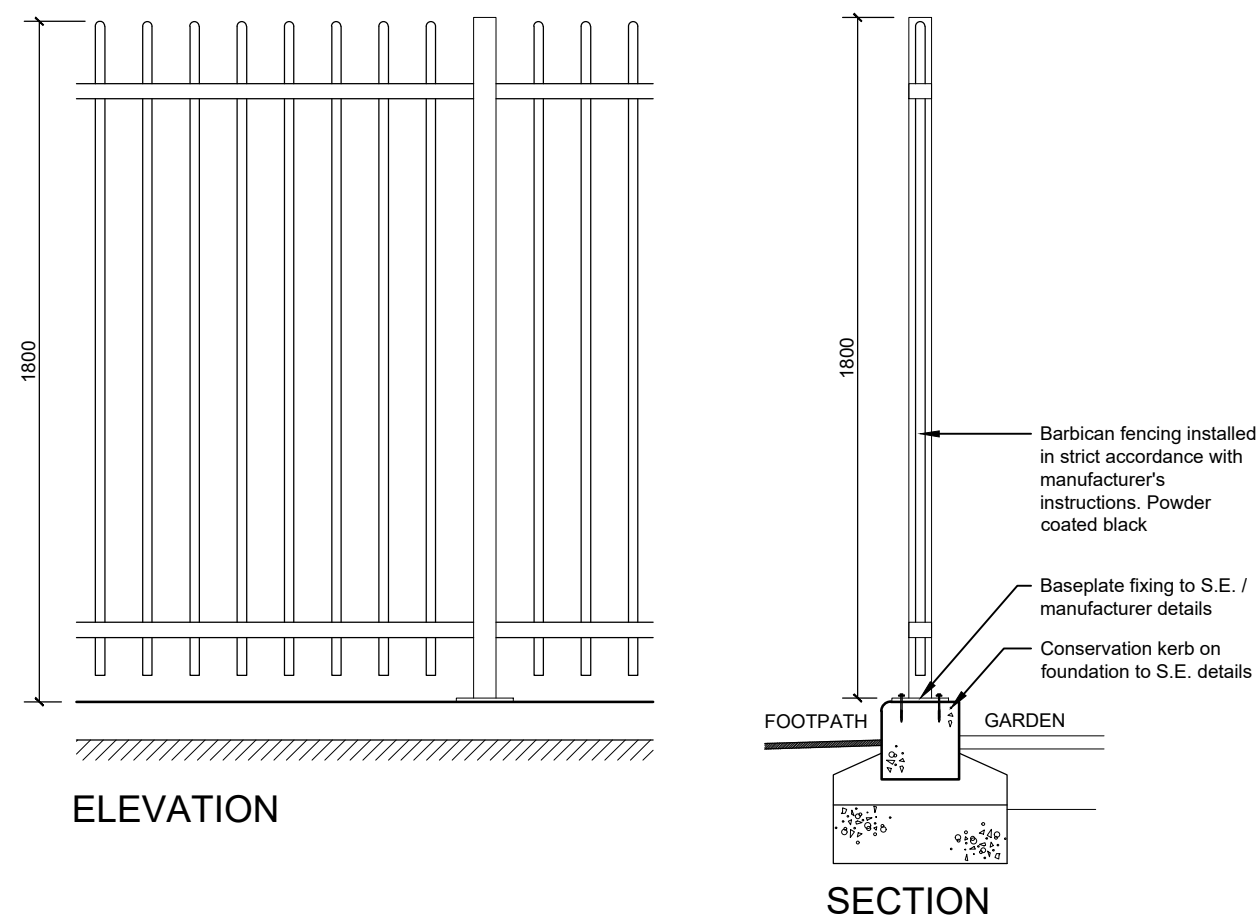

2100mm High Brick Wall

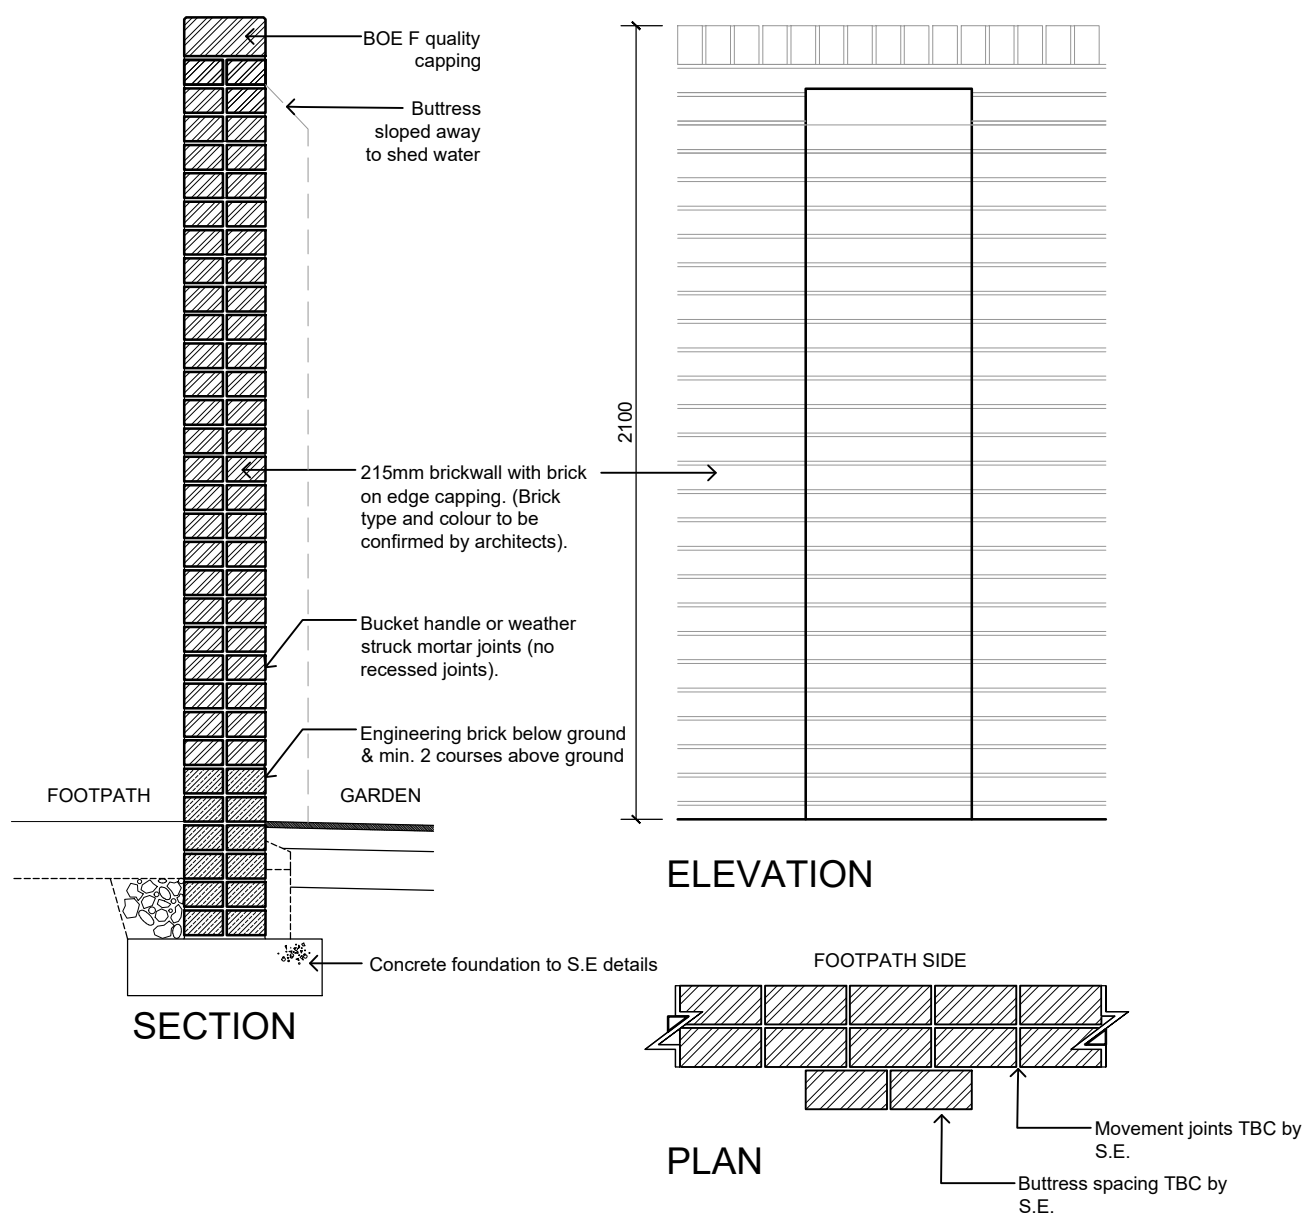

- NOTES:
- THE CONTRACTOR IS RESPONSIBLE FOR CHECKING DIMENSIONS, TOLERANCES & REFERENCES. ANY DISCREPANCY TO BE VERIFIED WITH THE ARCHITECT BEFORE PROCEEDING WITH THE WORKS.
 - WHERE AN ITEM IS COVERED BY DRAWINGS OF DIFFERENT SCALES, THE LARGER SCALE DRAWING TO BE WORKED TO. DO NOT SCALE FROM THE DRAWING. FIGURED DIMENSIONS
 - TO BE WORKED TO IN ALL CASES.
 - THIS DRAWING TO BE READ IN CONJUNCTION WITH:

B	Updated as contractor & client comments.	02.02.22	JS
A	Updated details.	31.01.22	JS
Rev		Date	By

Client:

Edward Mayes Trust

Project:

Mayes Gardens Apartments

Description:

Boundary Treatments

Purpose of issue:

PLANNING

Drawn by:	Checked by:	Scale:
HR		1:20@A2
Date:	Project No:	Drawing No: Rev:
SEP 19	18-019	04 B