




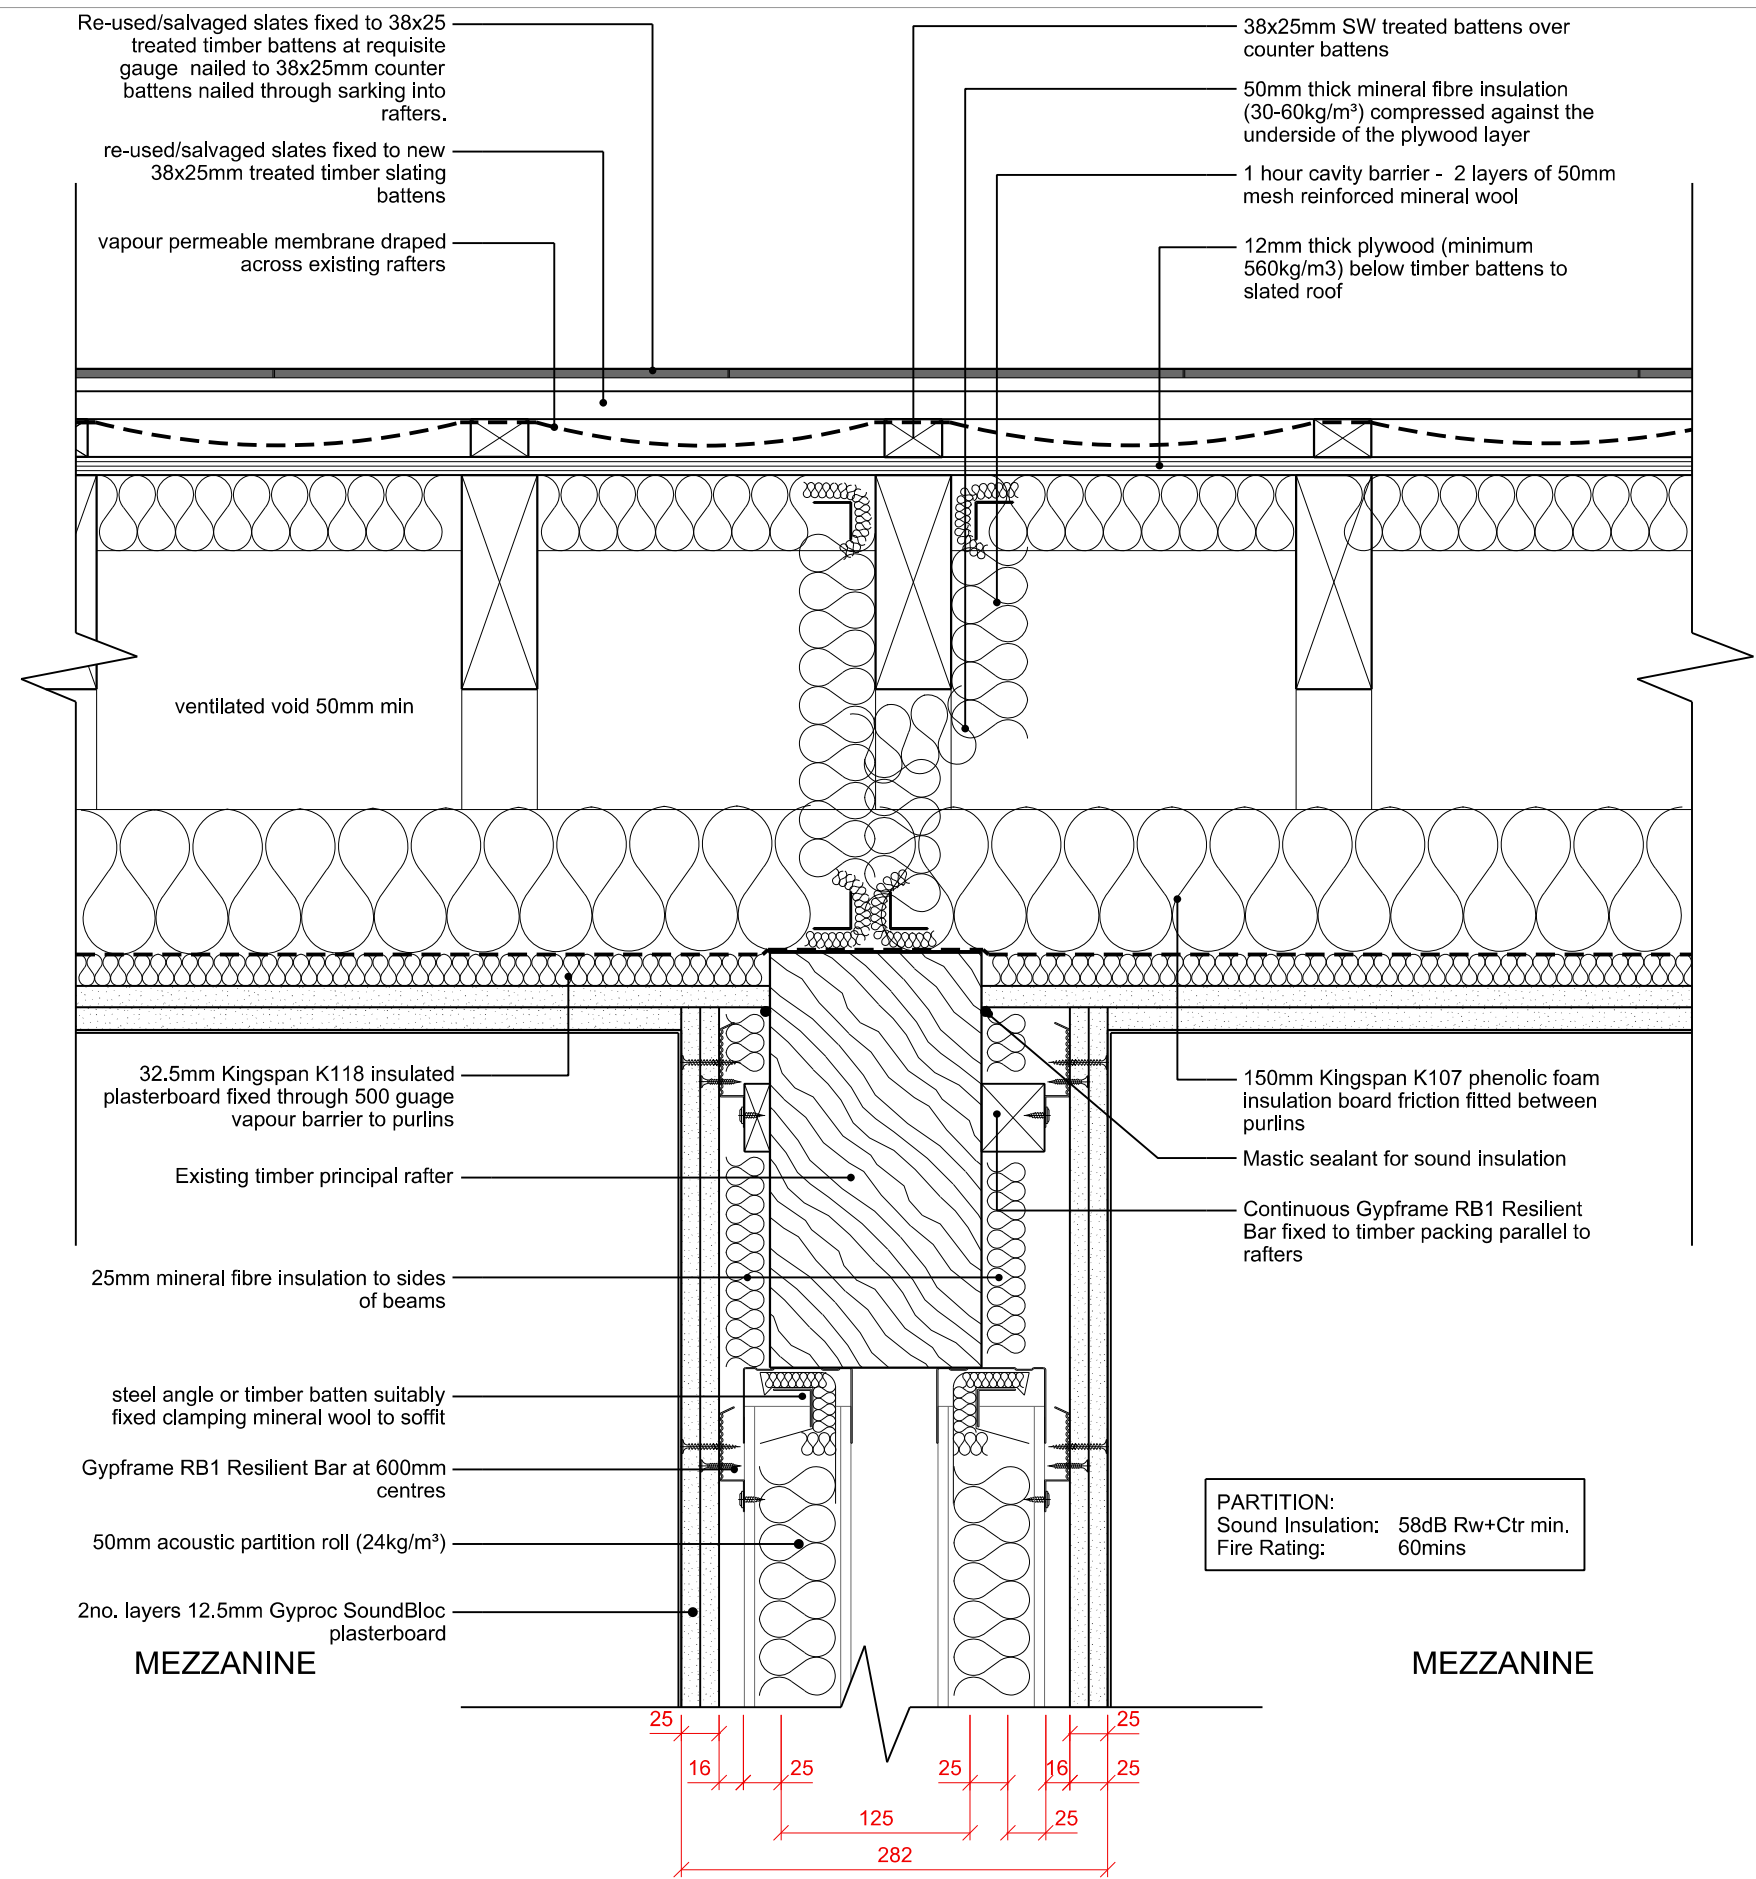


01a. Mezzanine Party Wall/Roof Junction Detail

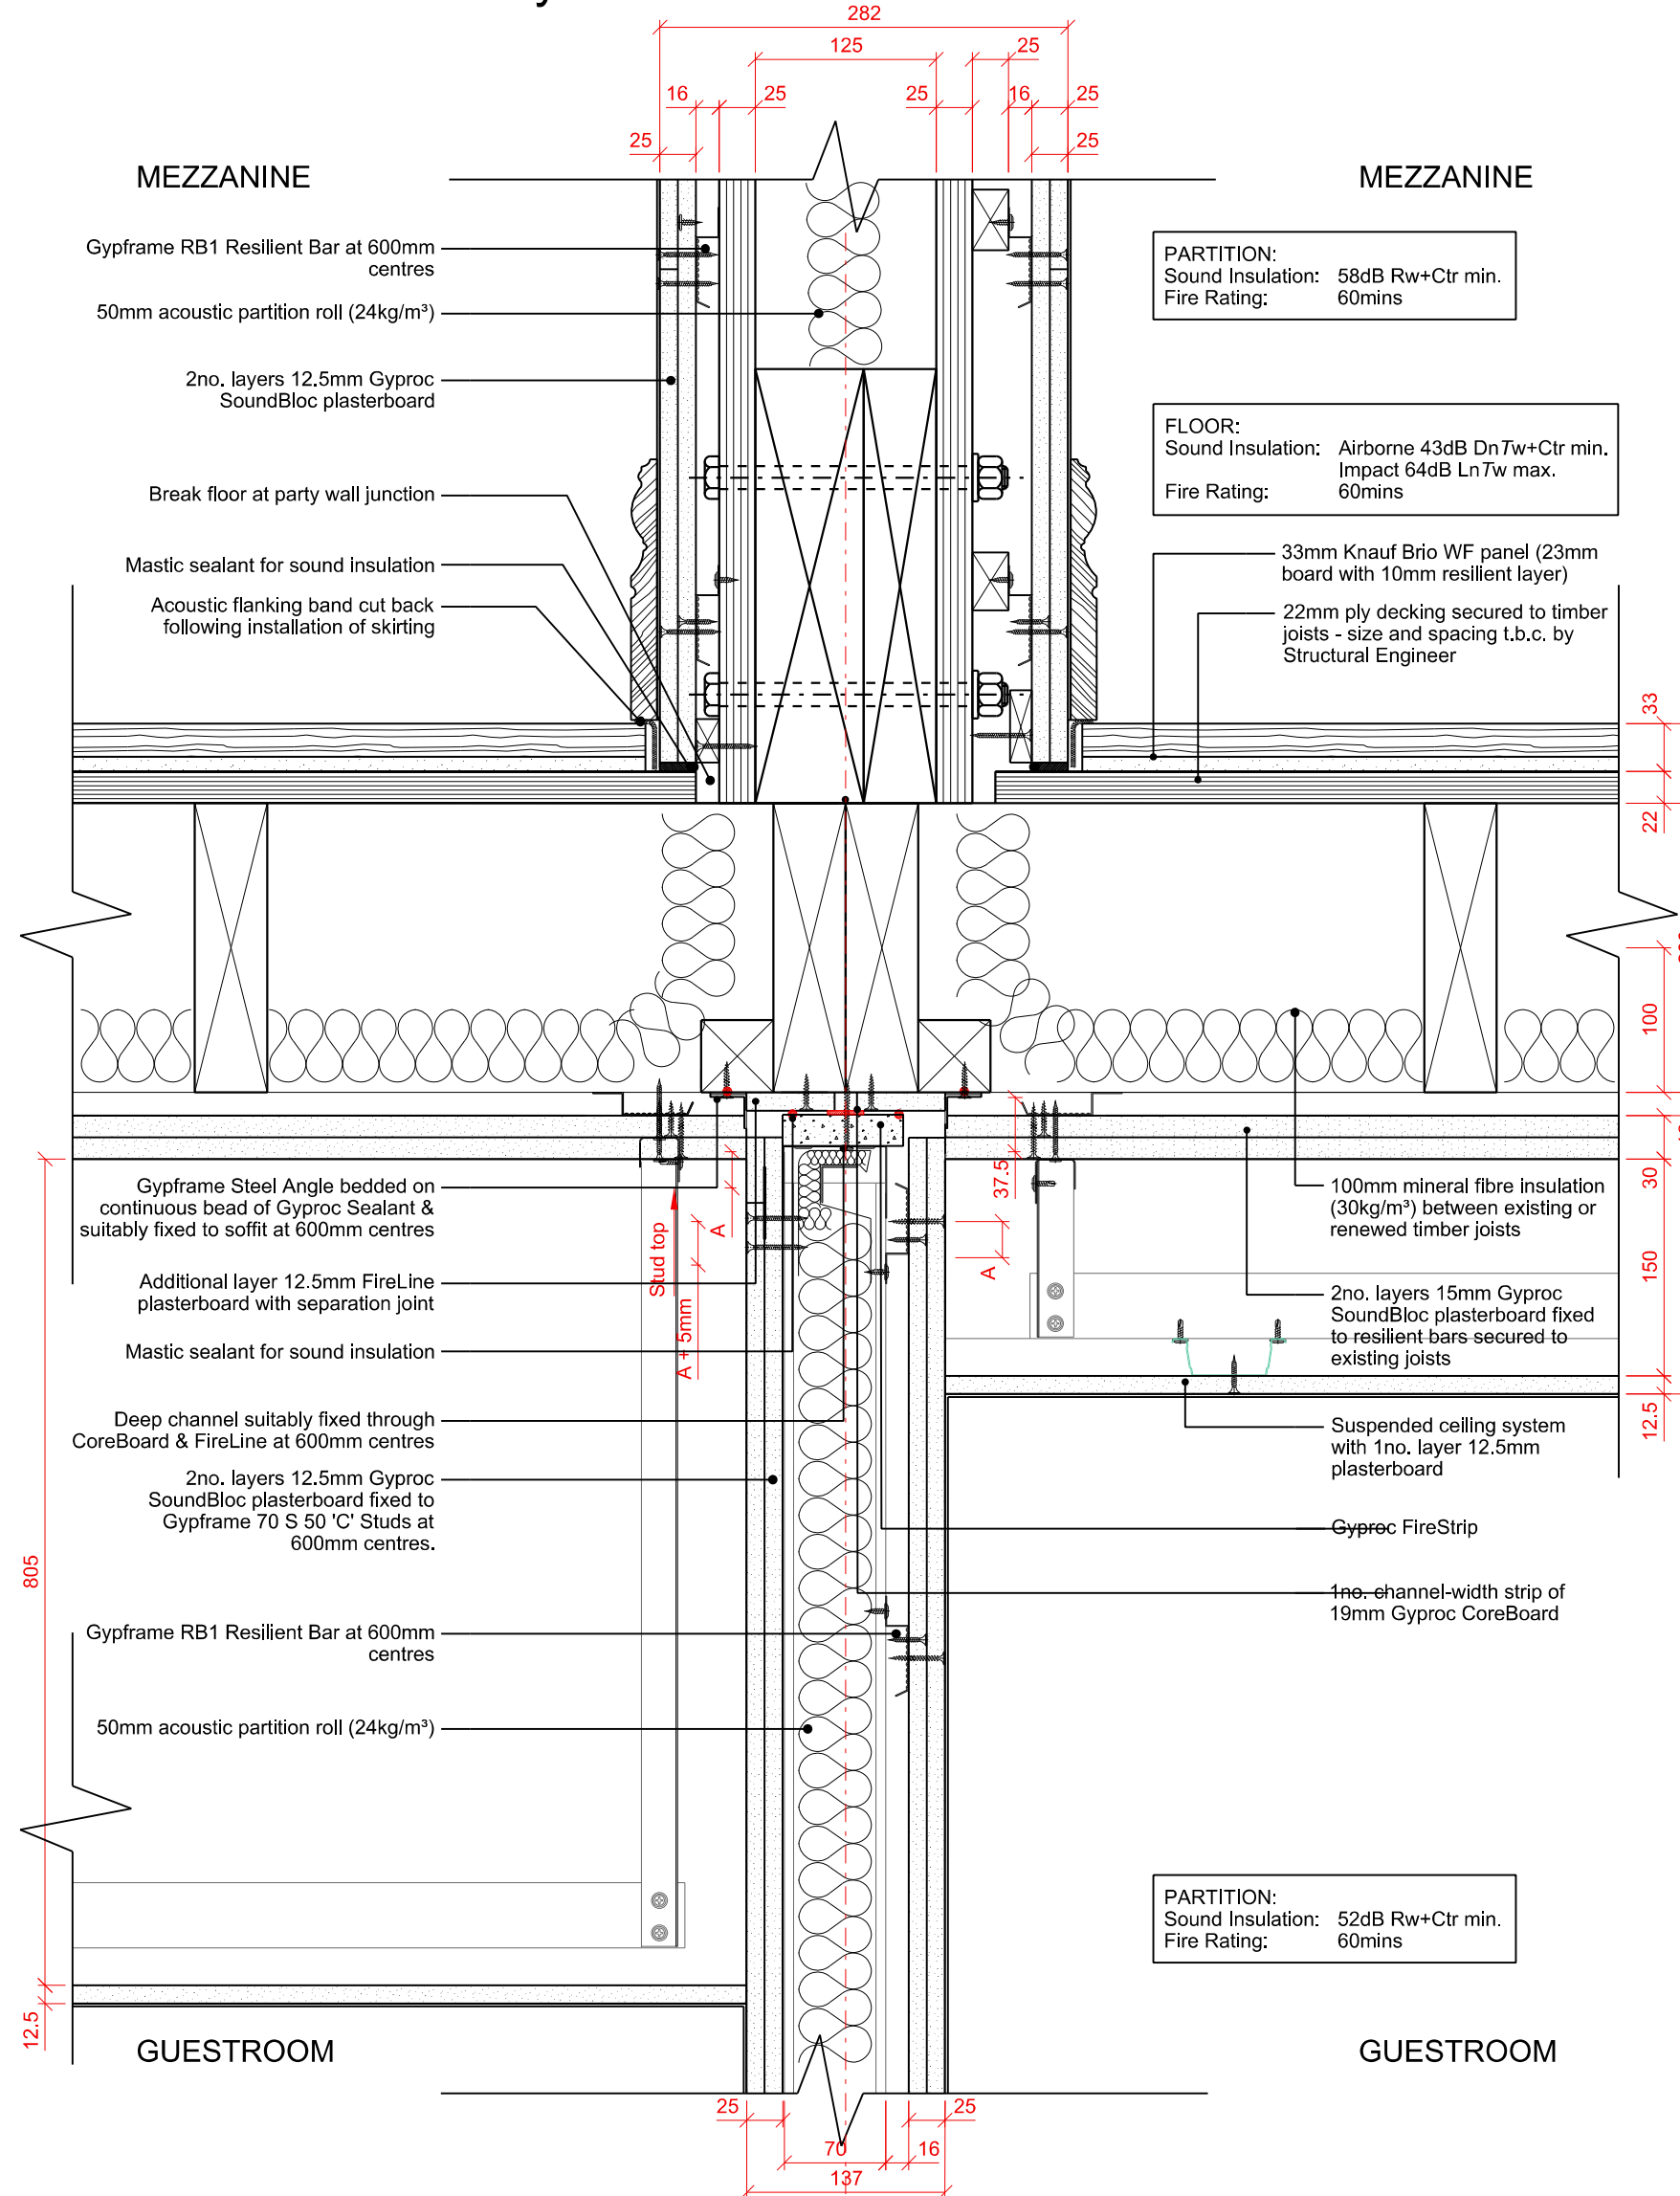


02. Mezzanine Floor/Guestroom Party Wall Junction Detail

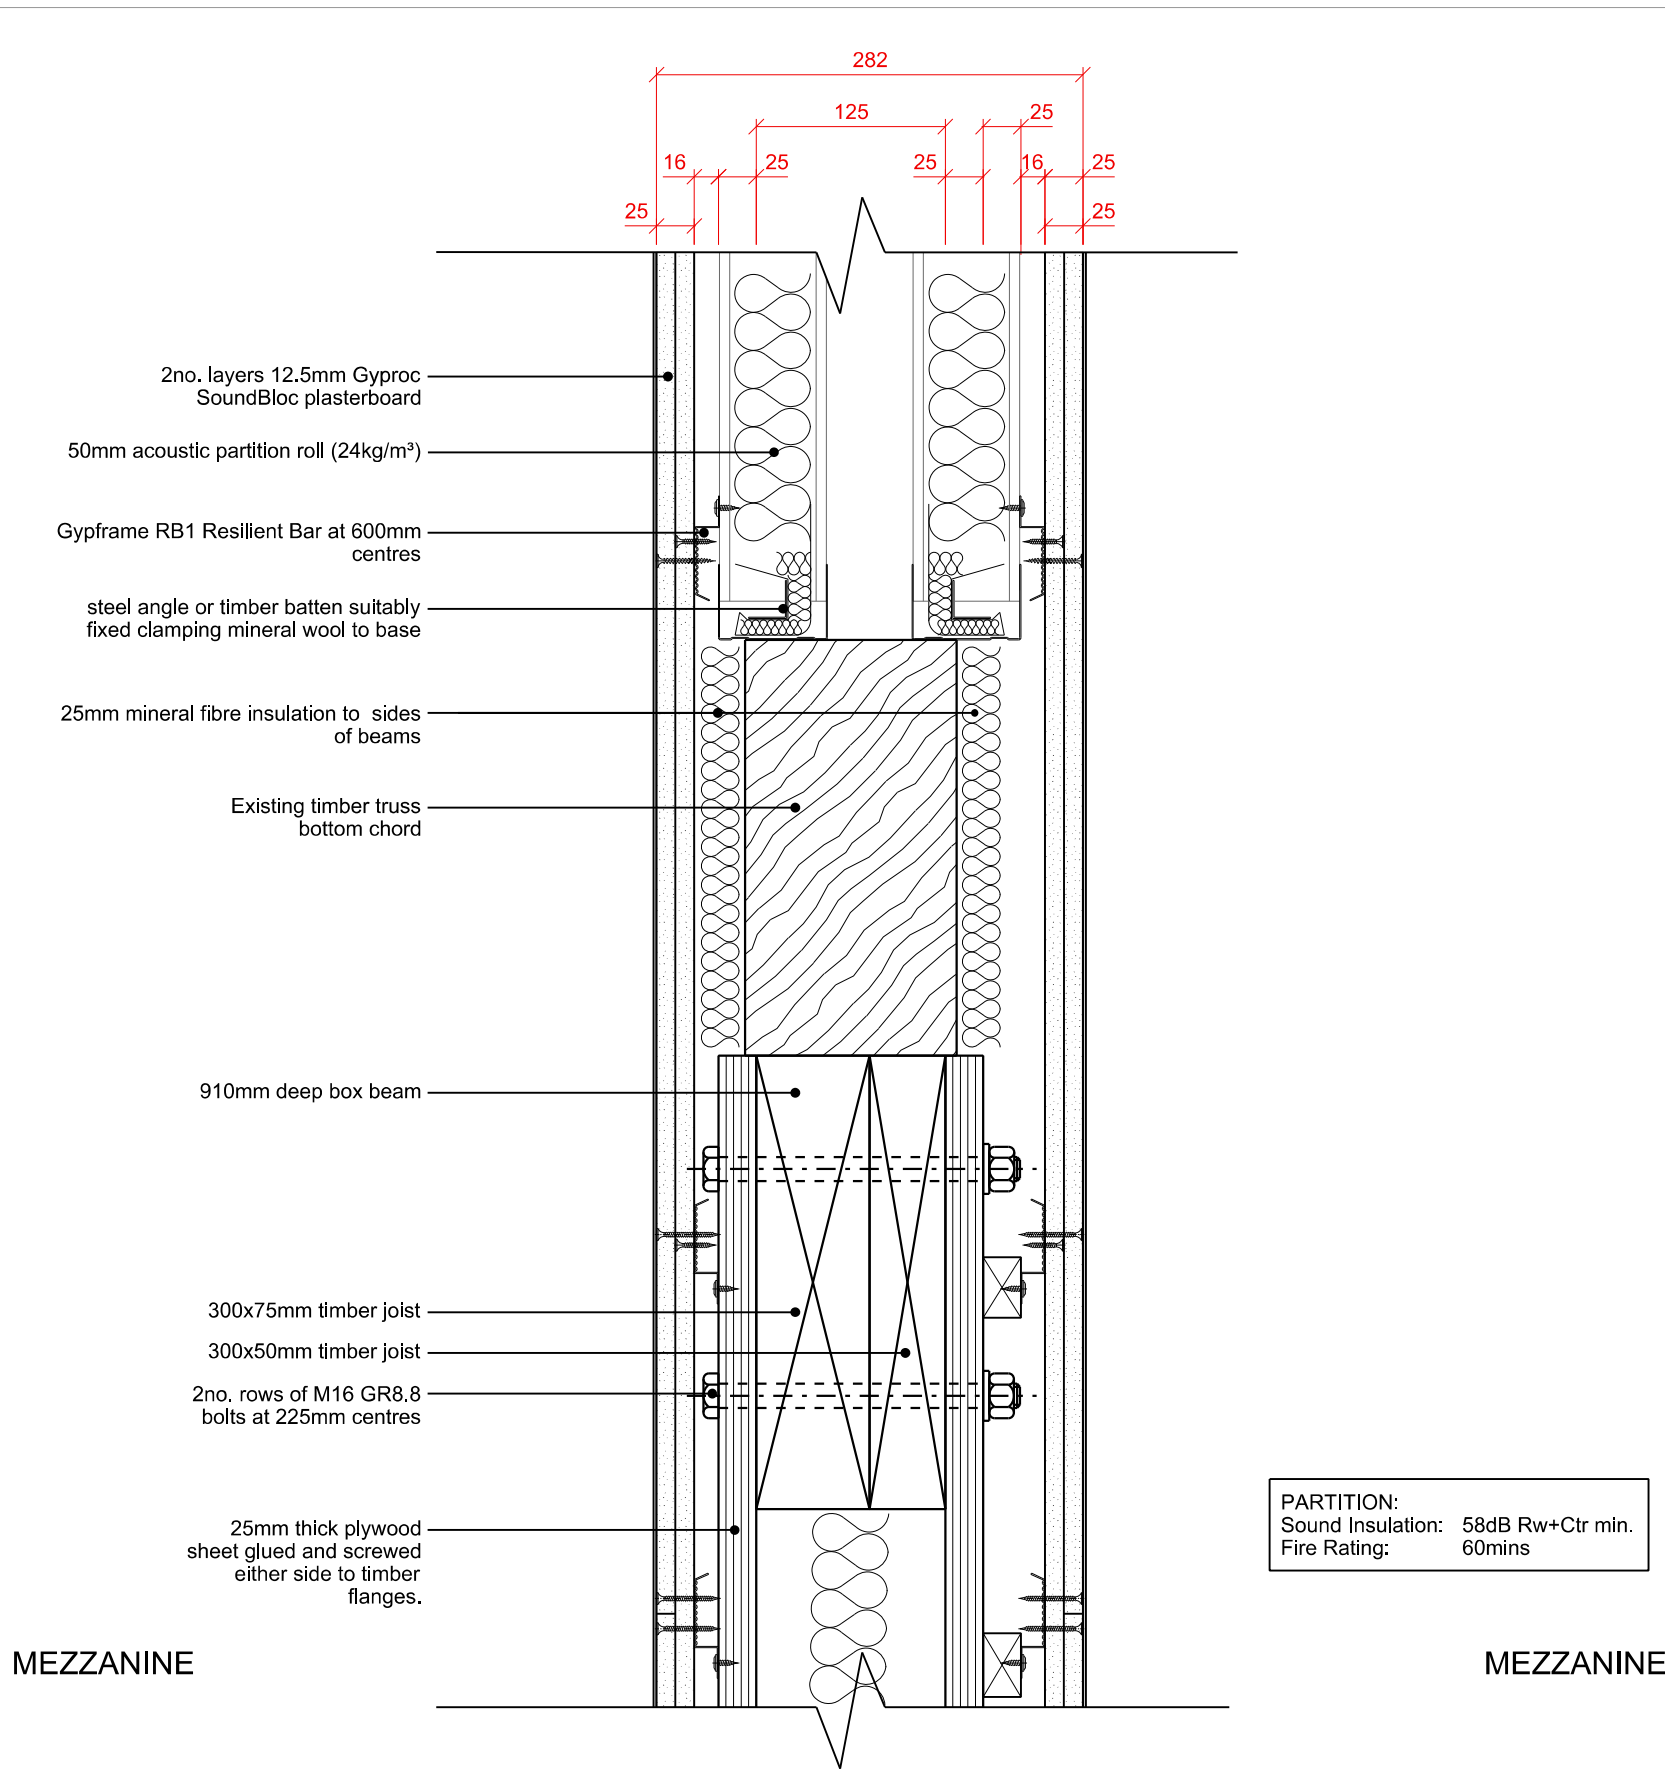

01b. Mezzanine Party Wall Detail with Exposed Truss

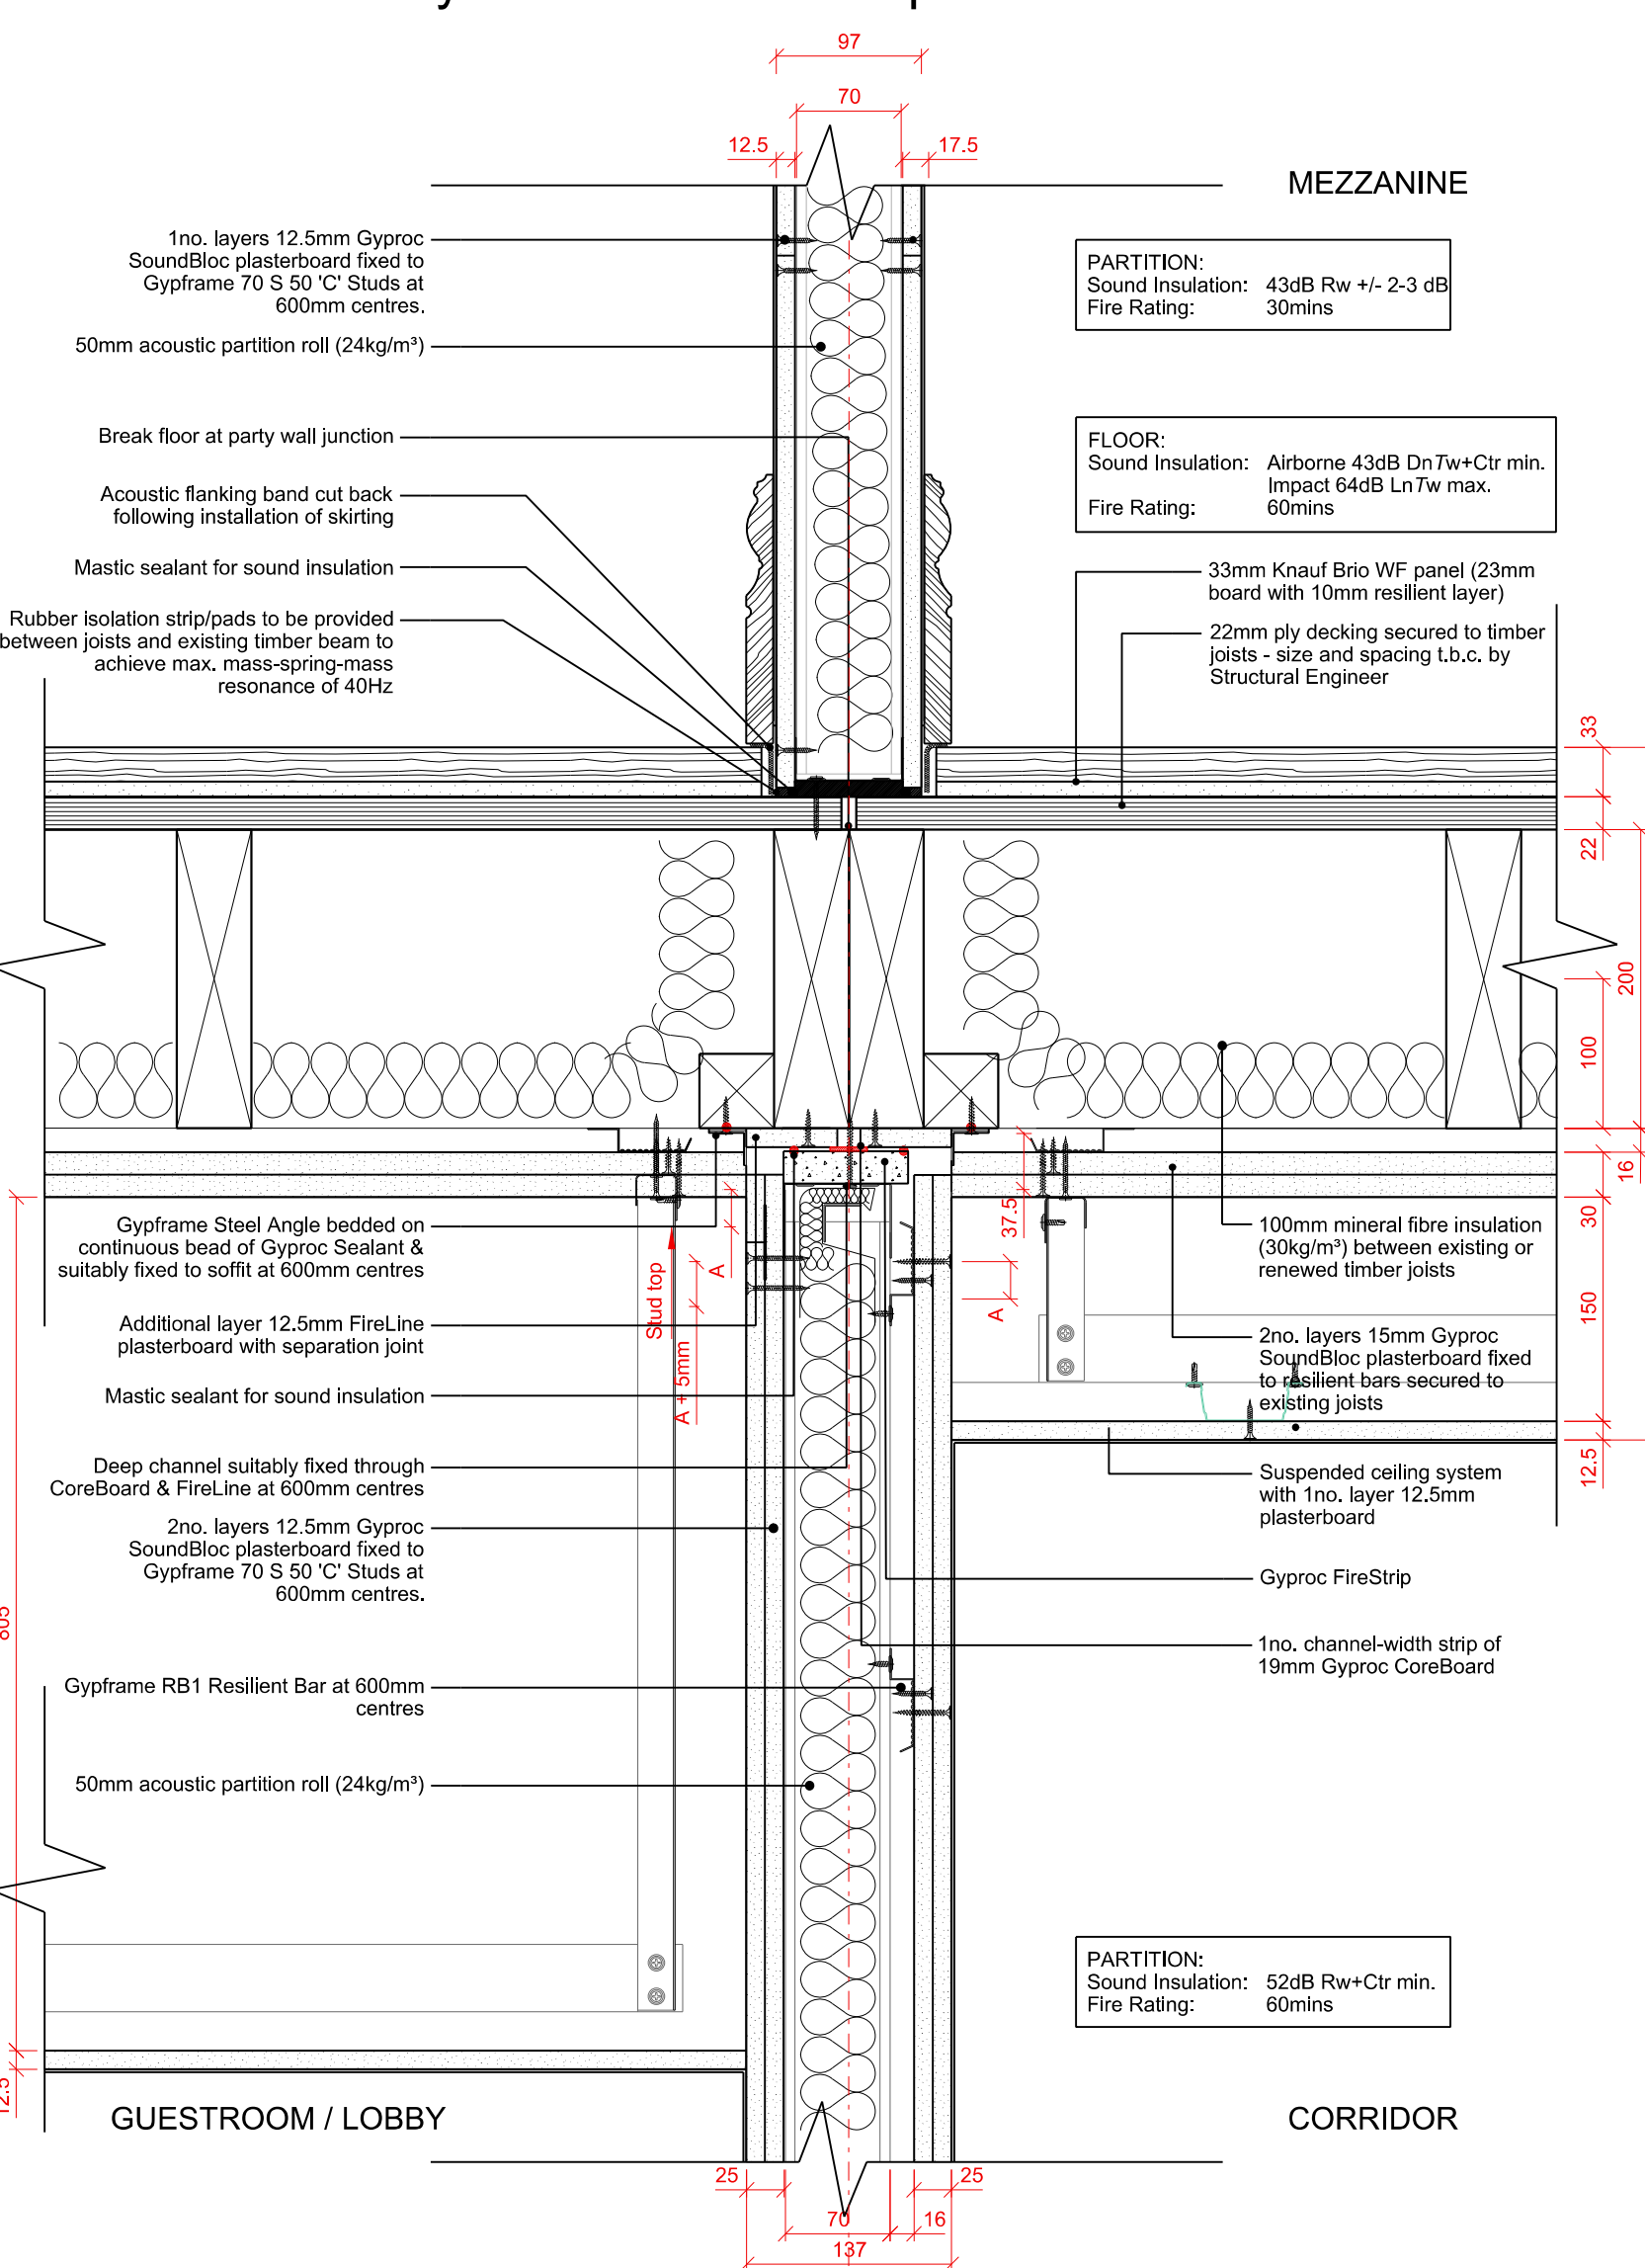


03. Mezzanine Floor/Corridor Wall Junction Detail

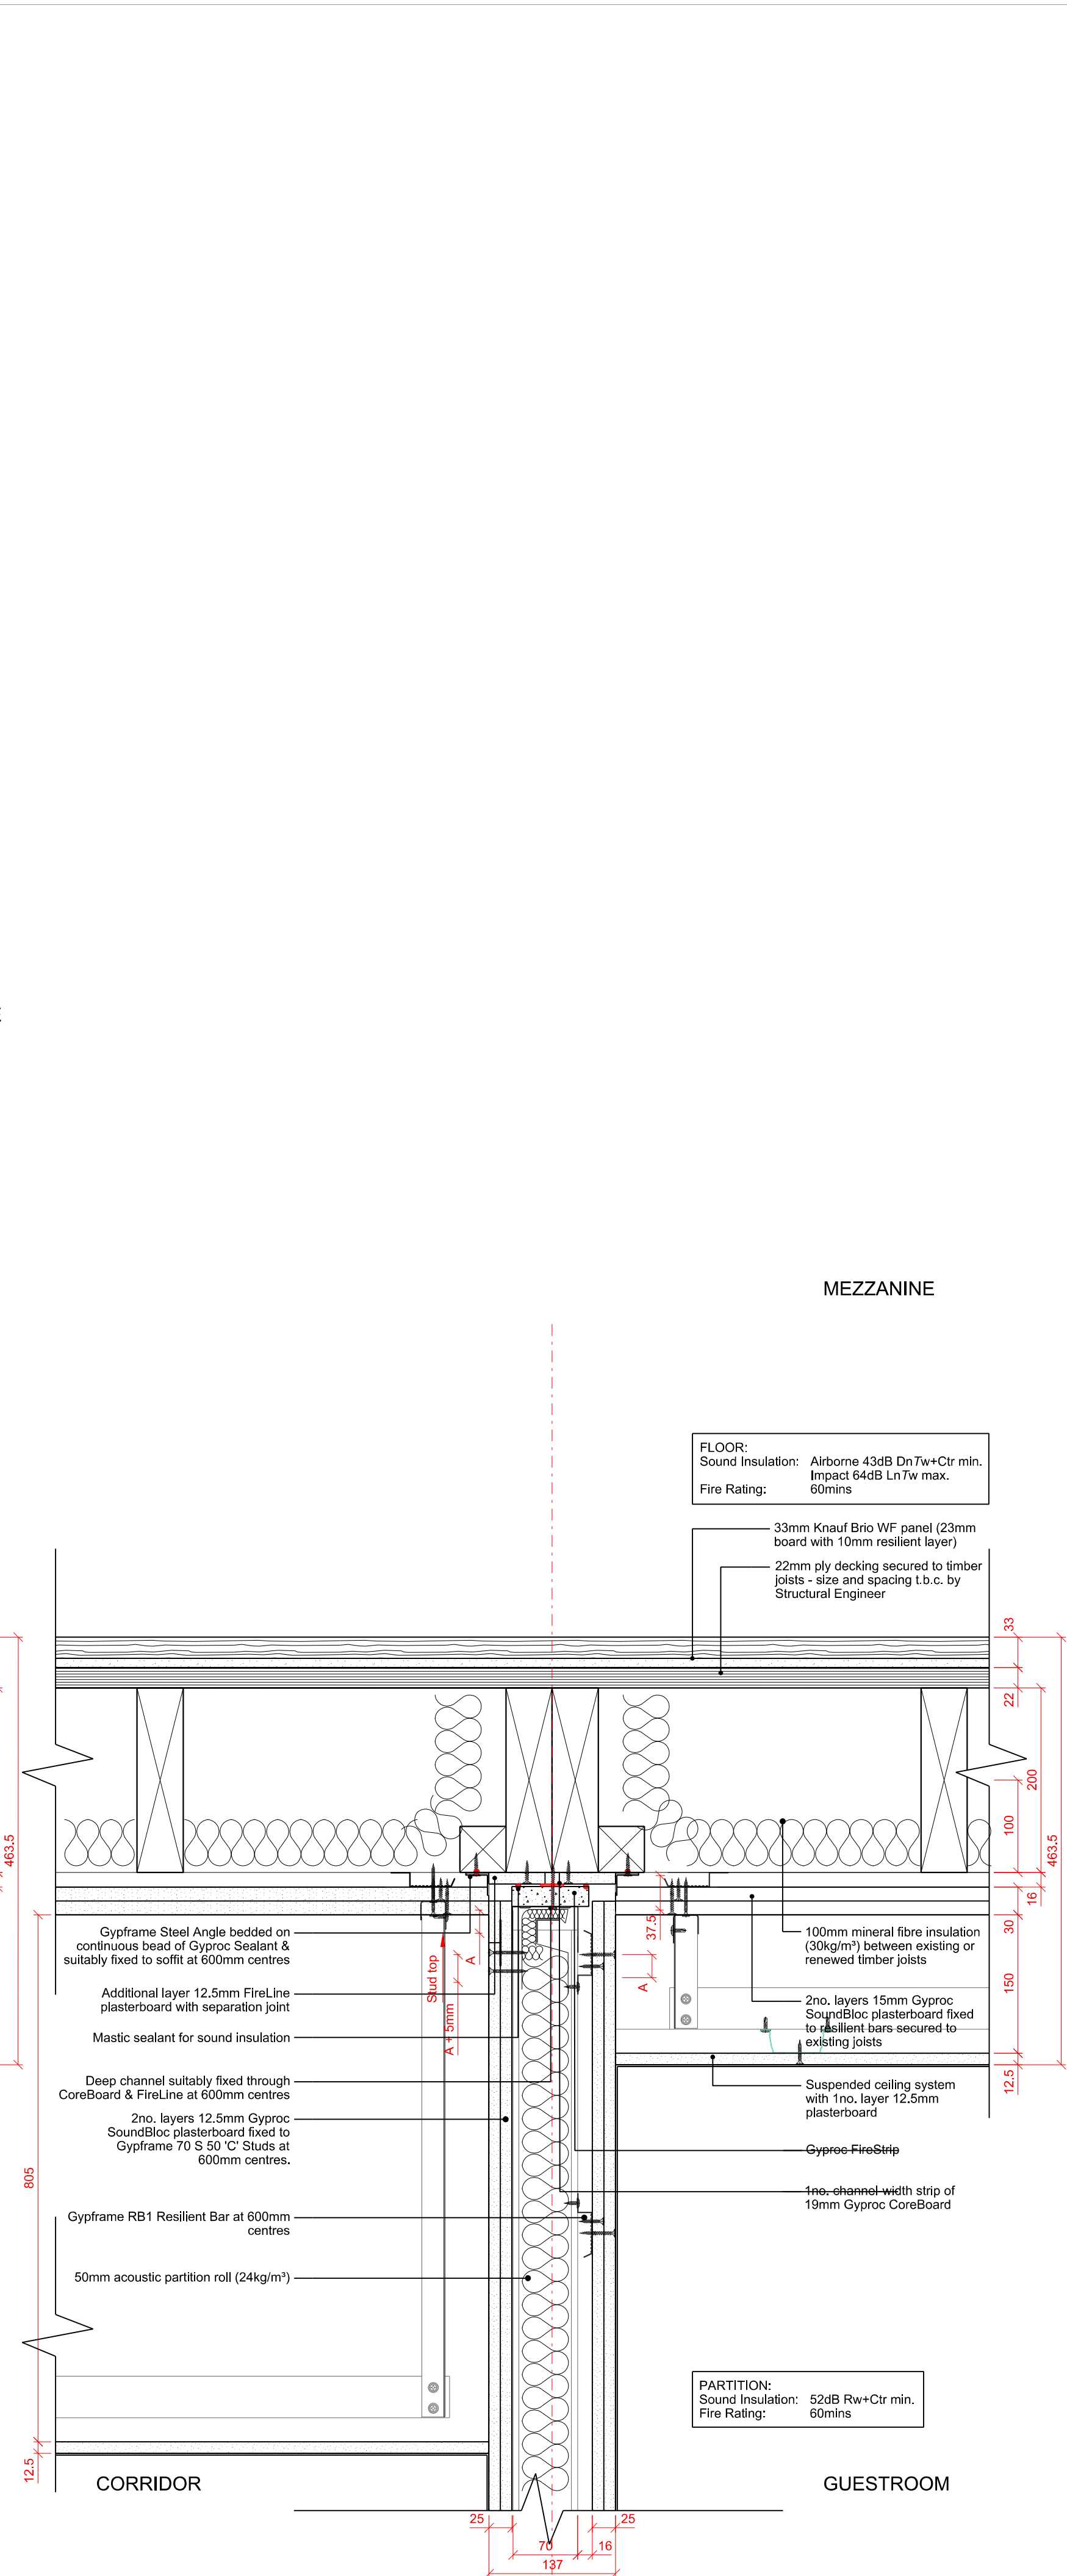

04. Mezzanine Floor/Party Wall Junction Detail

Notes

This document is © Falconer Chester Hall Limited. All drawing measurements shall not be obtained by scaling. Any discrepancies on this document to be immediately reported to the Architect. Verify all dimensions and levels prior to construction. This Document shall be read in conjunction with related documents, specifications and associated models.

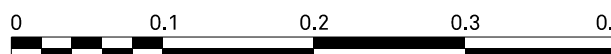

P02	31.01.22	SW	GJ	Details updated to show encasement of beams/column heads and amended floor build-ups, upper floor details removed.
P01	11.01.21	MS	GJ	First issue.
Rev:	Date:	By:	Chk By:	Rev Note:

**FALCONER
CHESTER
HALL**

London | Liverpool | Manchester | www.fcharchitects.com | +44(0)151 243 5800

Project Title	47 Peter Street, Manchester	Rev	P02
Client	KRO Hospitality	Drawn By	RE
Drawing Title	Mezzanine Floor & Wall Junction Details	Scale	1:5 @ A1
Drawing No.	P20048-FCH-XX-XX-DR-A-7101	Checked By	GJ
Status	D3	Issue suitable for:	Contractual Design
Job No.	P20-048	Drawing Stage	TENDER
		Date	04.12.20
		Scale	1:5 @ A1