




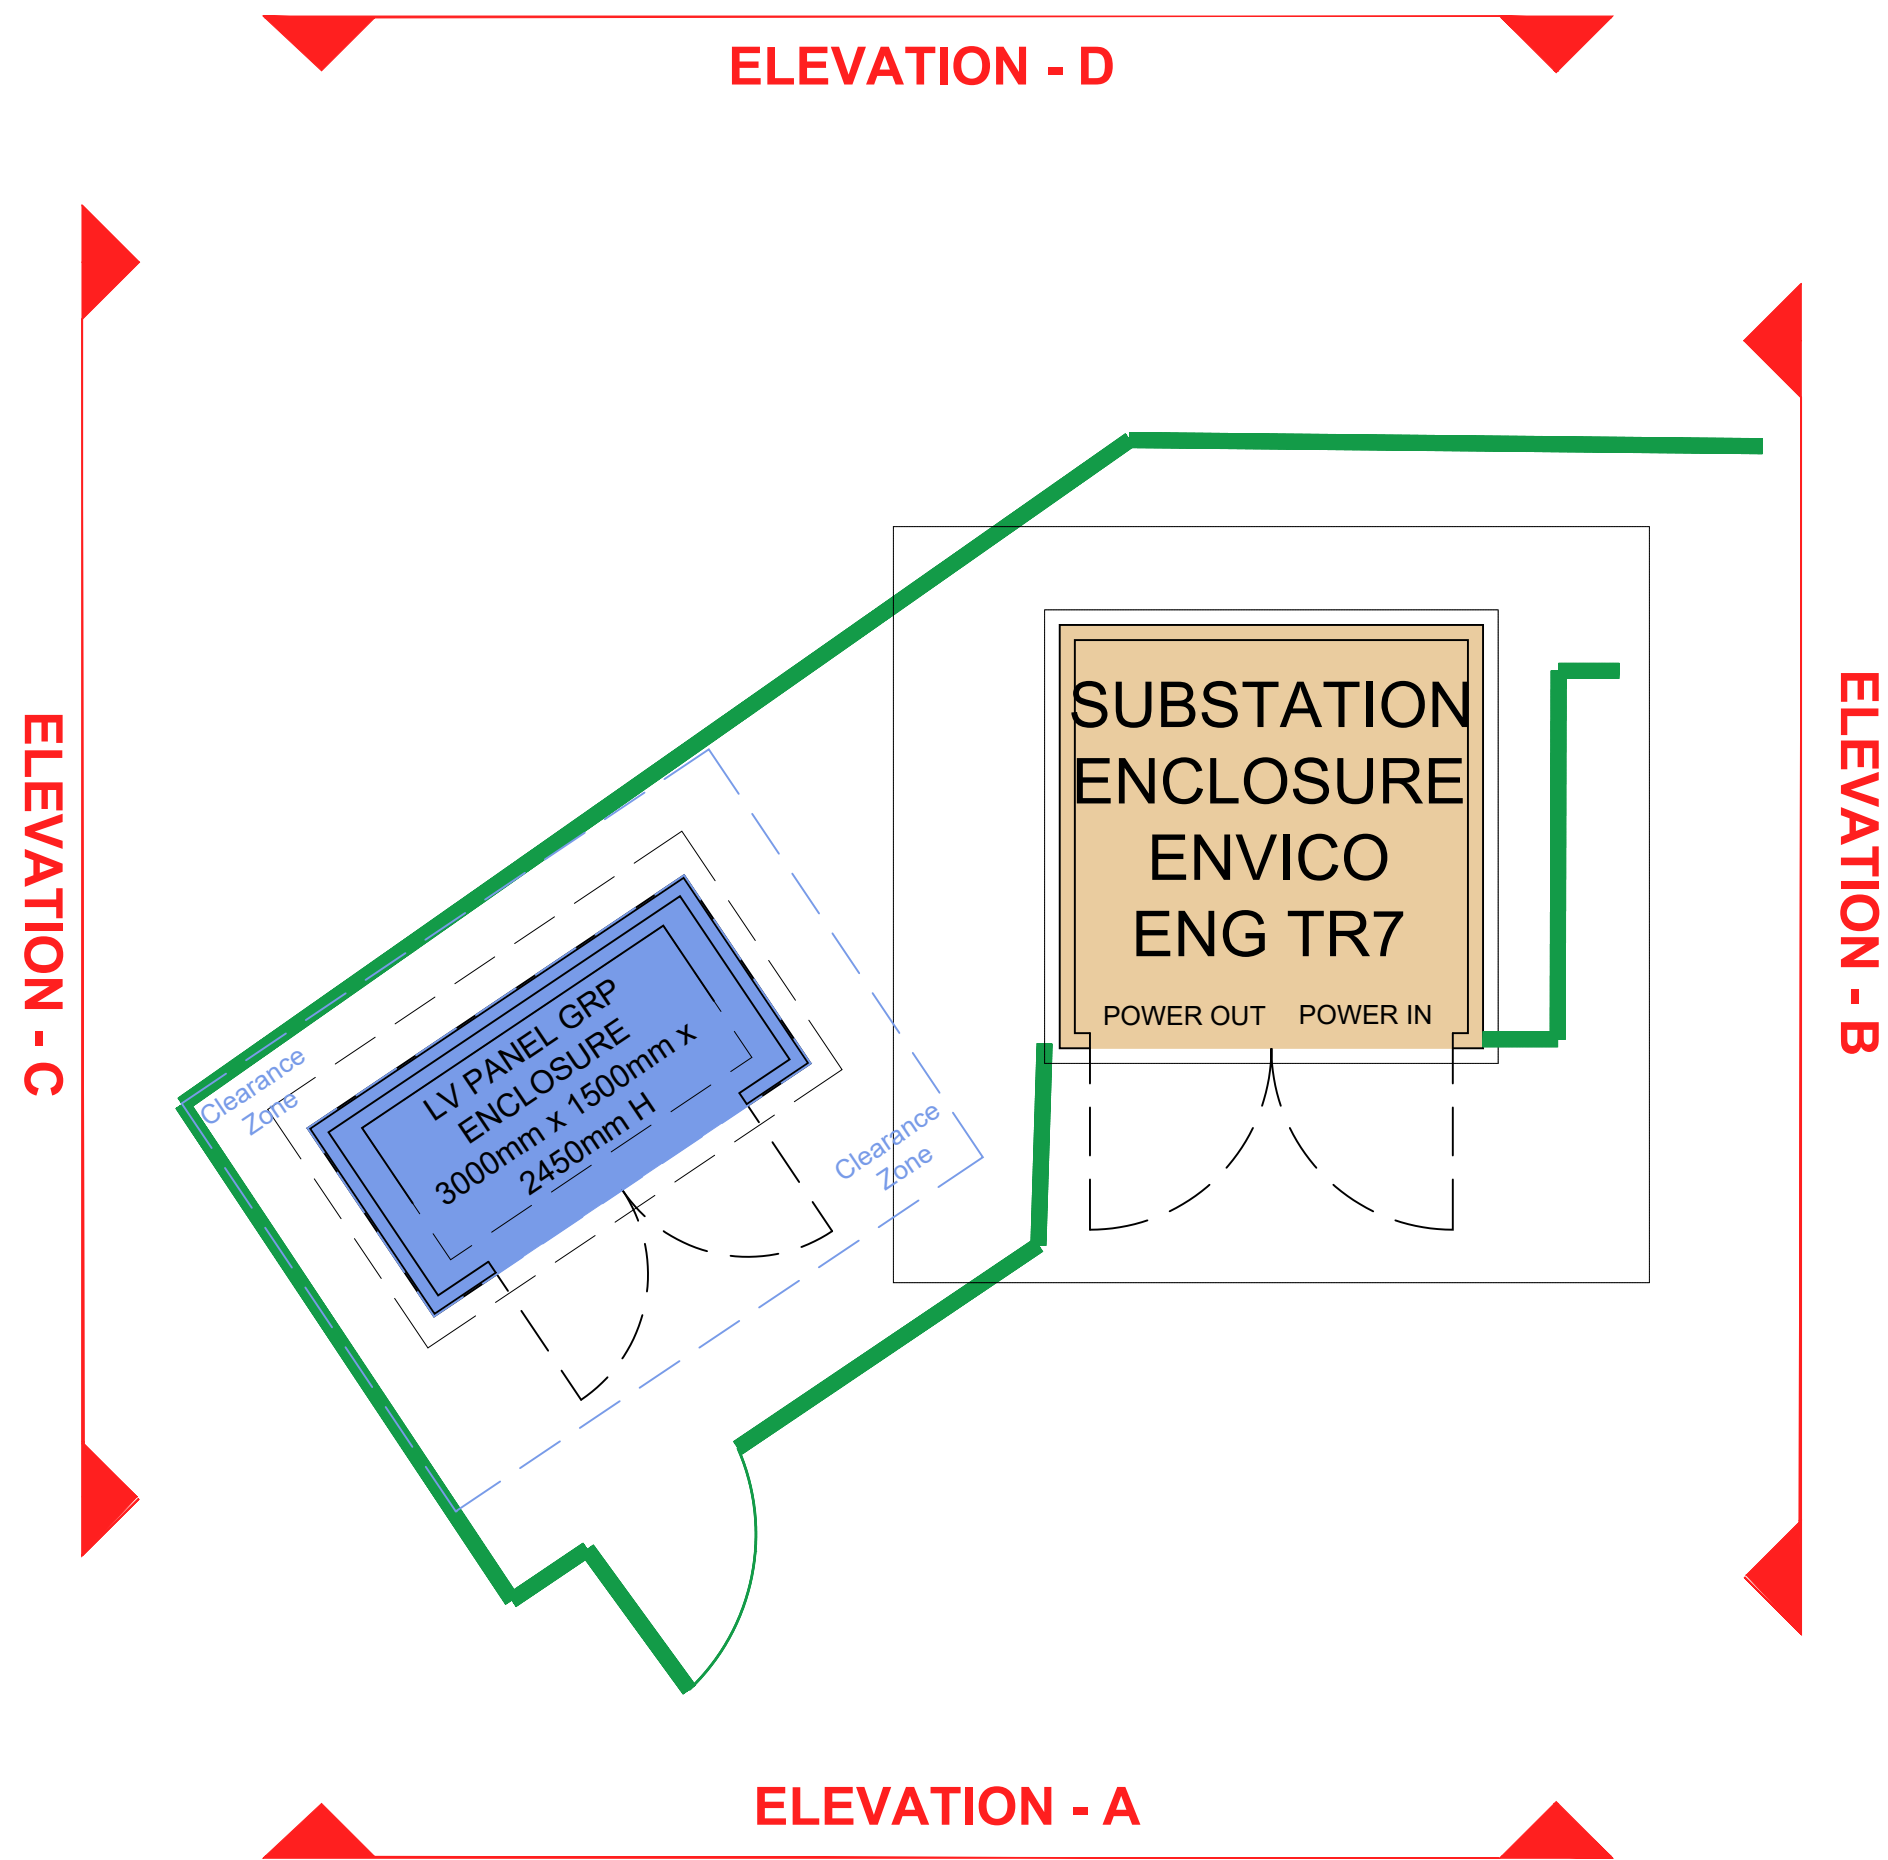


LOUVERED ENCLOSURE COMPOUND- PLAN
Scale 1:50

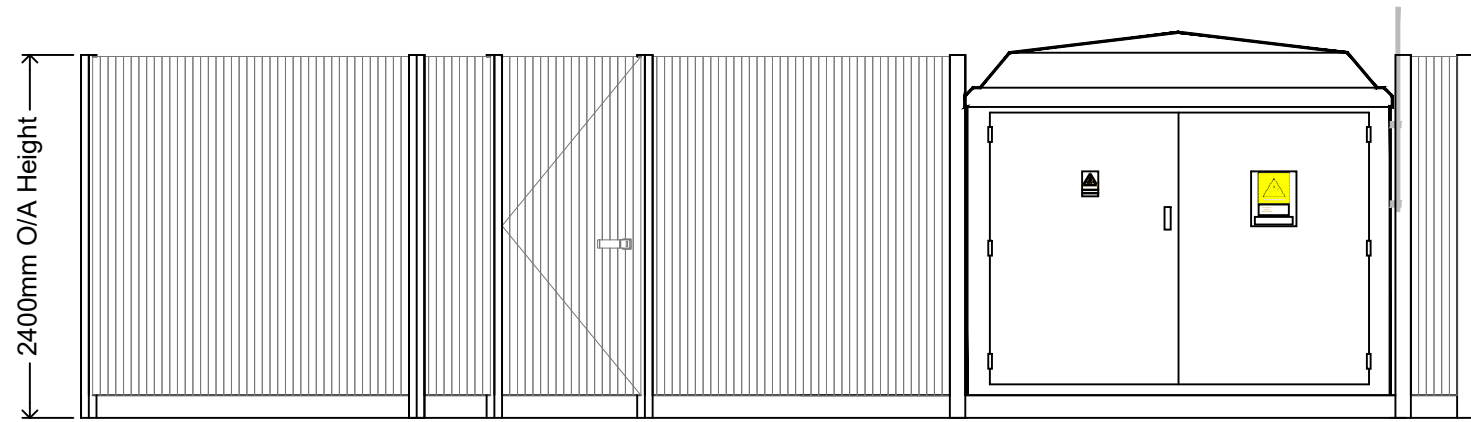


ELEVATION A
Scale 1:50

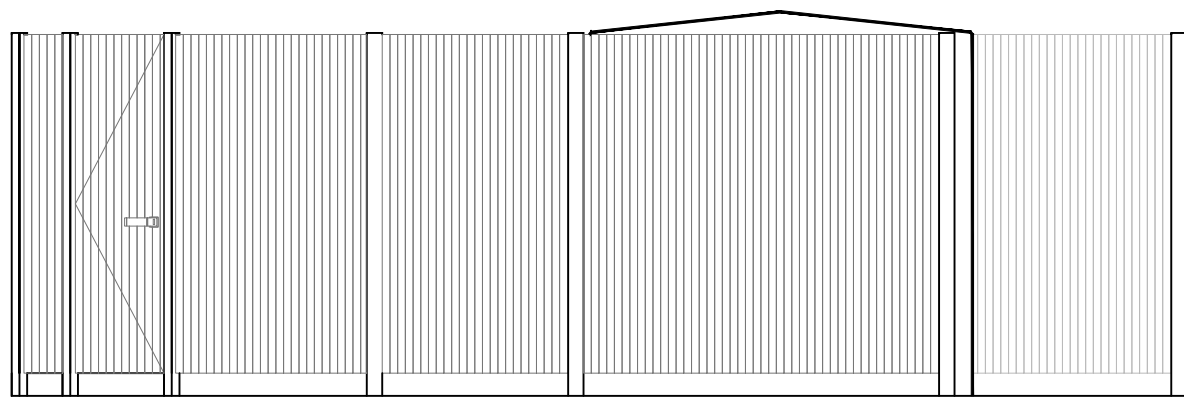


ELEVATION B
Scale 1:50

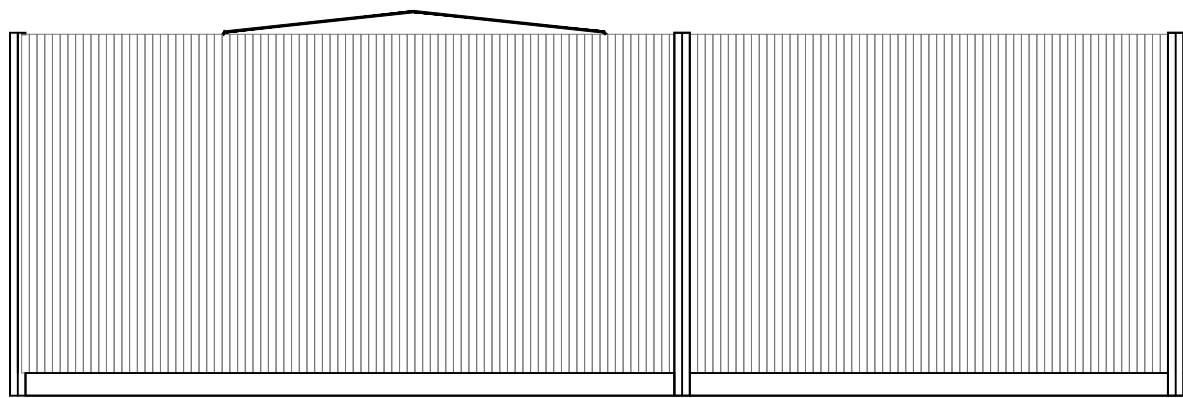

ELEVATION C
Scale 1:50

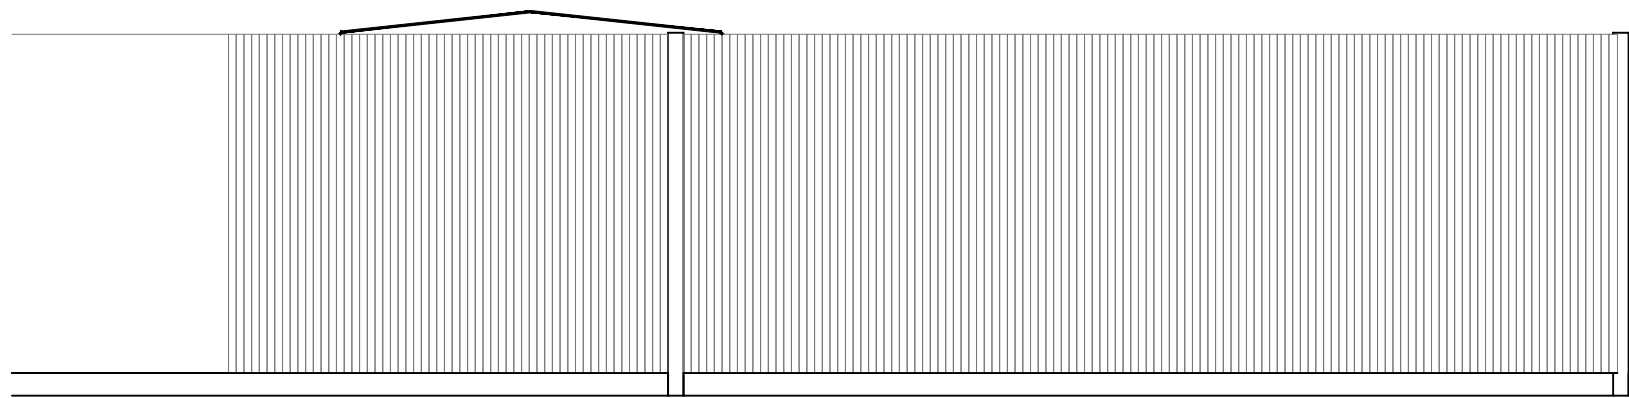

ELEVATION D
Scale 1:50

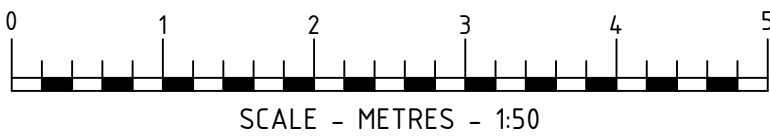

DRAWING NOTES

COPYRIGHT ©
This drawing and the details herein are the copyright of MBH Design Studio Ltd. and must not be reproduced, altered or passed to any third party without prior written consent.

This drawing has been produced for the project listed below, is submitted in support of this application application to the Local Planning Authority and is not intended for use by any other person or for any other purpose.

Every effort has been made to ensure the accuracy of these drawings, however MBH Design Studio Ltd. accept no responsibility for any discrepancies arising from the reuse of survey information and preliminary drawings commissioned by the Applicant from others.

SCHEDULE OF PROPOSED FINISHES

Proposed materials
New louvered enclosure compound :
CS louvered fence in RAL 7016

SURFACING:
New concrete, landscaping and kerbs to be installed.

B	16/02/2022	Enclosure compound updated	ES/IN
A	14/01/2022	Louvered Enclosure Revised	EI/RB
REV	DATE	DESCRIPTION	DRAWN/CHECKED
REVISION NOTES			
PLANNING			
 MBH Design Studio Ltd. Rosemount House, Rosemount Avenue, West Byfleet, Surrey, KT14 6LB www.mbhtd.com t: 01932 352 727 f: 01932 351 545			
CLIENT			
			
PROJECT			
FS304 LEVENSHULME SERVICE STATION STOCKPORT ROAD, CRINGLE ROAD MANCHESTER M19 2RE			
DRAWING TITLE			
ENCLOSURE COMPOUND ELEVATIONS			
DRAWN BY	DATE	SCALE	PAPER SIZE
ES	29.09.2021	1:50	A1
CHECKED BY	DRAWING NUMBER	REV.	
JN	13664-P09-304	B	