


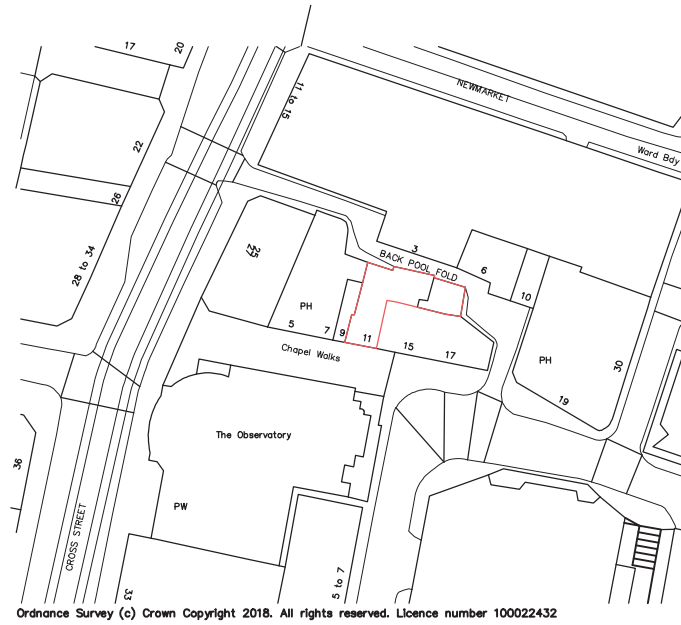

— APPLICATION BOUNDARY



11 CHAPEL WALKS, MANCHESTER

CIAOO PIZZERIA

LOCATION PLAN

DWG: 11CHPWALK

DATE: 19.10.20

SCALE: 1:1250@ A4

DRAWN: RM