
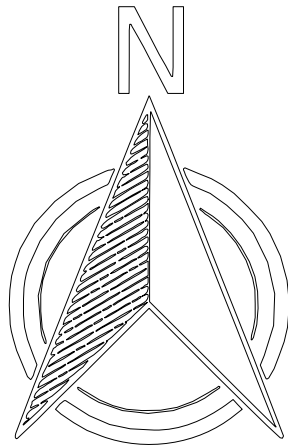


SUBJECT TO BE CONFIRMED BY BUILDING CONTROL

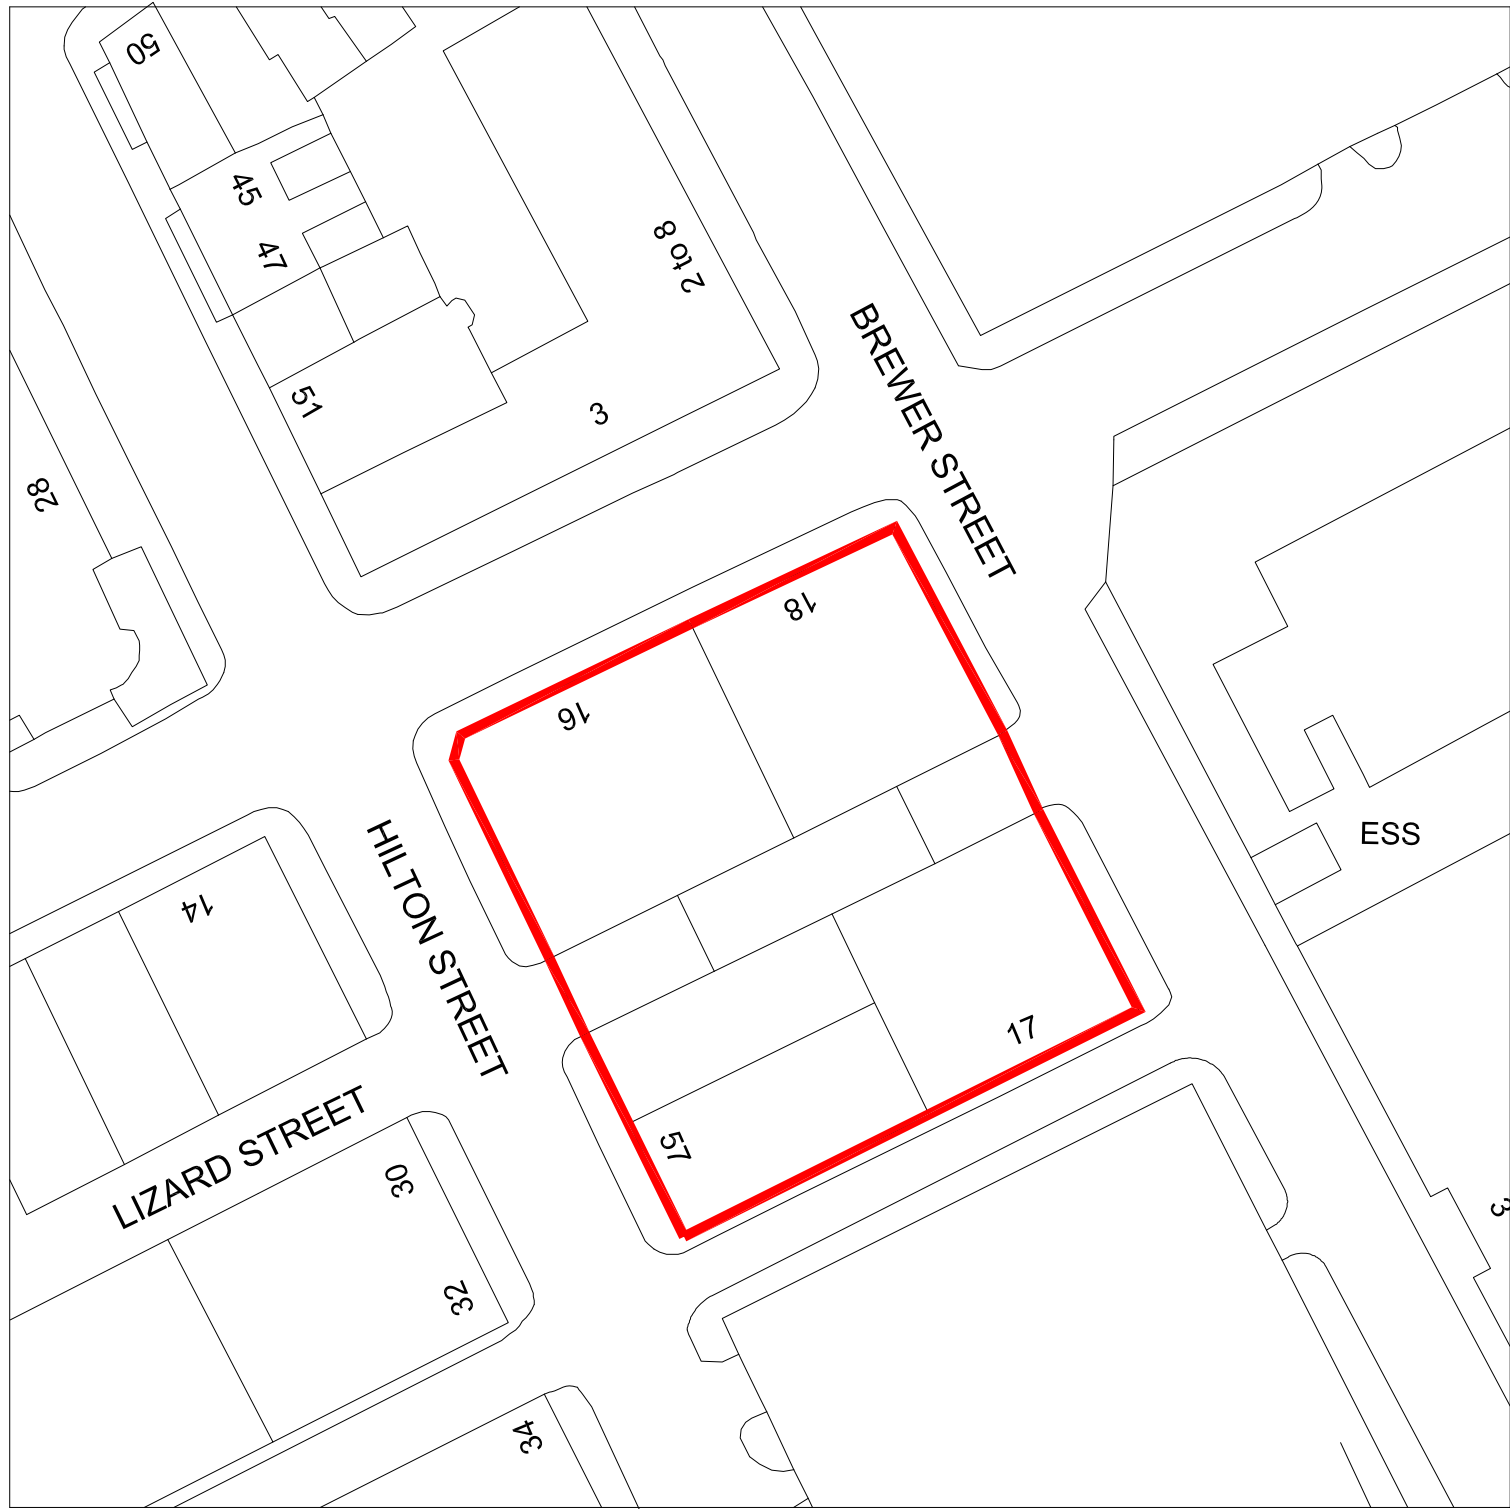

01 BLOCK PLAN Scale 1:500

|     |            |             |
|-----|------------|-------------|
| -   | 25/10/2021 | first issue |
| rev | date       | comment     |

client **ALL ABOUT FOOD**  
project name **FOURWAYS HOUSE**  
drawing title **EXISTING BLOCK PLAN**  
project number **W1743**

scale **1:100** format **A1** revision -  
date first drawn **25/10/2021** drawn **NP** checked **NP**  
drawing number **100A** drawing status **Stage 5 - Construction**

**Workspace Design & Build Ltd**  
t 0161 710 3700  
web www.workspacedesign.co.uk  
**Manchester:**  
Northspring, Suite 1C, 70 Spring Gardens, Manchester, M2 2BQ  
**Midlands:**  
Cornwall Buildings, 45-51 Newhall Street, Birmingham, B3 3QR

