

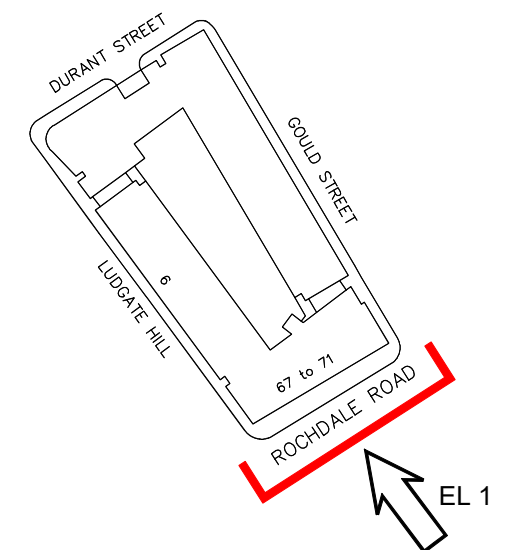


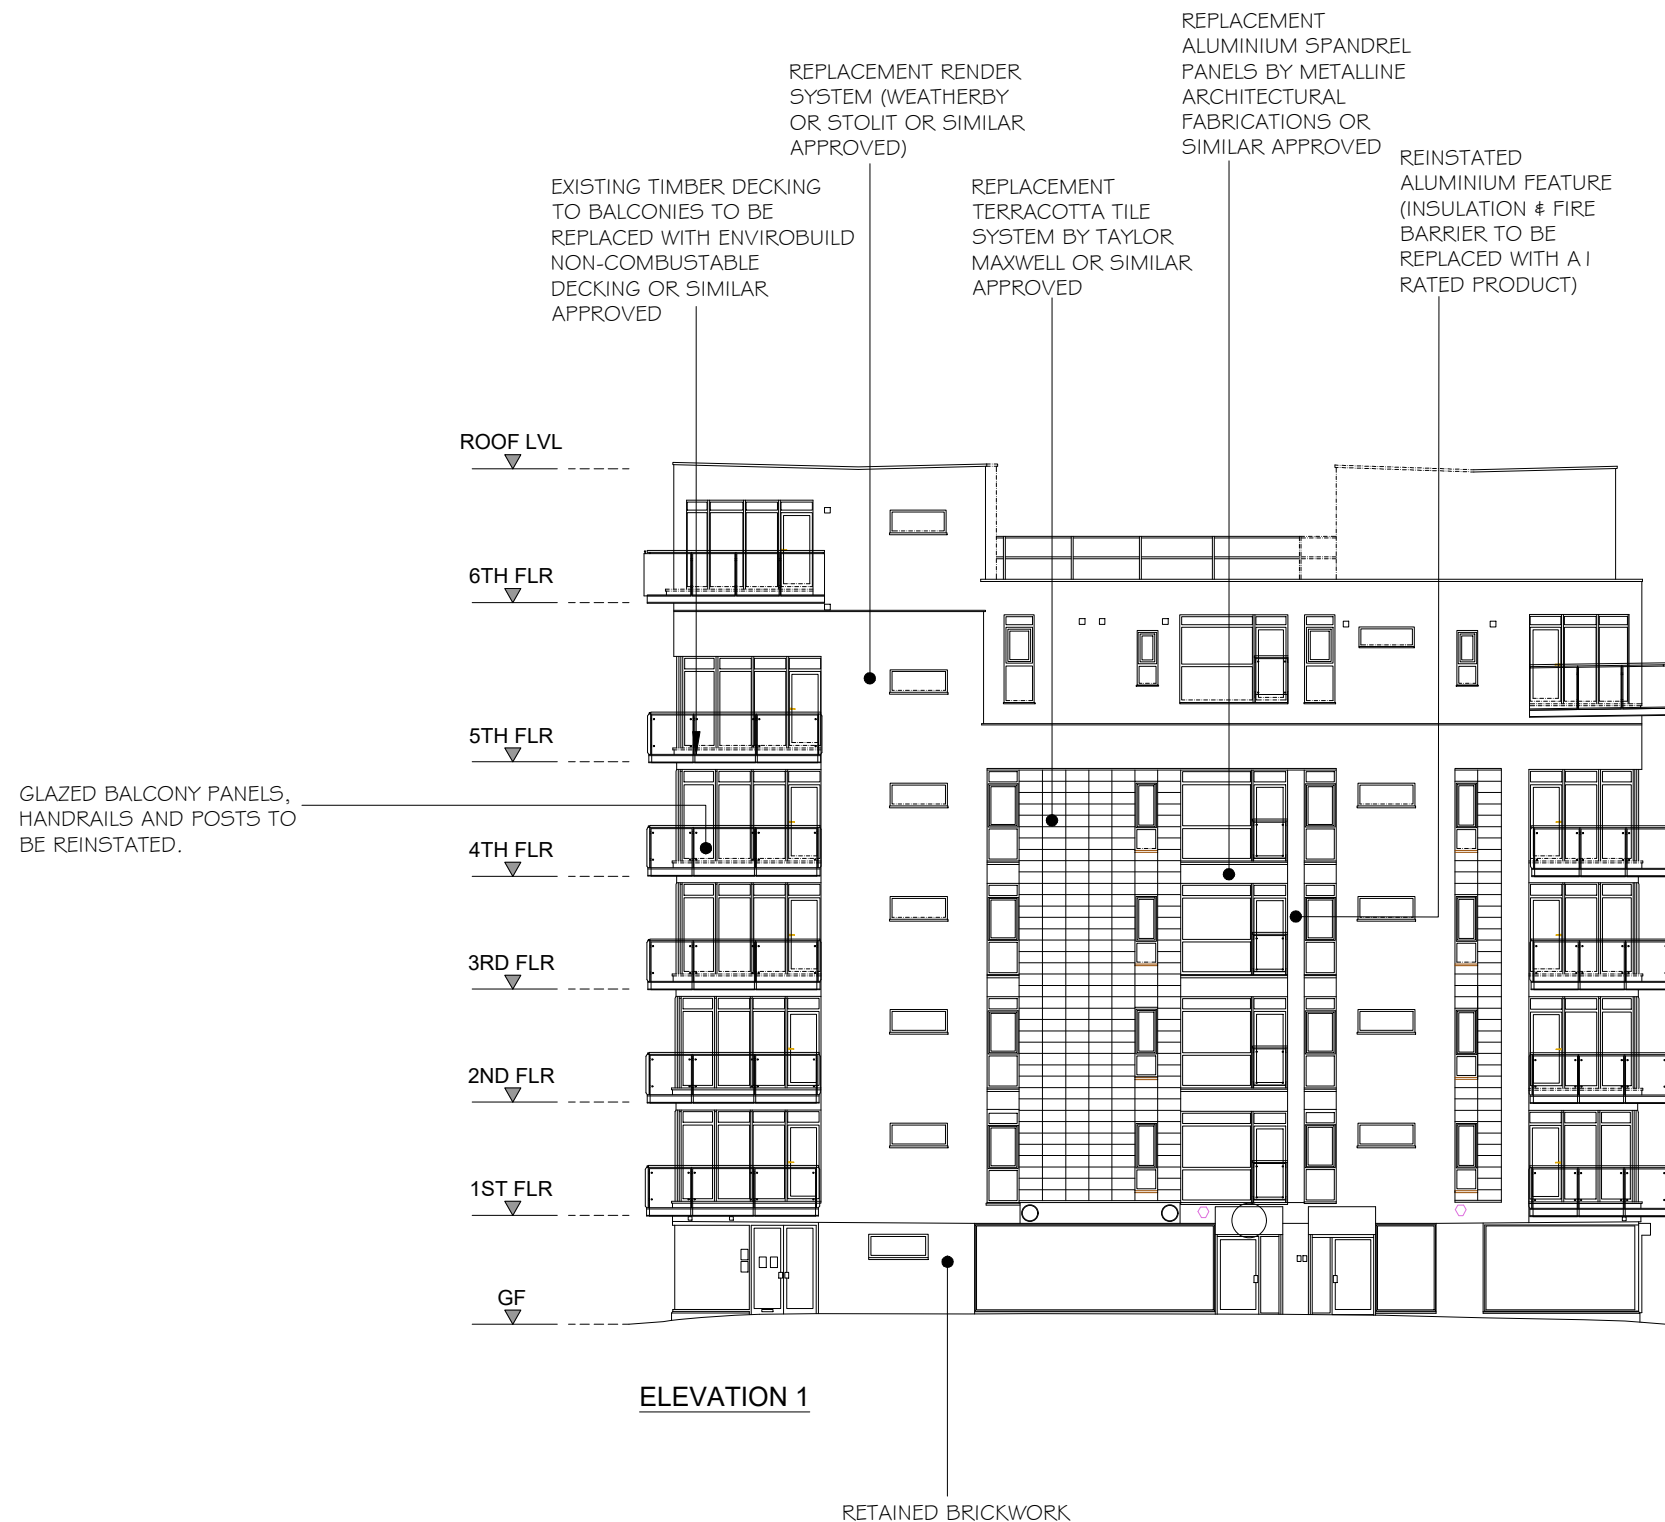

KEY PLAN

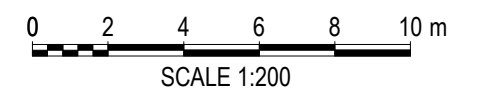

	PROJECT TITLE: RED BUILDING 6 LUDGATE HILL MANCHESTER M4 4BW	DRAWING TITLE: PROPOSED ELEVATIONS	REVISIONS:	BY:	DRAWING DATE:	DRAWN BY:	DRAWING STATUS: PLANNING	
			P1 - ISSUED FOR PLANNING - 13 SEP 2021	JK	SEP 2021	J KRAUZE		
			P2 - ISSUED FOR PLANNING - 20 OCT 2021	JK	Autocad generated drawing AutoCAD - 2020		DRAWING NUMBER: FRC2934-PL13	REVISION: P2
					SCALE @ A3: 1:200	Please do not scale drawing. If in doubt ask		