



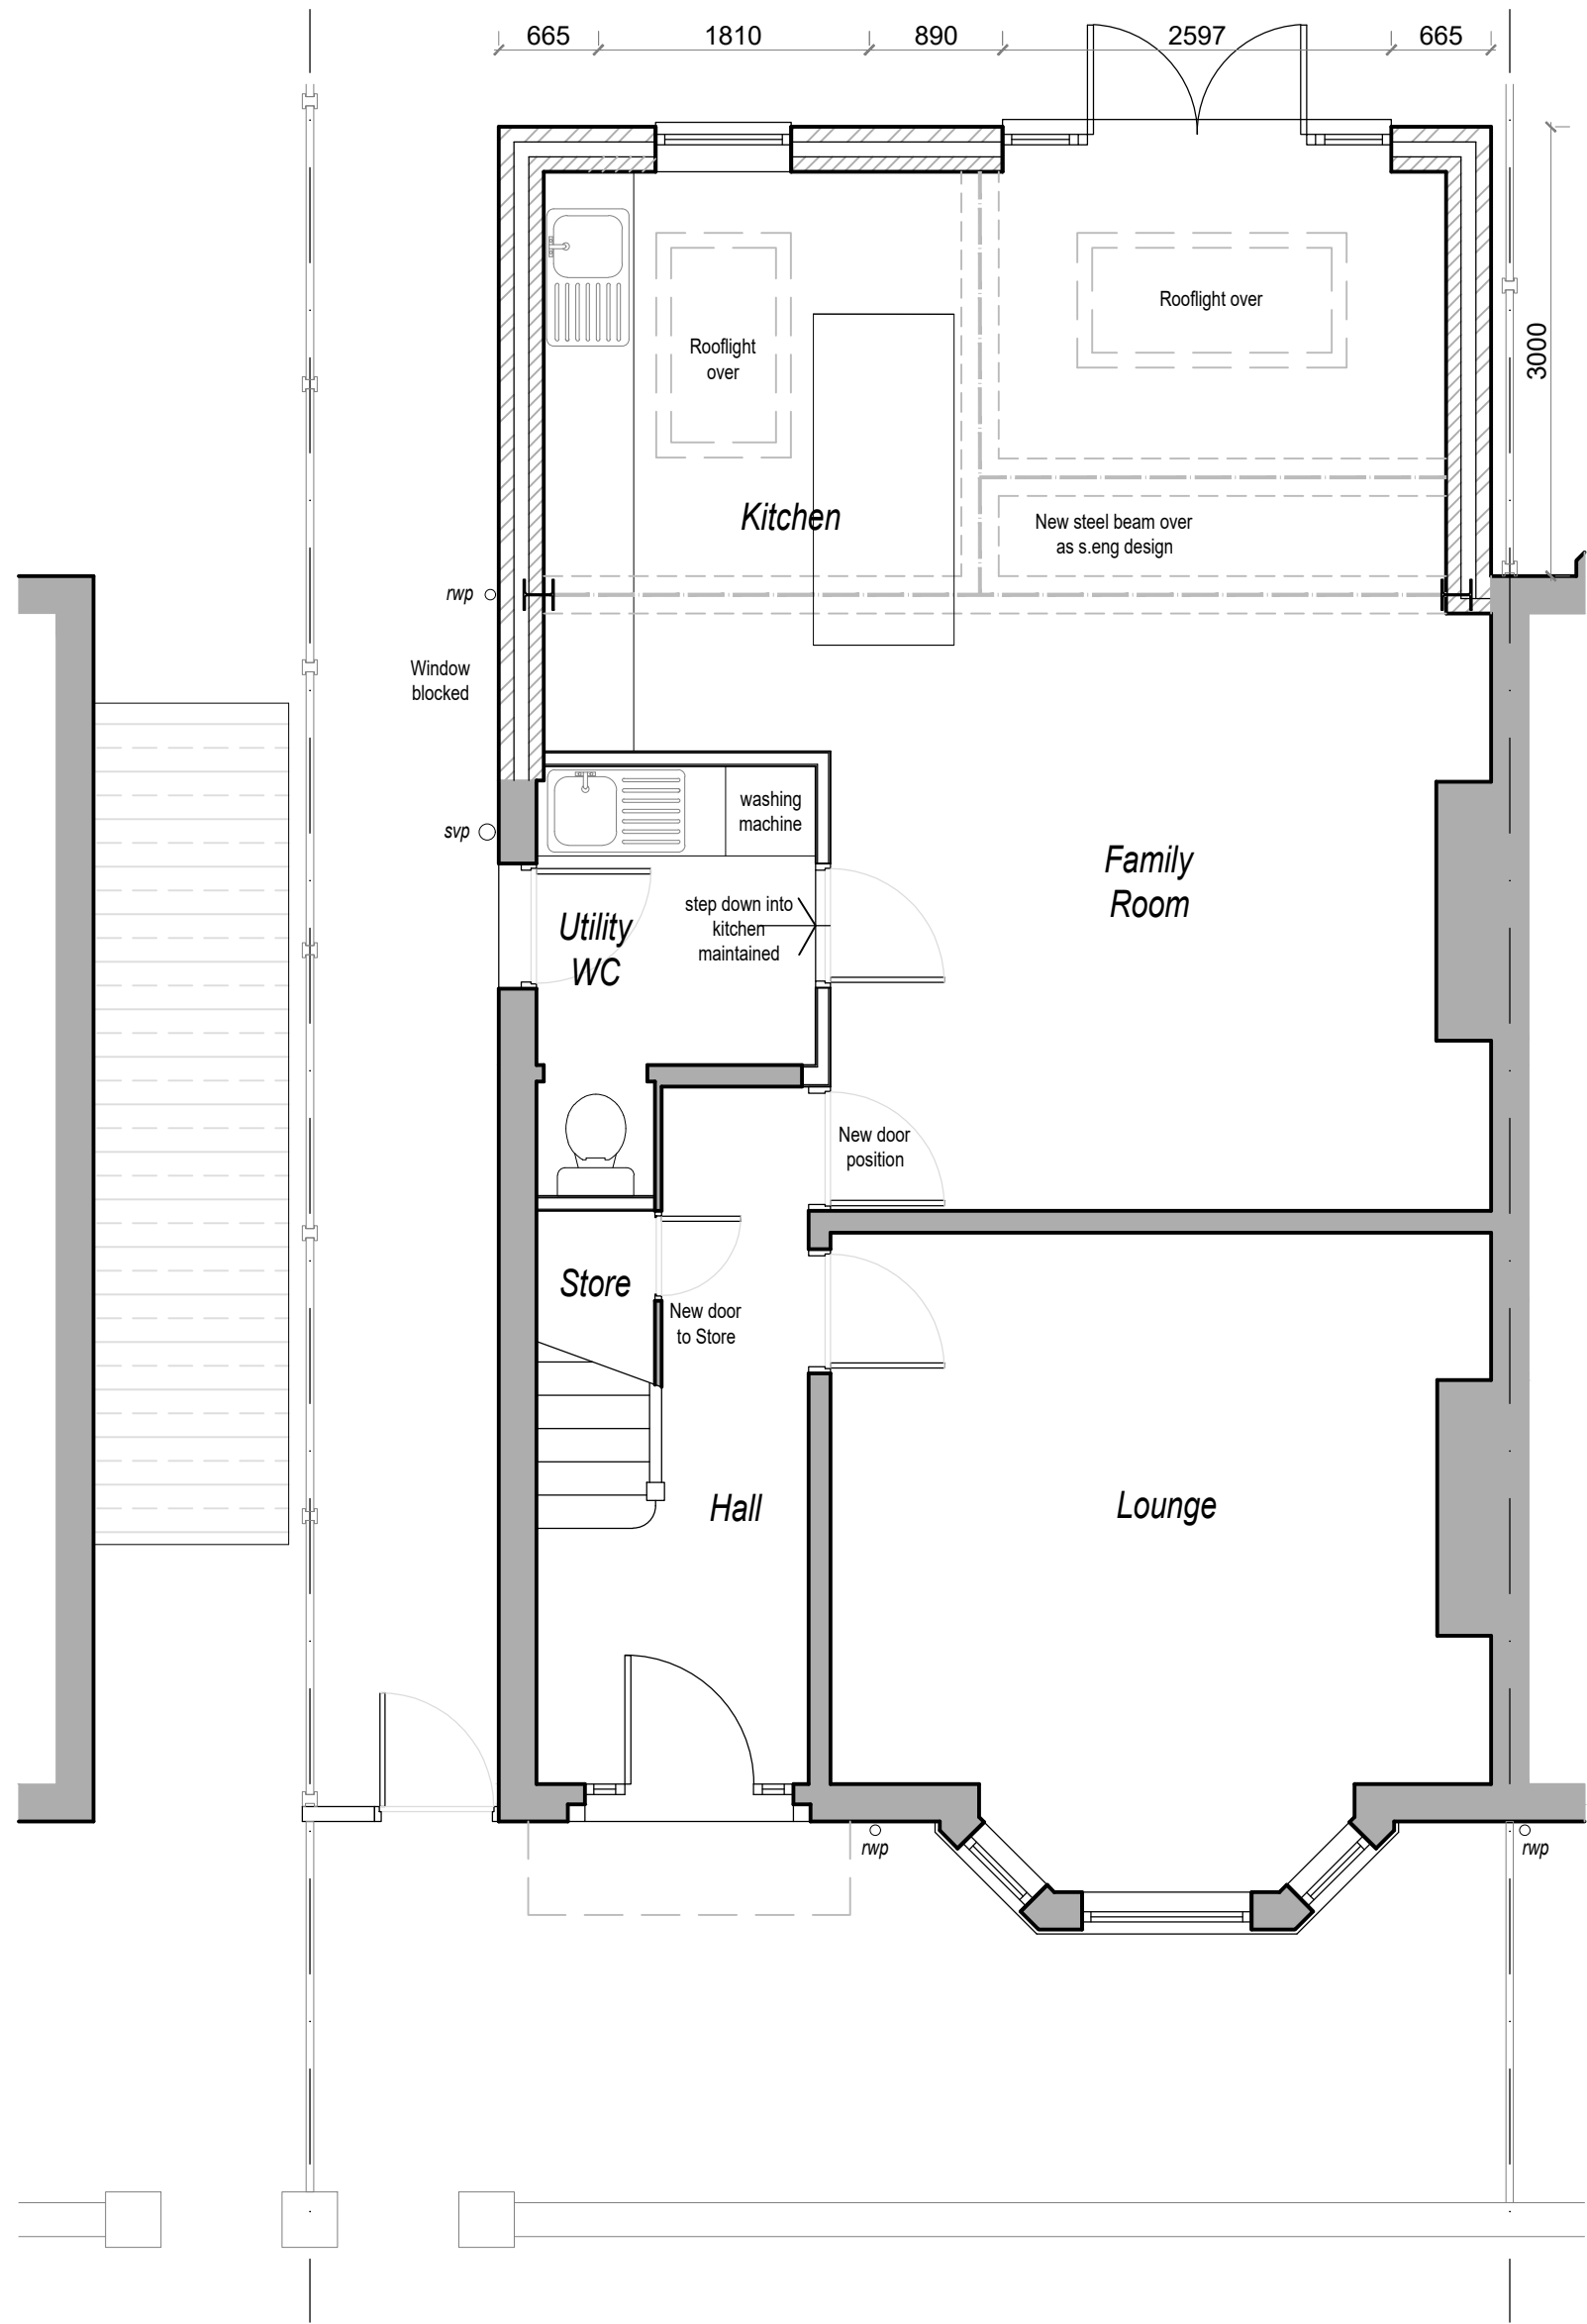

Proposed Ground Floor Plan @ 1:50



Proposed First Floor Plan @ 1:50

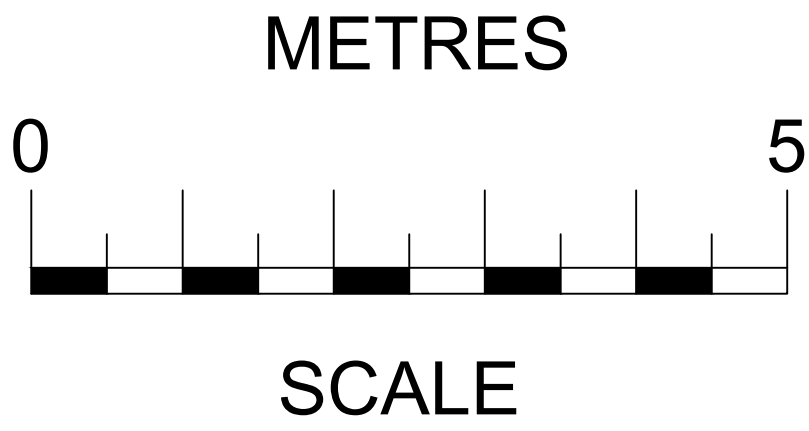

Rev A: Windows to rear extension reconfigured Jan 2022

		HOUSE ARCHITECTURE GROUP LIMITED 60 Emocroft Road Marple Bridge, Stockport, SK6 5DY Tel: 07725 529424 E Mail: rcgclarke@gmail.com		
client		Charlotte Norwood		
project		Proposed extension to 109 Newport Road, Chorton, M21 9NW		
title		Proposed Floor Plans		
date	Apr 2021	scale	1:50 @ A1	
drwg no.	AL1 Rev A	drawn	RC	