


Teledata - Simon House (Block Plan)

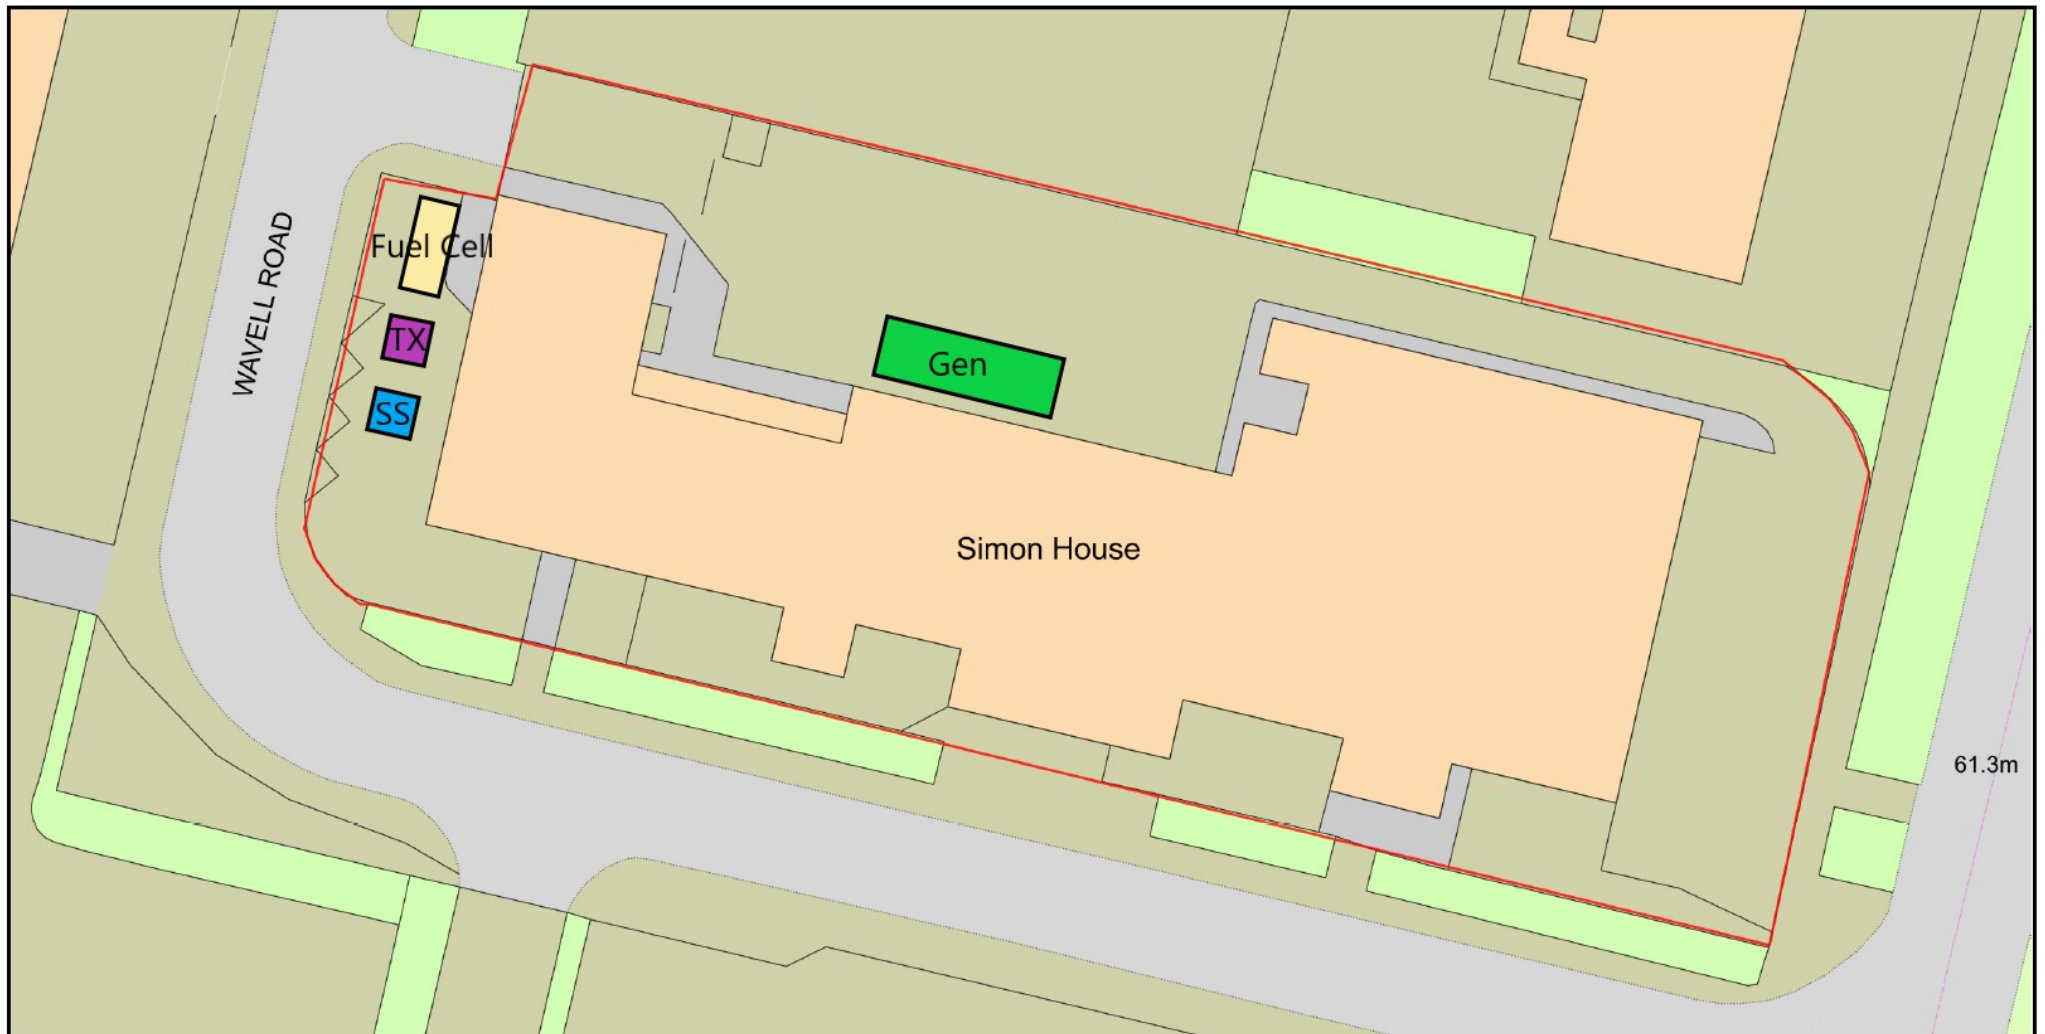

Plan Produced for: Alpine Planning Ltd

Date Produced: 17 Dec 2021

Plan Reference Number: TQRQM21351093804500

Scale: 1:500 @ A4

© Crown copyright and database rights 2021 OS 100042766