


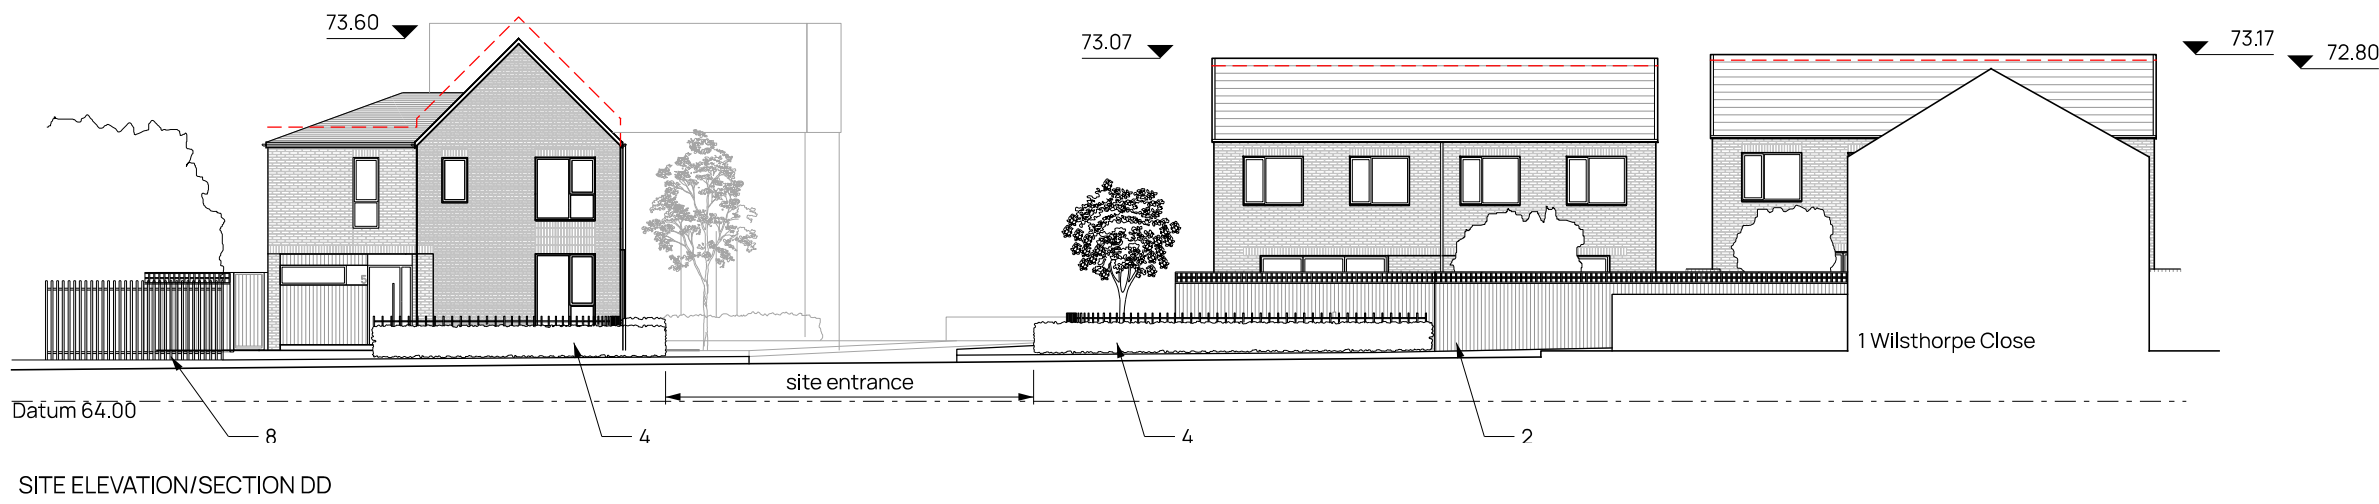

SITE ELEVATION/SECTION DD



SITE ELEVATION/SECTION EE

- Previous roof profile
- 2100mm high metal wire boundary fence, planting to both sides as per landscaping scheme
 - 2100mm vertical boarded timber fence with 300mm trellis to top portion
 - Approx. 1100mm high hedge with railing behind
 - Brick dwarf wall, 650mm high, with hedging behind
 - 1800mm high brick garden wall with 300mm timber trellis on top
 - 2100 mm high vertical boarded timber fence/gate with 300mm trellis to top portion
 - Street tree
 - Existing off-site metal palisade fencing with existing planting behind retained