



Existing Ground

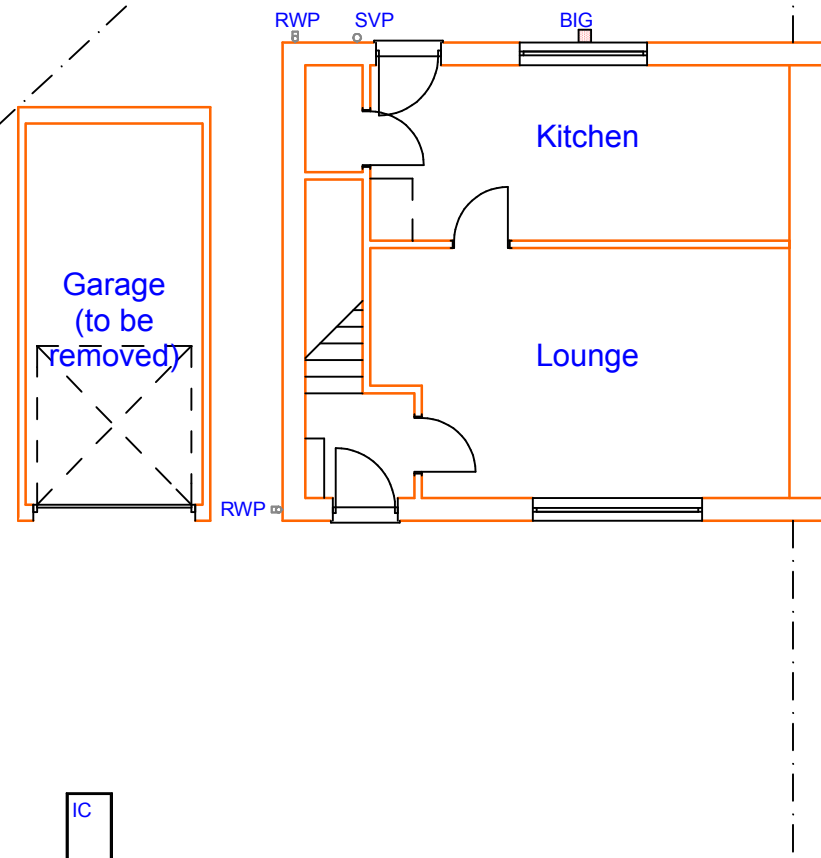

Existing First

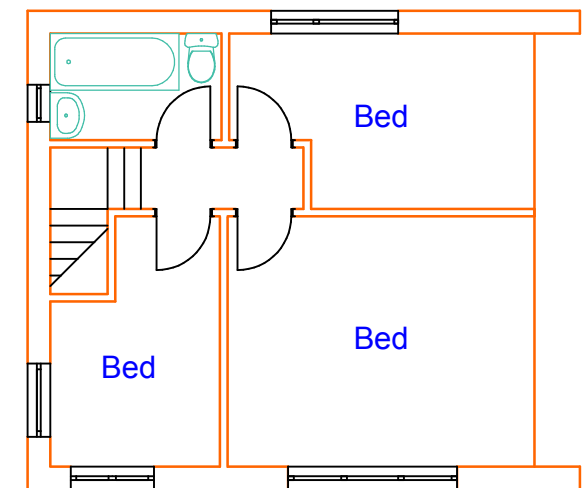

Notes:- This drawing is COPYRIGHT no copy or alteration may be made without our prior permission

DO NOT SCALE FROM THIS DRAWING FOR SETTING OUT OF WORKS

Jeffrey C. Goodchild

Architectural Technologist

62 Belmont Ave, Springhead,
Oldham, OL4 4RS.
Tel : 078165 98985



Scale: 1:100

Client: Mrs T Rahman

Date: 20/12/21

Address: 1 Ferndale Gdns
Burnage,
M19 1AW


Dwg. Rev. Page
T4601

Title: TWO STOREY EXT

Front




Side

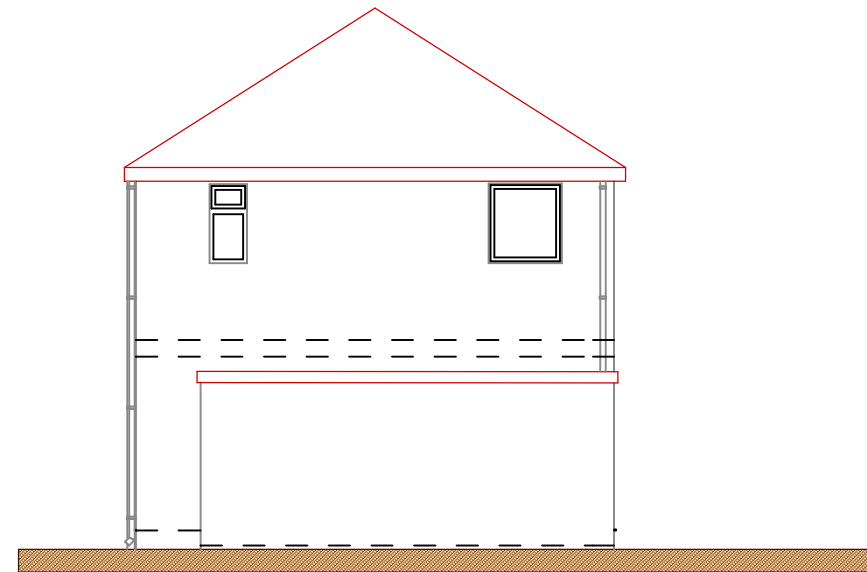


Existing

Side

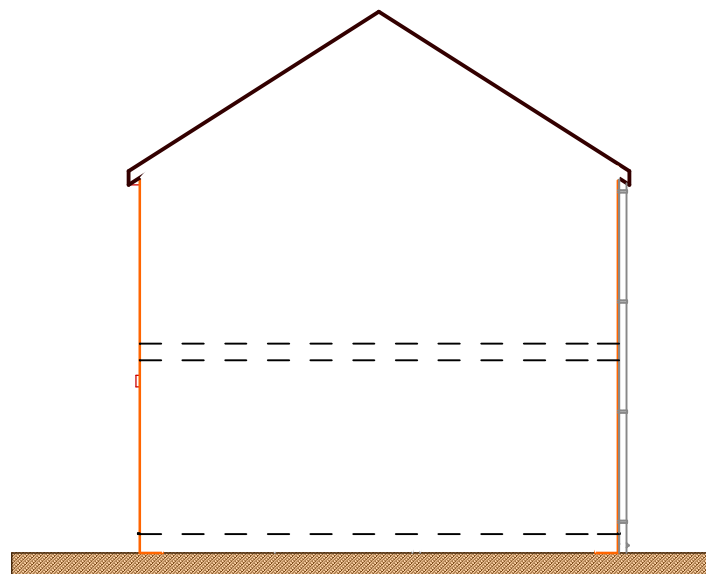

Rear

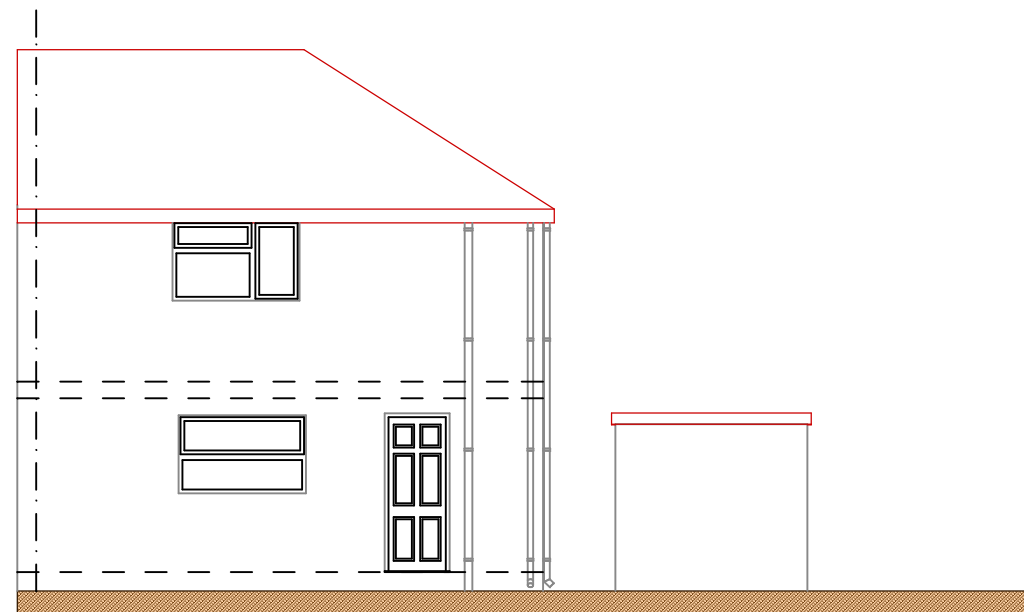

Notes:- This drawing is COPYRIGHT no copy or alteration may be made without our prior permission

DO NOT SCALE FROM THIS DRAWING FOR SETTING OUT OF WORKS

Jeffrey C. Goodchild

Architectural Technologist

62 Belmont Ave, Springhead,
Oldham, OL4 4RS.
Tel : 078165 98985



Scale: 1:100


Client: Mrs T Rahman

Date: 20/12/21


Address: 1 Ferndale Gdns
Burnage,
M19 1AW

Dwg. Rev. Page
T4601

Title: TWO STOREY EXT

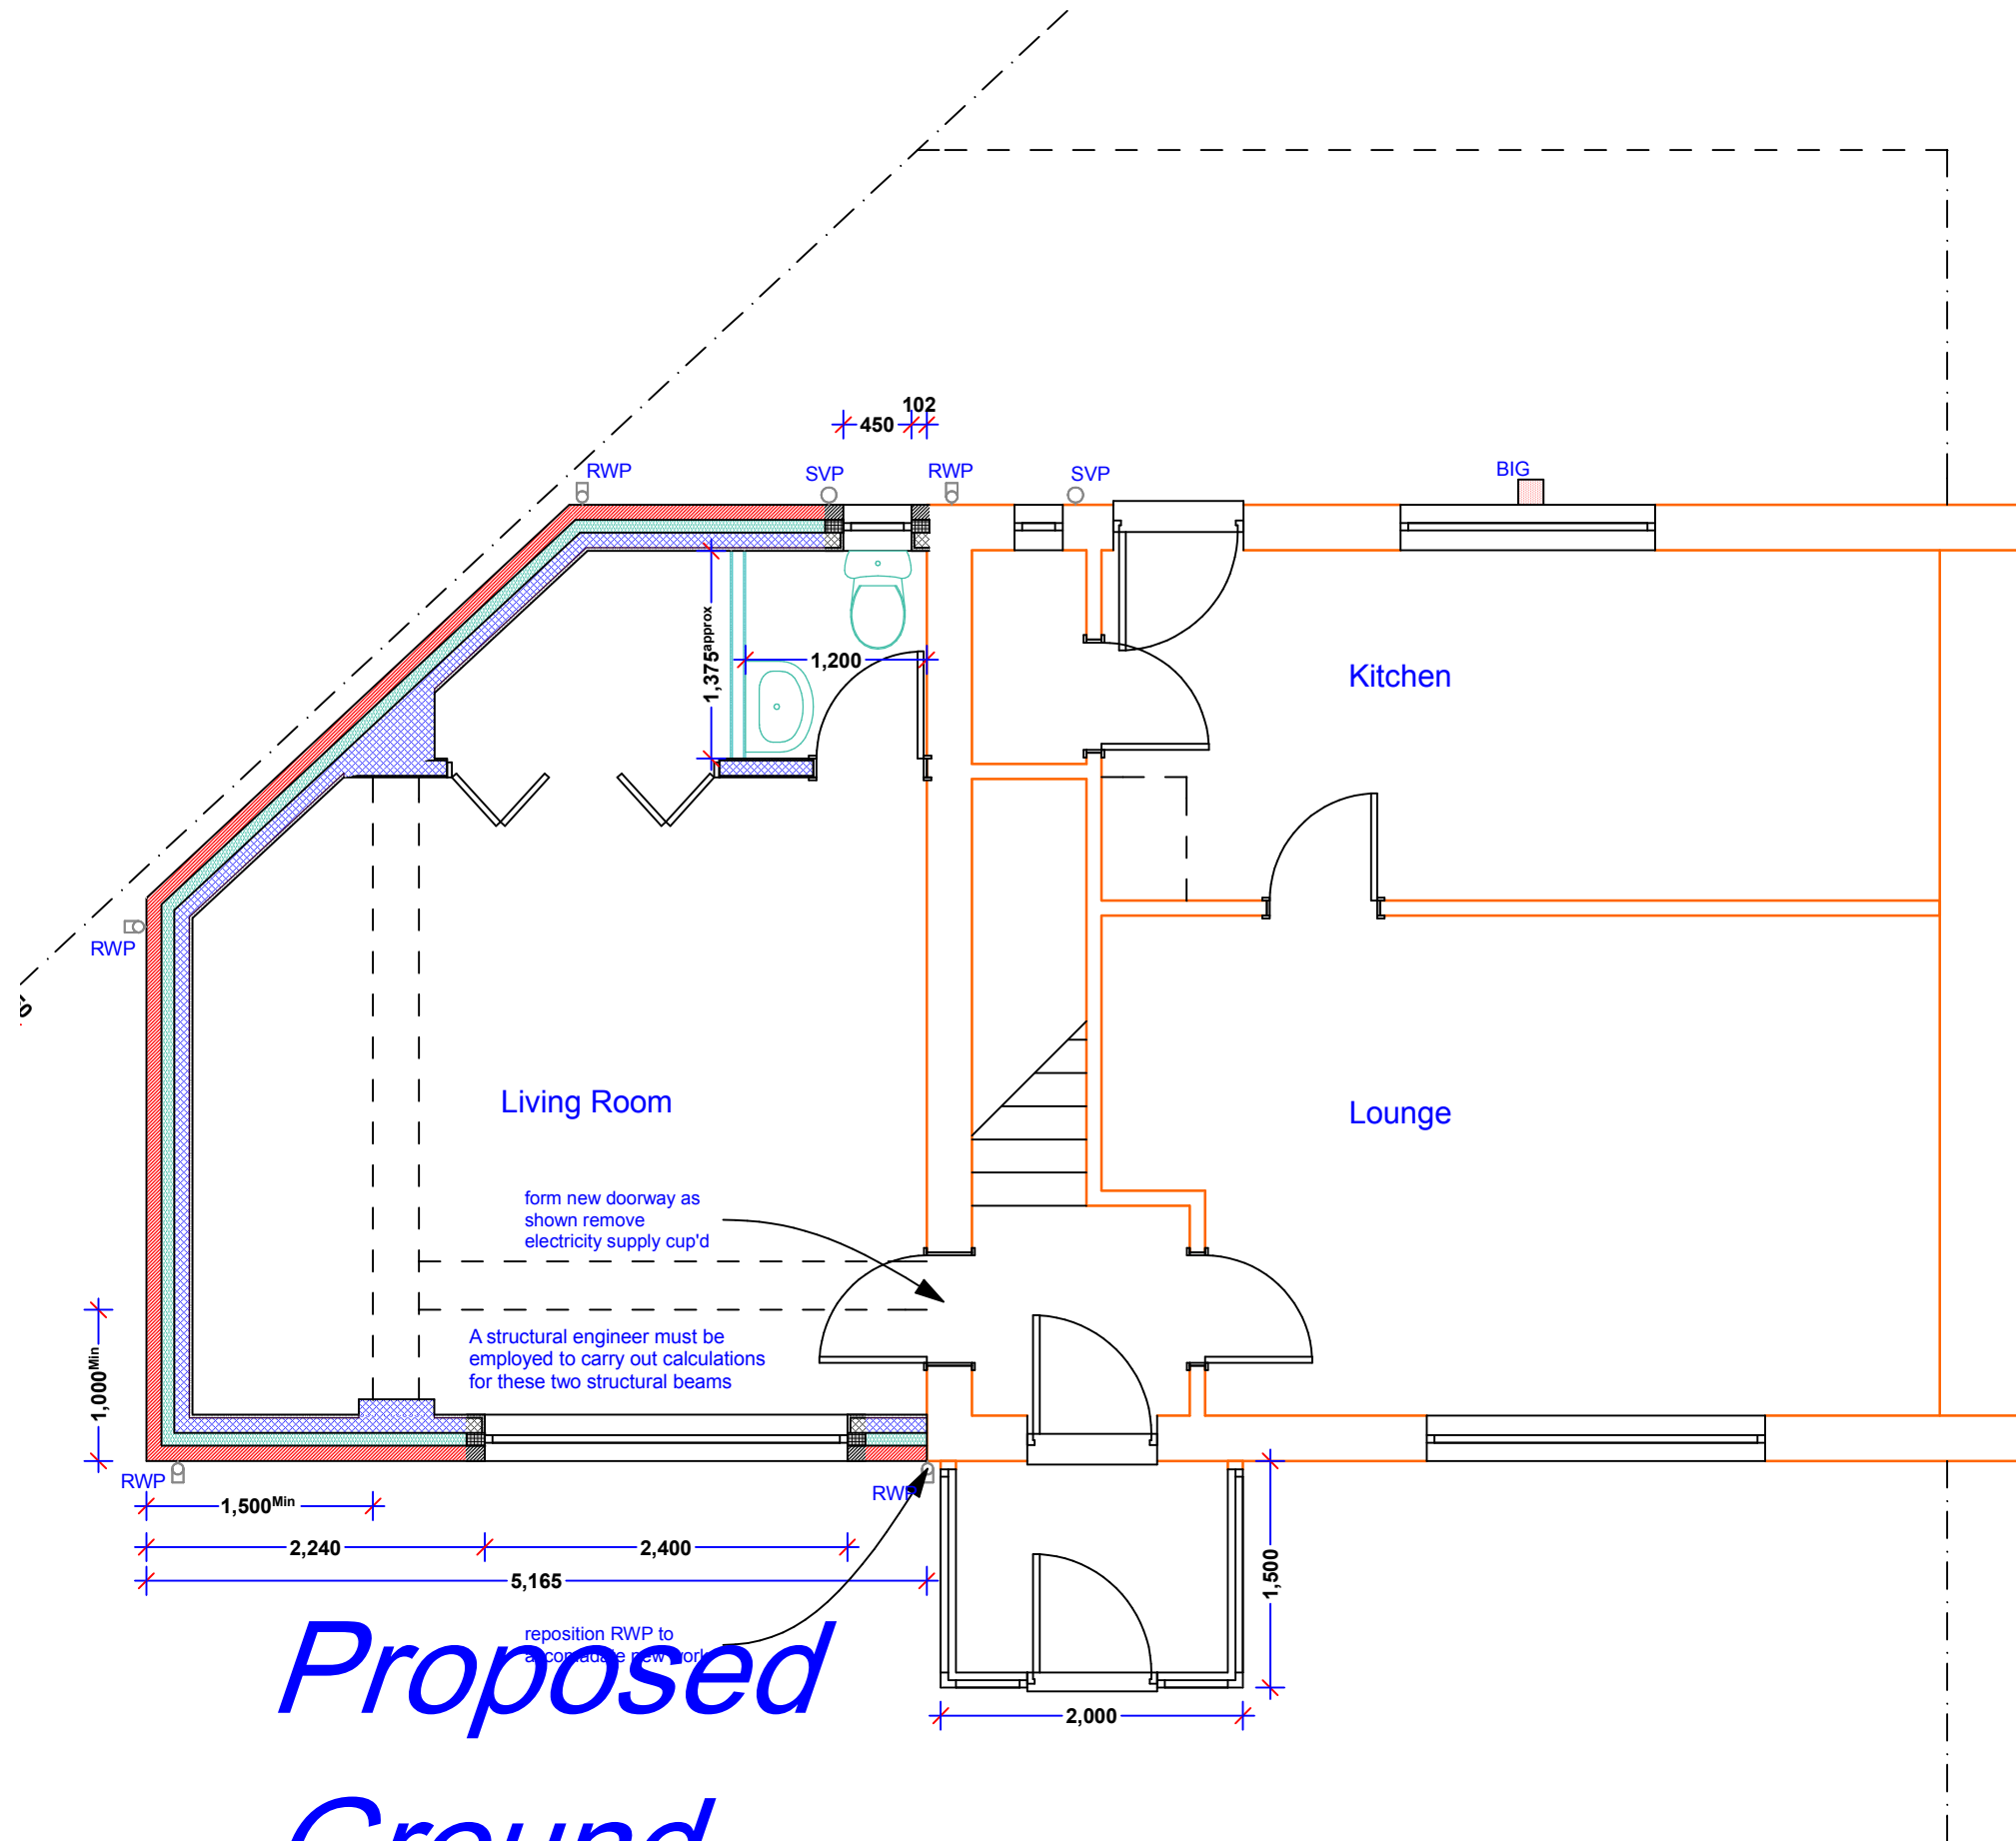

*Proposed
Ground*

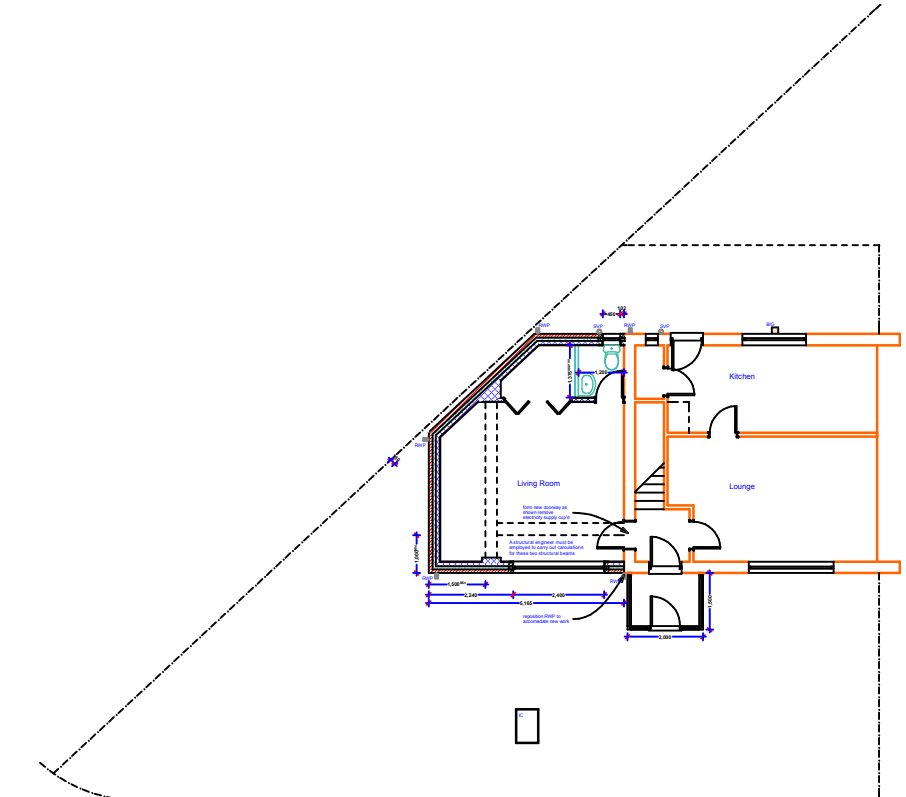

*Proposed
Ground*

Notes:- This drawing is COPYRIGHT no copy or alteration may be made without our prior permission


DO NOT SCALE FROM THIS DRAWING FOR SETTING OUT OF WORKS

Jeffrey C. Goodchild
Architectural Technologist



62 Belmont Ave, Springhead,
Oldham, OL4 4RS.
Tel : 078165 98985

Scale:	1:50	Client:	Mrs T Rahman
Date:	20/12/21	Address:	1 Ferndale Gdns Burnage, M19 1AW
Dwg. Rev. Page	T4601	Title:	TWO STOREY EXT

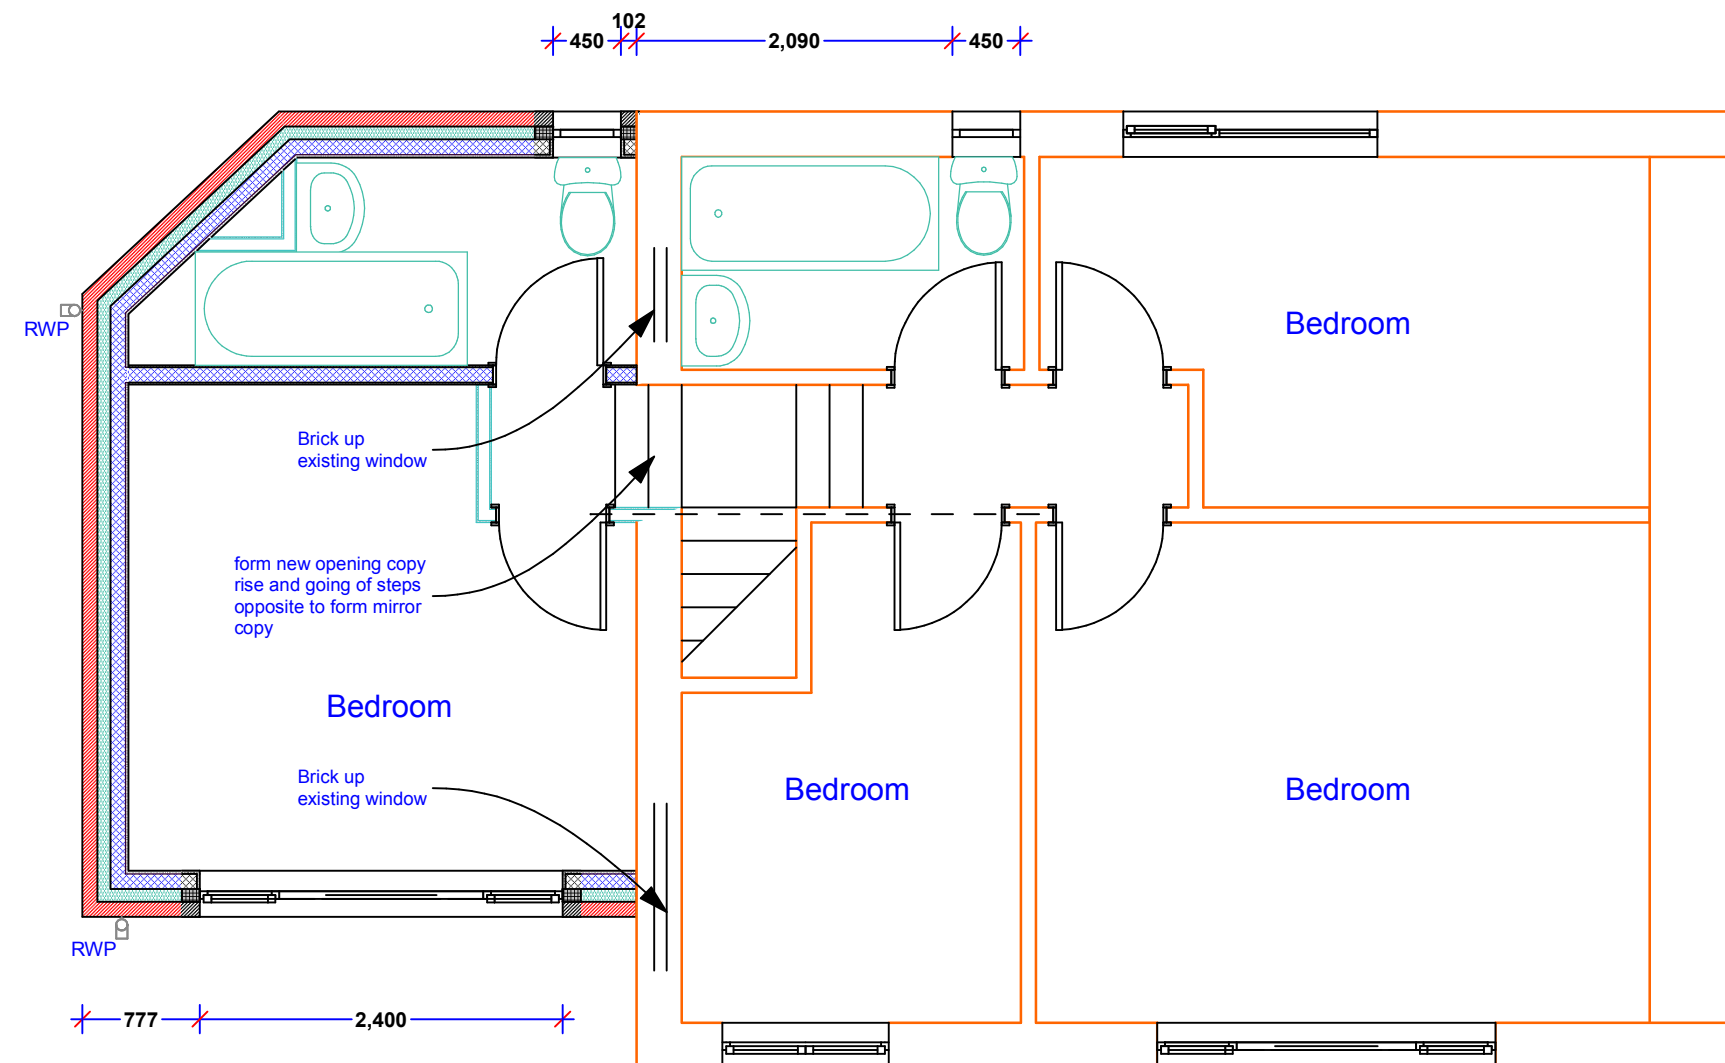

*Proposed
First*

Notes:- This drawing is COPYRIGHT no copy or alteration may be made without our prior permission

DO NOT SCALE FROM THIS DRAWING FOR SETTING OUT OF WORKS

Jeffrey C. Goodchild

Architectural Technologist

62 Belmont Ave, Springhead,
Oldham, OL4 4RS.
Tel : 078165 98985



Scale: 1:50

Client: Mrs T Rahman


Date: 20/12/21

Address: 1 Ferndale Gdns
Burnage,
M19 1AW


Dwg. Rev. Page
T4601

Title: TWO STOREY EXT

Front

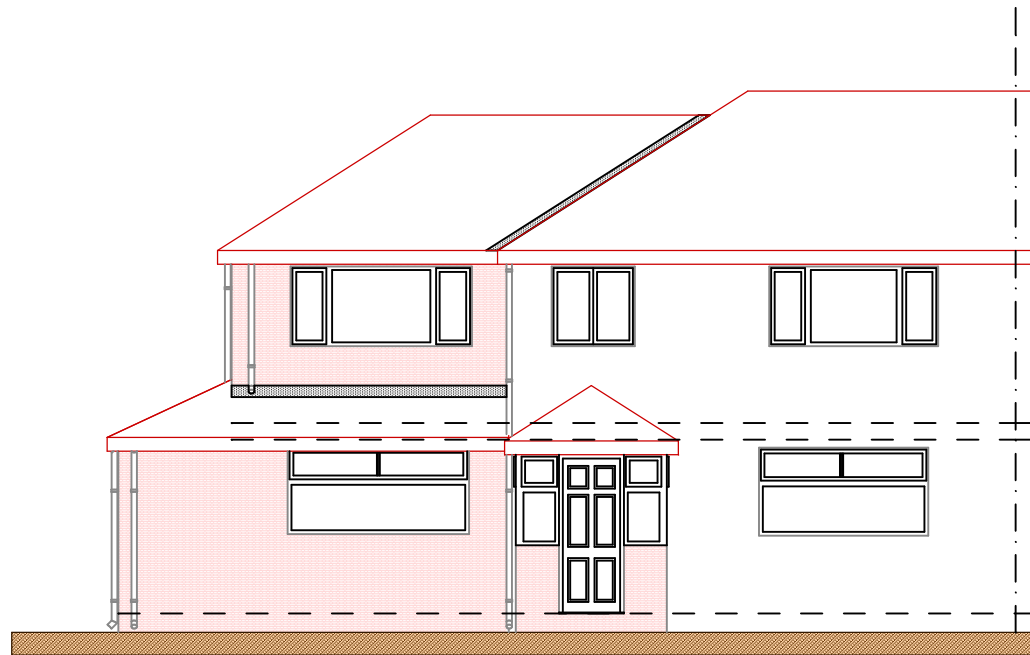


Side

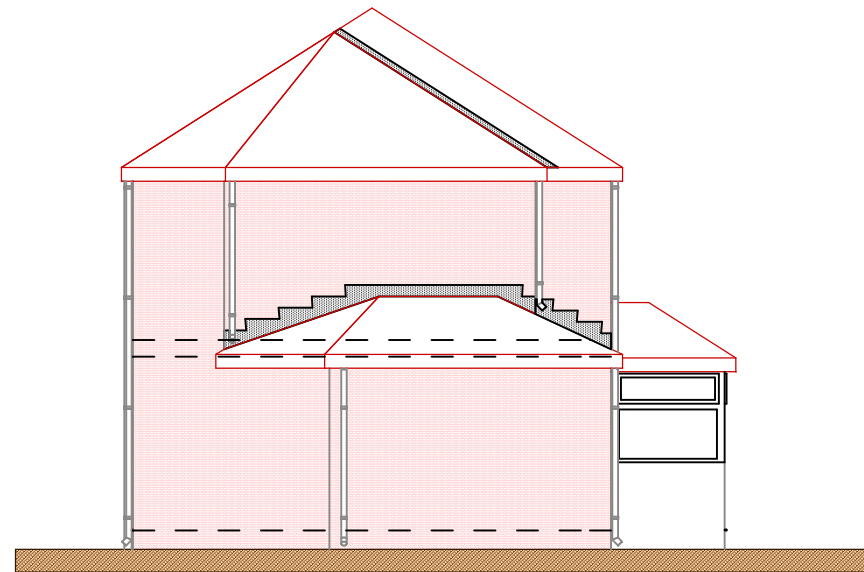


Proposed

Side

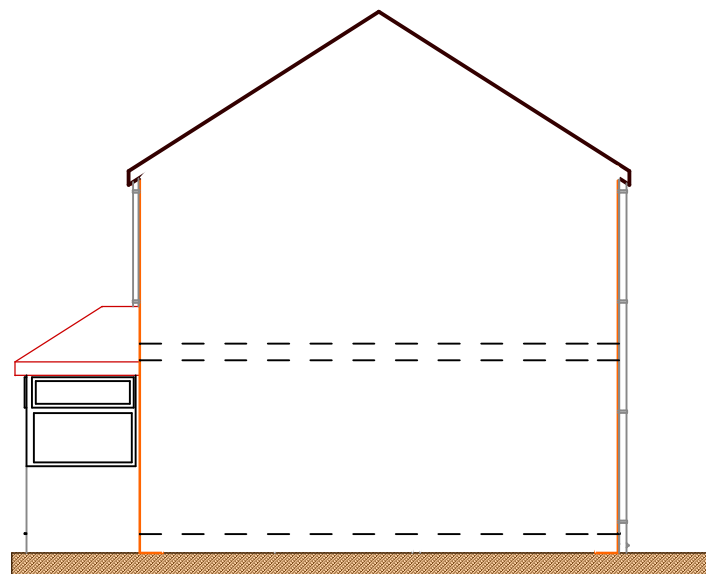

Rear

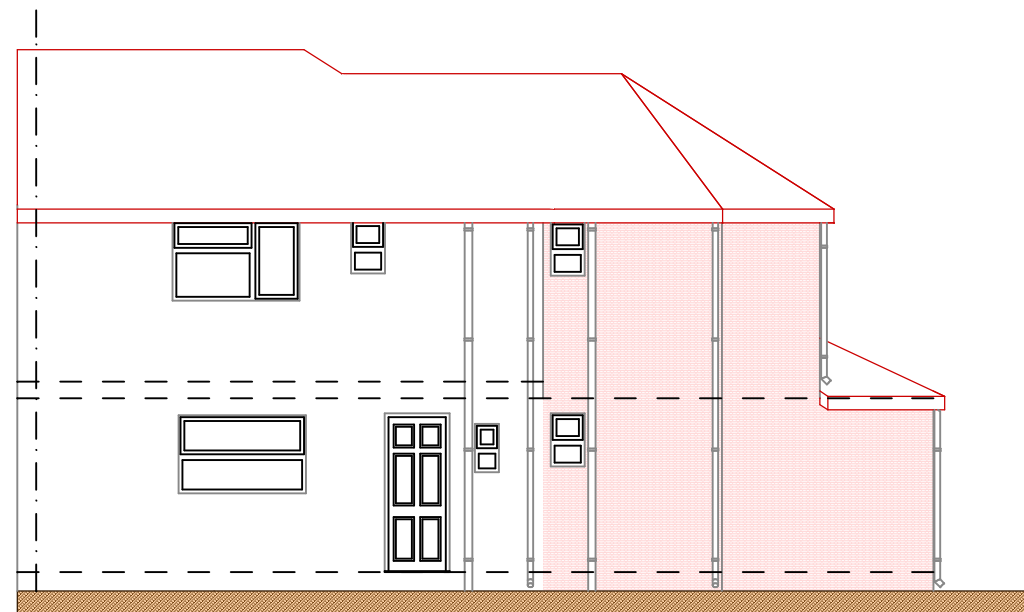

Notes:- This drawing is COPYRIGHT no copy or alteration may be made without our prior permission

DO NOT SCALE FROM THIS DRAWING FOR SETTING OUT OF WORKS

Jeffrey C. Goodchild

Architectural Technologist

62 Belmont Ave, Springhead,
Oldham, OL4 4RS.
Tel : 078165 98985



Scale: 1:100



Client: Mrs T Rahman

Date: 20/12/21

Address: 1 Ferndale Gdns
Burnage,
M19 1AW

Dwg. Rev. Page
T4601

Title: TWO STOREY EXT

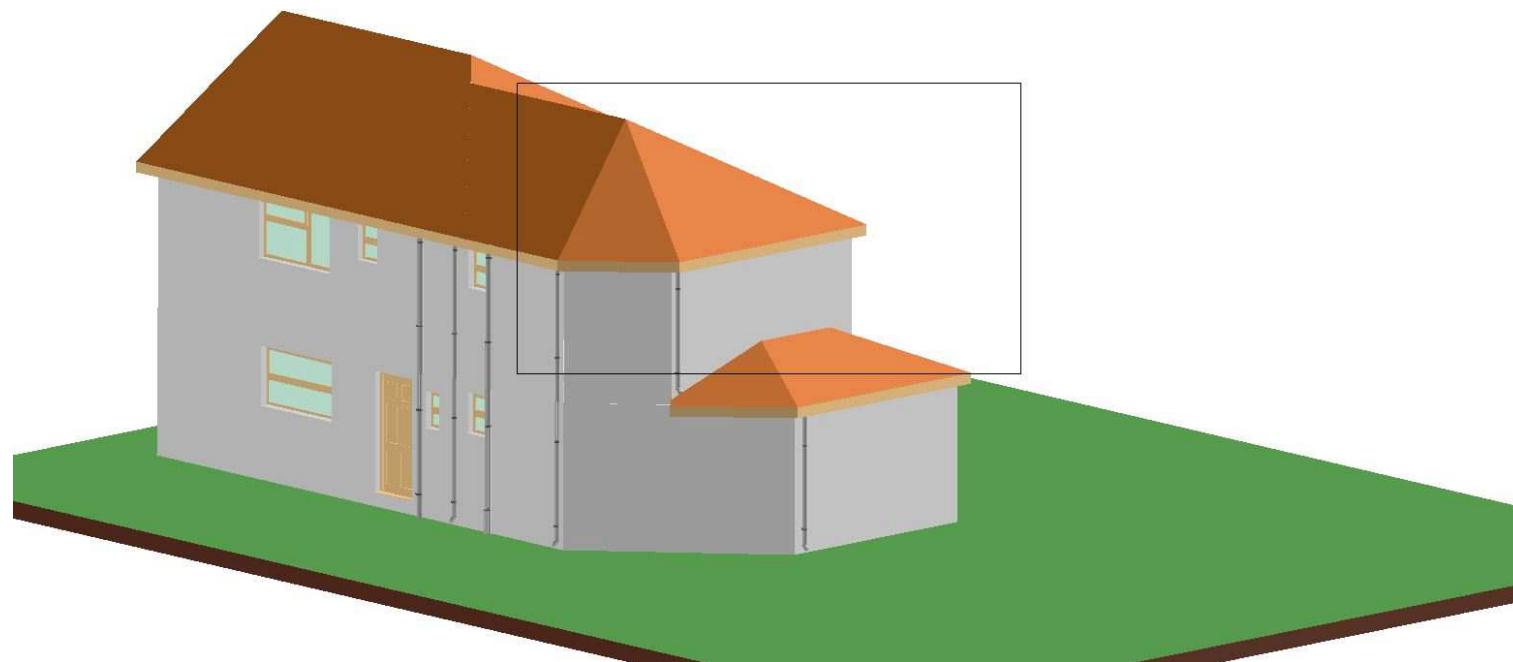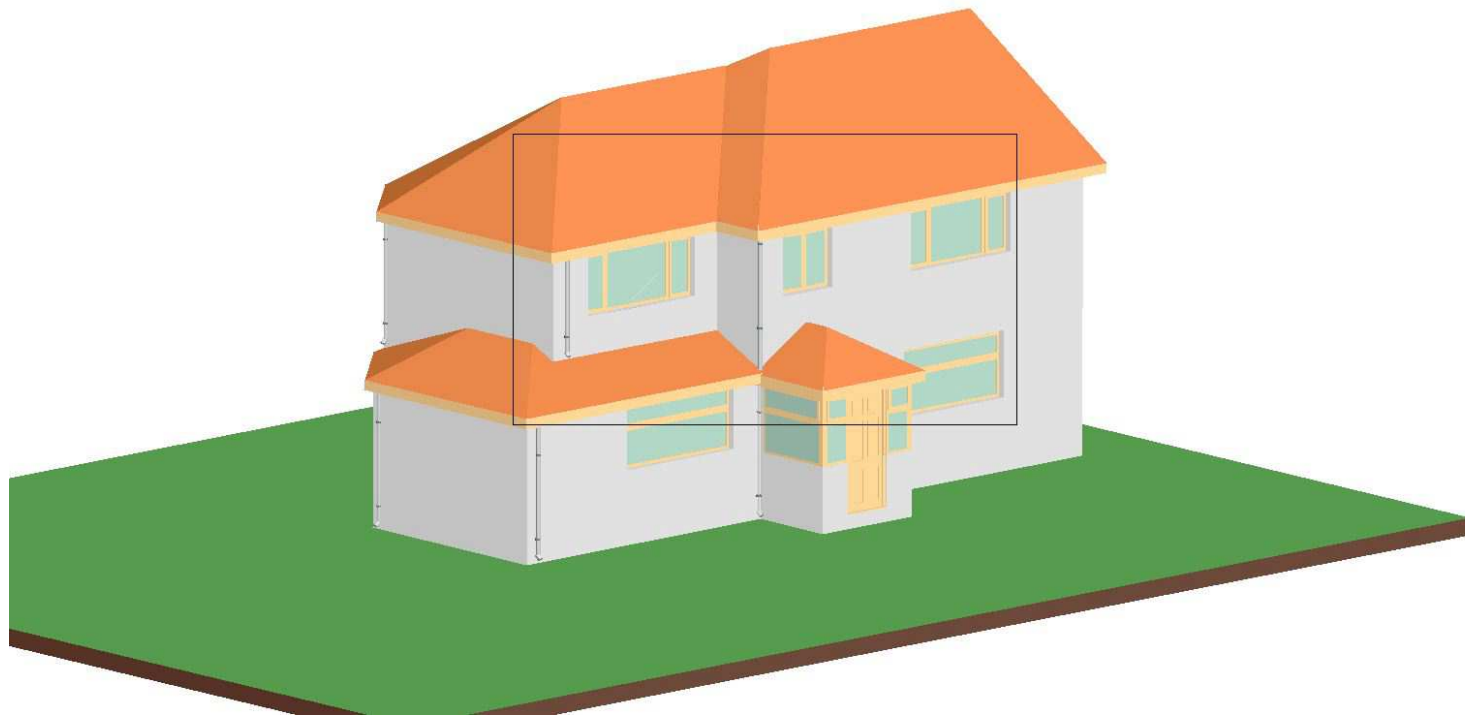

Notes:- This drawing is COPYRIGHT no copy or alteration may be made without our prior permission

DO NOT SCALE FROM THIS DRAWING FOR SETTING OUT OF WORKS

Jeffrey C. Goodchild

Architectural Technologist

62 Belmont Ave, Springhead,
Oldham, OL4 4RS.
Tel : 078165 98985



Scale:

Client:

Mrs T Rahman

Date:

20/12/21



Address:

1 Ferndale Gdns
Burnage,
M19 1AW

Dwg. Rev. Page
T4601

Title:

TWO STOREY EXT

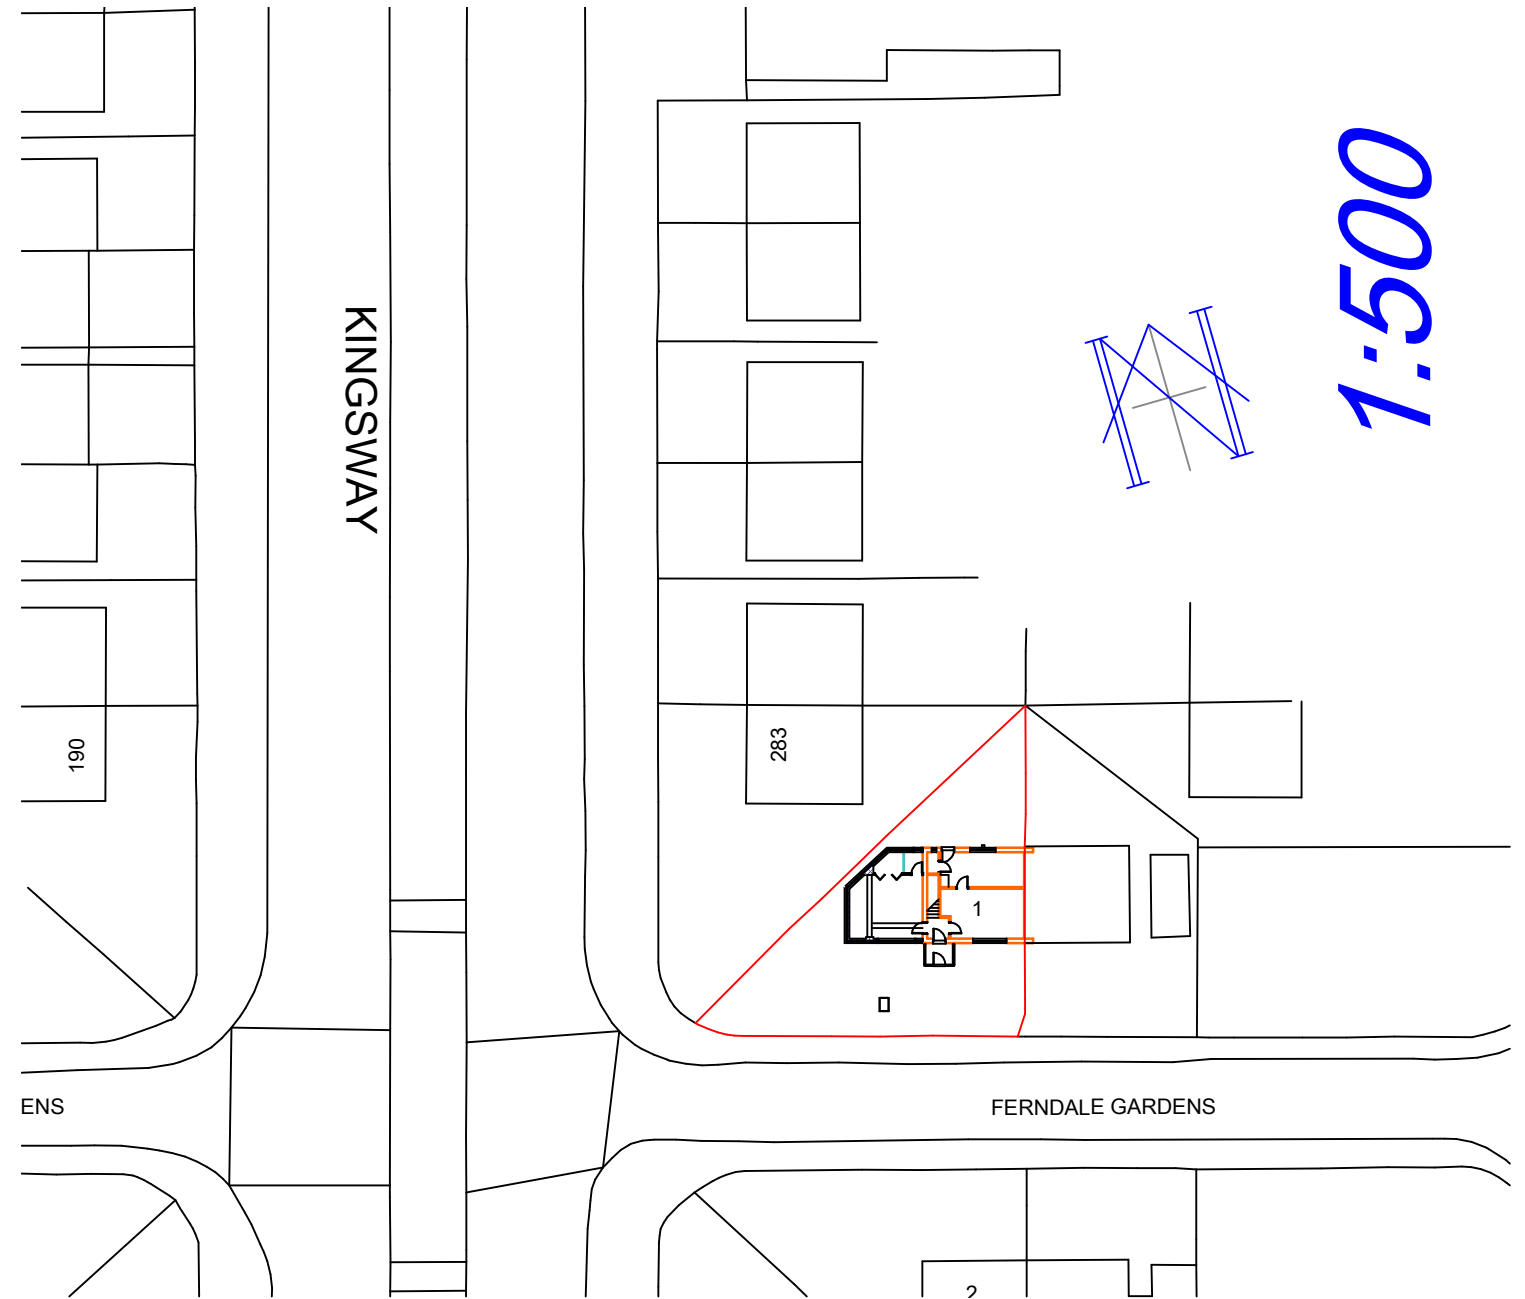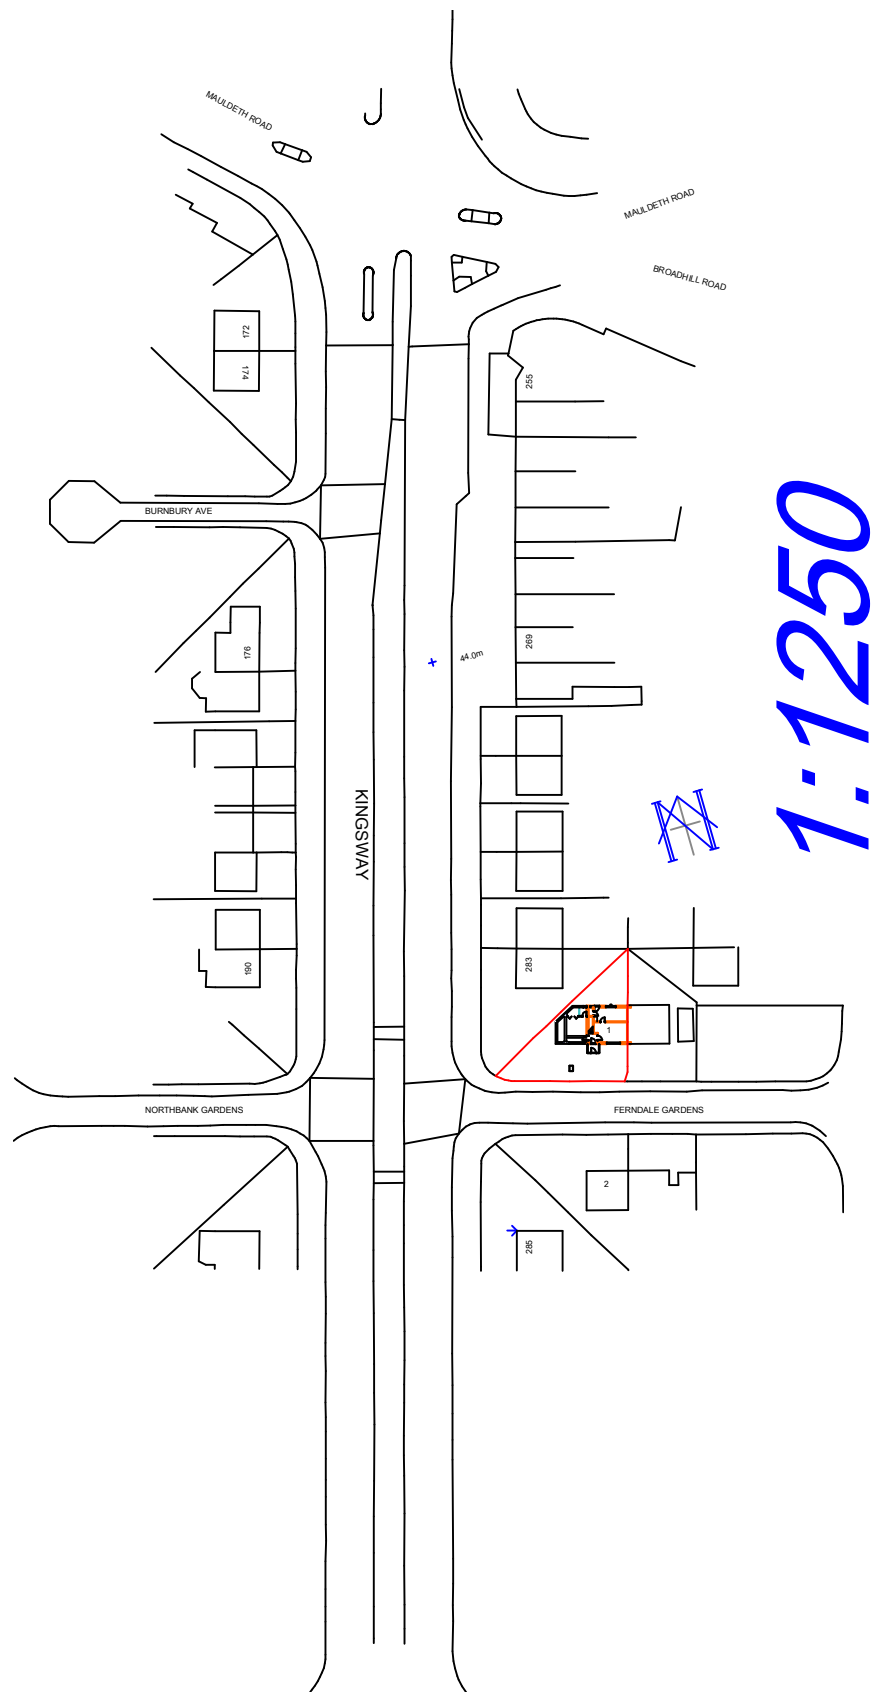

Notes:- This drawing is COPYRIGHT no copy or alteration may be made without our prior permission

DO NOT SCALE FROM THIS DRAWING FOR SETTING OUT OF WORKS

Jeffrey C. Goodchild

Architectural Technologist

62 Belmont Ave, Springhead,
Oldham, OL4 4RS.
Tel : 078165 98985



Scale:	Client: Mrs T Rahman
Date: 20/12/21	Address: 1 Ferndale Gdns Burnage, M19 1AW
Dwg. Rev. Page T4601	Title: TWO STOREY EXT