


Z:\projects\3702 Kirkstead Close, Beswick\CAD\Croft Drawings\3702-SP01.dwg

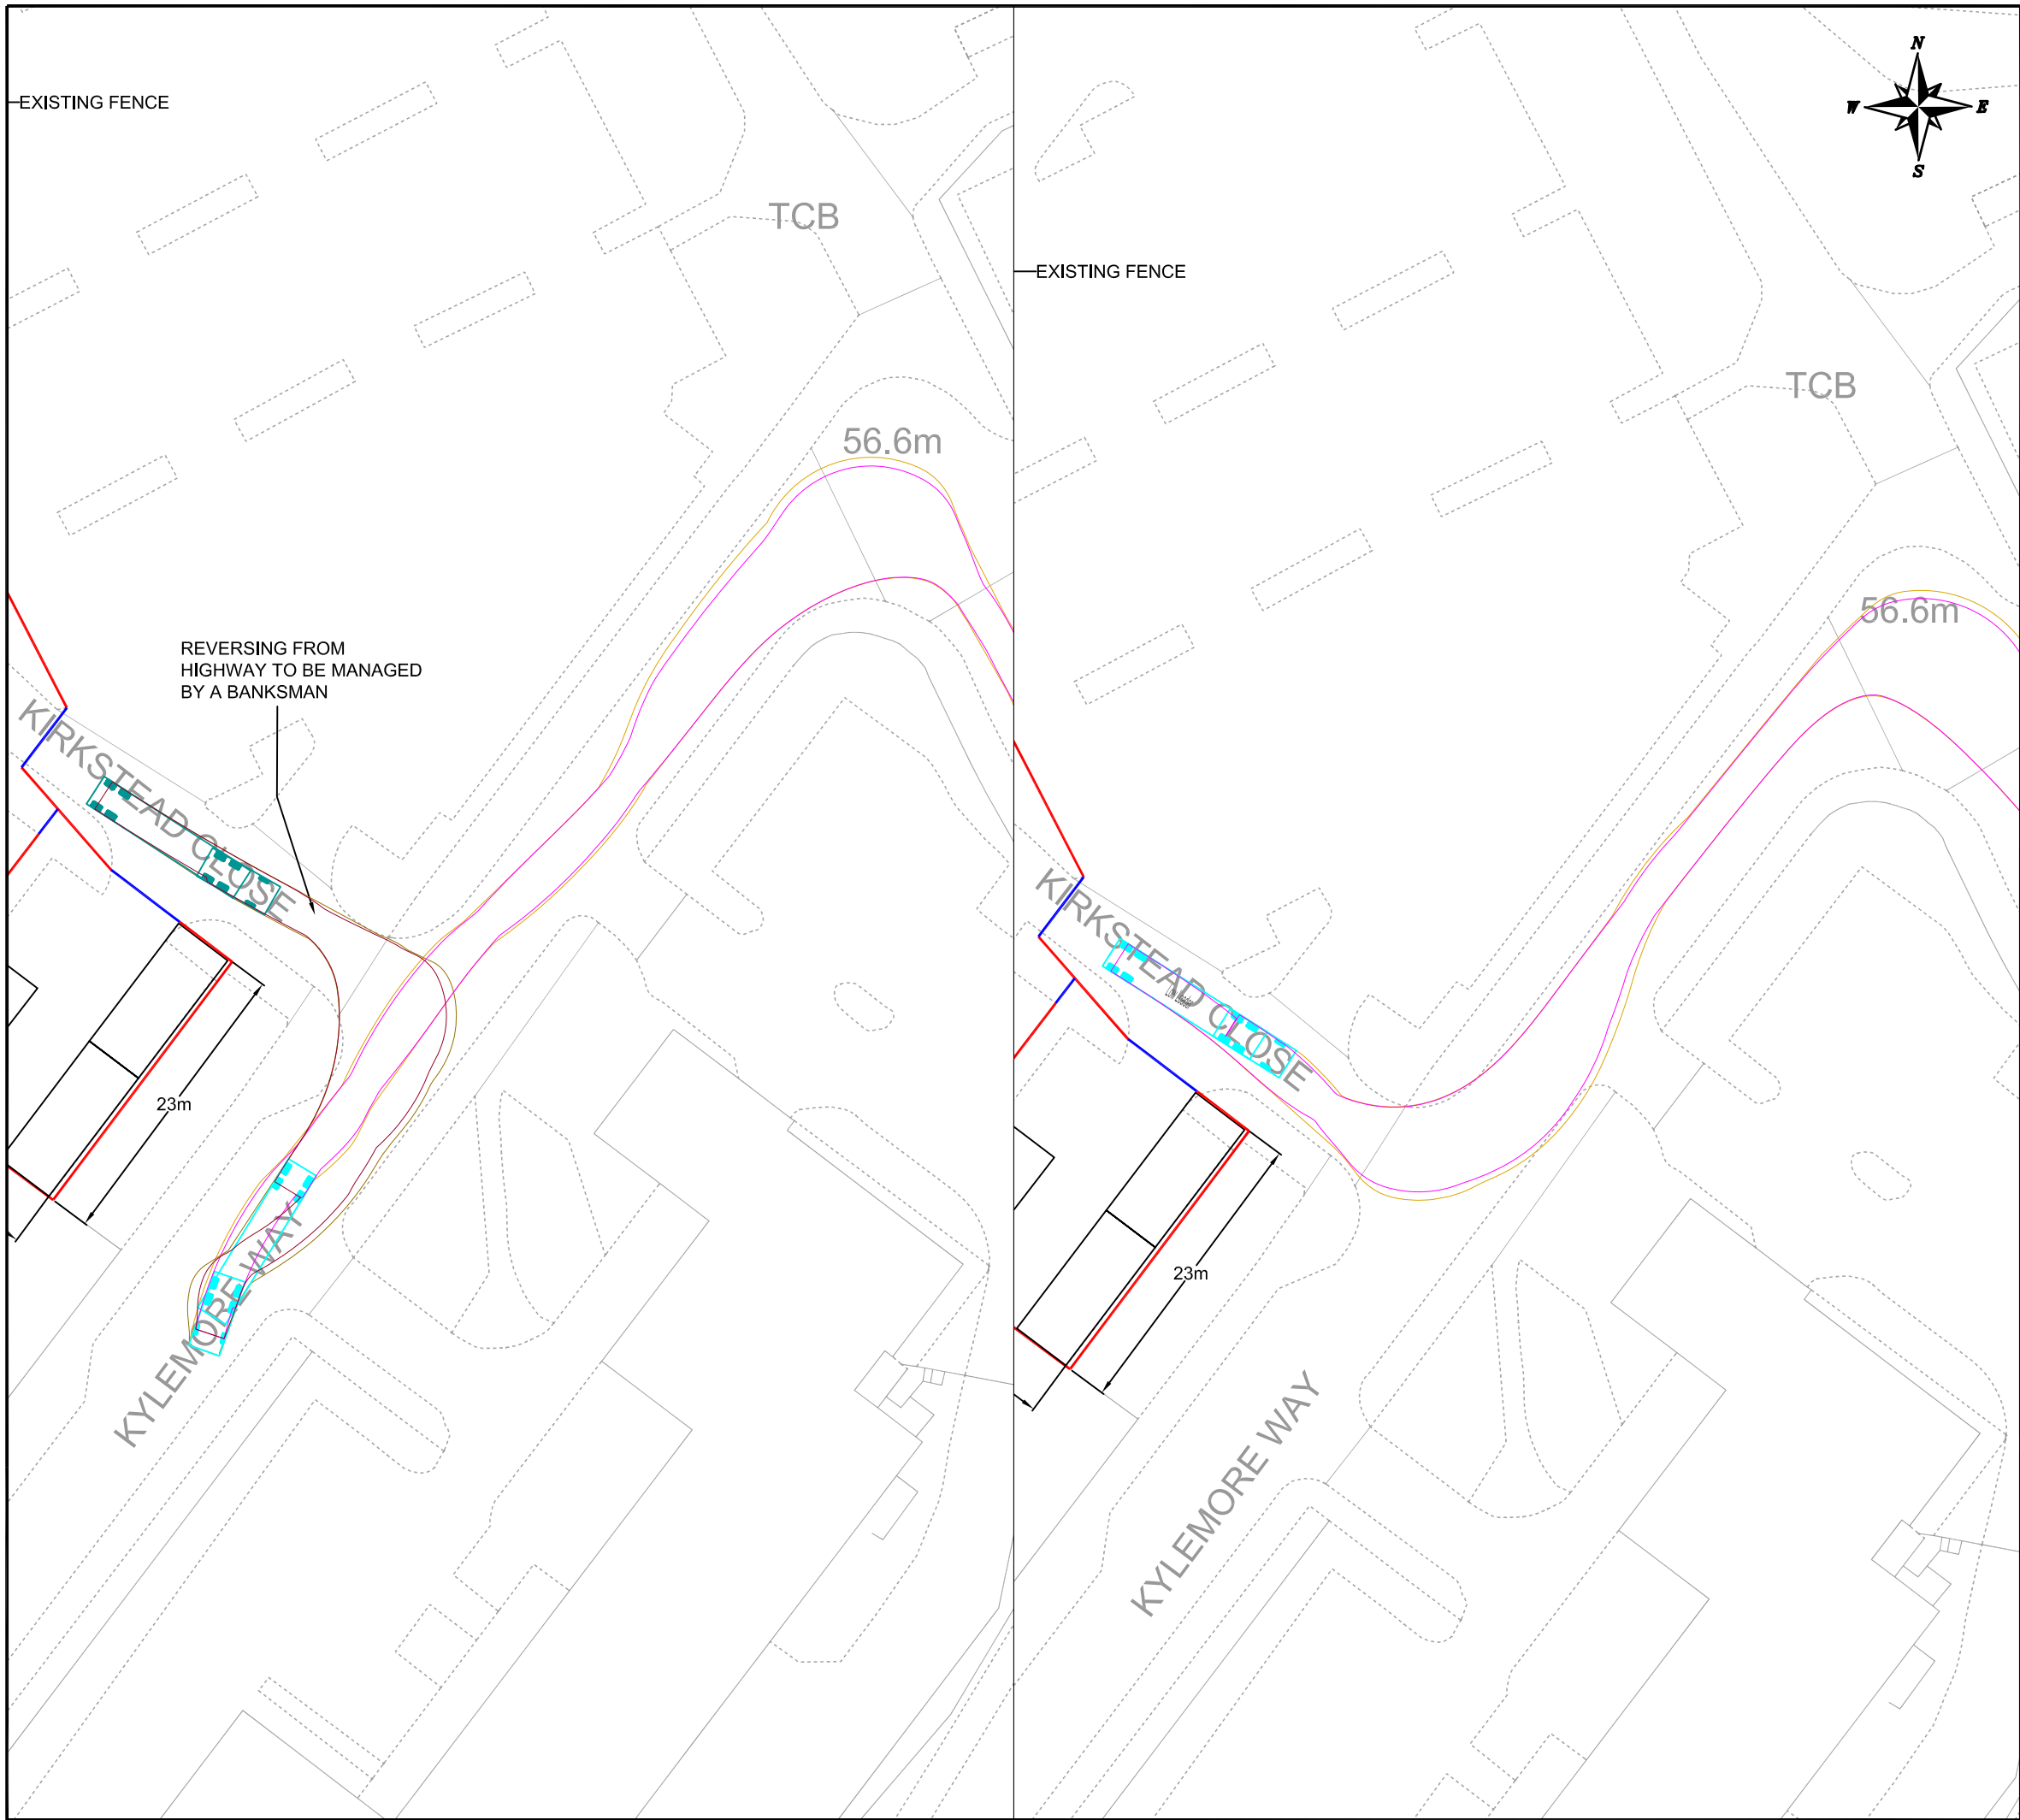

## NOTES

INDICATIVE FENCELINE BOUNDARY

INDICATIVE GATES

| REV | DETAILS | DRAWN | CHECKED | DATE |
|-----|---------|-------|---------|------|
| -   | -       | -     | -       | -    |

CLIENT: SEDDON CONSTRUCTION

PROJECT: KIRKSTEAD CLOSE, BESWICK

DRAWING TITLE: SWEPT PATH ANALYSIS - LOW LOADER

SCALES: 1:500 @ A3

DRAWN: HZ CHECKED: MC DATE: MAR 22

Croft Transport Planning & Design  
340 Deansgate  
Manchester  
M3 4LY

Email: [info@crofts.co.uk](mailto:info@crofts.co.uk)  
Tel: 0161 837 7380  
Web: [www.eddisons.com/services/transport-planning](http://www.eddisons.com/services/transport-planning)

DRAWING NUMBER: 3702-SP01 REVISION: -

Eddisons | Incorporating Croft