


- ALL DIMENSIONS AND LEVELS ARE TO BE CHECKED ON SITE.
- ANY DISCREPANCIES ARE TO BE REPORTED TO CLUE BEFORE ANY CONSTRUCTION OF ARCHITECTURE AND DESIGN BEGINS. ANY WORK COMMENCES WITHOUT CLUE'S APPROVAL.
- THE DRAWINGS SHALL NOT BE SCALED TO ASCERTAIN ANY DIMENSIONS, SHALL NOT BE RELIED UPON OR USED FOR ANY OTHER PURPOSES.
- THE DRAWINGS SHALL NOT BE REPRODUCED WITHOUT THE WRITTEN PERMISSION FROM CLUE ARCHITECTURE AND DESIGN.
- TITLE OVERLAY DRAWINGS AND OWNERS' BOUNDARIES DRAWINGS SHALL BE PROVIDED TO ALL CONTRACTORS.
- ALL ARCHITECTS AND ENGINEERS SHALL BE RESPONSIBLE FOR THE ACCURACY OF SCALE AND DIMENSIONS. ANY DISCREPANCIES OR SCALE DISCREPANCY OF BASE PLANS SUPPLIED TO THEM SHALL BE THE RESPONSIBILITY OF THE ARCHITECTS AND ENGINEERS.

**PROPOSED BARTON &
REDMAN OWNERSHIP
2.24 Acre total site area**

EXISTING BARTON &
REDMAN OWNERSHIP

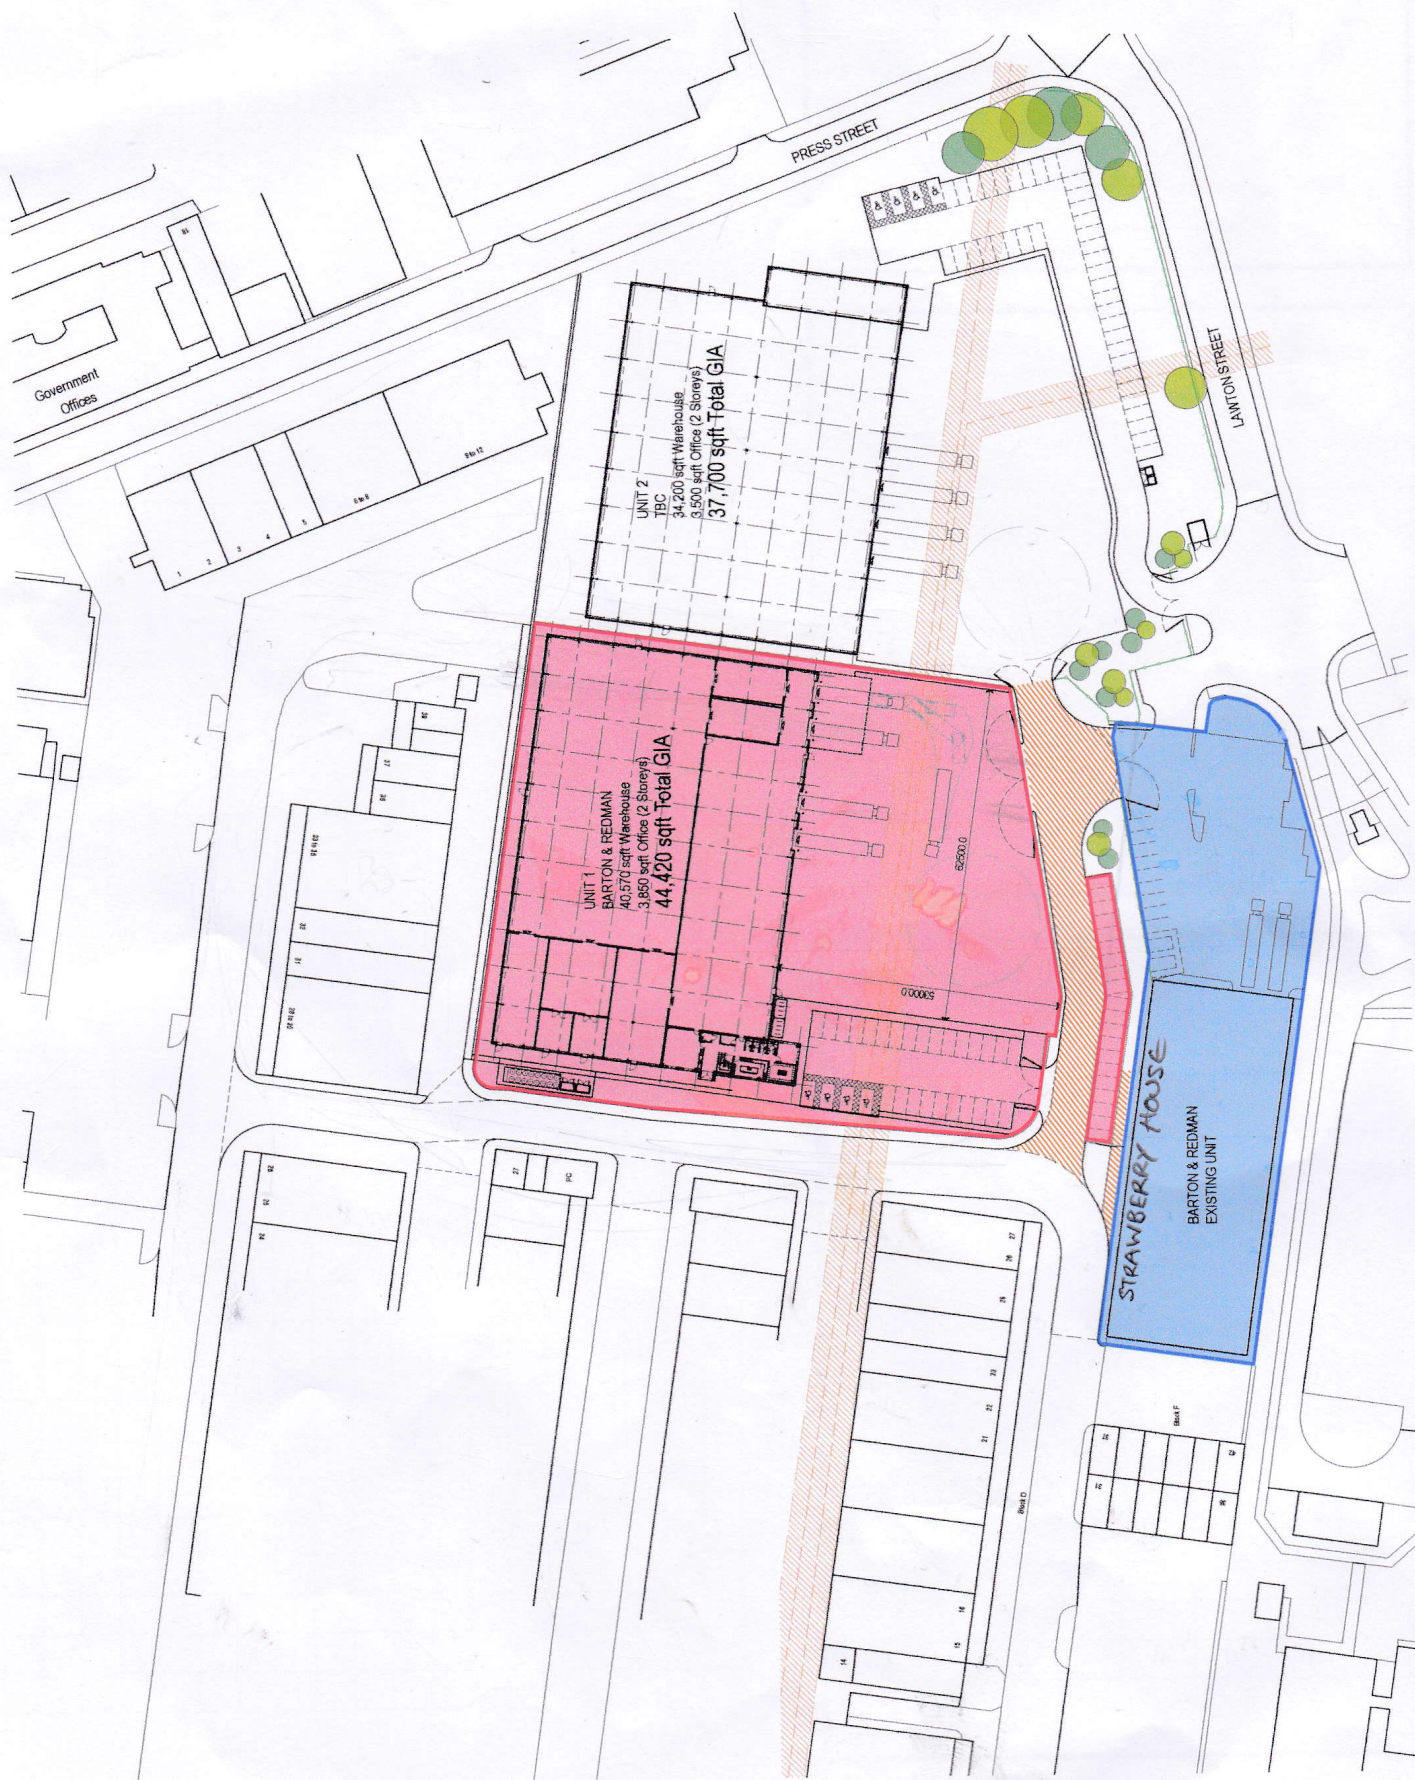

Rev	Description	Date	by
Status: COMMENT			
Client: RUSSELLS WHBO			
Contract: BARTON AND REDMAN NEW SMITHFIELD MARKET MANCHESTER			
Drawing: PROPOSED SITE PLAN			
Author	Checker	Revised	Revised
AS7575	AS7575-SVGB	1	1-5000/A1
DATE	Checked	DATE	DATE
			SEP 21 '21
		 architecture and design www.cubearchitecture.net 0161 948 556	

Do NOT scale from this drawing

CUBE
architecture and design
www.cubearchitecture.net

WWW.COPELANDCOPOL.COM