
All dimensions are to be checked on site. This drawing shall not be scaled to ascertain dimensions.

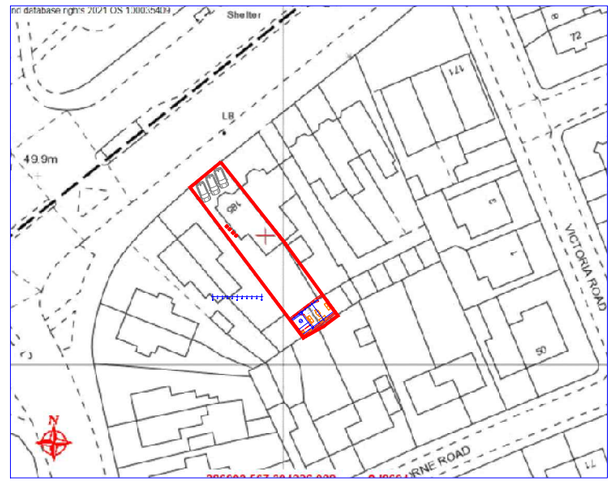

OS Map
Scale 1:500



OS Map
Scale 1:1250

Rev	Date	Description

Issued For : INFORMATION PURPOSES ONLY

Client
Mr. Leon Mayhew

Project
185 Slade Lane, Levenshulme. M19 2AE.
Proposed Annex to the rear garden.

Scheme - Drawing Title
OS Map

04 — Drawing No. Revision
Date 07.05.21
Scale Various @A3

JK TECH SERVS

DOMESTIC, ARCHITECTURAL & SURVEYING SERVICES.
HOUSE EXTENSIONS, GARAGE/LOFT CONVERSIONS.
PLANS FOR PLANNING & BUILDING CONTROL

www.jktechservs.co.uk