



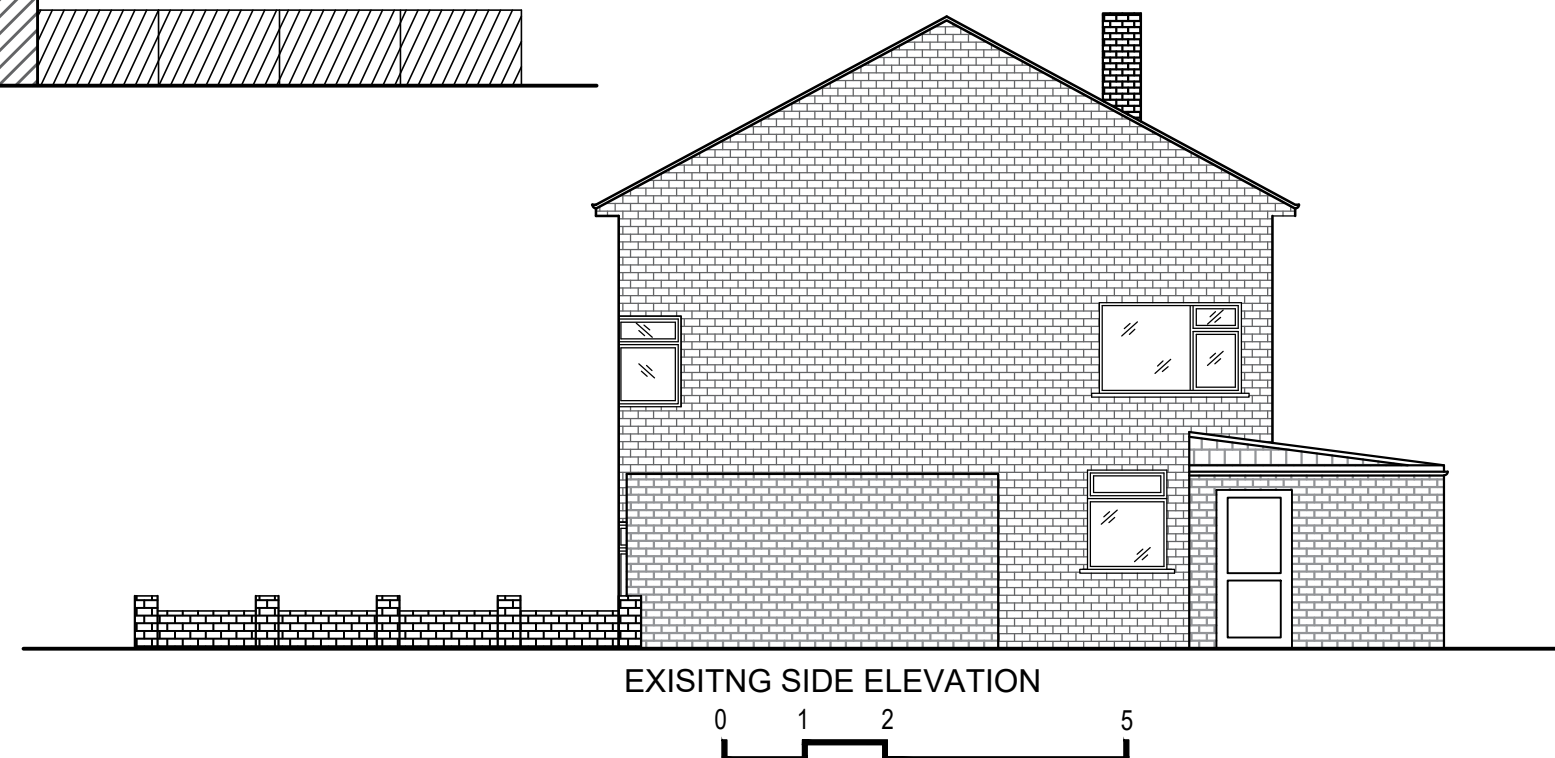

General Notes

No.	Revision/Issue	Date

Firm Name and Address

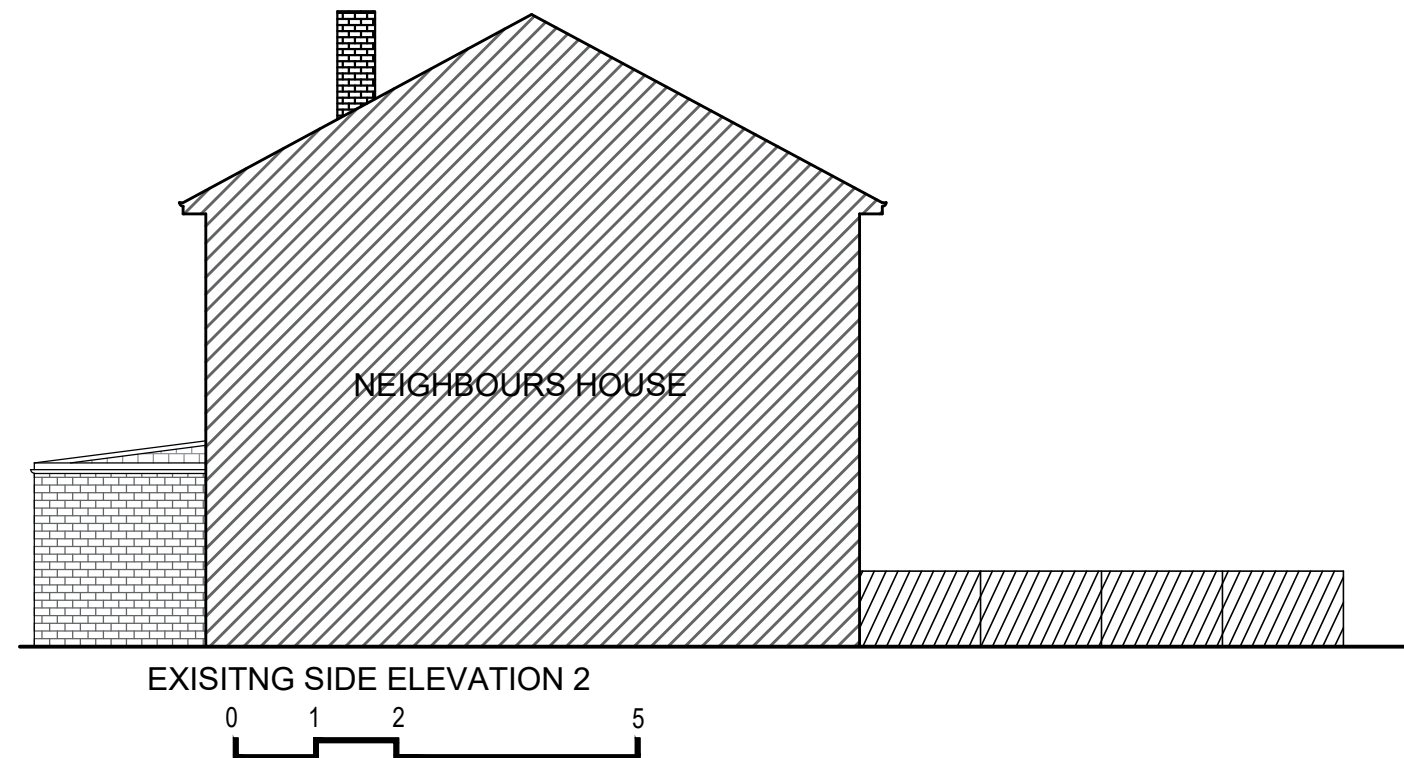

Mason and Marlowe Ltd.

Project Managers and Quantity Surveyors

3 Colmam Gardens,
Salford Quays, M5 3NT

Project Name and Address

59 Crumpsall Lane
Manchester
M8 4ED

Project

Date
21/09/2021

Scale
1/100

Sheet

A3