


# PROGRESS DRAWING

This drawing is not intended to be used for contract pricing or fabrication purposes. All content is subject to change

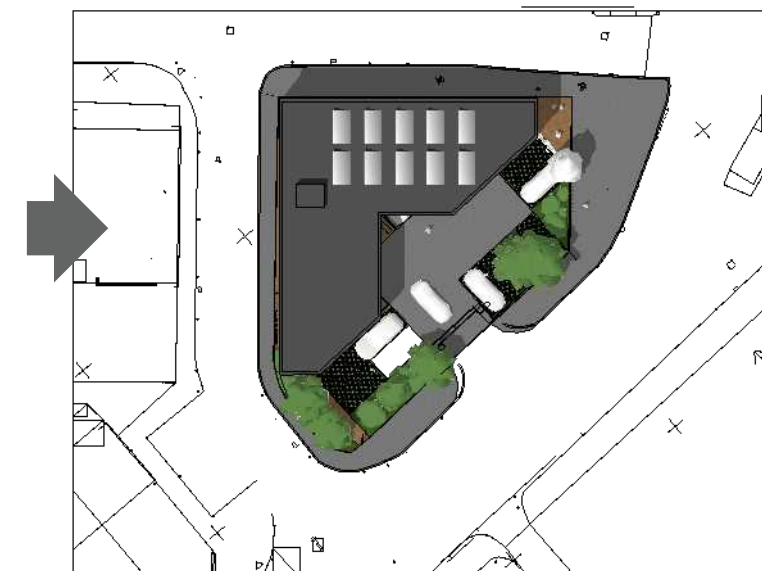

Double Glazing window (metal)

Solar Panels



## Elevation 4 as proposed Scale 1:100

|   |             |              |             |        |        |          |          |          |          |          |
|---|-------------|--------------|-------------|--------|--------|----------|----------|----------|----------|----------|
| I | FIRST ISSUE | Second Issue | Third Issue | fourth | EJG/II | 27/07/21 | 09/08/21 | 10/08/21 | 20/10/21 | 02/11/21 |
| H | FIRST ISSUE |              |             |        | EJG/II | 07/06/21 |          |          |          |          |
| G | FIRST ISSUE |              |             |        | EJG/II | 24/03/21 |          |          |          |          |

|     |             |        |           |
|-----|-------------|--------|-----------|
| E   | FIRST ISSUE | EJG/VK | 10/02/21  |
| D   | FIRST ISSUE | EJG/VK | 3 Nov 20  |
| C   | FIRST ISSUE | EJG    | 3 Sept 20 |
| B   | FIRST ISSUE | EJG    | 30 Jul 20 |
| A   | FIRST ISSUE | EJG    | 2 Jul 20  |
| Rev | DESCRIPTION | By     | Date      |



**HOWARD & SEDDON A.R.I.B.A.**  
**CHARTERED ARCHITECTS**  
 64 WASHWAY ROAD  
 SALE, CHESHIRE, M33 7RE  
 TEL NO. 0161 - 973 8296  
 FAX NO. 0161 - 962 3485  
 E-MAIL : ADMIN@HOWARDANDEDSON.CO.UK

Project  
 Proposed development  
 DUCIE ARMS 424 STOCKPORT ROAD  
 MANCHESTER M12 4EX

Client  
 Dr Noman Ehsan

Title  
 Elevation4 as proposed

|                    |                          |
|--------------------|--------------------------|
| Drawn<br>EJG/II    | DRG no.<br><b>14,273</b> |
| Date<br>02/11/21   | <b>I11</b>               |
| Scale<br>1:100(A3) | Amendment<br>L           |

