

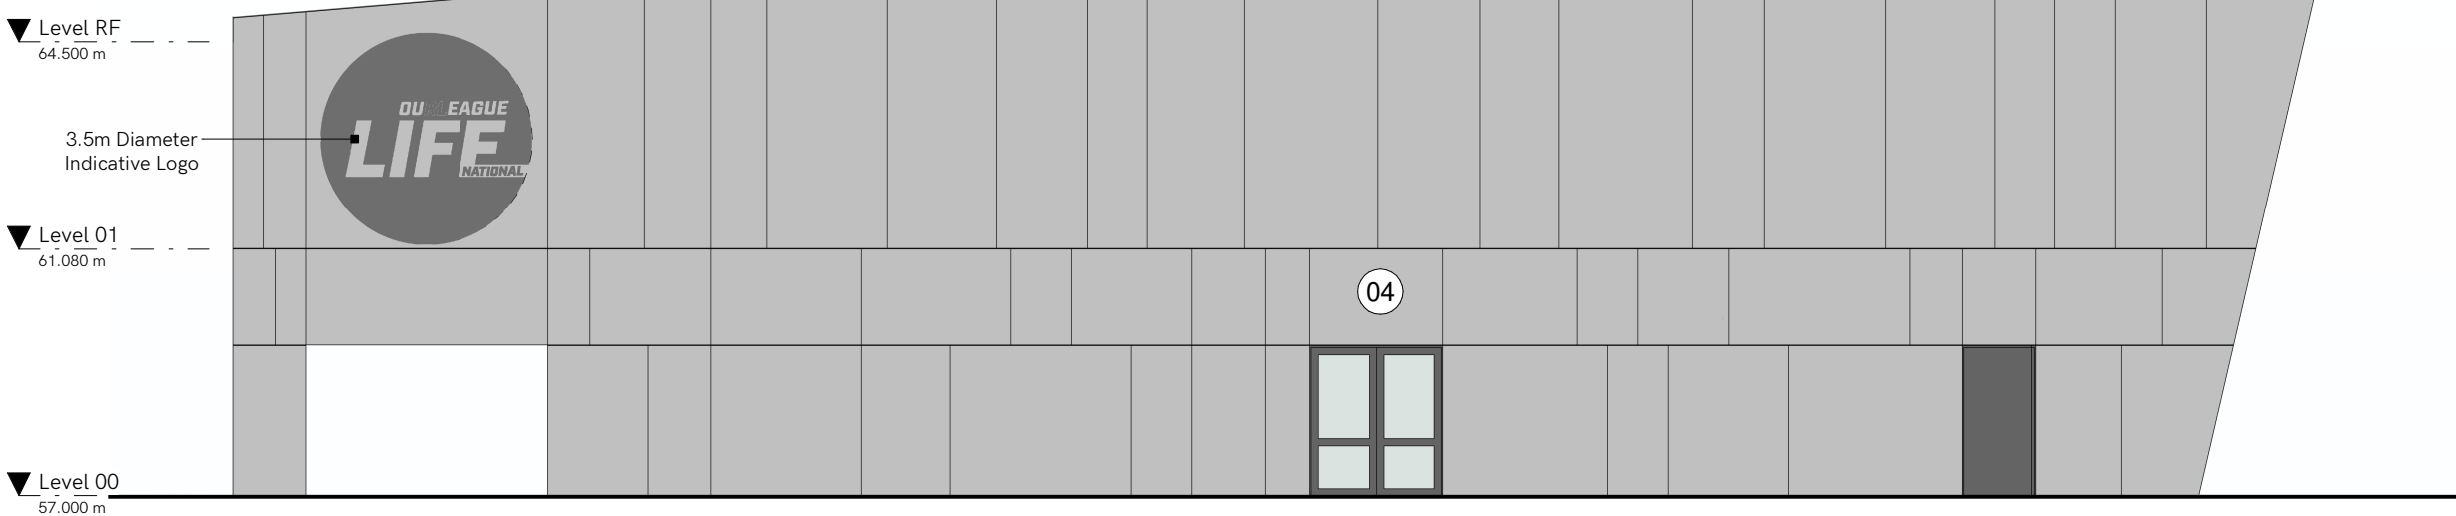
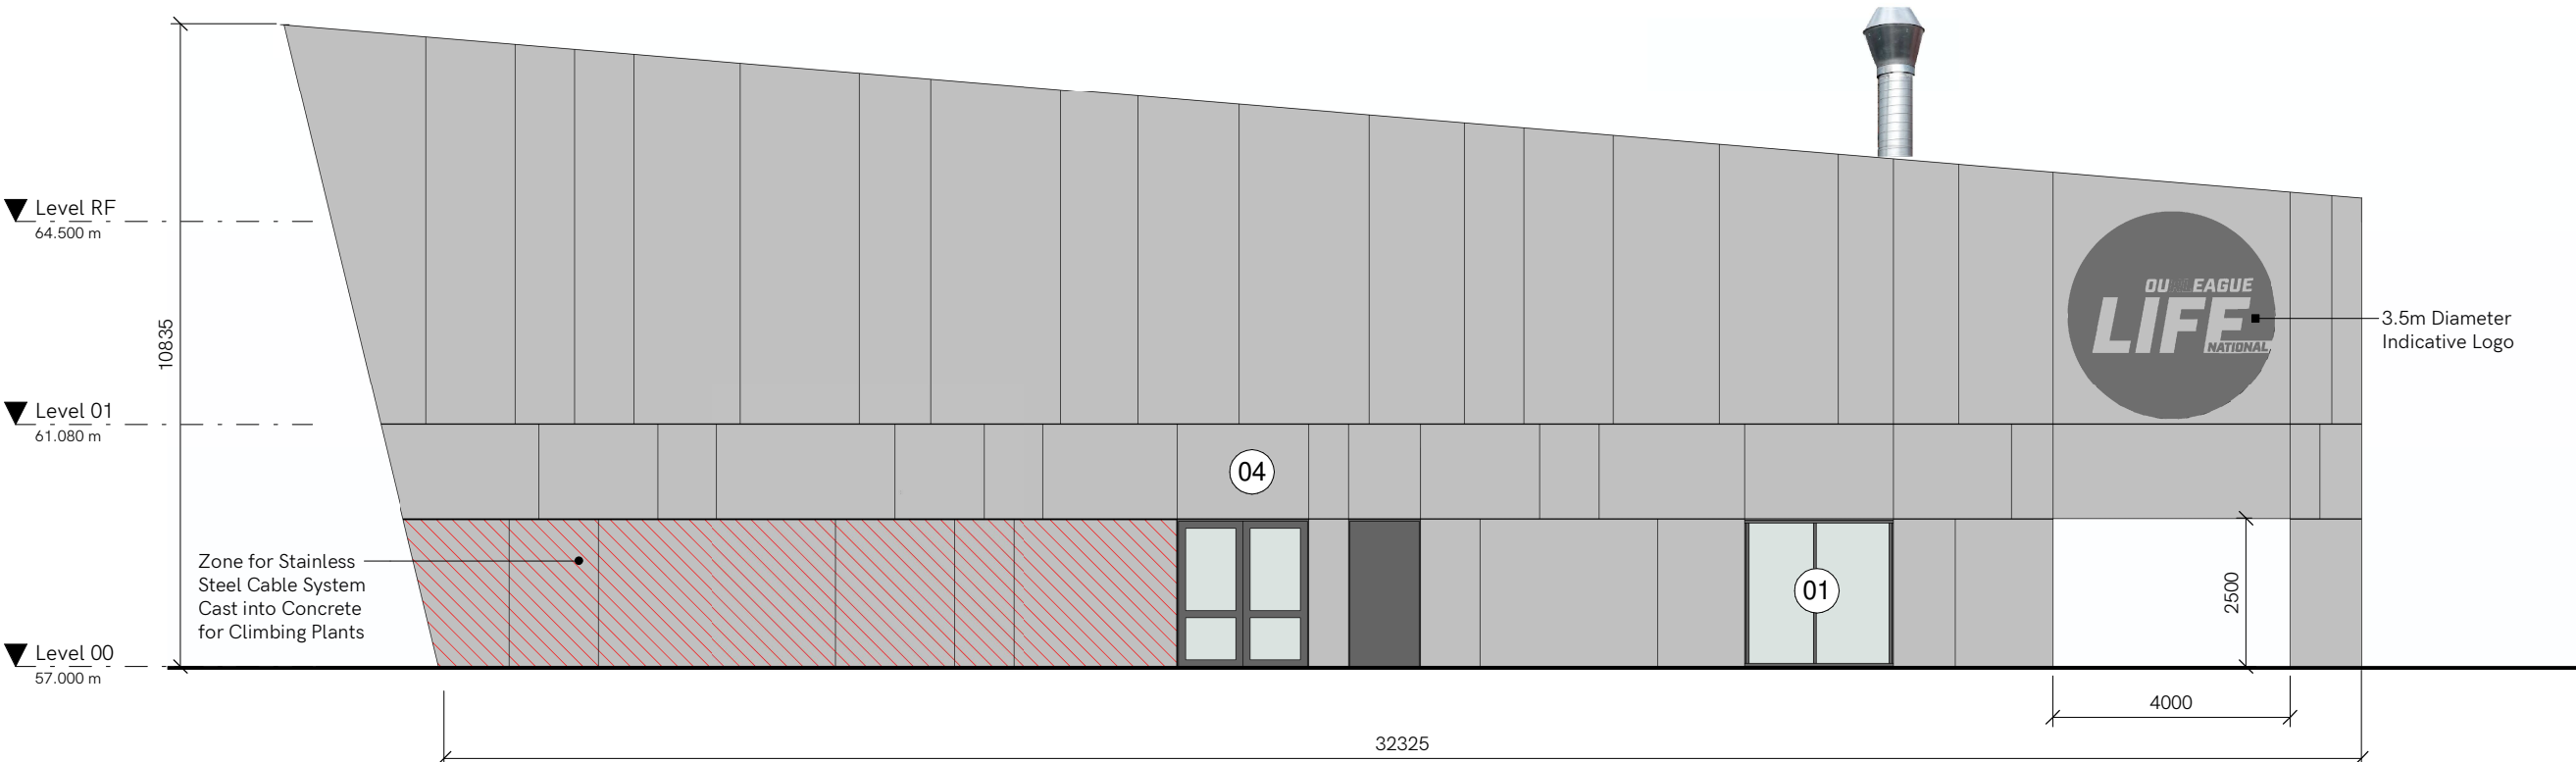


Notes
Copyright and not to be reproduced without the consent of Holmes Miller. Holmes Miller accepts responsibility for this document only to the commissioning Party and not to any other. Holmes Miller does not accept liability for accuracy or veracity of survey information provided by others and horizontal dimensions and levels provided by Holmes Miller and based on survey information provided by others must be verified on site. DO NOT SCALE: Use figured dimensions only.

Tag	NBS	Description
01		Polyester Powder Coated Aluminium Curtain Walling RAL 7016
02		Polyester Powder Coated Aluminium Louvre RAL 7016
03		Glulam Structure
04		Precast Concrete
05		Glass Balustrade
06		Glass Spandrel
07		Fibre Cement Rainscreen Cladding
08		Timber Rainscreen Cladding
R1		Trapezoidal Aluminium Roofing
R2		Trapezoidal Polycarbonate Roofing

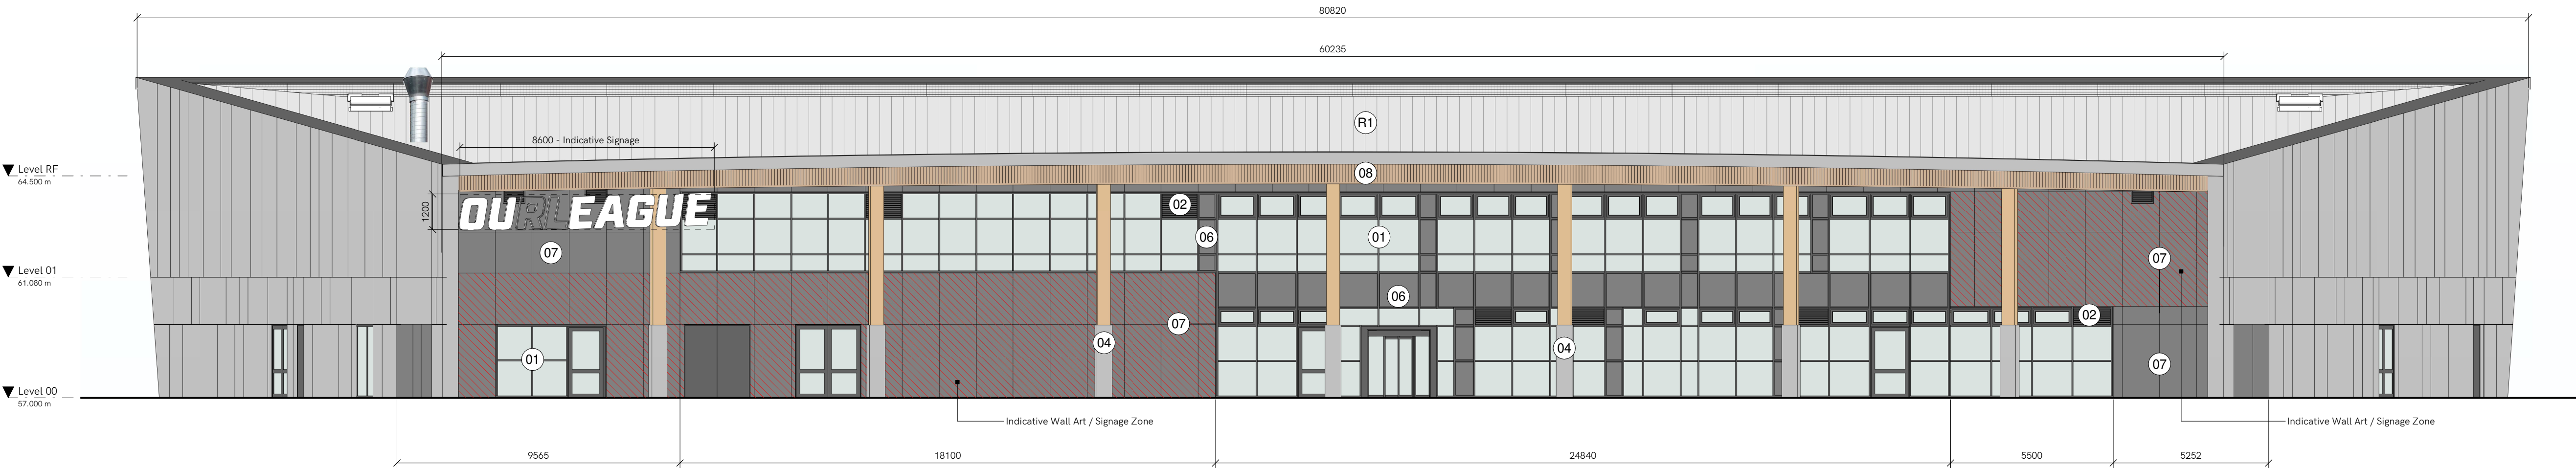

P06	Updated to reflect Deloitte Planning comments.	RH	RH	16.11.21
P05	Updated following design development, public consultation and planning discussions.	RH	RH	03.11.21
P04	Layouts updated and Stage 2 VE updates - GIFA, external precast concrete, external glazing, internal glass screens and ceilings reduced.	RH	RH	24.09.21
P03	Updated Following Comments	TF	RH	06.08.21
P02	Stage 1 Issue	MB	RH	23.07.21
P01	First Issue	TF	RH	07.07.21
Rev	Notes	Drawn	Appr	Date

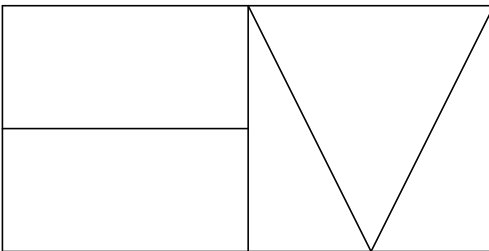

Holmes Miller
89 Minerva Street
Glasgow
G3 8LE
0141 204 2080
www.holmesmiller.com

Project 4740
OuRLeague National Hub

Drawing Name
Proposed Elevations

Scale @ A1 1 : 125
Checked RH
Revision P06

Drawing Number
4740-HML-01-ZZ-DR-A-10130