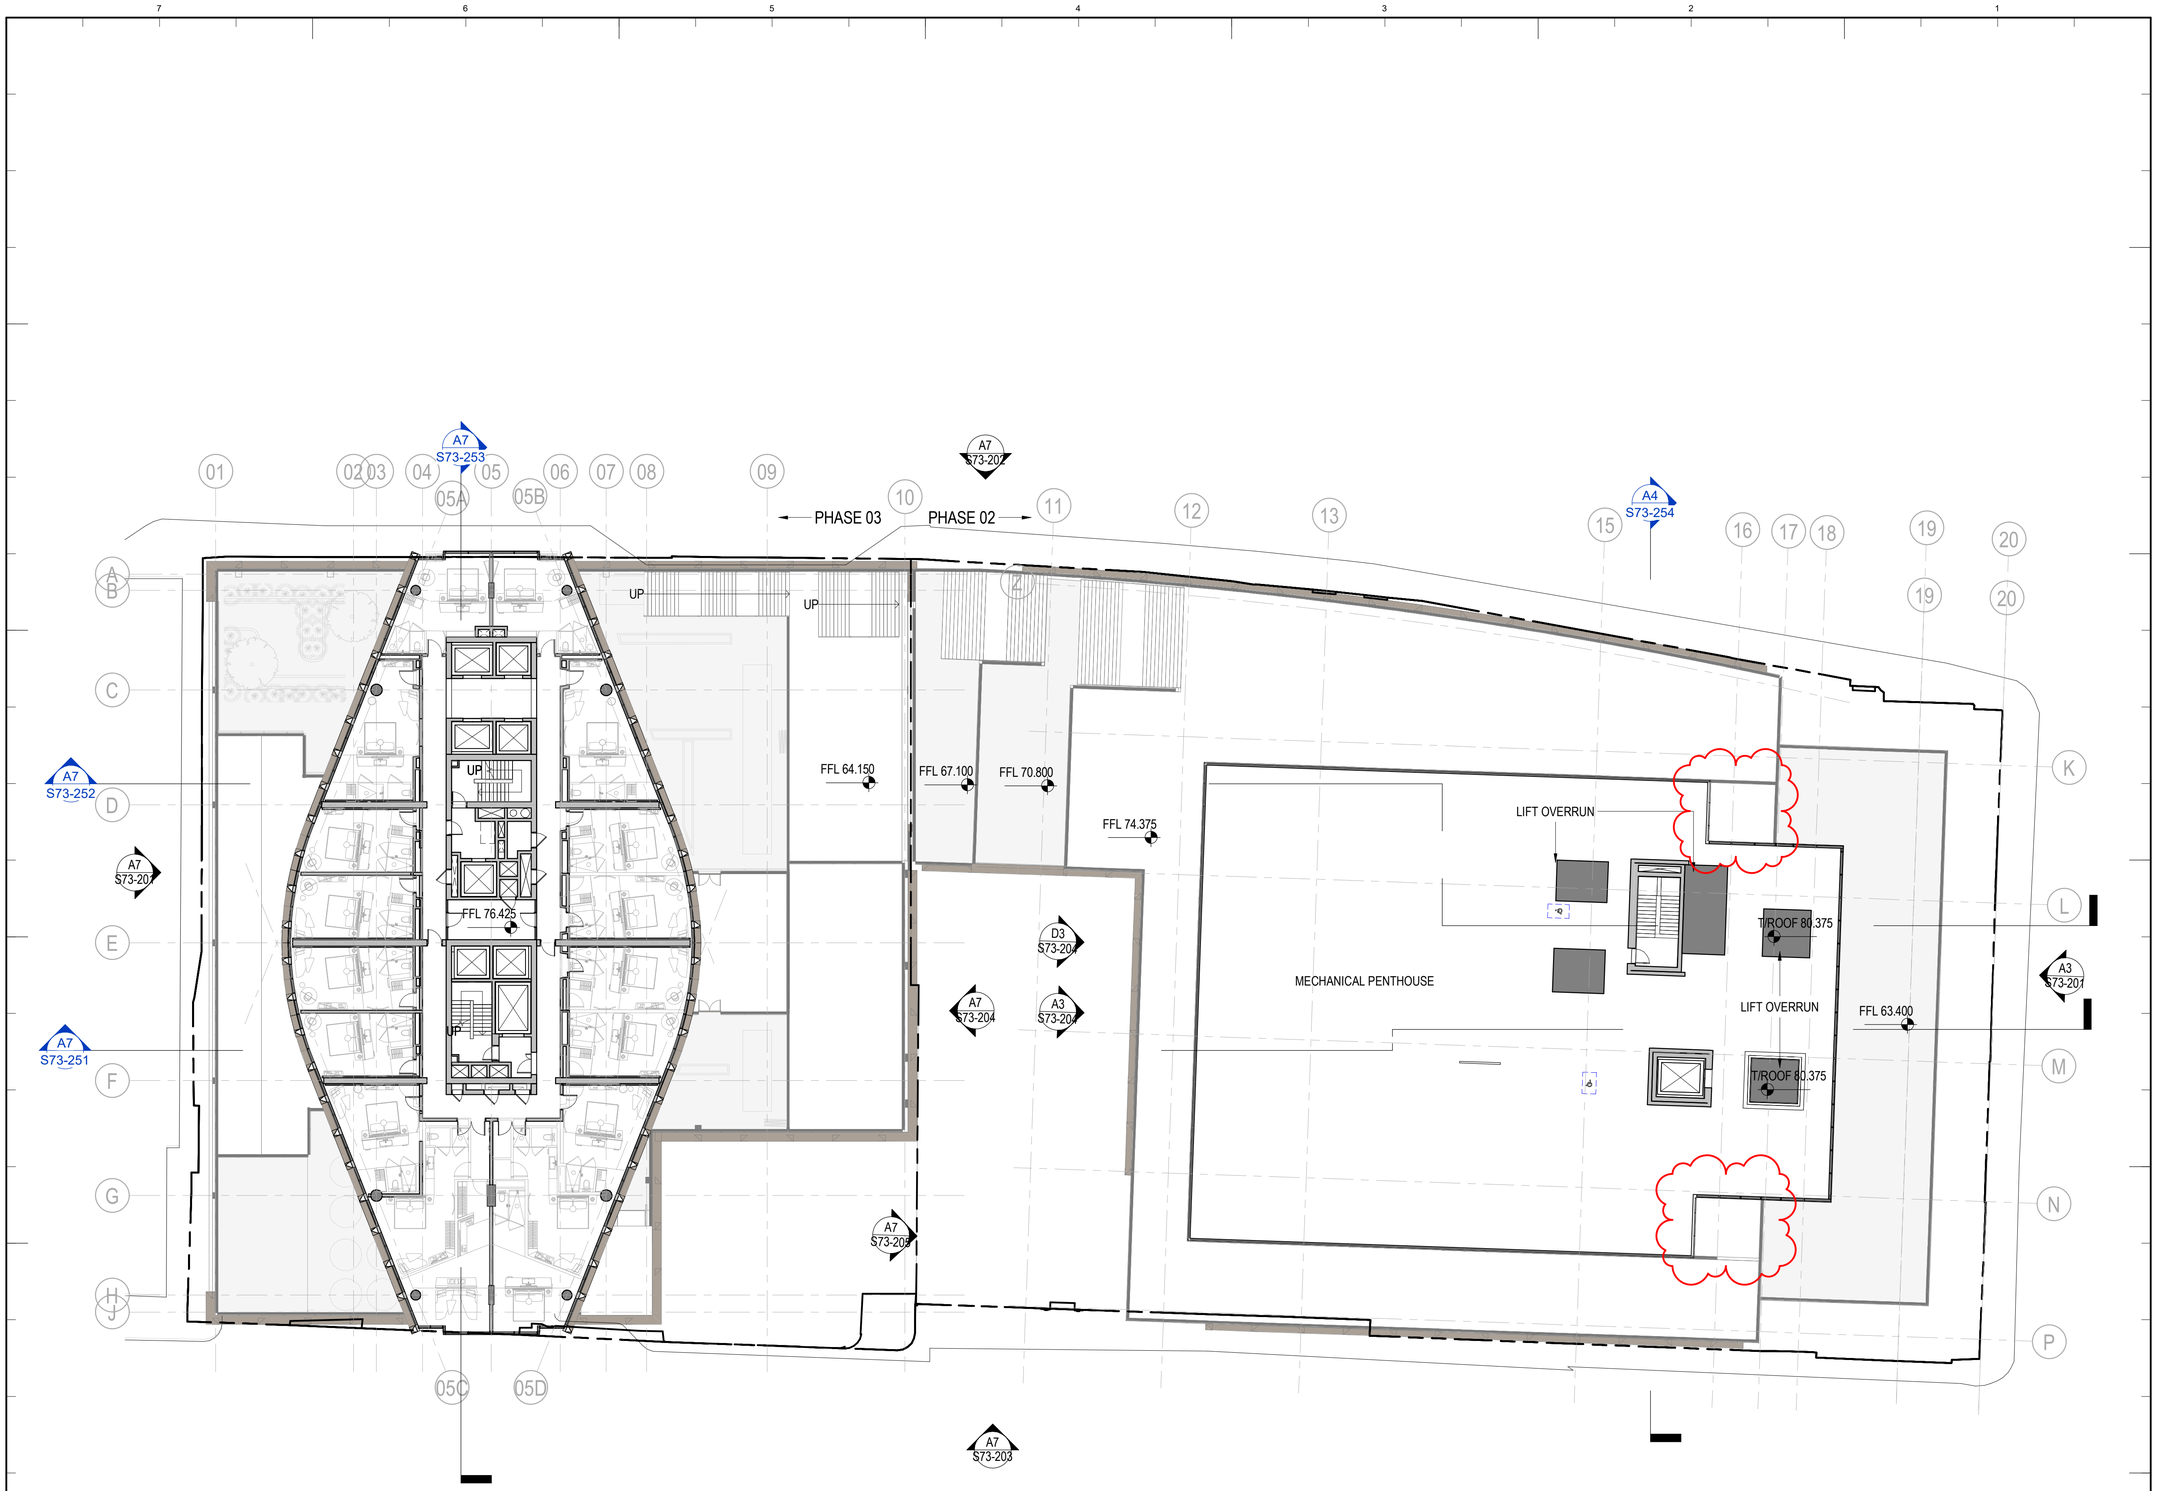

A7 LEVEL 11 PLAN

1 : 200

10/03/2022 16:10:44

Key Plan

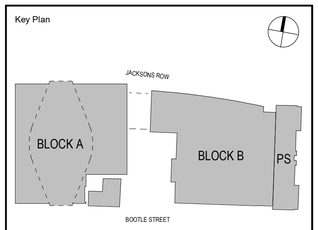

General Notes

NO:	DATE:	ISSUE:
P04	04/03/22	S96A Planning Update
P03	06/09/21	S73 Submission
P02	20/08/21	S73 Submission DRAFT
P01	15/11/19	S73 Submission

Status

FOR INFORMATION

Interior Designer: BOWLER JAMES BRINDLEY

Synagogue Consultant: FDG fairhursts design group

Design Consultant: hodder+partners

Civil Engineer: curtins

Services Engineer: HOARE LEA

Fire Engineer: DESIGN FIRE CONSULTANTS

Client: ST M

Landscape Designer: p:re

Project Manager: zerum

Architect: SOM

Skidmore, Owings & Merrill, Inc.
The Broadgate Tower, 20 Primrose Street
London EC2A 2EW, UK
Tel: +44 (0)20 7798 1000 Fax: +44 (0)20 7798 1100

Project Name

ST. MICHAELS DEVELOPMENT, MANCHESTER

Drawing Title

LEVEL 11 GA PLAN

Project No: 0601

Scale @ A0: As indicated

Drawing No: S73-114

Revision: P04

© COPYRIGHT SKIDMORE, OWINGS & MERRILL (EUROPE) LLP. 2021