



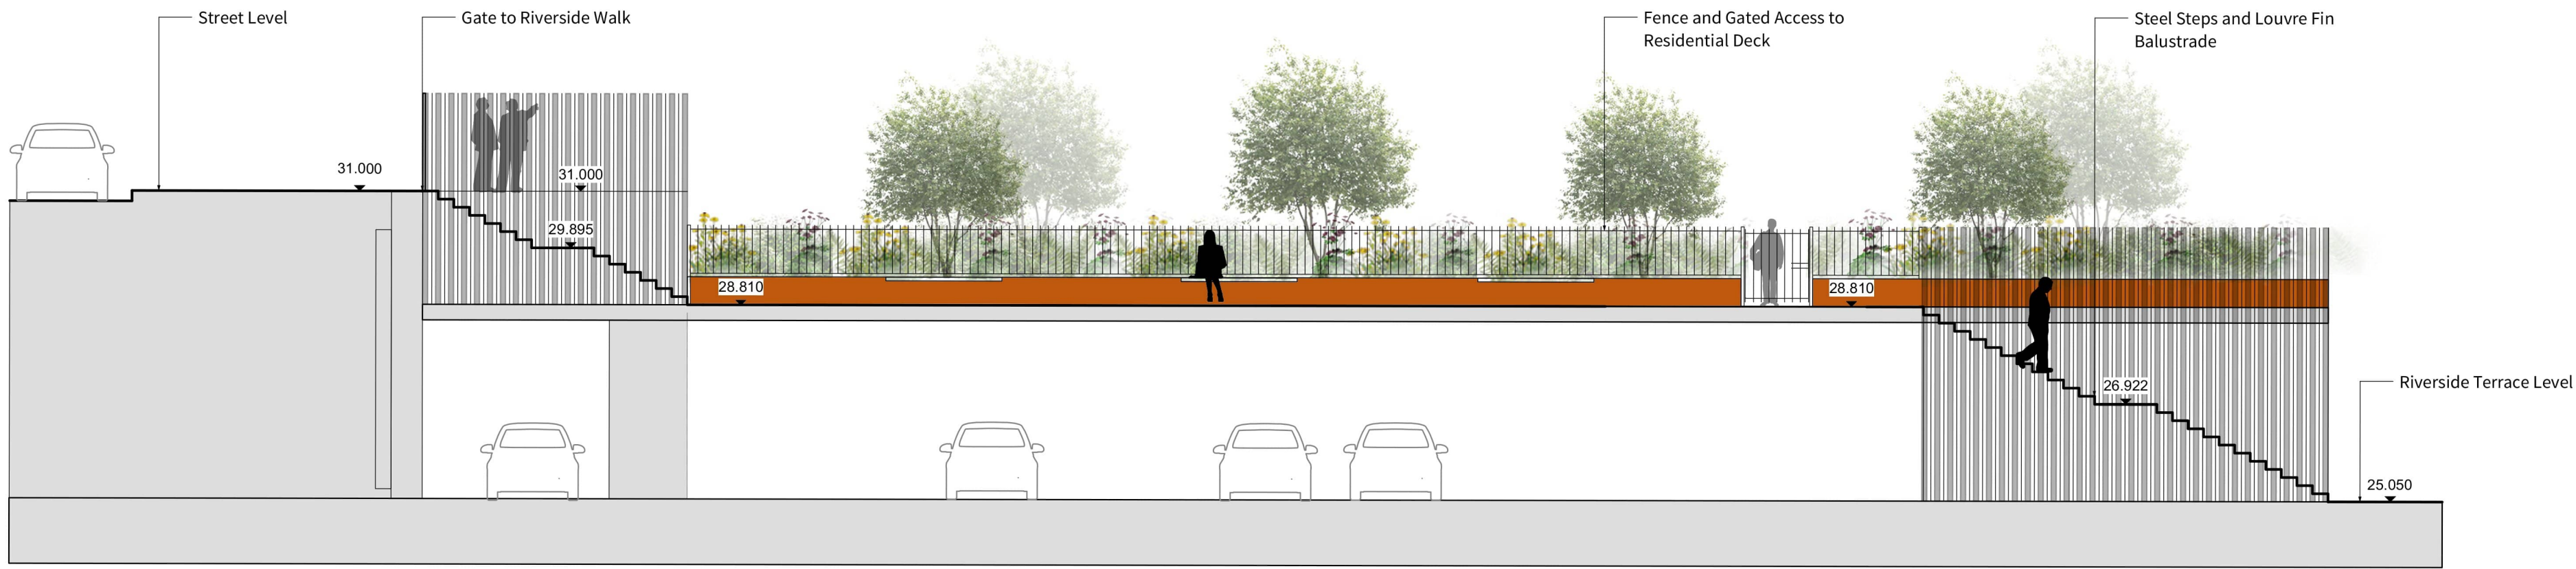

7015
01 S1 Riverside Walk Section through Landscape Terrace
Scale: 1:100



NOTE: PRODUCED FOR DESIGN INTENT ONLY

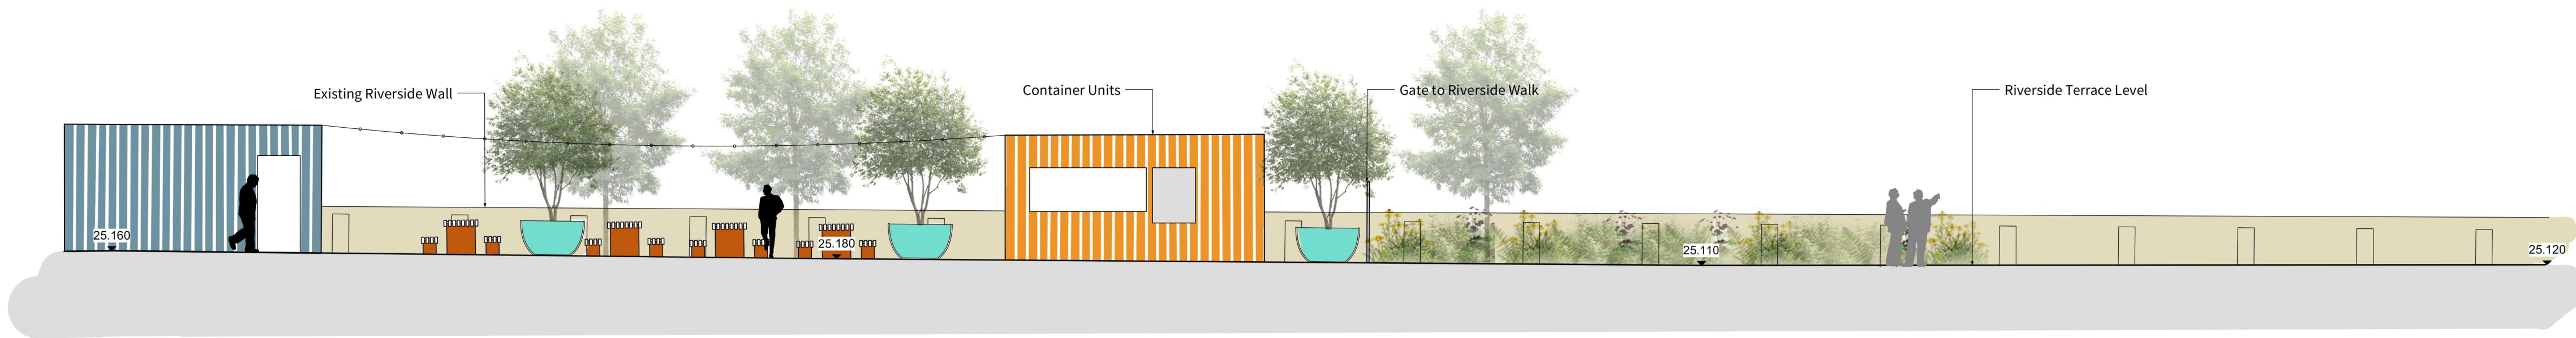

7015
02 S2 Riverside Walk Section through F&B Area
Scale: 1:100

S2-P01	11-01-22	For Planning	LB	RM
Revision	Date	Description	Drawn	Apprvd.



Planit I.E. Limited
E: info@planit-ie.com W: planit-ie.com
MANCHESTER
2 Back Grafton St., Altrincham, WA14 1DY
T: 0161 928 9281
LEEDS
No.1 Aire Street, Leeds Station, Leeds, LS1 4PR
T: 0113 824 6413
LIVERPOOL
Tempest S3, 12 Tithebarn Street, Liverpool, L2 2DT
T: 0151 363 1230
LONDON
Unit 6 Waterside, 44-48 Wharf Road, London, N1 7UX
T: 0207 253 5678
STANDISH
Standish Gatehouse, Stonehouse, Gloucestershire, GL10 3BZ
T: 0145 360 7080

Client	Property Alliance Group & Starwood Capital Group			
Project	Renaissance Site Manchester			
Drg Title	Riverside Sections Residential Block			
Created on	Created by	Approved by		
11/01/22	LB	RM		
Scale	Size	Workstage		
1:100	A1	Stage 4		
Drg No.	Suitability		Revision	
2664-PLA-RE-XX-DR-L-7015	S2		P01	