

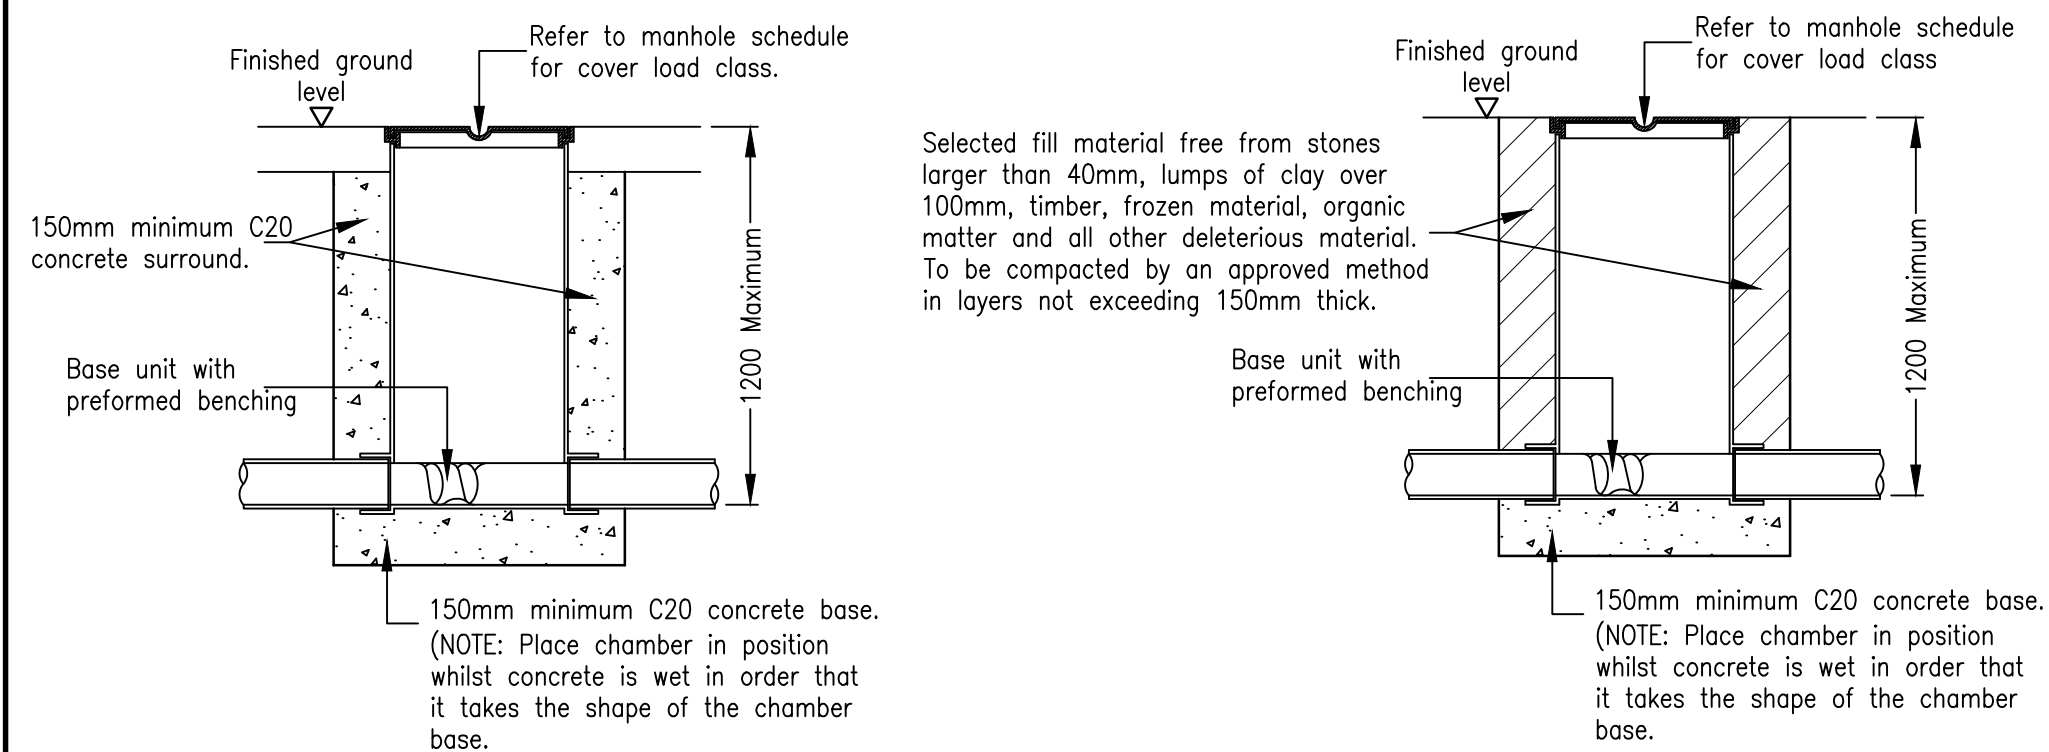
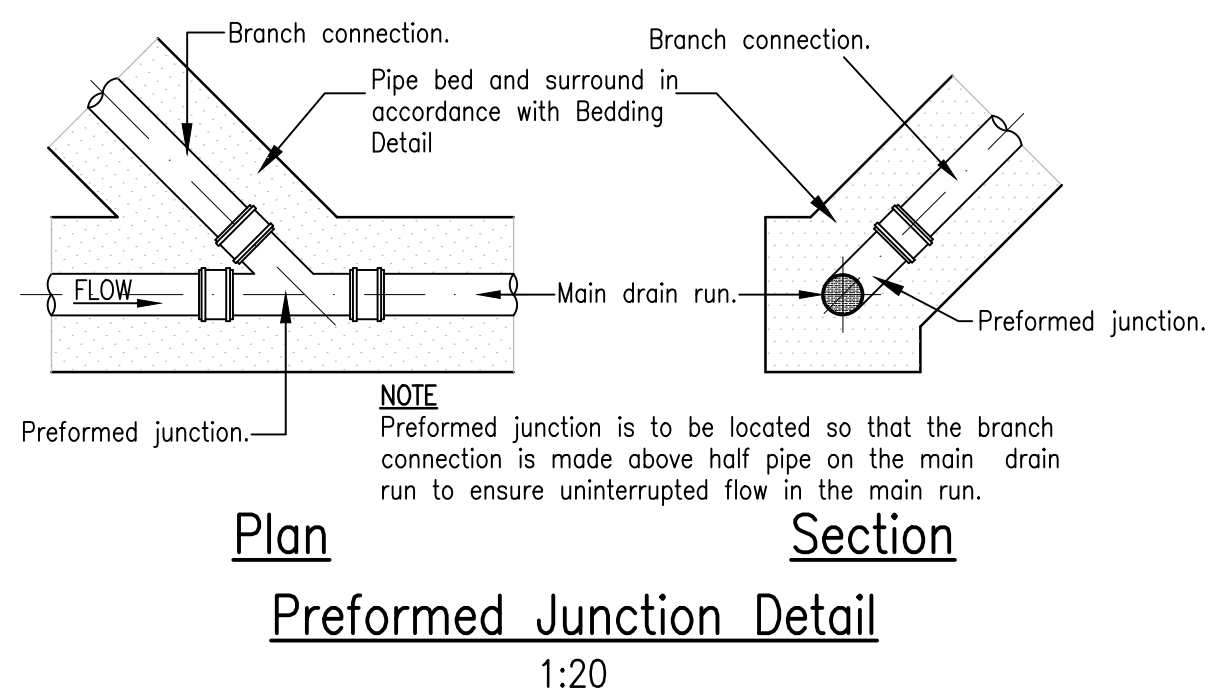
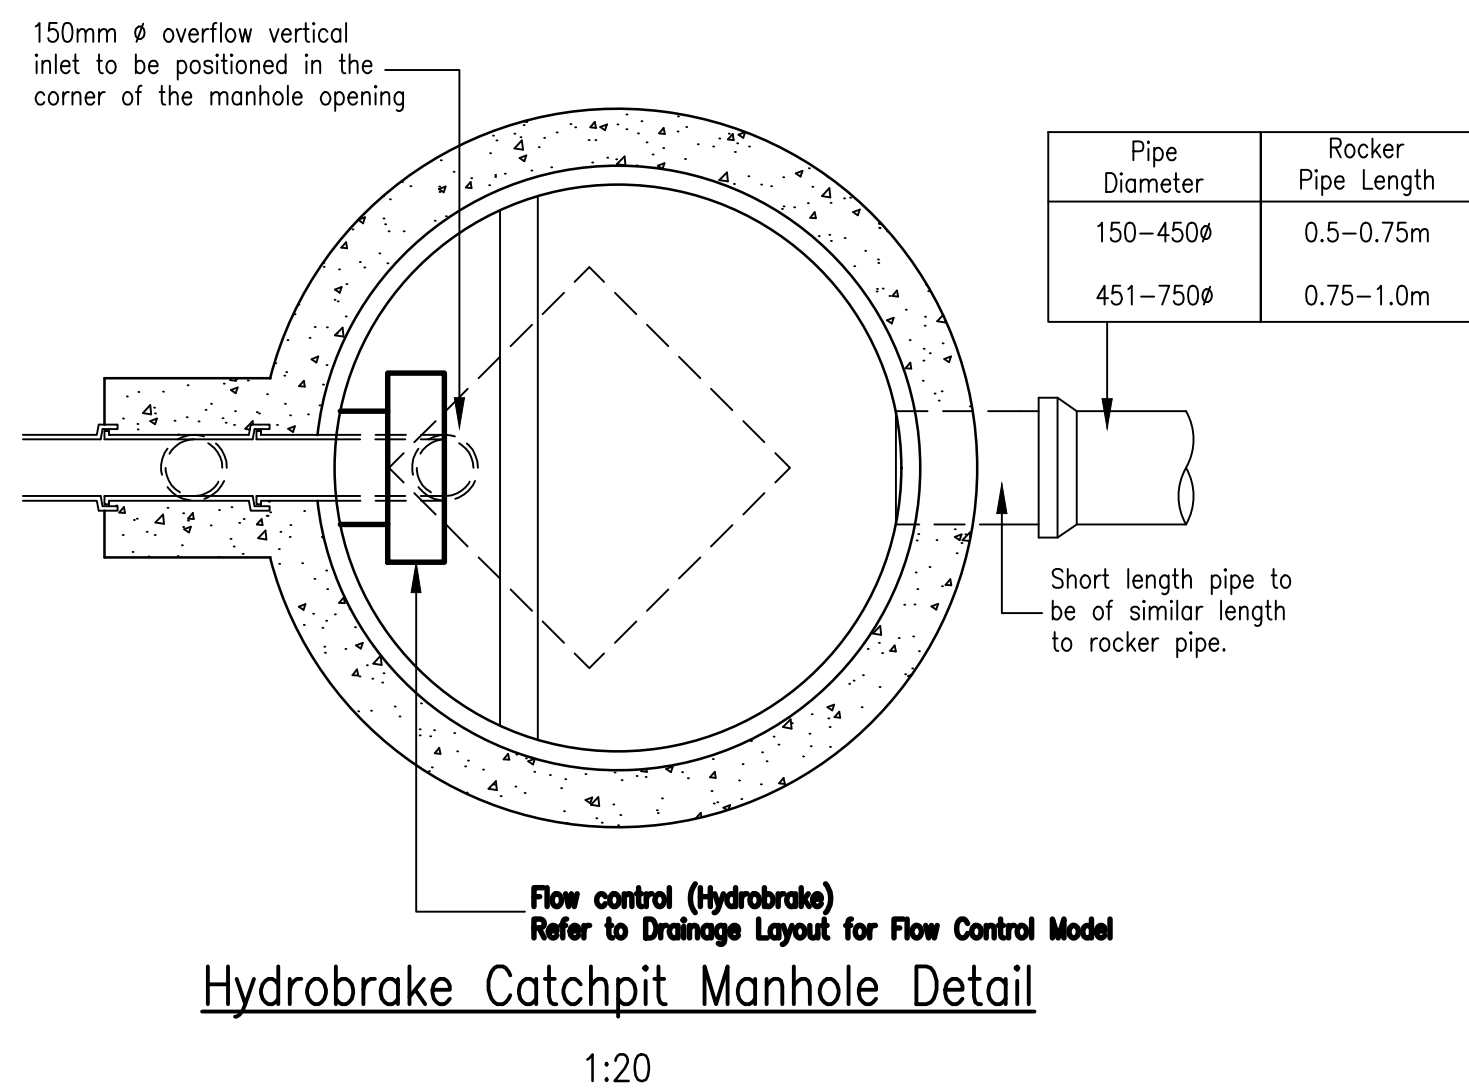



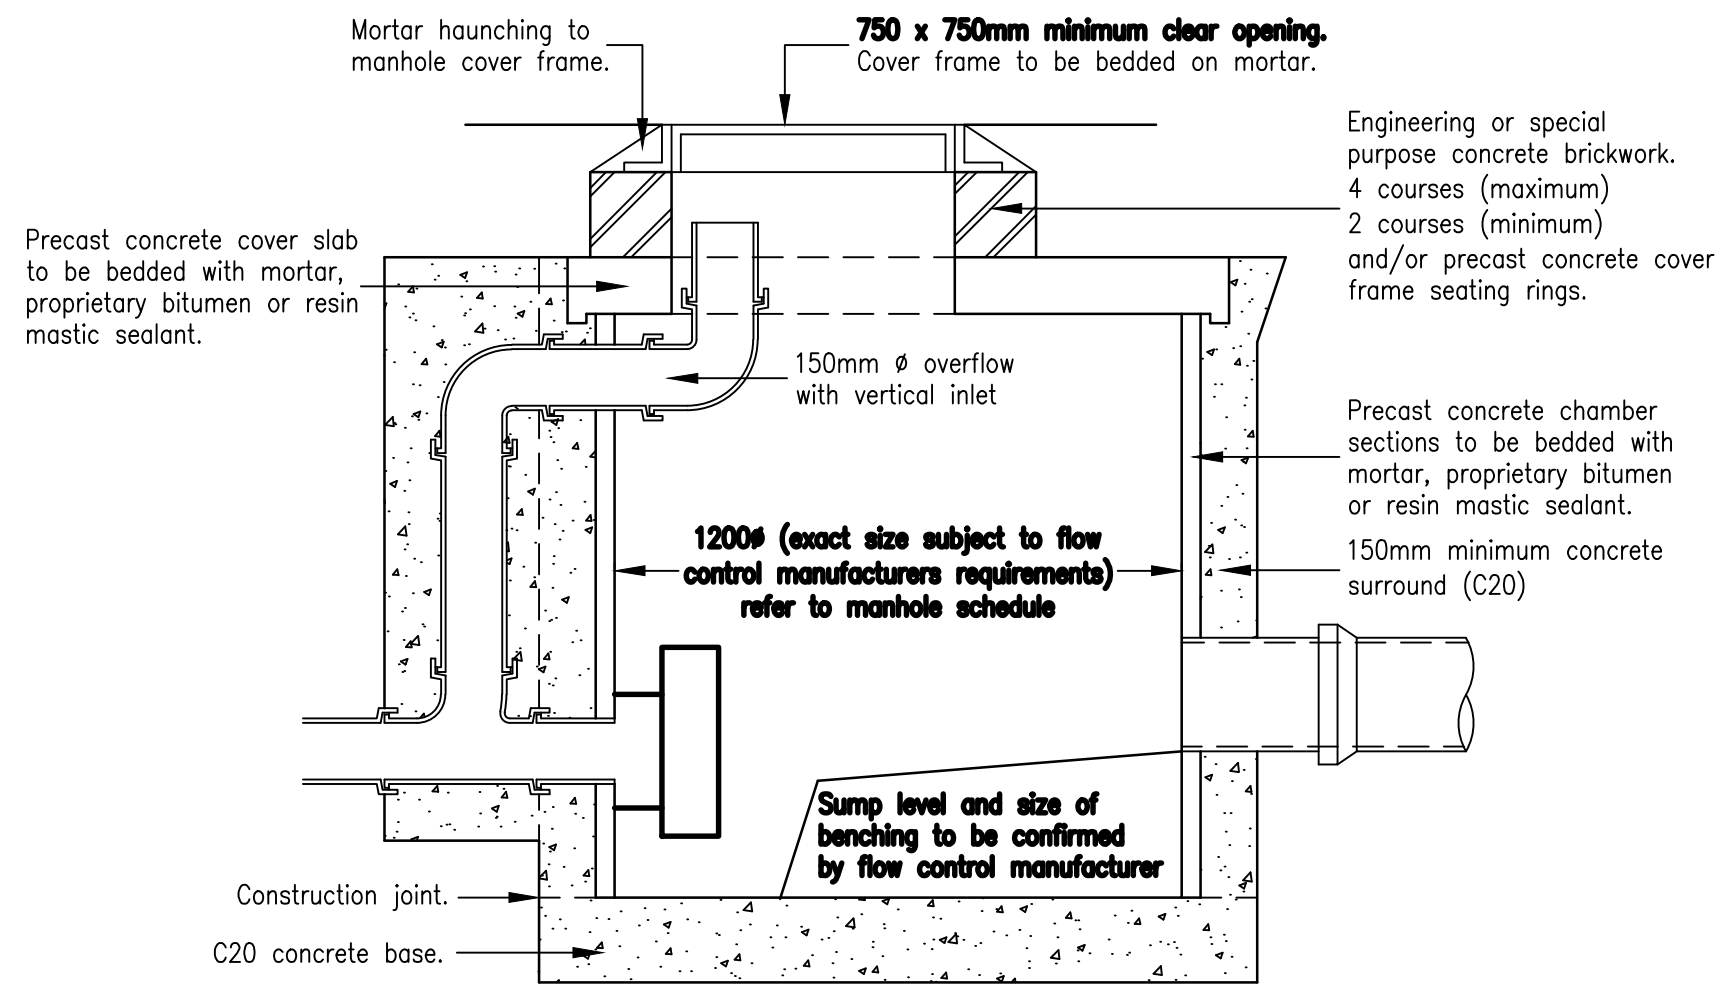


Plastic Inspection Chamber Detail For Use in Vehicular Areas
1:20


Plastic Inspection Chamber Detail For Use in Landscaped/Pedestrian Areas
1:20

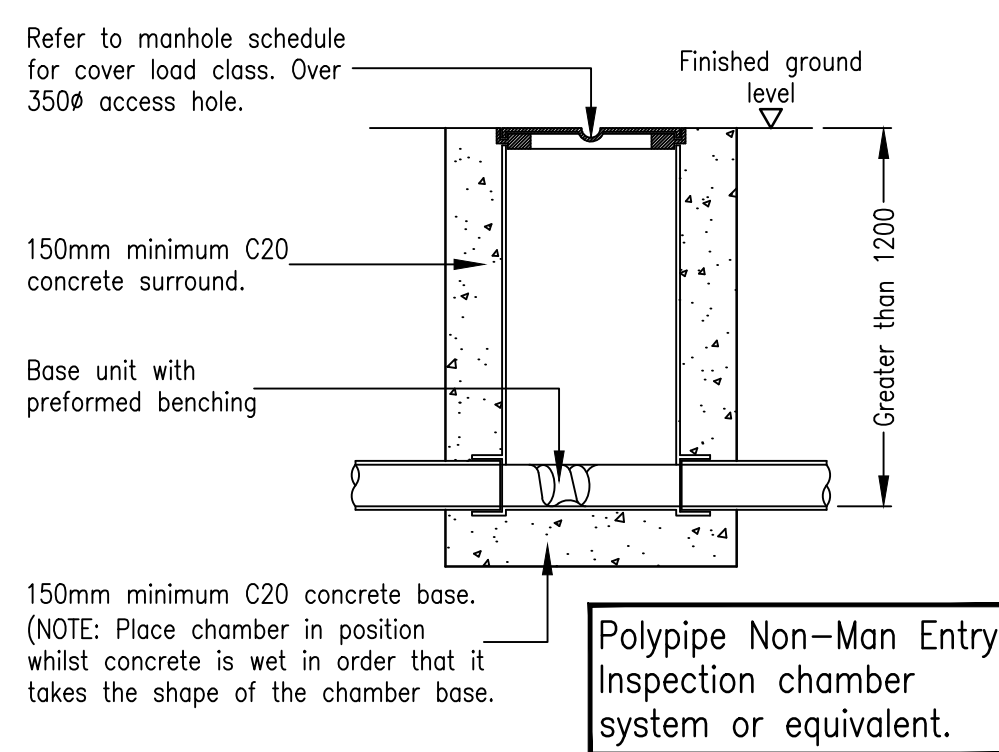


Restricted Access Plastic Inspection Chamber
1:20

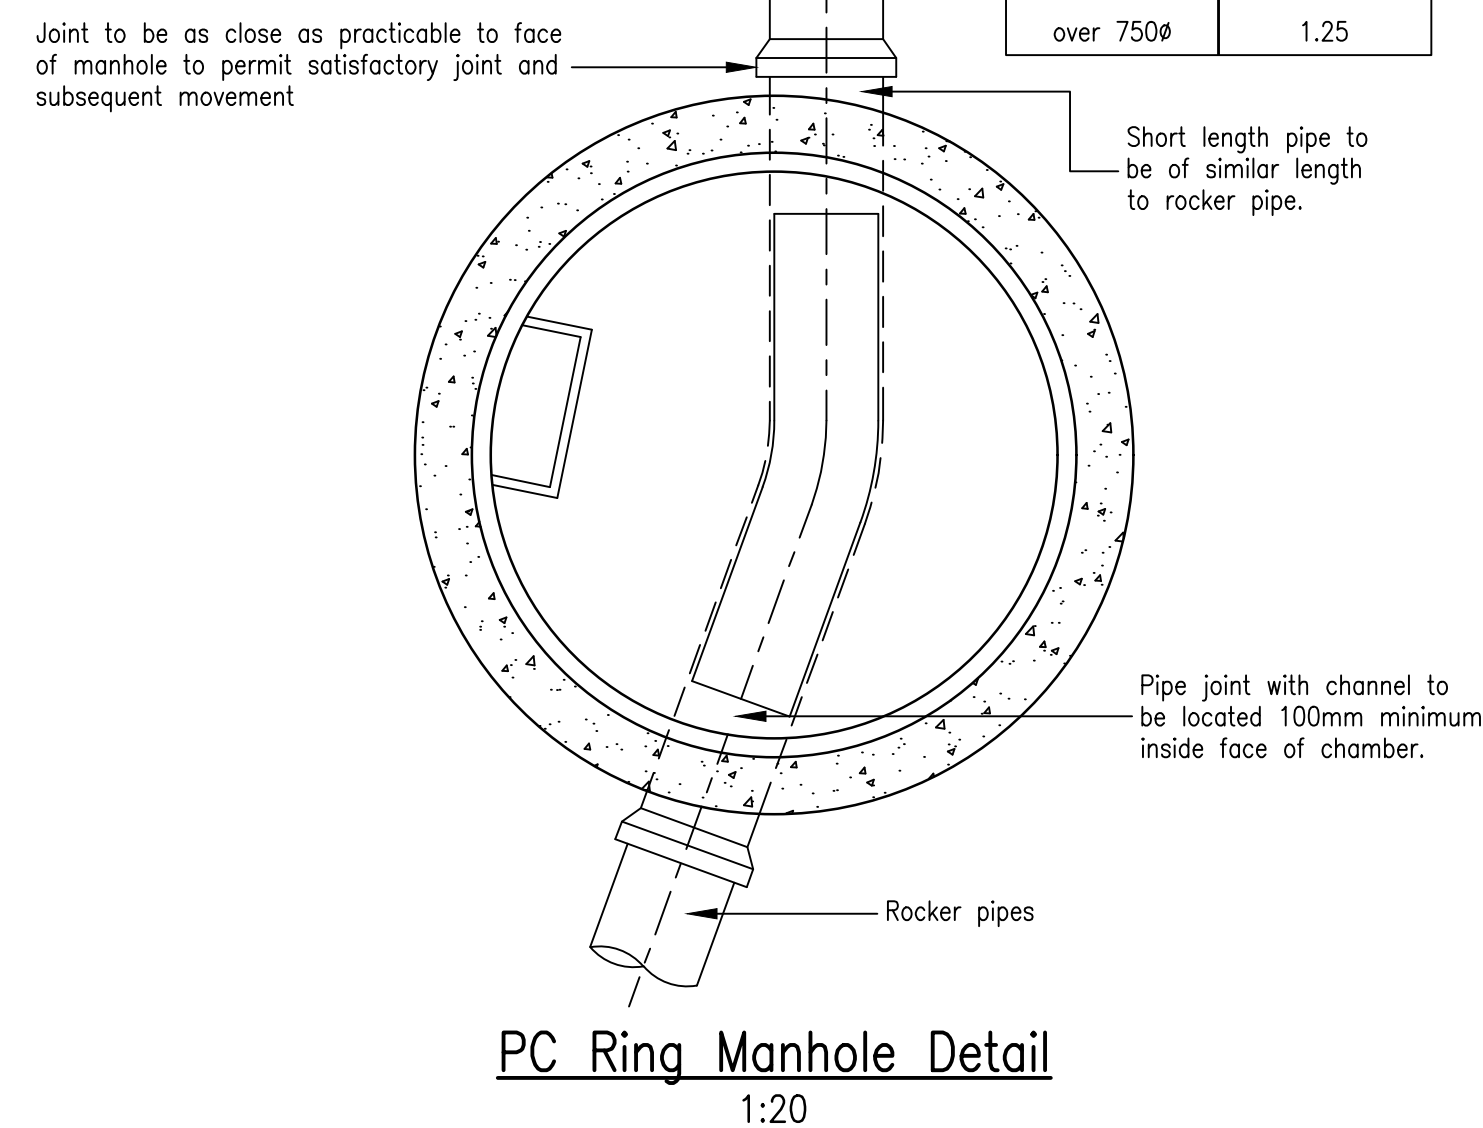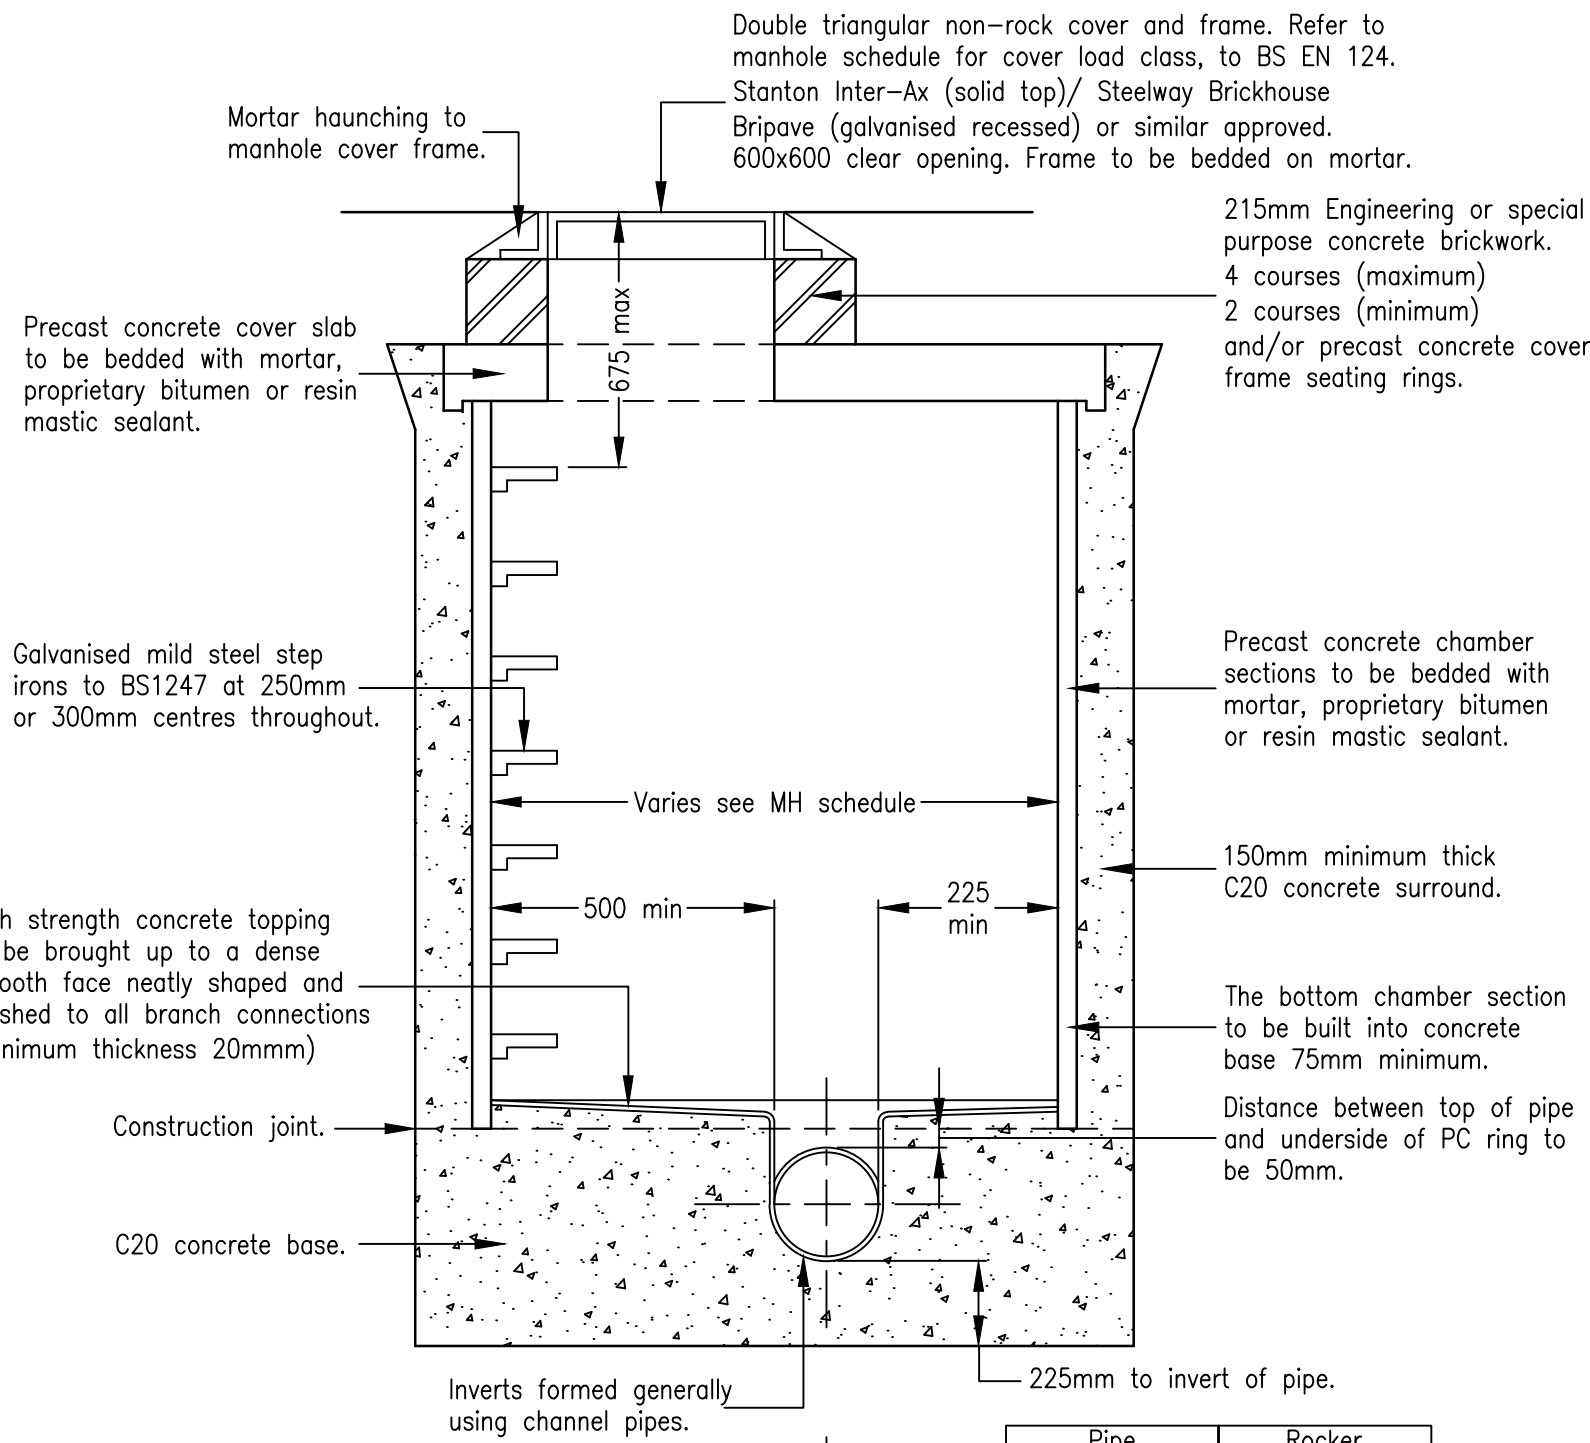


PC Ring Manhole Detail
1:20

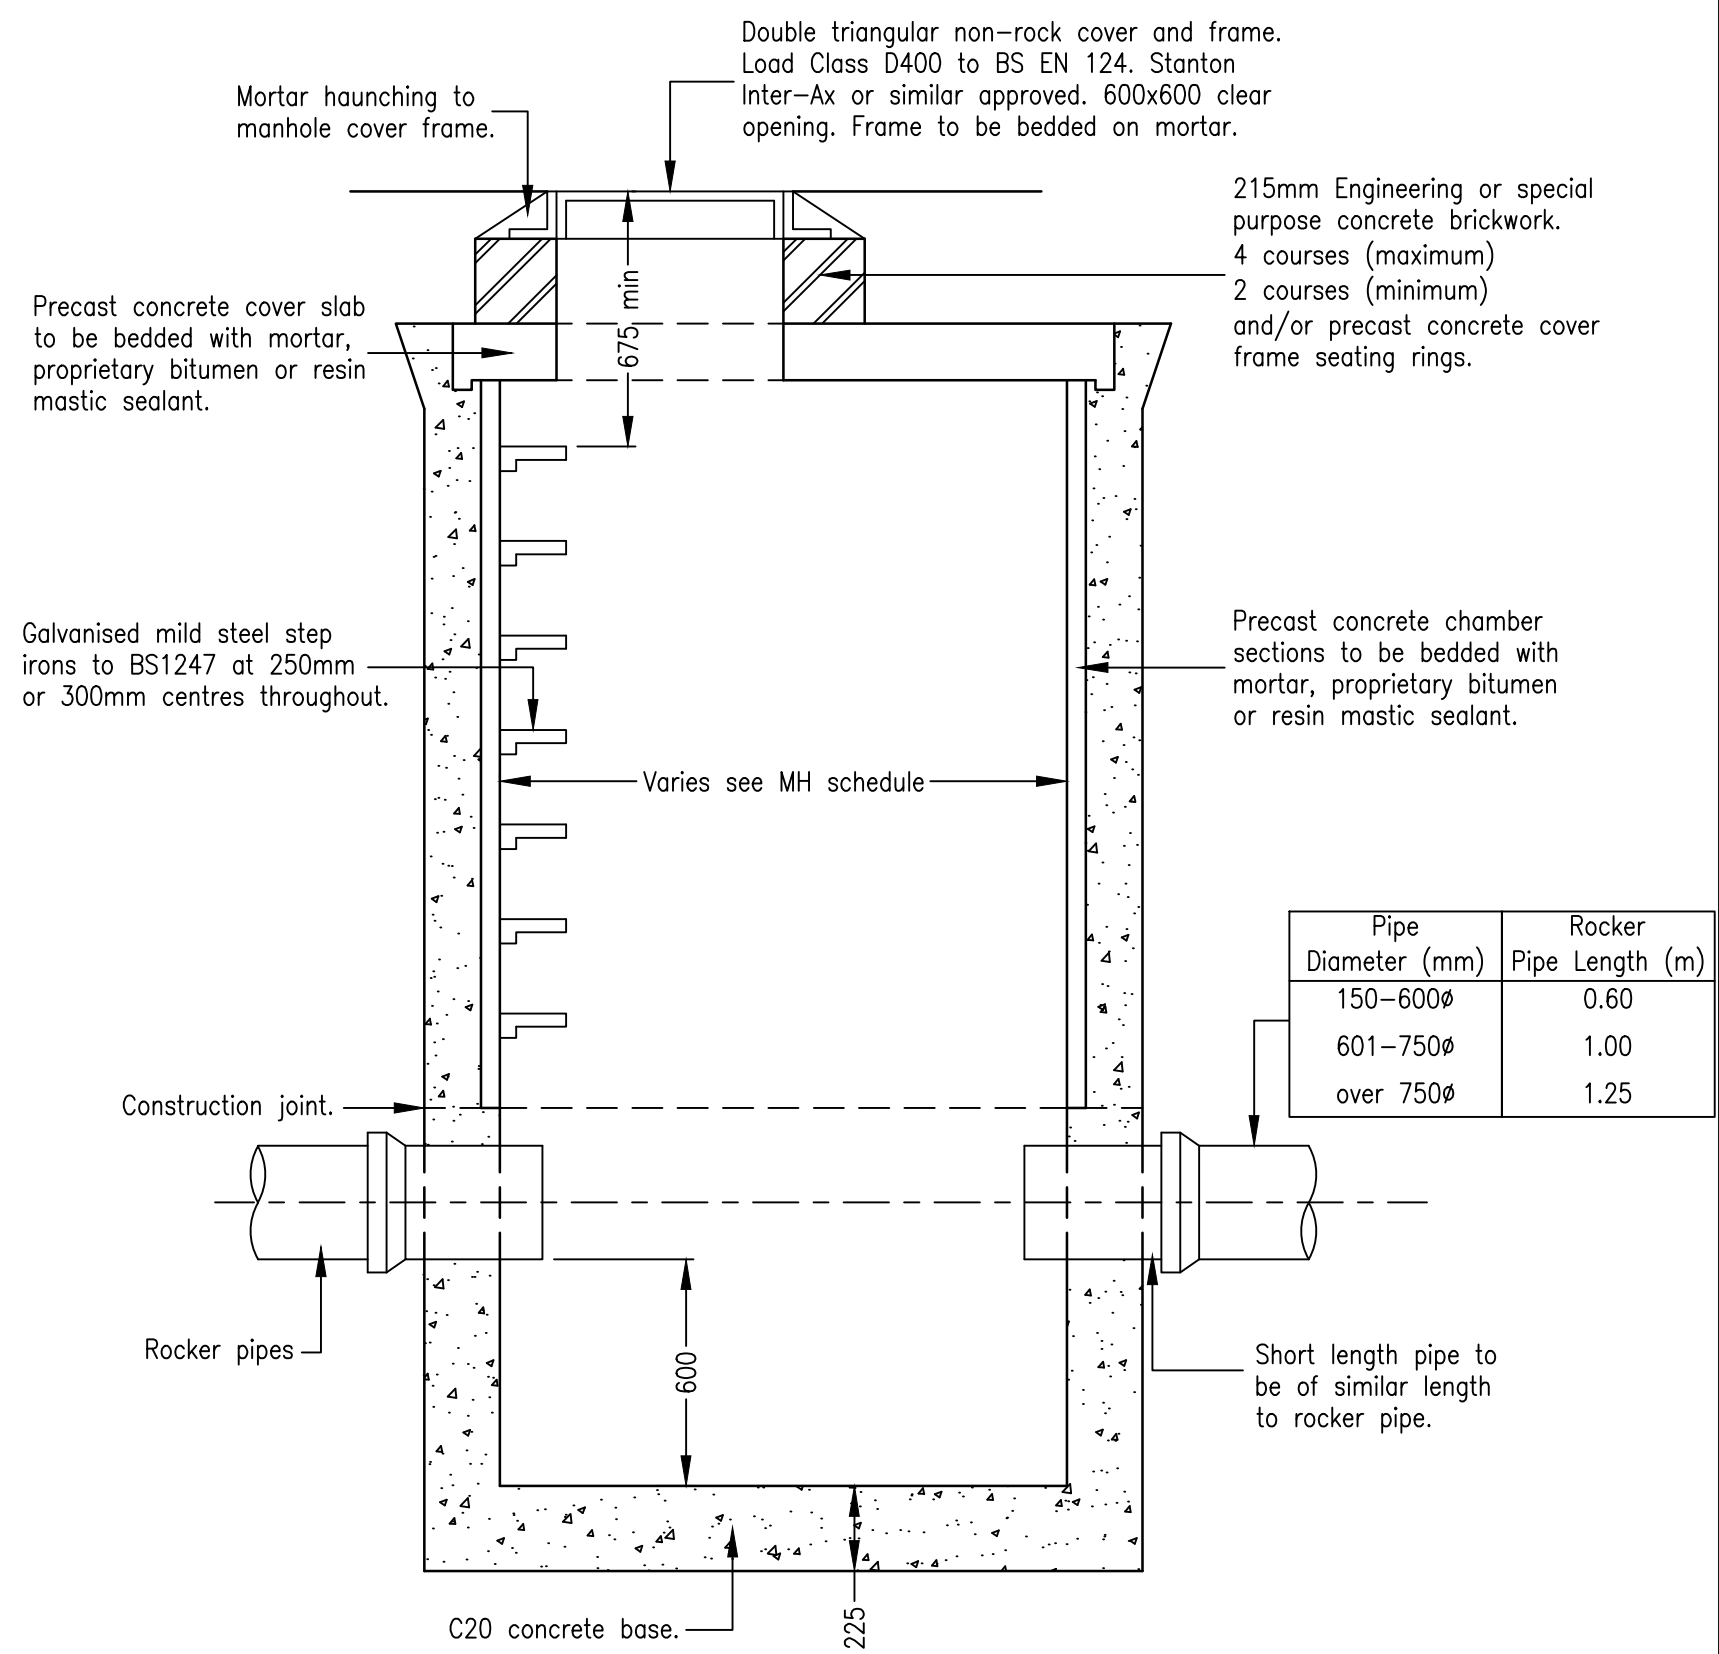


PC Ring Catchpit Manhole Detail
1:20

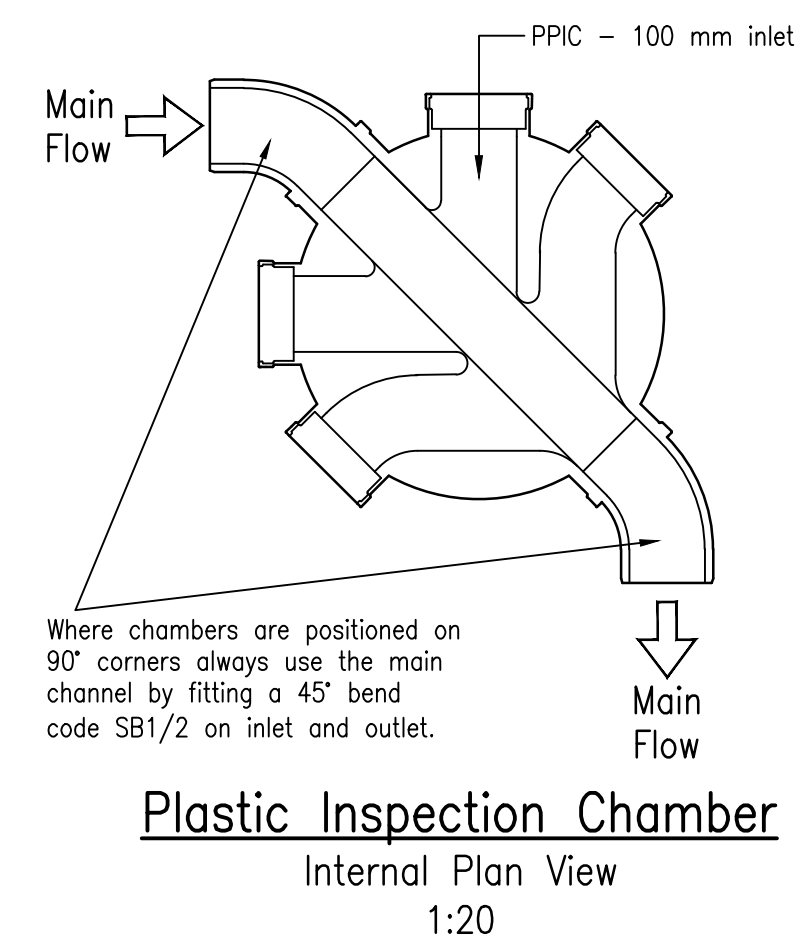

Plastic Inspection Chamber Internal Plan View
1:20

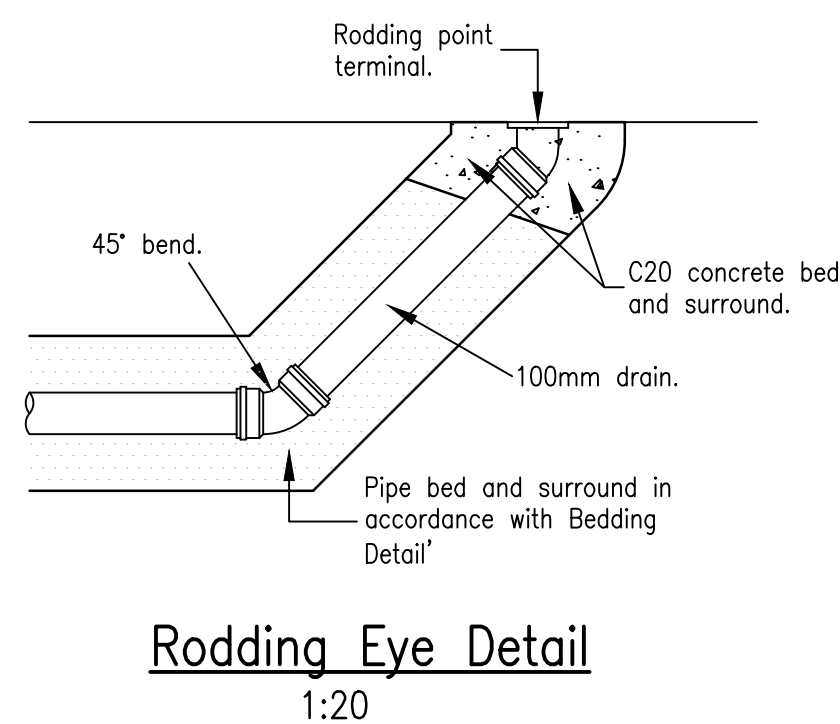

Rodding Eye Detail
1:20

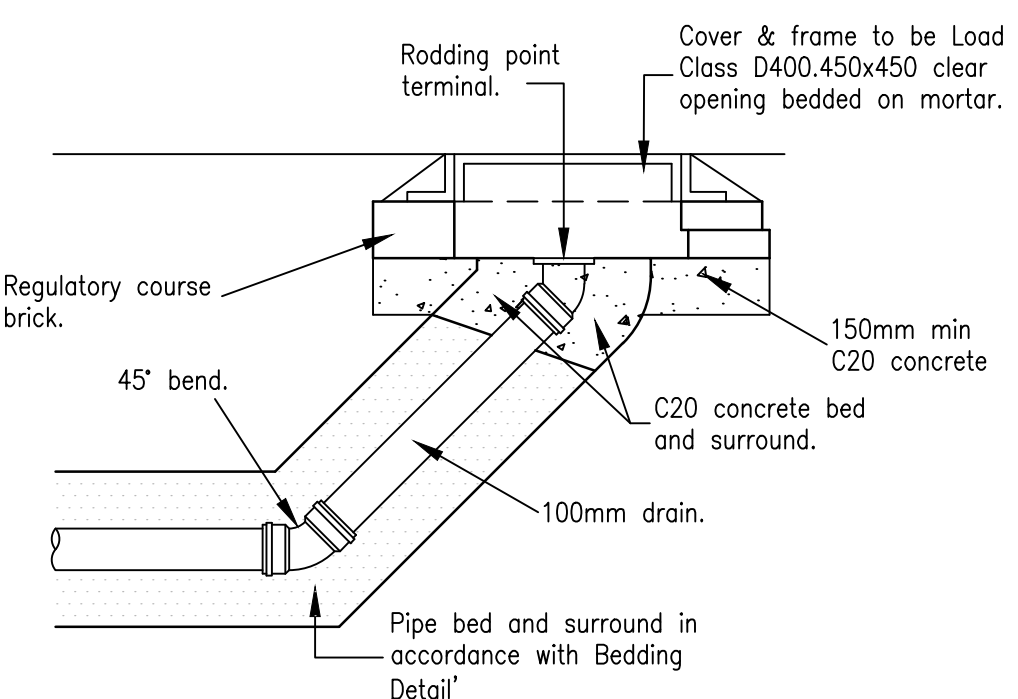

Heavy Duty Rodding Eye Detail
1:20

Notes:

- Do not scale from this drawing.
- In case of any discrepancies in drawings, details or bills, refer to engineers for clarification; unilateral decisions by the Contractor will not be accepted.
- This drawing is to be read in conjunction with all related Architects, Consultants & Sub-Contractors drawings and specifications.
- The Contractor is advised that all design drawings and information are to be read concurrently and any discrepancies or omissions reported directly to PTA's Civil Engineering Department.

© Powell Tolner & Associates Ltd.

The contents of this drawing may not be reproduced in whole or in part without the prior written permission of Powell Tolner & Associates.

DRAWING STATUS

COMMENT/COSTING/APPROVAL
NOT FOR CONSTRUCTION

P01 First Issue. LB 19.03.21

PROJECT TITLE
Grimshaw Lane, Manchester

DRAWING TITLE
Proposed Drainage Details Sheet 1 of 2

DATE	March 2021	This drawing is issued only for the purposes described in the drawing status box.	PTA PROJ No
DRAWN	LB		9762
SCALE	As Noted		REVISION
DWG SIZE	A1		P01

9762-PTA-XX-XX-DR-C-8131

Consulting Civil & Structural Engineers

pta
29 Red Lion Street
Chesham
Bucks.
HP5 1EJ
Tel. 01494 772721

www.placonsult.co.uk