


Site Plan - Hanover House

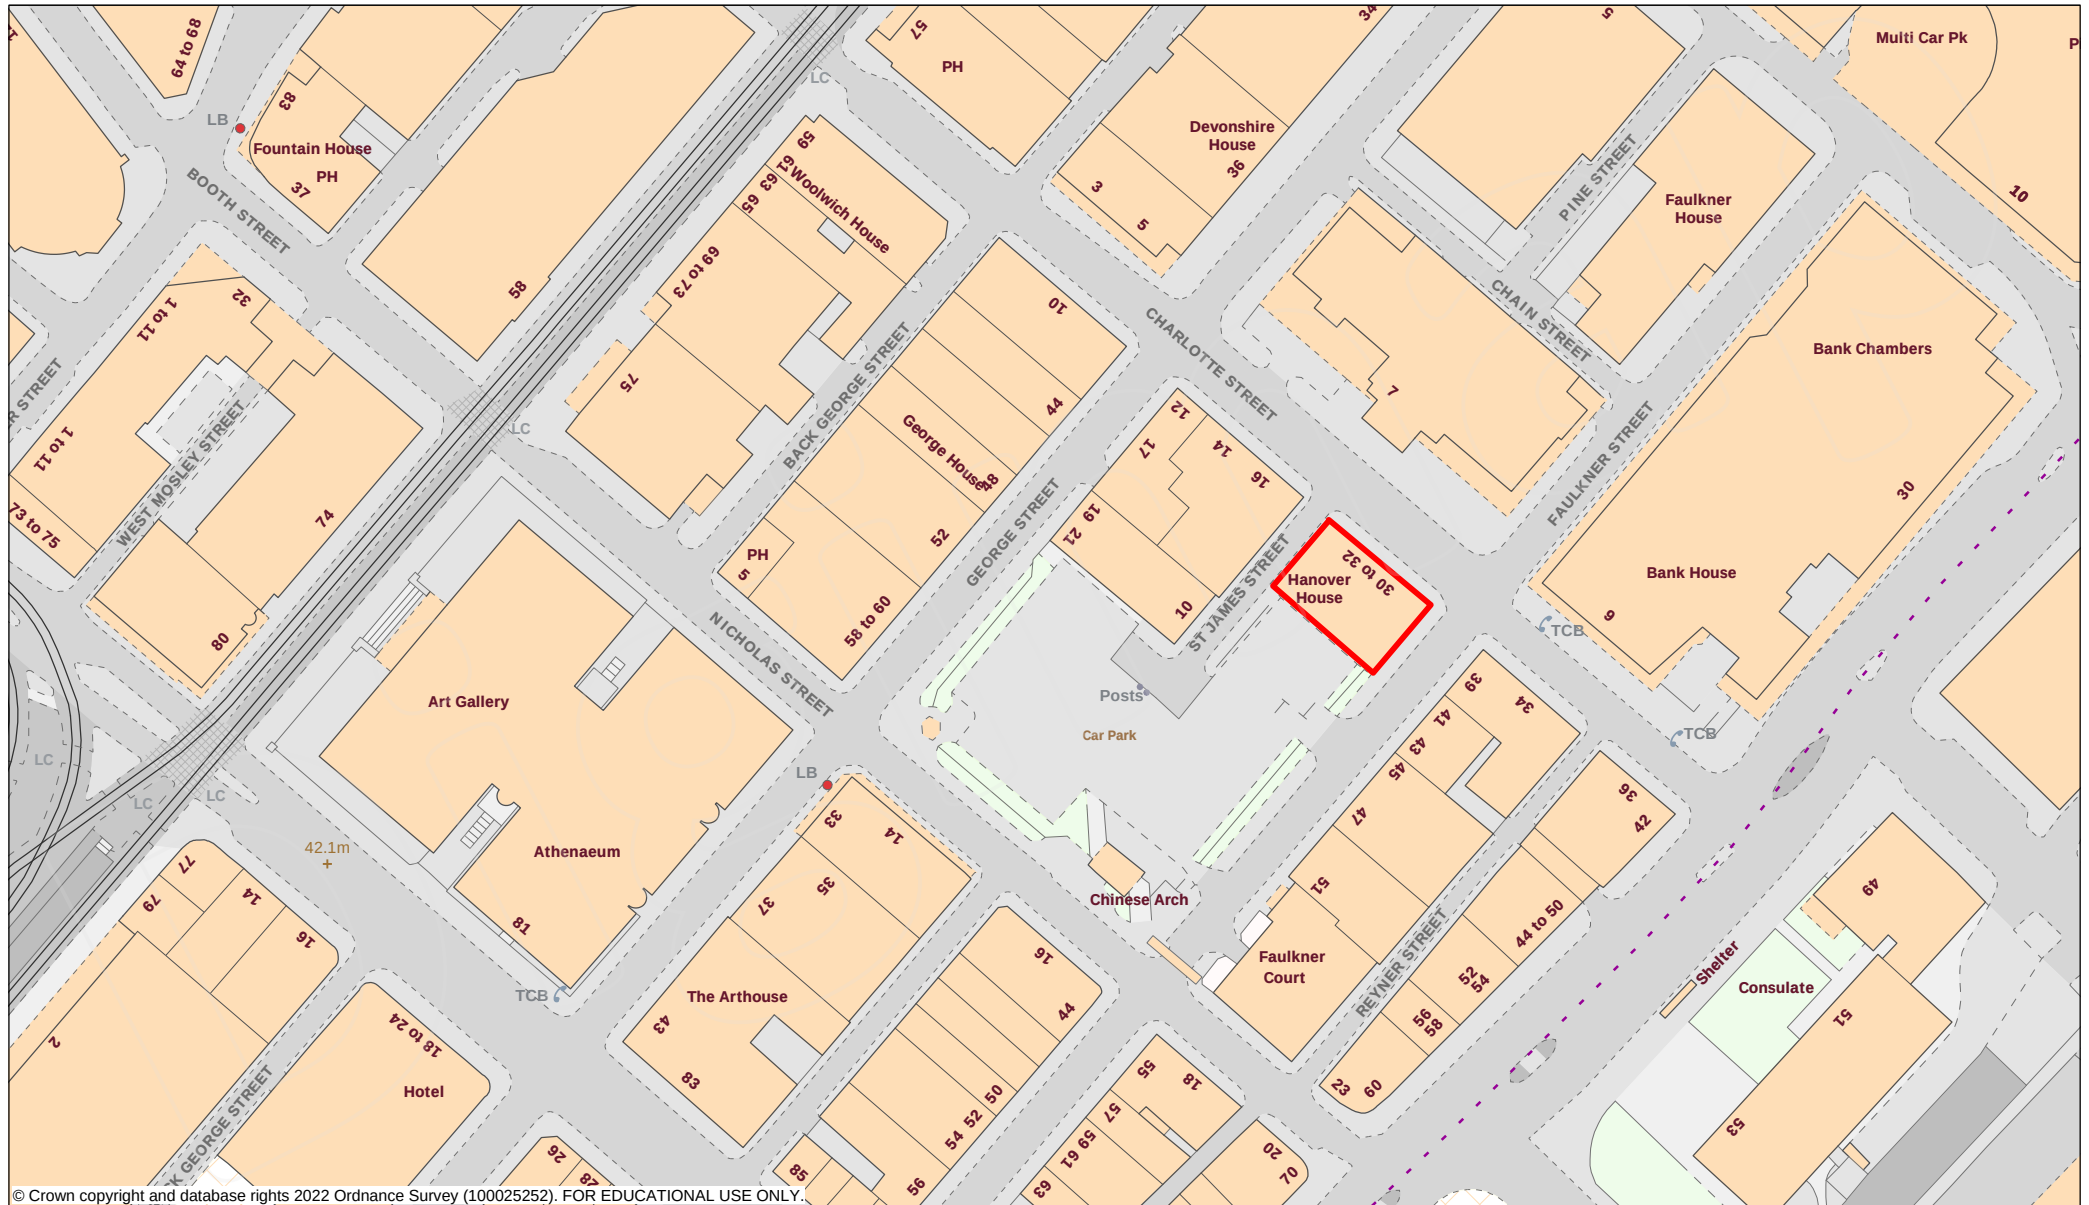

© Crown copyright and database rights 2022 Ordnance Survey (100025252). FOR EDUCATIONAL USE ONLY.