


NOTES

Do not scale from this drawing. All dimensions to be checked by the contractor before construction and prior to the fabrication of any component. Discrepancies to be reported to LMA Architects


This drawing is copyright of LMA Architects. This drawing cannot be copied or reproduced in part or full without the written consent of LMA Architects.

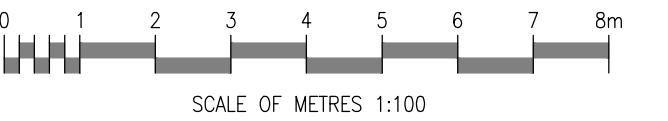

Key:

- Existing Composite Cladding Panels
- Existing Brick and Concrete Masonry

Indicative only.
Drawing has been prepared scaling existing printed pdf.
For all dimensions refer to elevation drawings.

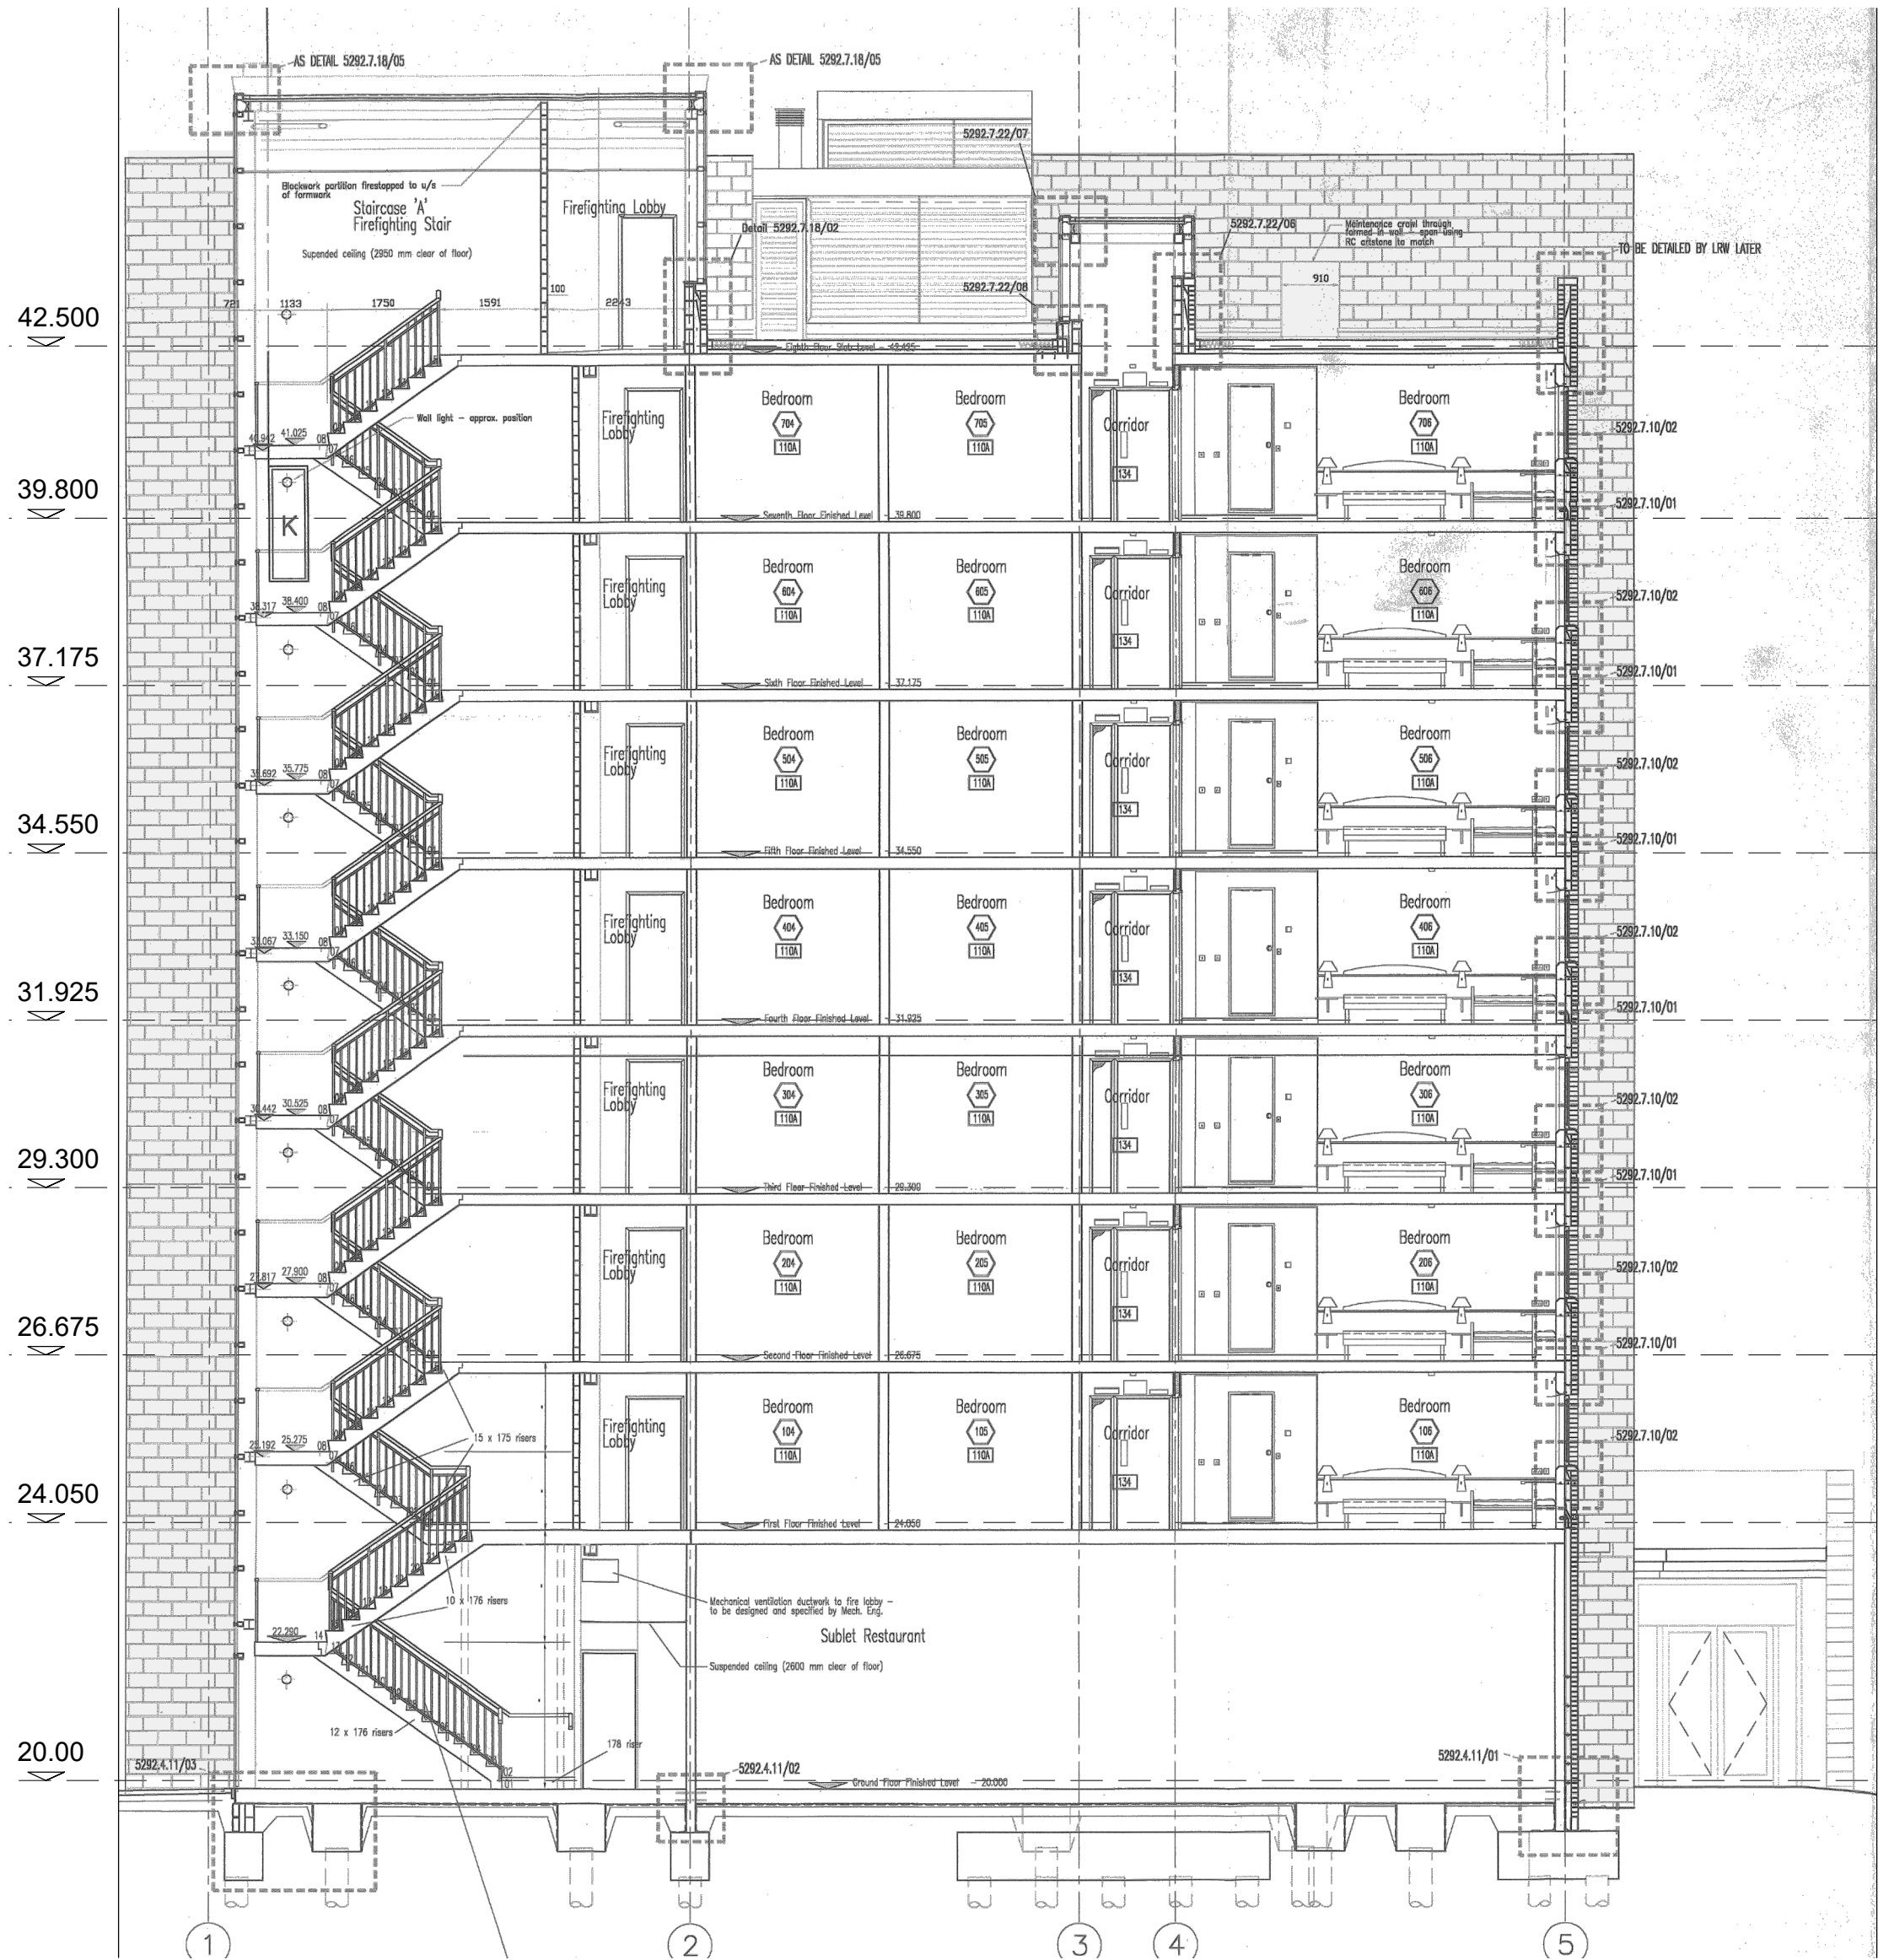

Section A-A



Section B-B

LEGEND TO FINISHES

- A1 Acoustic cladding, polyurethane plaster, red, ref. 2008
- B Polished concrete, facing, brickwork
- EXP Expansion joint to struct. seg. detail
- PCB Polished stone, coping to match Manchester Red facing, brickwork
- PCS Acrylic bathroom, polished, blackstone, coping
- R Manchester Red facing, brickwork
- RFB Reconst. Manchester Red brick, course
- S Acrylic bathroom, polished, blackstone, coping
- L Acoustic cladding, polyurethane plaster, red, ref. 2008

Revision	Date	Description	By
----------	------	-------------	----



The Atrium | 6 New Road | Ay, KA8 8EX | 01292611727
100 West George Street | Glasgow, G2 1PP | 01412642991
studio@l-m-a.co.uk | www.l-m-a.co.uk

Client
Accor Investments

Project
**Recladding of IBIS Manchester
Charles Street / Princess Street
Manchester, M1 7DG**

Description
**Sections
As Existing**

Status	Tender	Job Number	Drawing Number	Revision
		2308	Ex(03)001	
		Scale	Drawn / Checked By	Date
		1:100 @ A1	AK/MMcH	Dec '21