
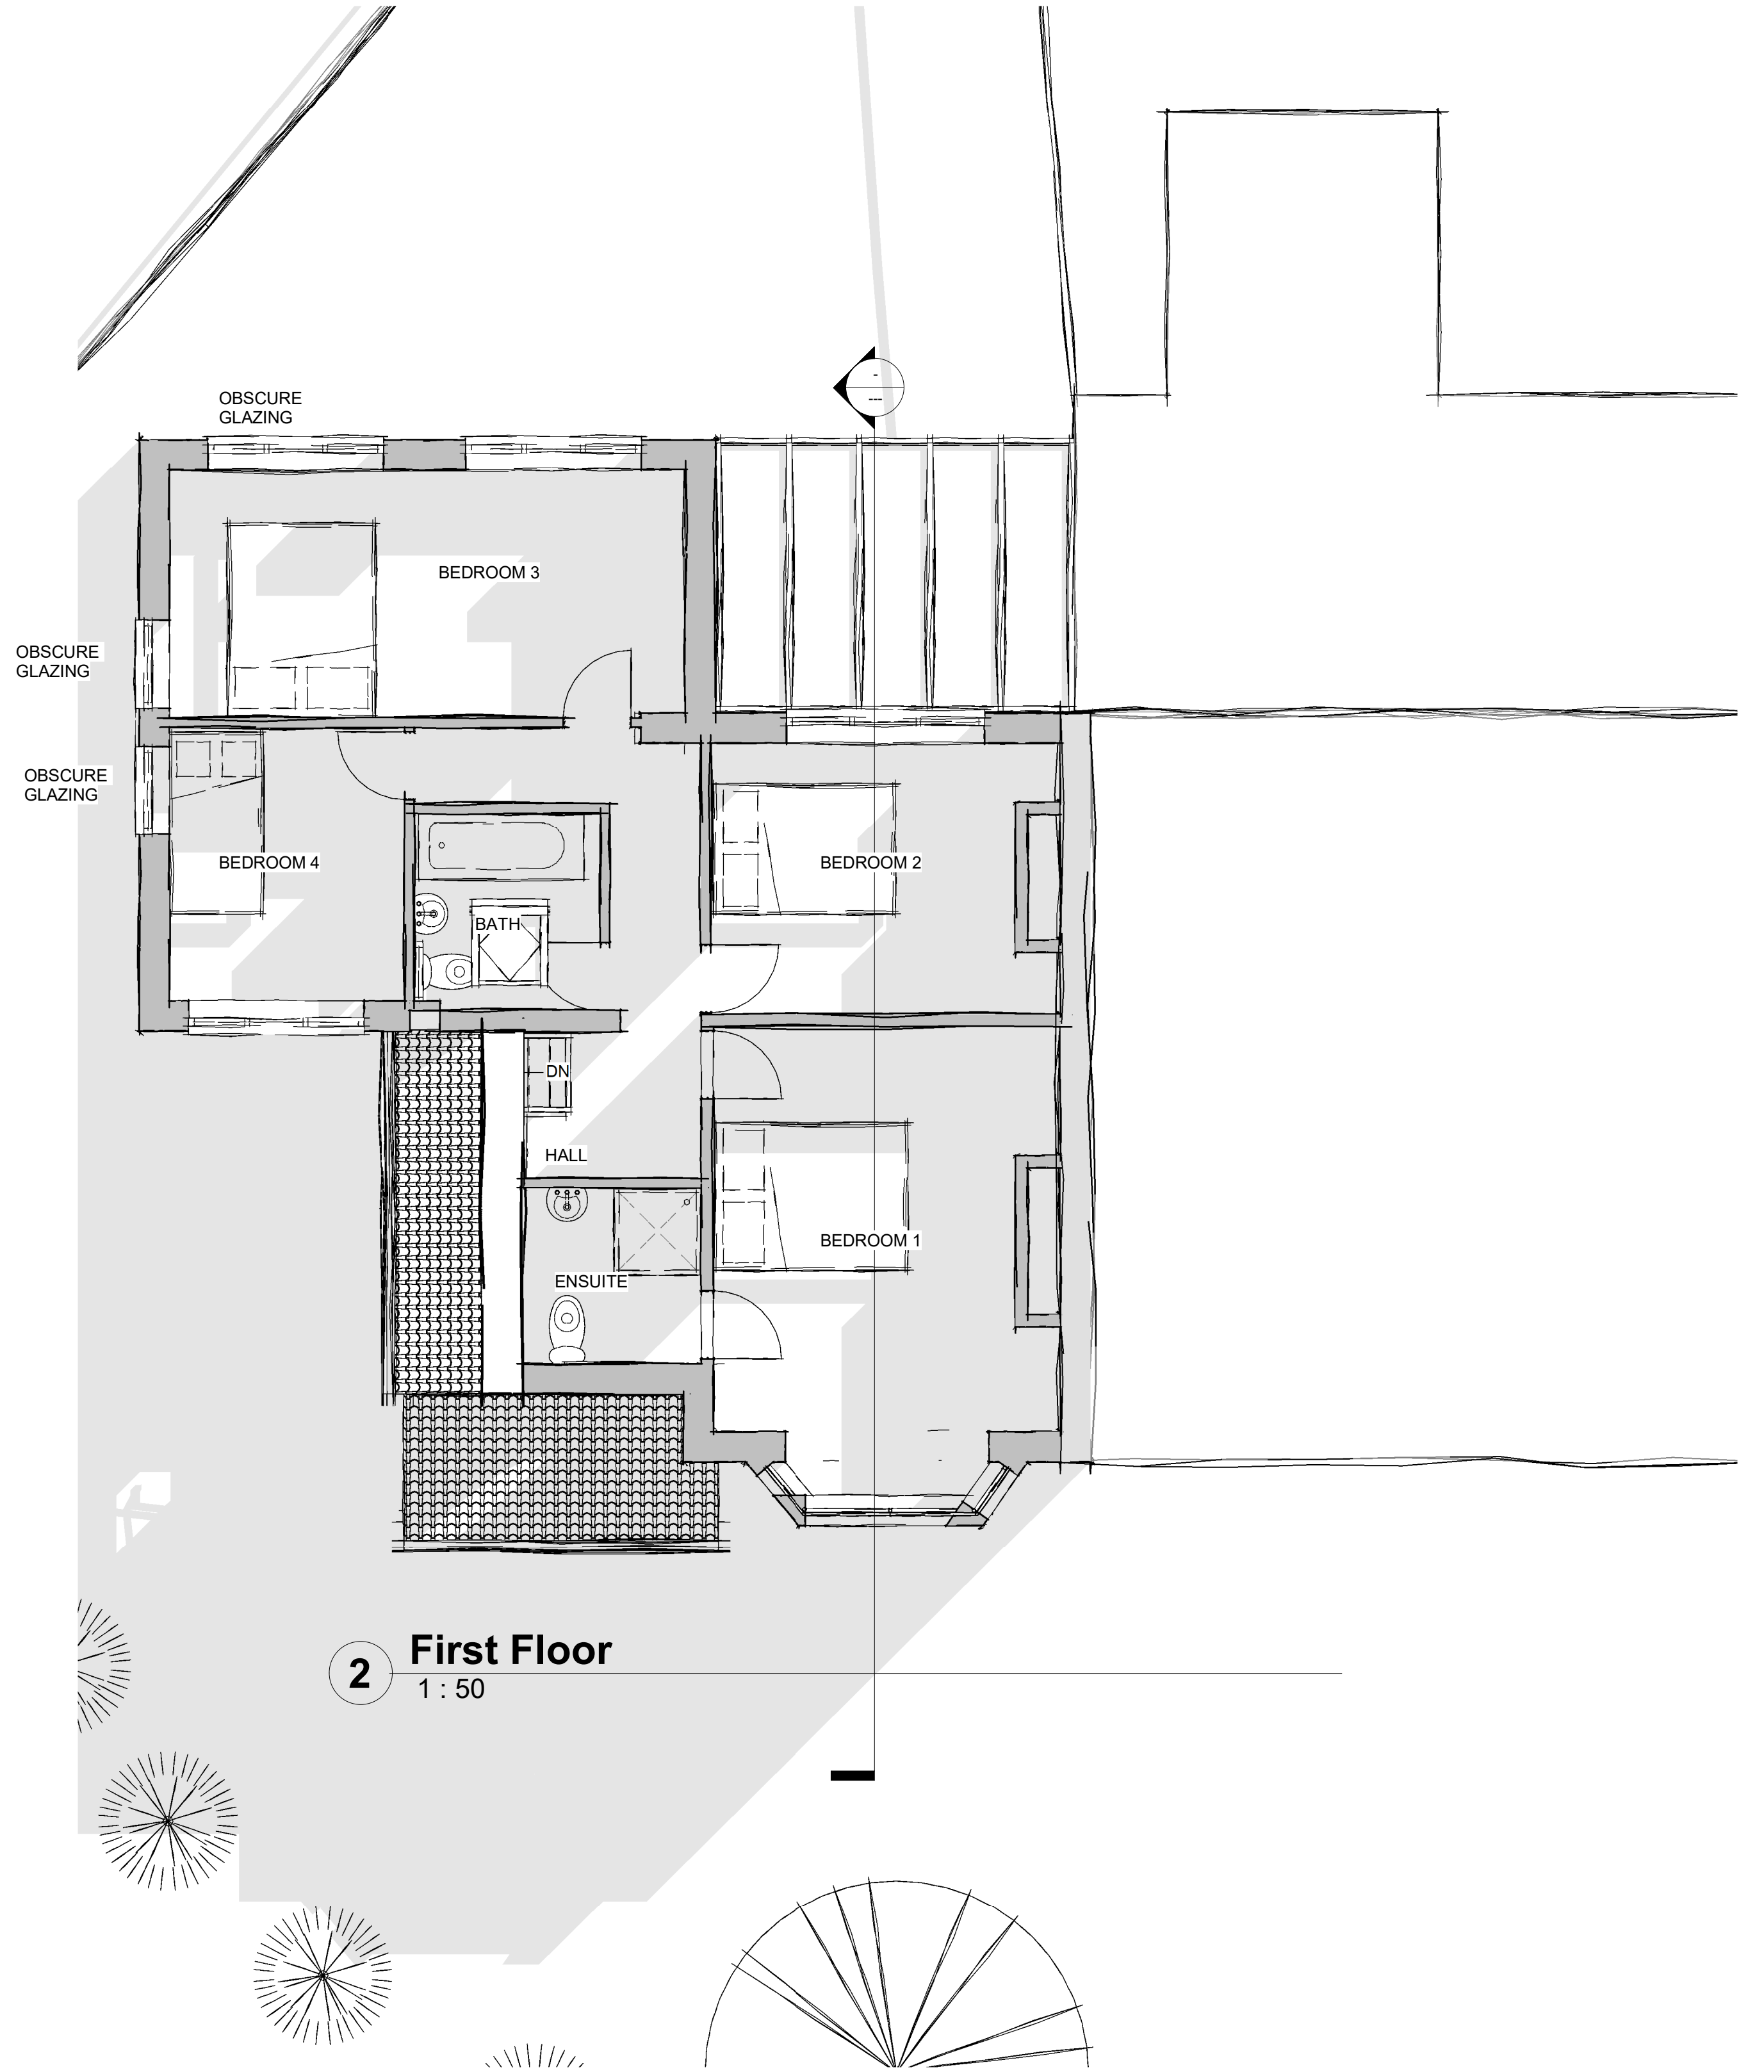


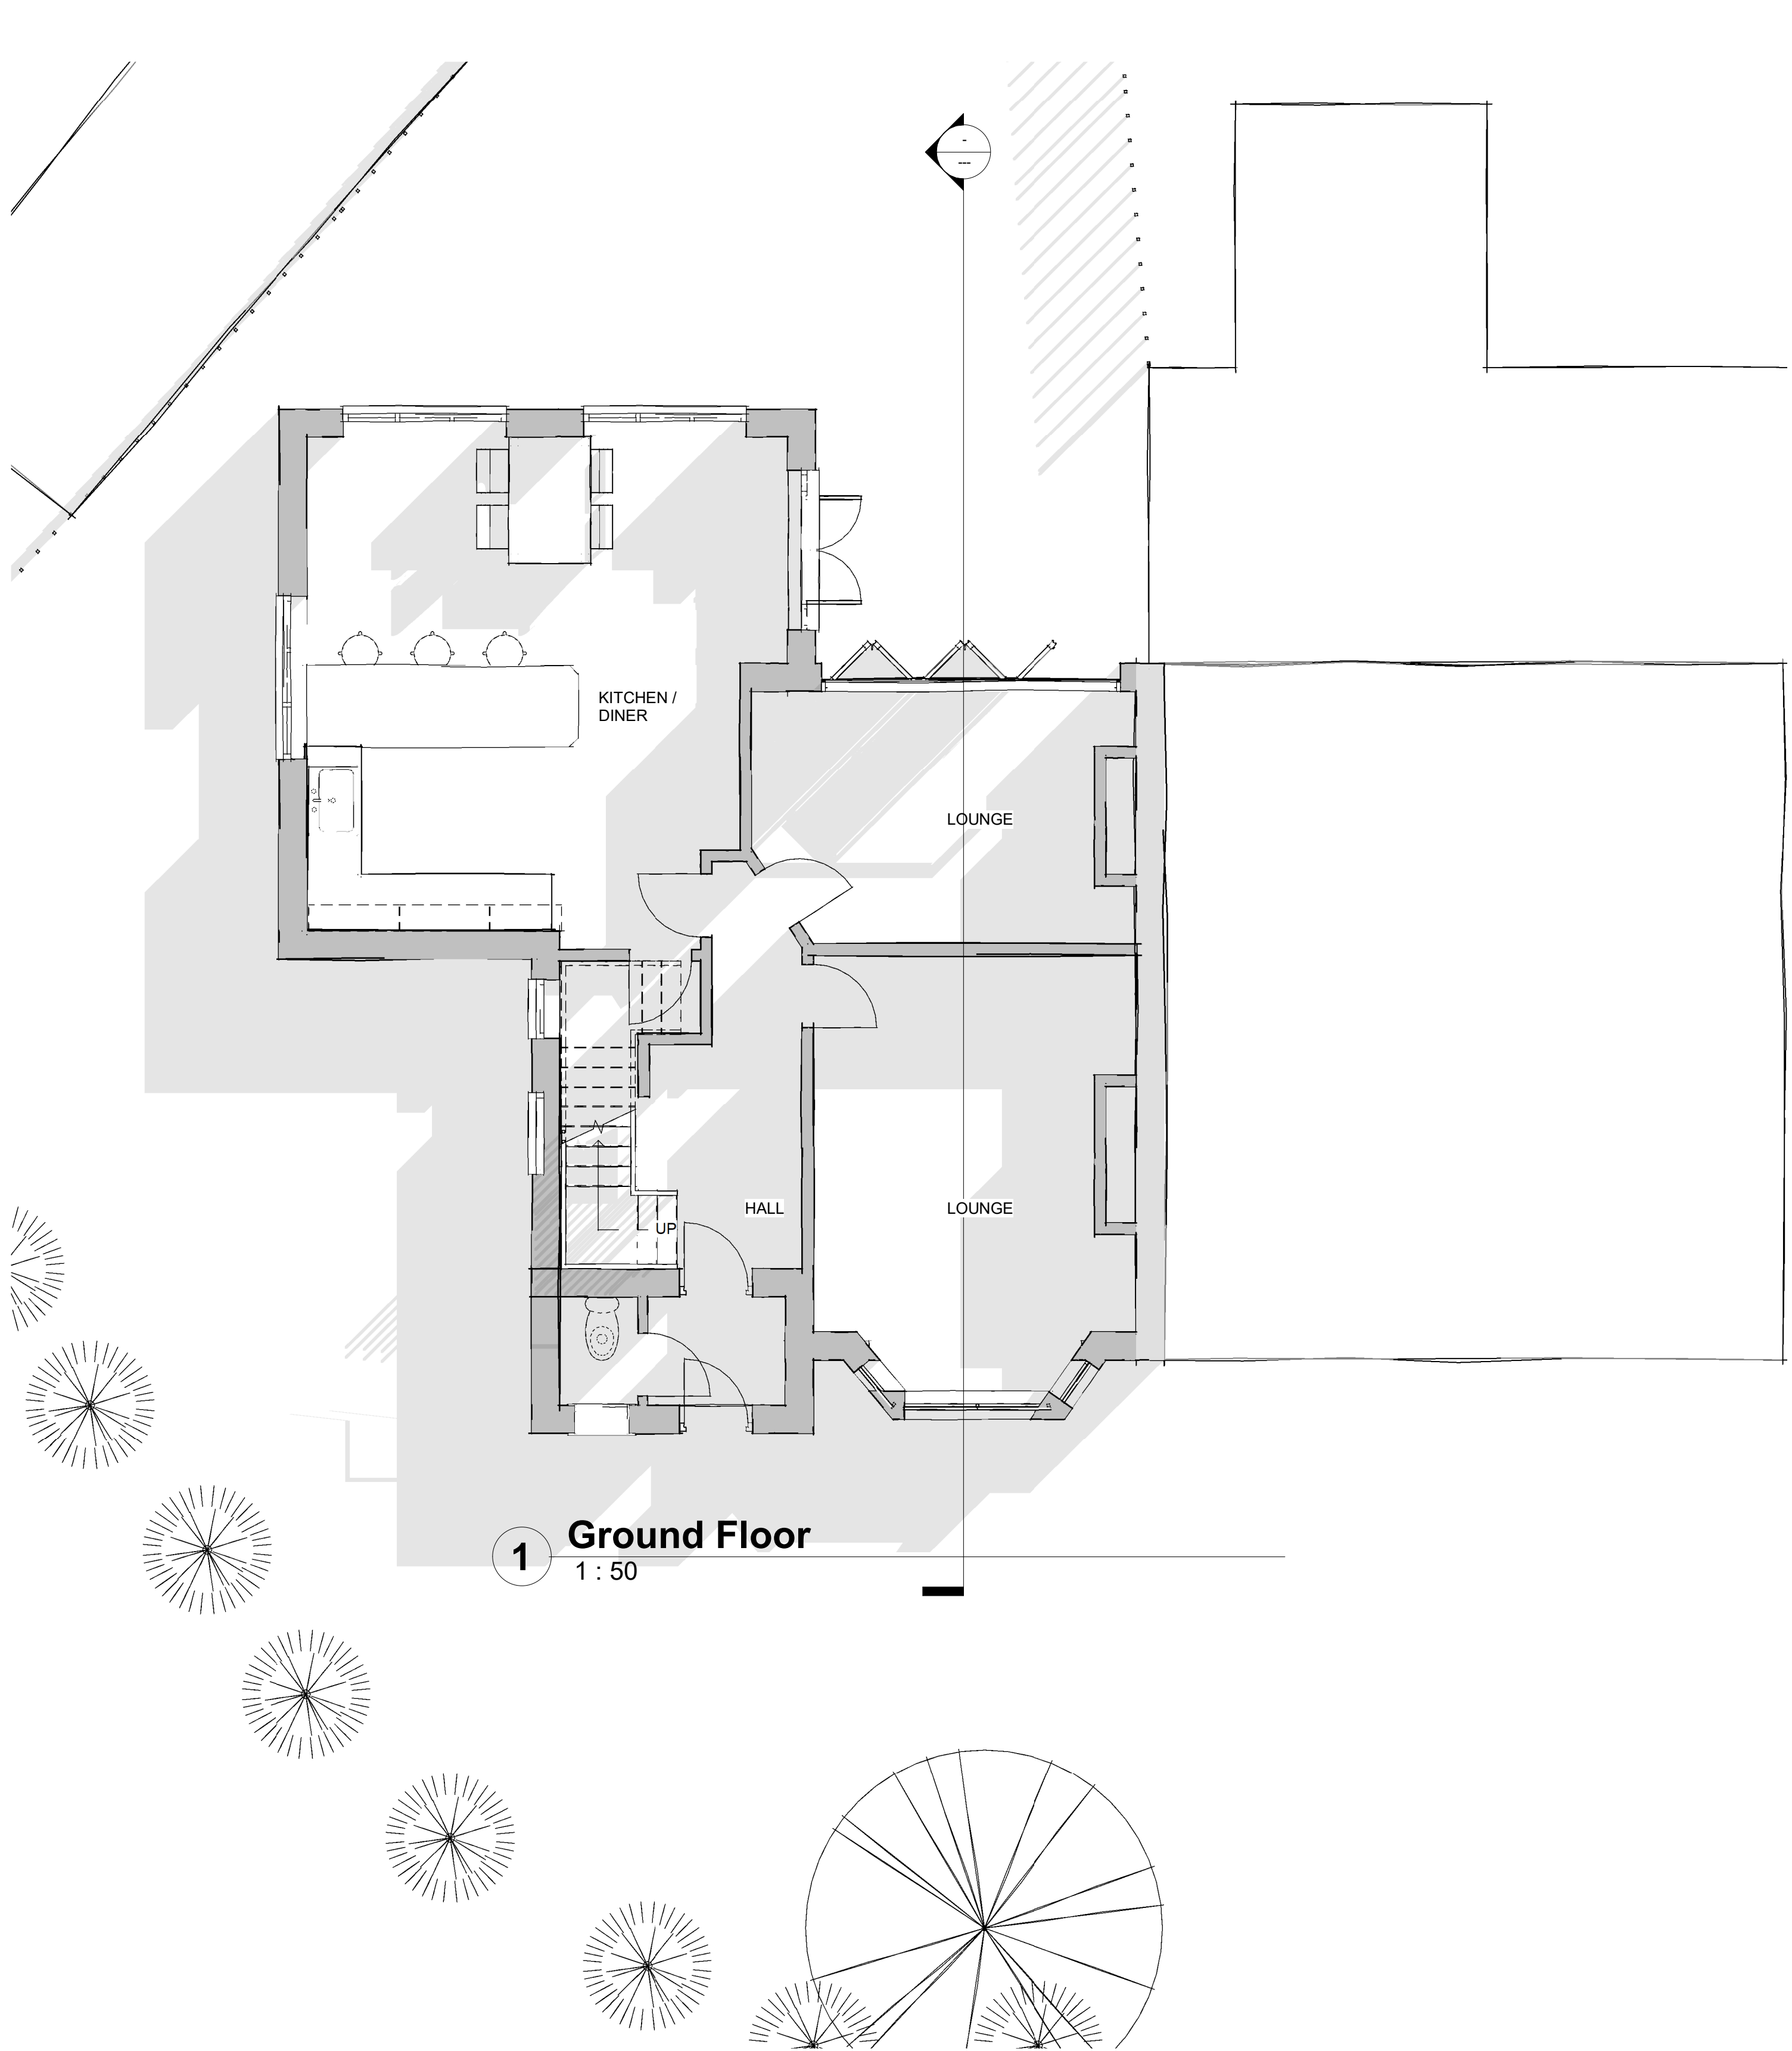


NOTES:

AG Designer

MCDCC take no responsibility for any dimensions obtained by scaling from this drawing. If no dimension is shown the recipient must ascertain the dimension specifically from the Contract Administrator or by site measurement. Supplying this drawing in digital form is solely for convenience and no reliance may be placed on digital data. All data must be checked against hard copy. Dimensions must be checked on site. Any discrepancies must be reported to the Contract Administrator immediately. This drawing is copyright of MCDCC

Client				Jamie Lyons			
Pr	Preliminary	C	Contract				
F	Feasibility	Cn	Construction				
P	Planning	As	As Built				
T	Tender	Other					

Project	56 Kingsfield		Dwg Scale	A1	
	Plans Proposed			A3	
Title	500 -14		Drawing No	Revision	C

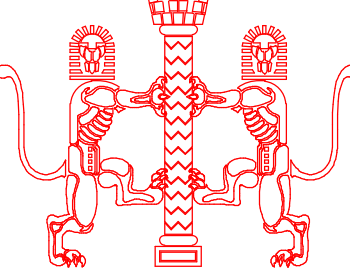

Shadyoak
Offerton
Stockport
SK2 5HF

www.mcdcc.co.uk
info@mcdcc.co.uk





3 Side 1
1 : 100




4 Side 2
1 : 100



1 Rear
1 : 100



2 Front
1 : 100

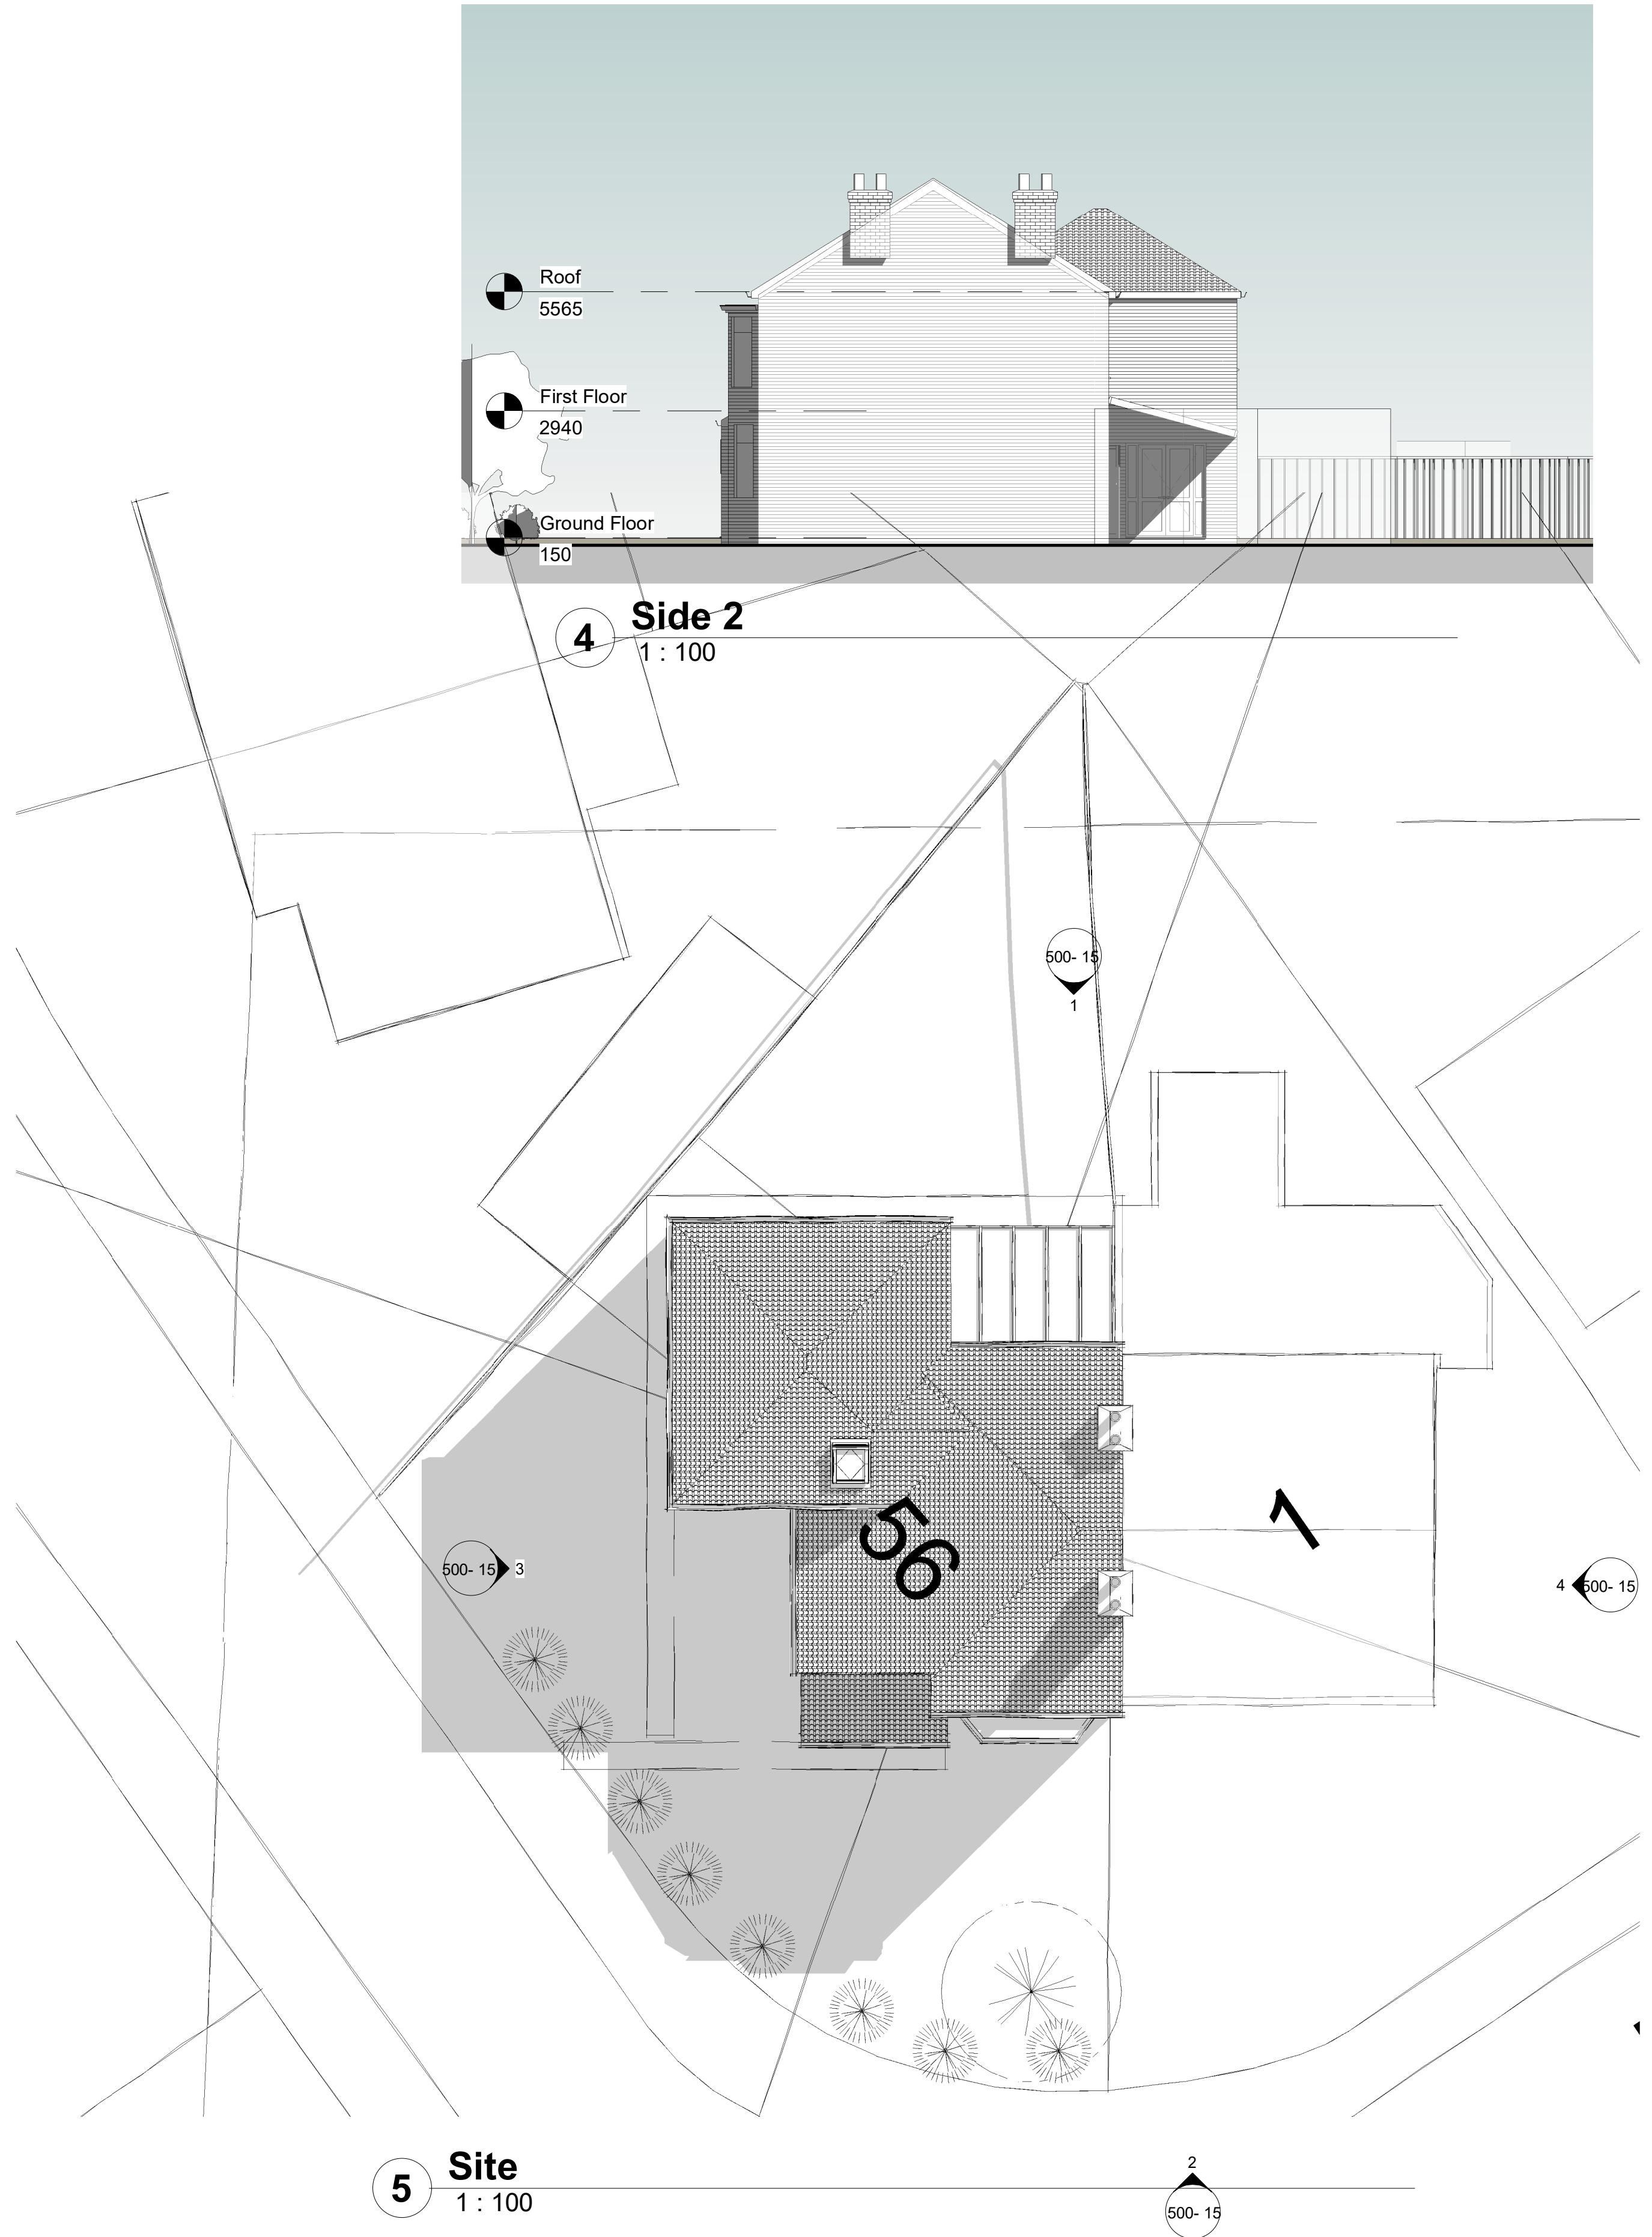

5 Site
1 : 100


NOTES:

Author Designer


MCDCC take no responsibility for any dimensions obtained by scaling from this drawing. If no dimension is shown the recipient must ascertain the dimension specifically from the Contract Administrator or by site measurement. Supplying this drawing in digital form is solely for convenience and no reliance may be placed on digital data. All data must be checked against hard copy. Dimensions must be checked on site. Any discrepancies must be reported to the Contract Administrator immediately. This drawing is copyright of MCDCC


Client			
Jamie Lyons			
Project			
56 Kingsfield			
Title			
Elevations Proposed			
Revision			
Pr	Preliminary	C	Contract
F	Feasibility	Cn	Construction
P	Planning	As	As Built
T	Tender	Other	

Drawing No	
500- 15	
Revision	
A1	
A3	
b	

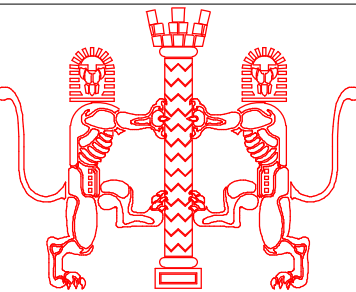

Shadyoak
Offerton
Stockport
SK2 5HF
www.mcdcc.co.uk
info@mcdcc.co.uk

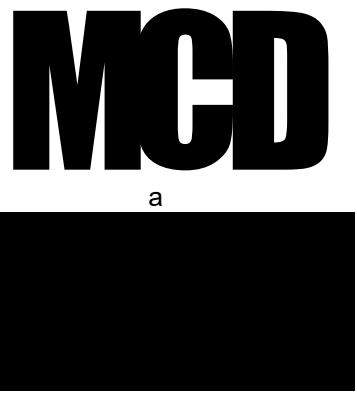


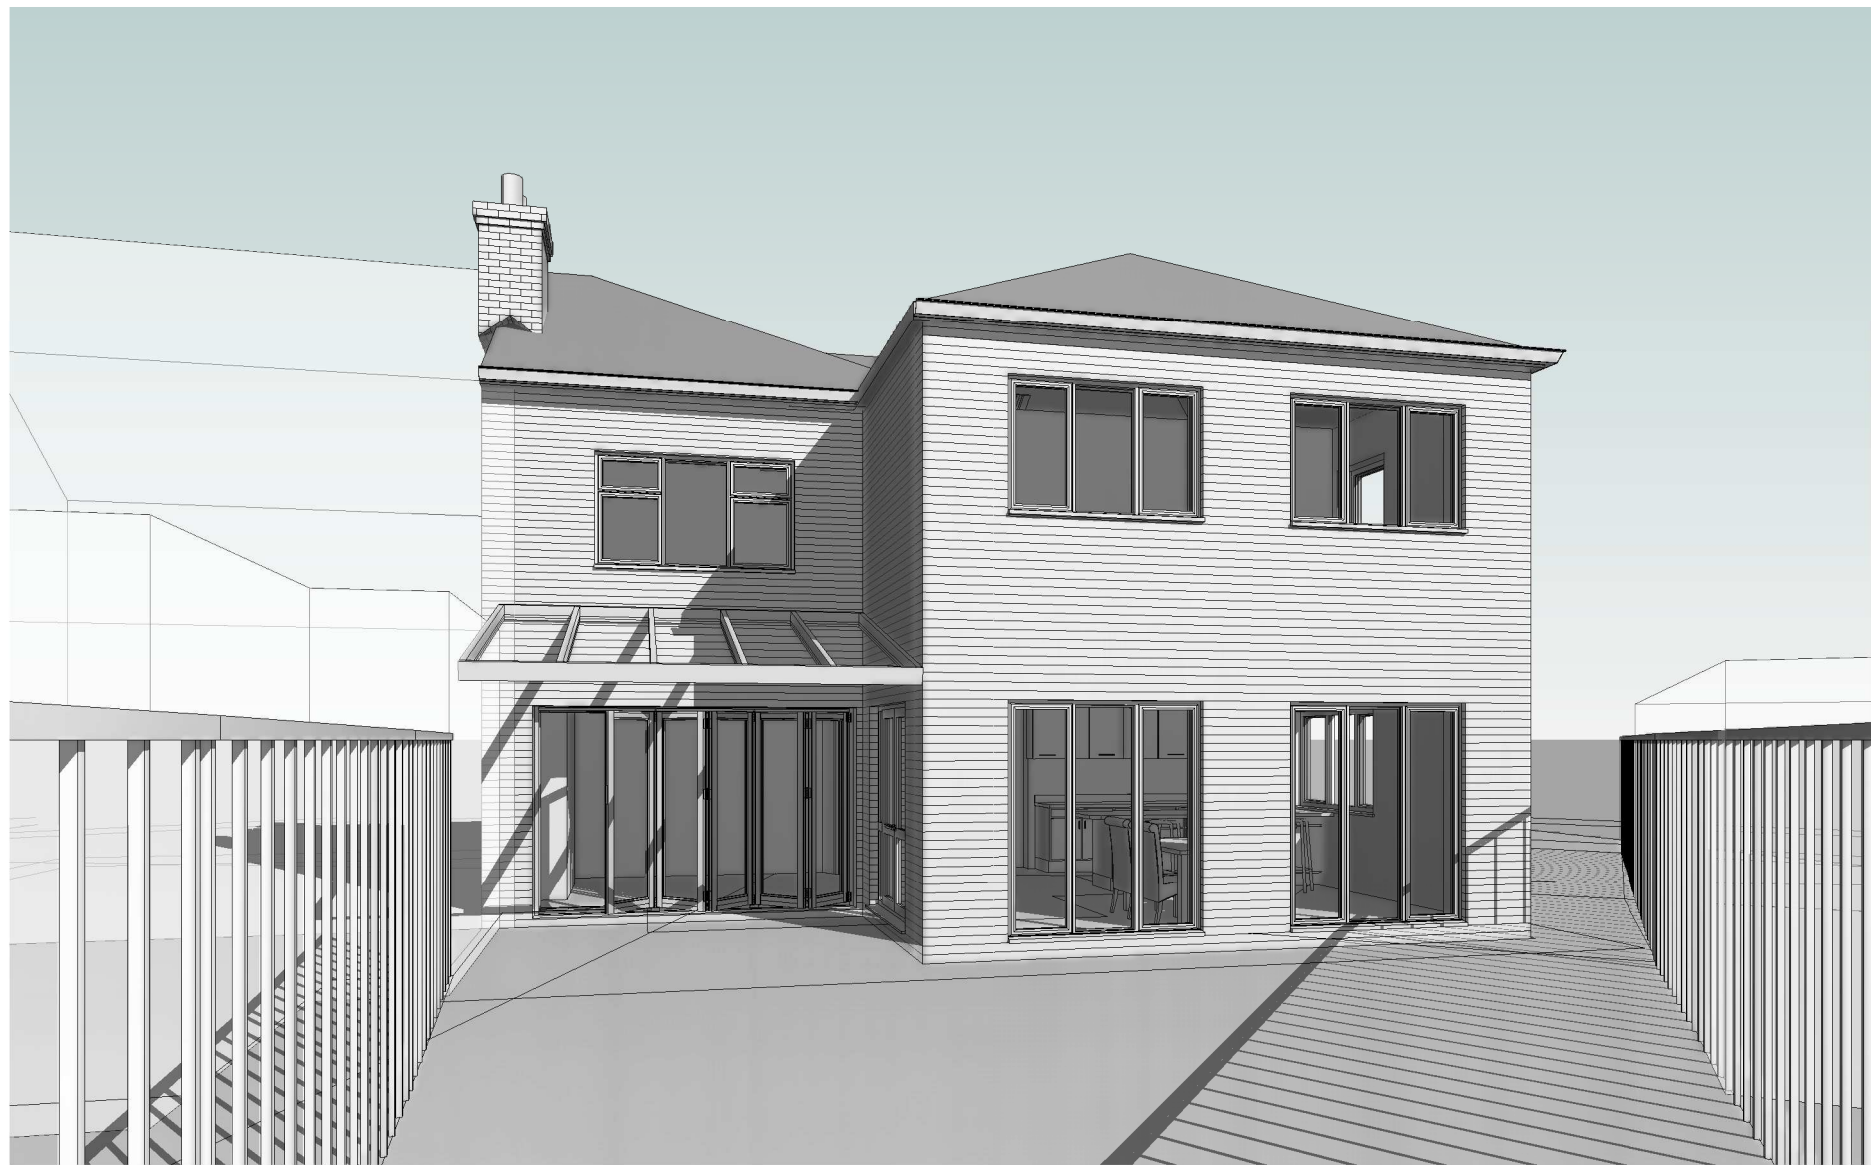

1 3D View 1



2 3D View 2

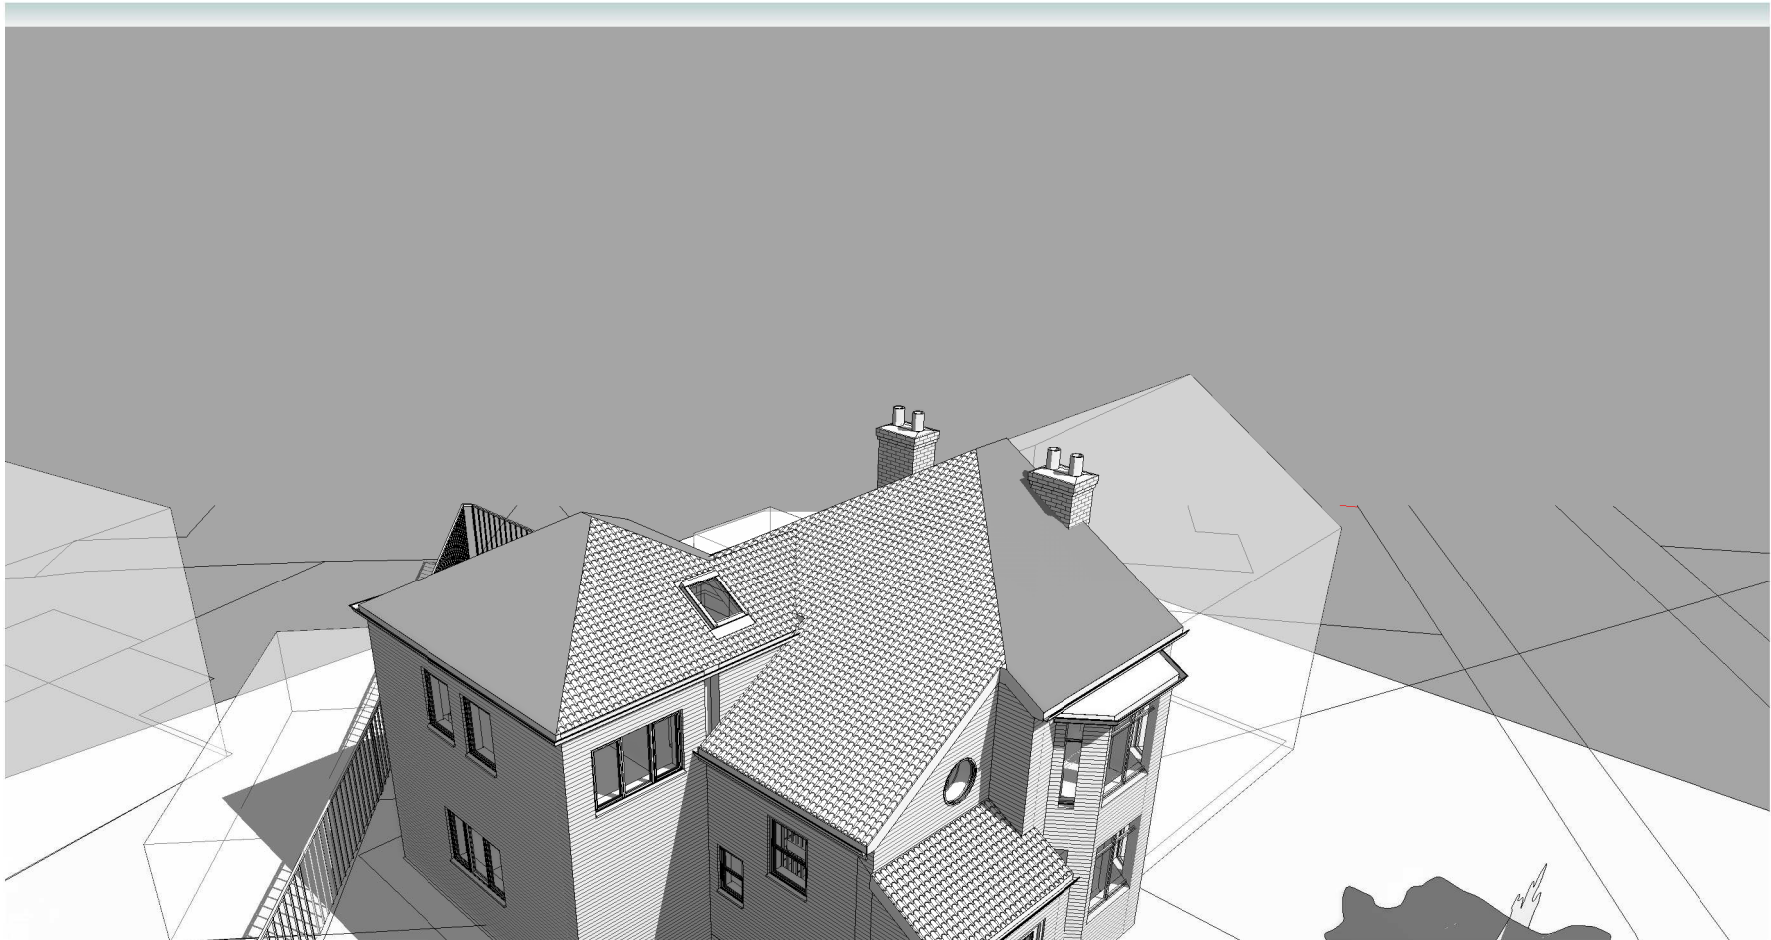


3 3D View 2 Copy 1



7 3D View 5



5 3D View 3

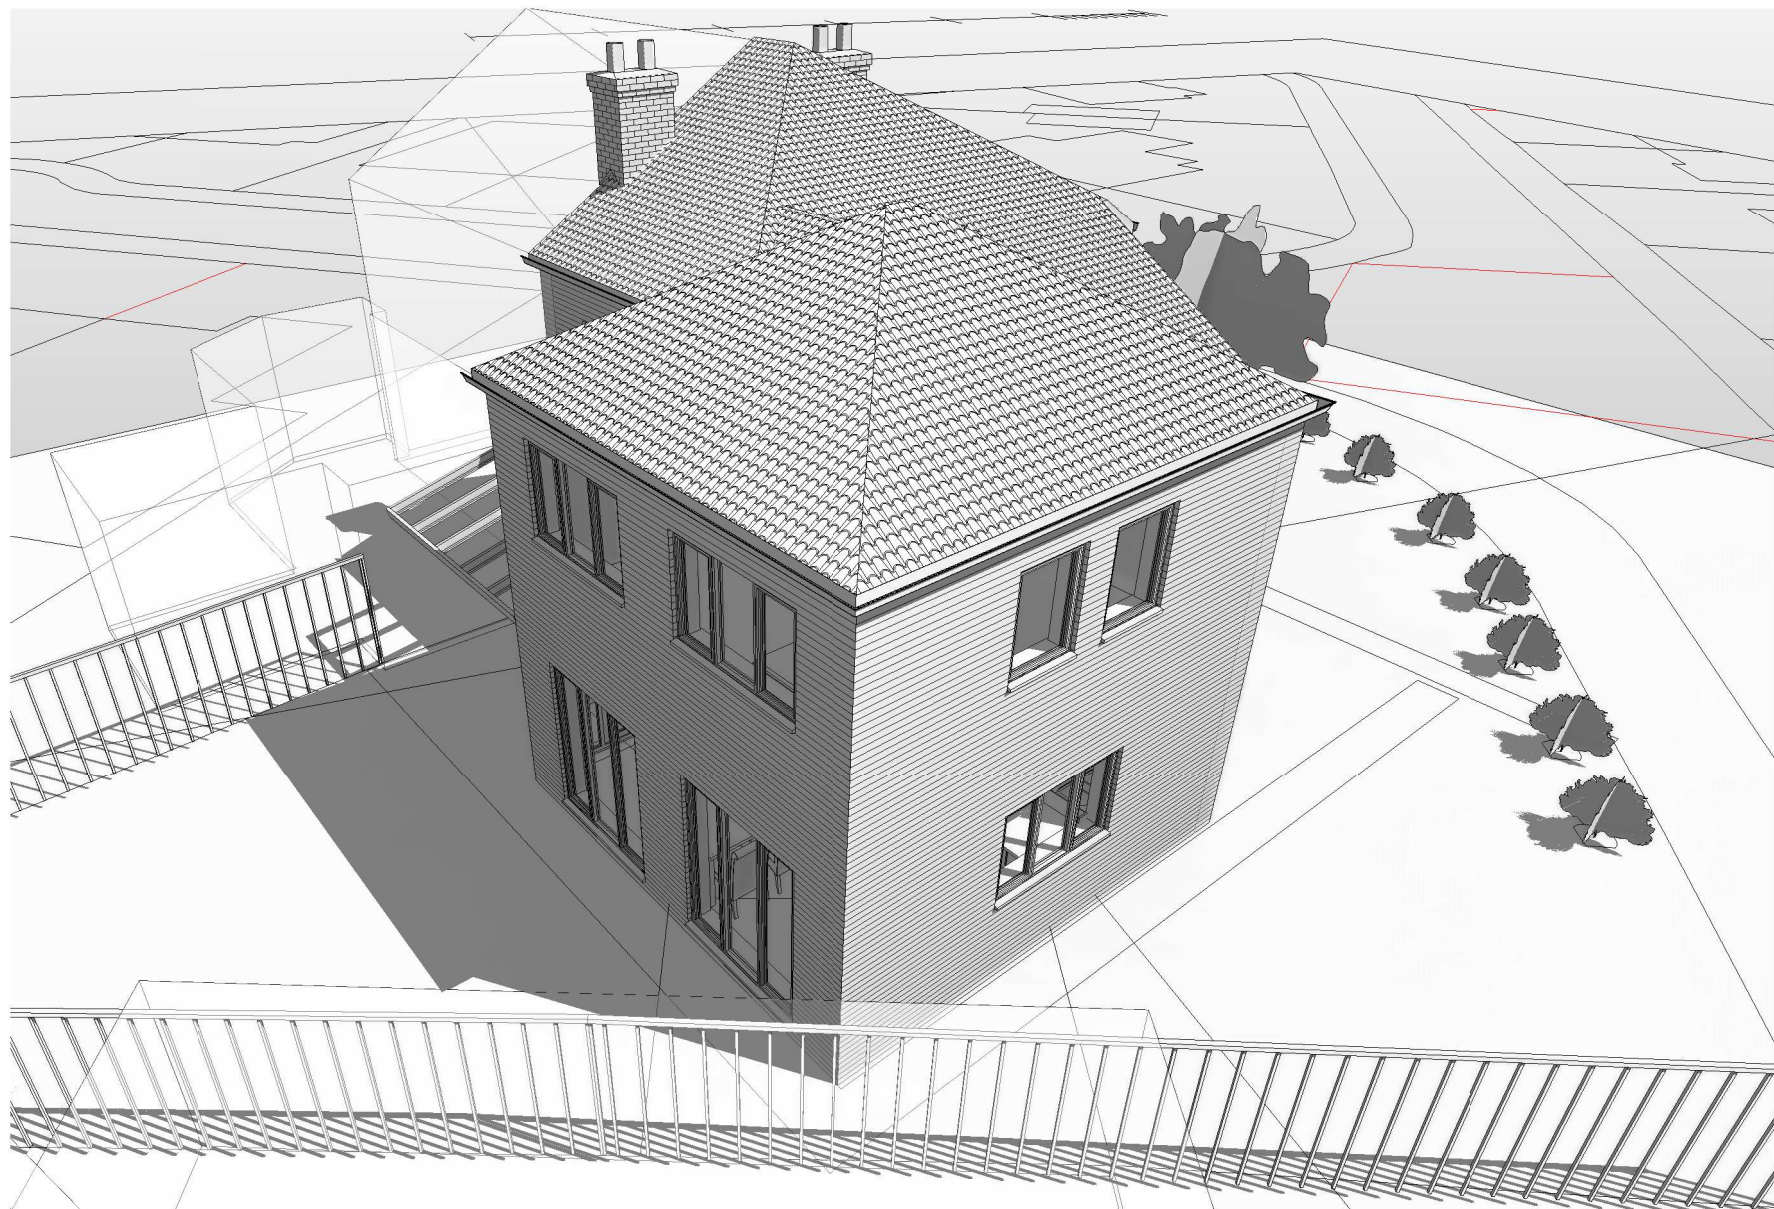

4 3D View 2 Copy 1 Copy 1

NOTES:


AG Designer

MCDCC take no responsibility for any dimensions obtained by scaling from this drawing. If no dimension is shown the recipient must ascertain the dimension specifically from the Contract Administrator or by site measurement. Supplying this drawing in digital form is solely for convenience and no reliance may be placed on digital data. All data must be checked against hard copy. Dimensions must be checked on site. Any discrepancies must be reported to the Contract Administrator immediately. This drawing is copyright of MCDCC

Client				Jamie Lyons			
Pr	Preliminary	C	Contract				
F	Feasibility	Cn	Construction				
P	Planning	As	As Built				
T	Tender	Other					

Project		56 Kingsfield	
Title		Proposed 3D	

Dwg Scale	500- 16		A1
			A3
Drawing No			A

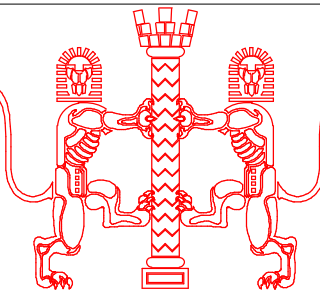

Shadyoak
Offerton
Stockport
SK2 5HF

www.mcdcc.co.uk
info@mcdcc.co.uk

