

# Legend

Site boundary




Ownership boundary



Rev Date Description

09/11/2021

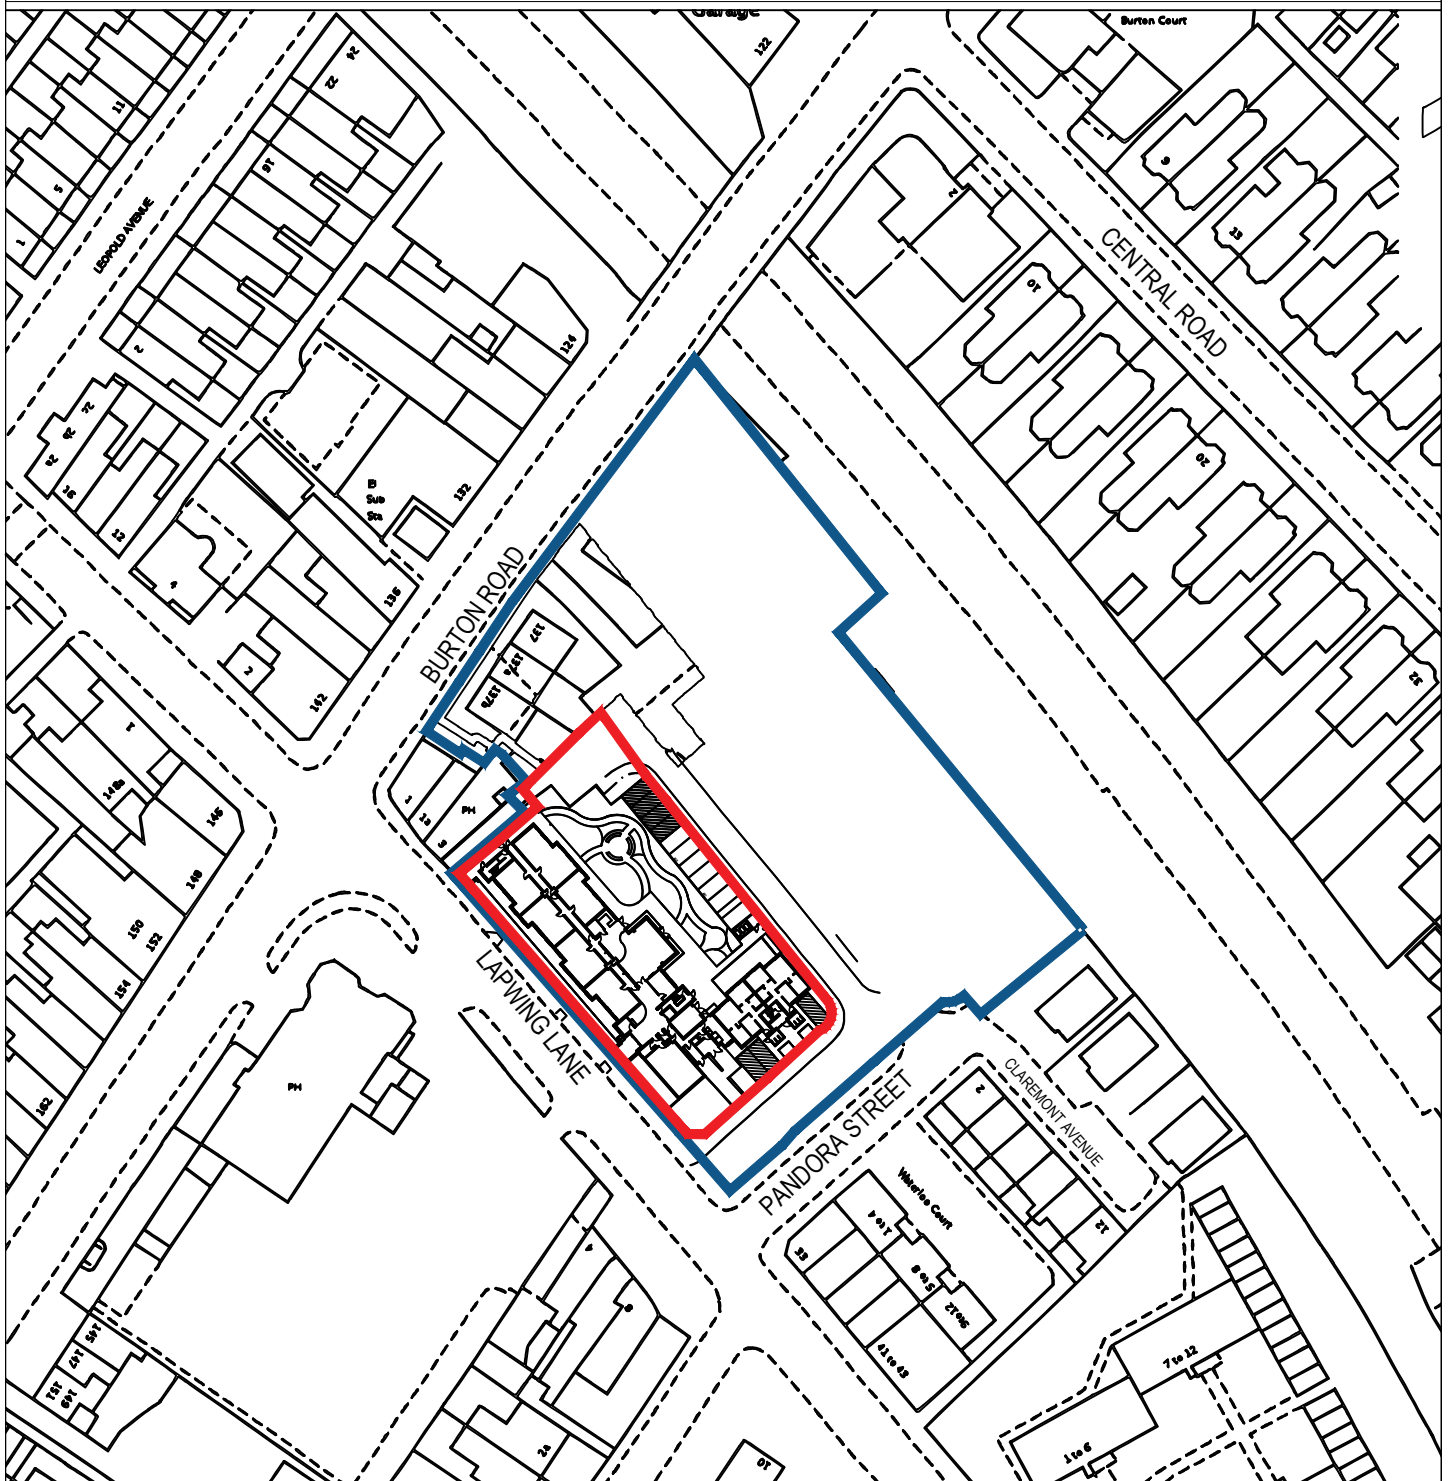

Client  
Mossclare St Vincent Housing Group

Job No  
P6756

Project  
Jack Edwards Court  
Didsbury

Drawing No  
P-00

Title  
Location Plan

Scale  
1:1250 @ A4

Date  
09/11/2021

Status

Rev

Drawn  
PL



Arcus Consulting LLP

Wakefield 0192 466 9000

Liverpool 0151 708 1080

info@arcus.uk.com

Manchester 0161 905 3222

Newcastle 0191 272 5781

www.arcus.uk.com

London 0208 8742 2512

Rugby 01788 297 127

This drawing is the copyright of Arcus. Contractors must check all dimensions on site. Do not scale the drawings. Only figured dimensions are to be worked to.