NOTES

All Dimensions must be checked on site and not scaled from this drawing.

This drawing is the property of Stu Art Consultancy Ltd and they reserve the copyright. It is issued on the understanding that it will not be copied, reproduced or disclosed in whole or part to any unauthorised party without the written permission of Stu Art Consultancy Ltd.

EXISTING REAR PHOTO'S

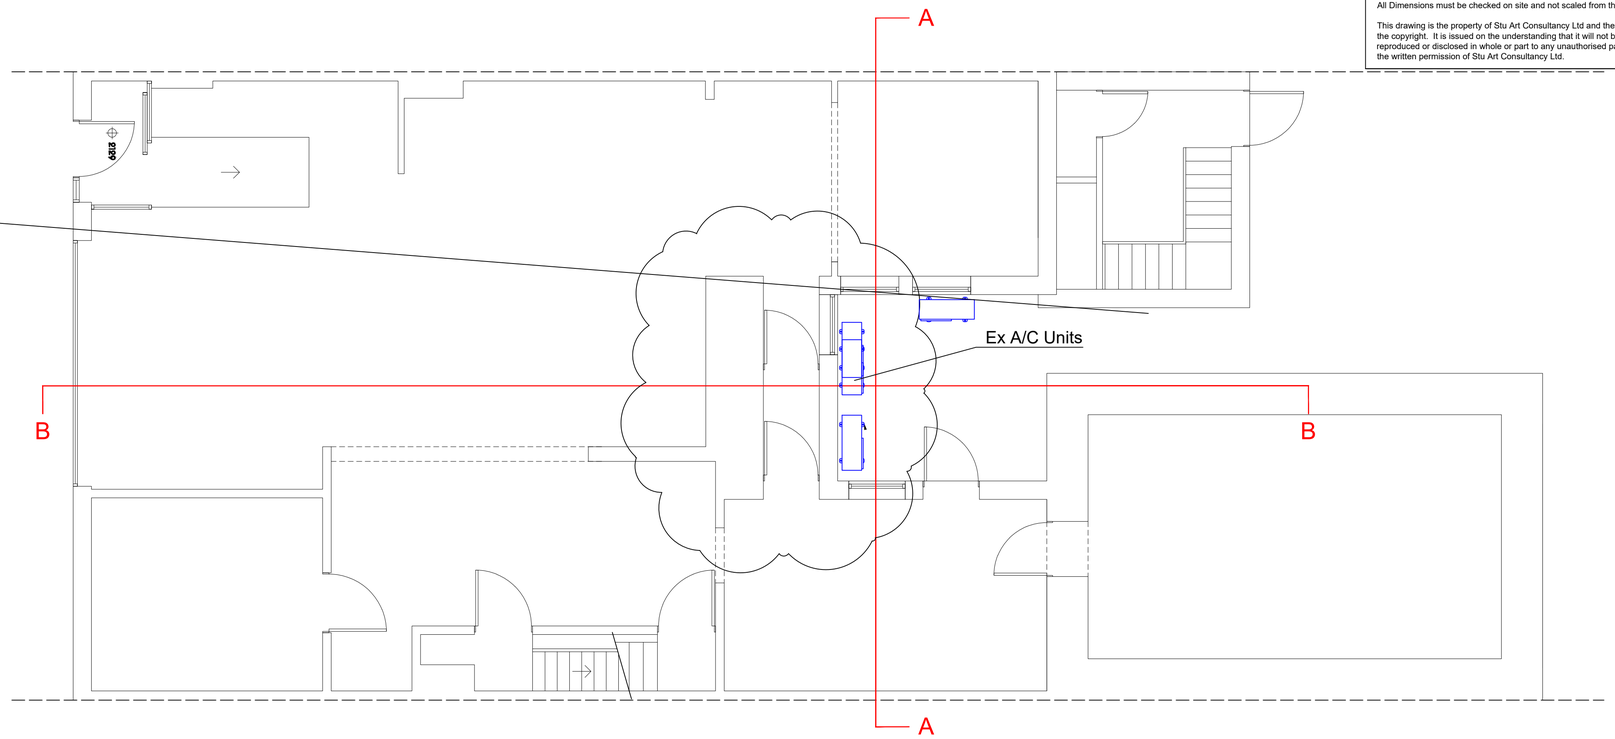

EXISTING REAR EXTENSION PLAN

EXISTING REAR EXTENSION ELEVATION SECTION A-A

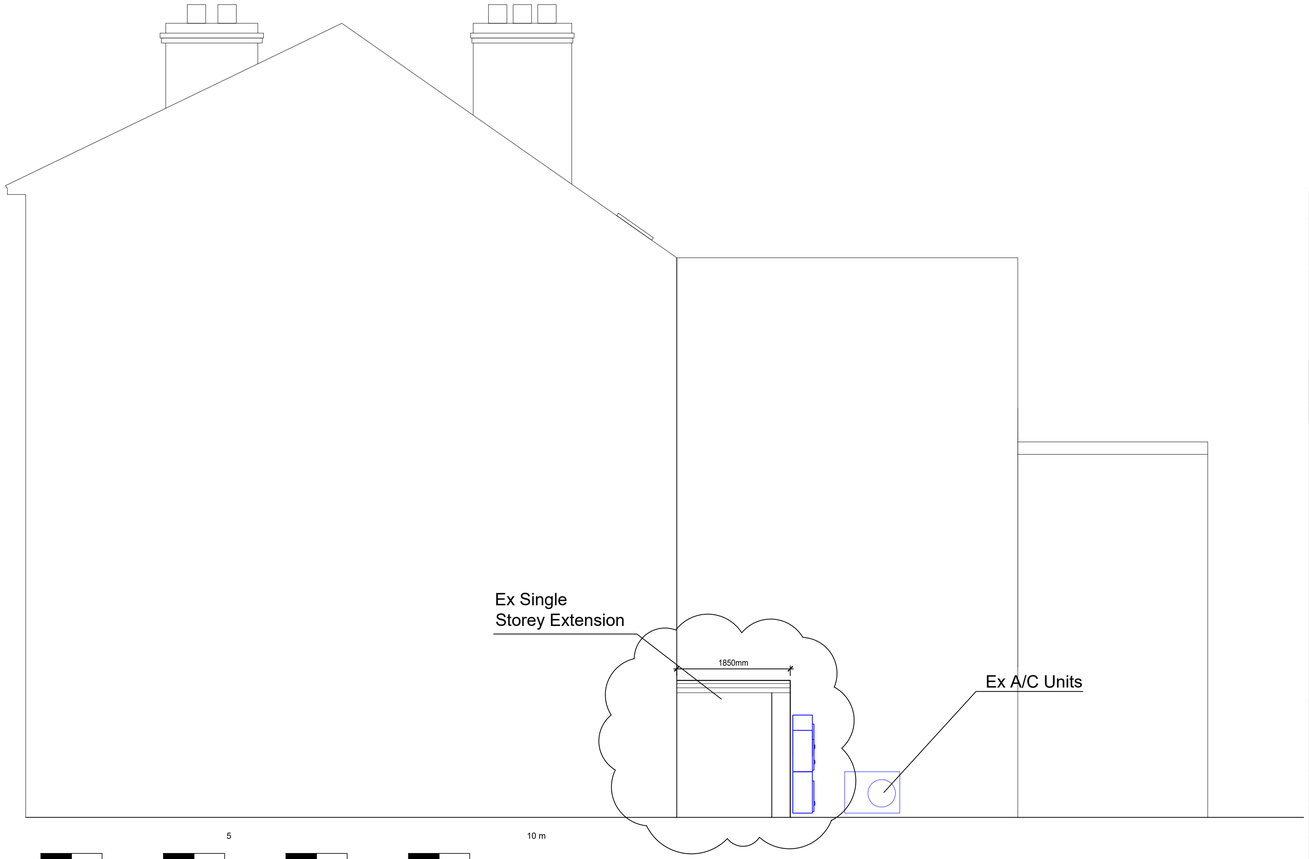

EXISTING REAR EXTENSION SECTION B-B

1 5 10 m

Existing rain water and soil pipes not shown on elevation for clarity.

Date	Revisions

Construction and Property Consultancy
'Profitable Procurement Solutions for the Built Environment'
7 The Workshops, Pulloxhill Business Park, Greenfield Road, Pulloxhill, Bedford, MK45 5BF
Tel: 01525 715 020 Fax: 01525 716852
E-mail: enquiries@stuartconsultancyltd.co.uk
Web: www.stuartconsultancyltd.co.uk

Job Name	FRANCO MANCA
Site Address	753-755 Wilmslow Rd, Didsbury M20 6RN
Drawing Title	Existing Single Storey Rear Extension Details
Status	For Information
Scale	1:50@A1 1:100@A3
Date	26/08/2021
Drawn By	MA
Checked	KS
Drawing No.	FM/DID/01-3
Rev	~