



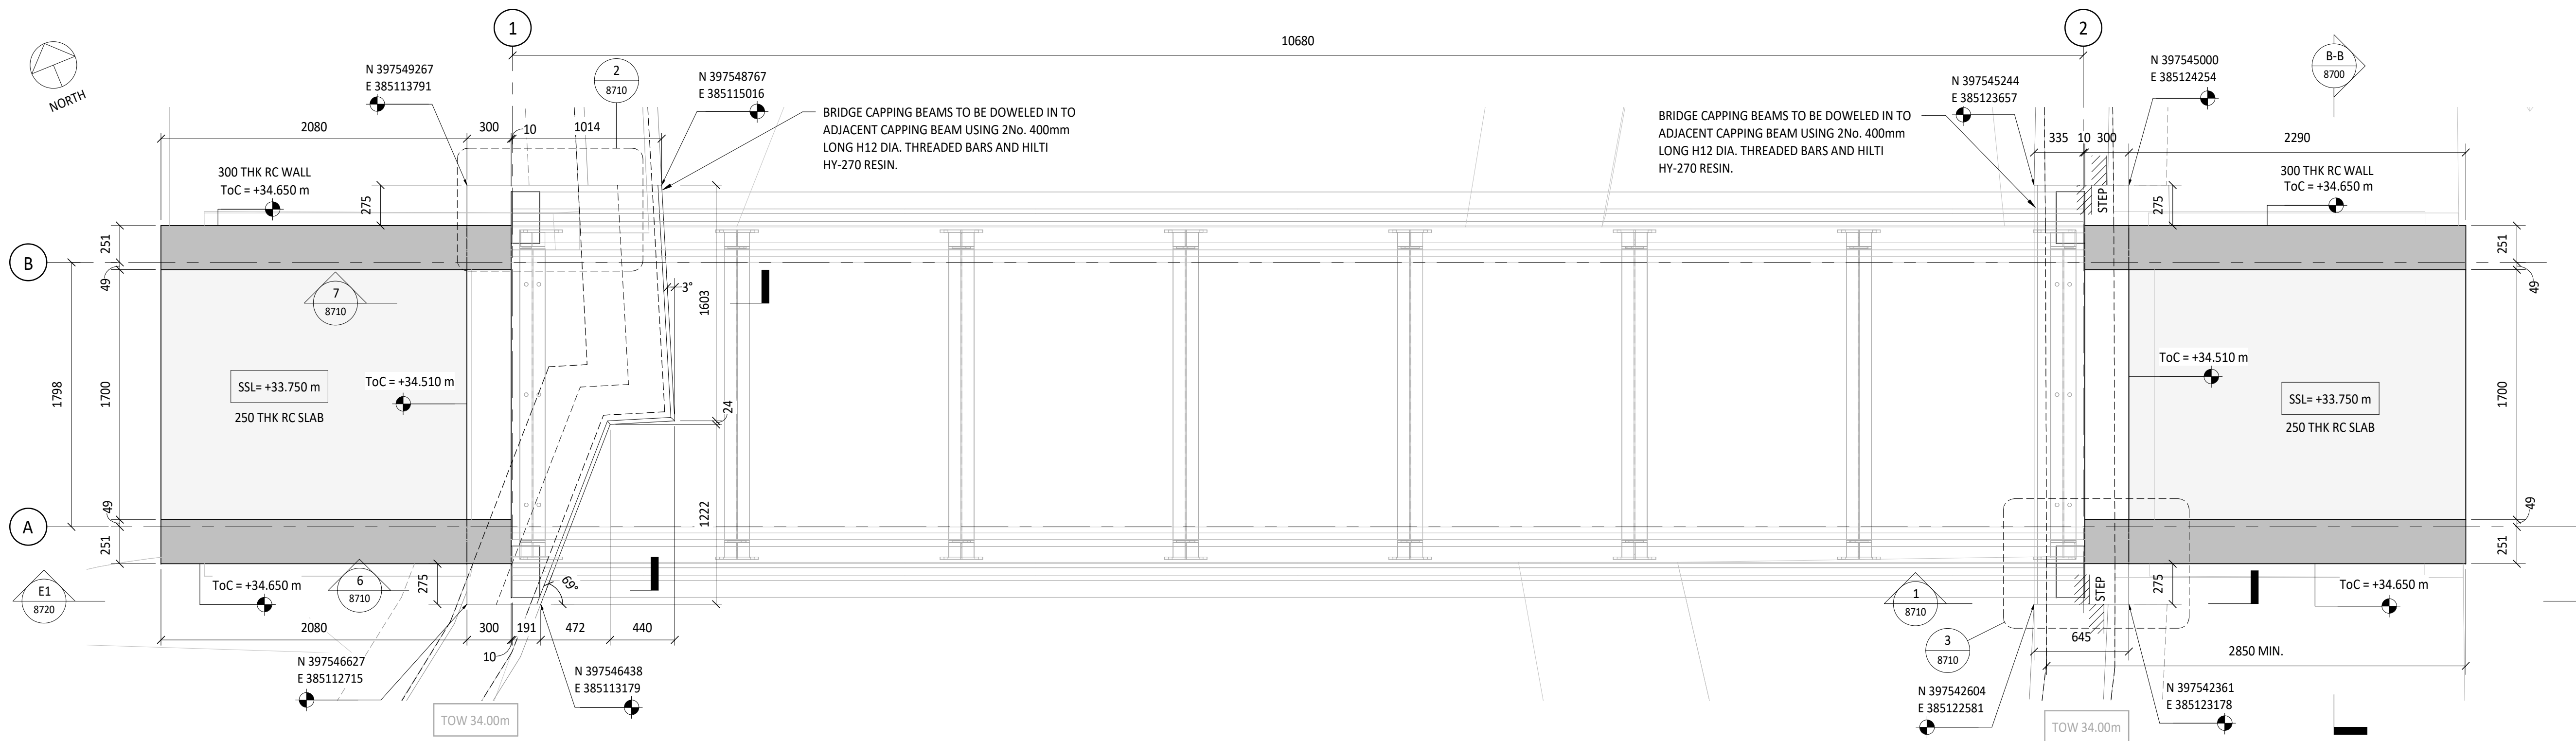

BRIDGE 2 CAPPING BEAM GA

SCALE: 1 : 25 @ A1

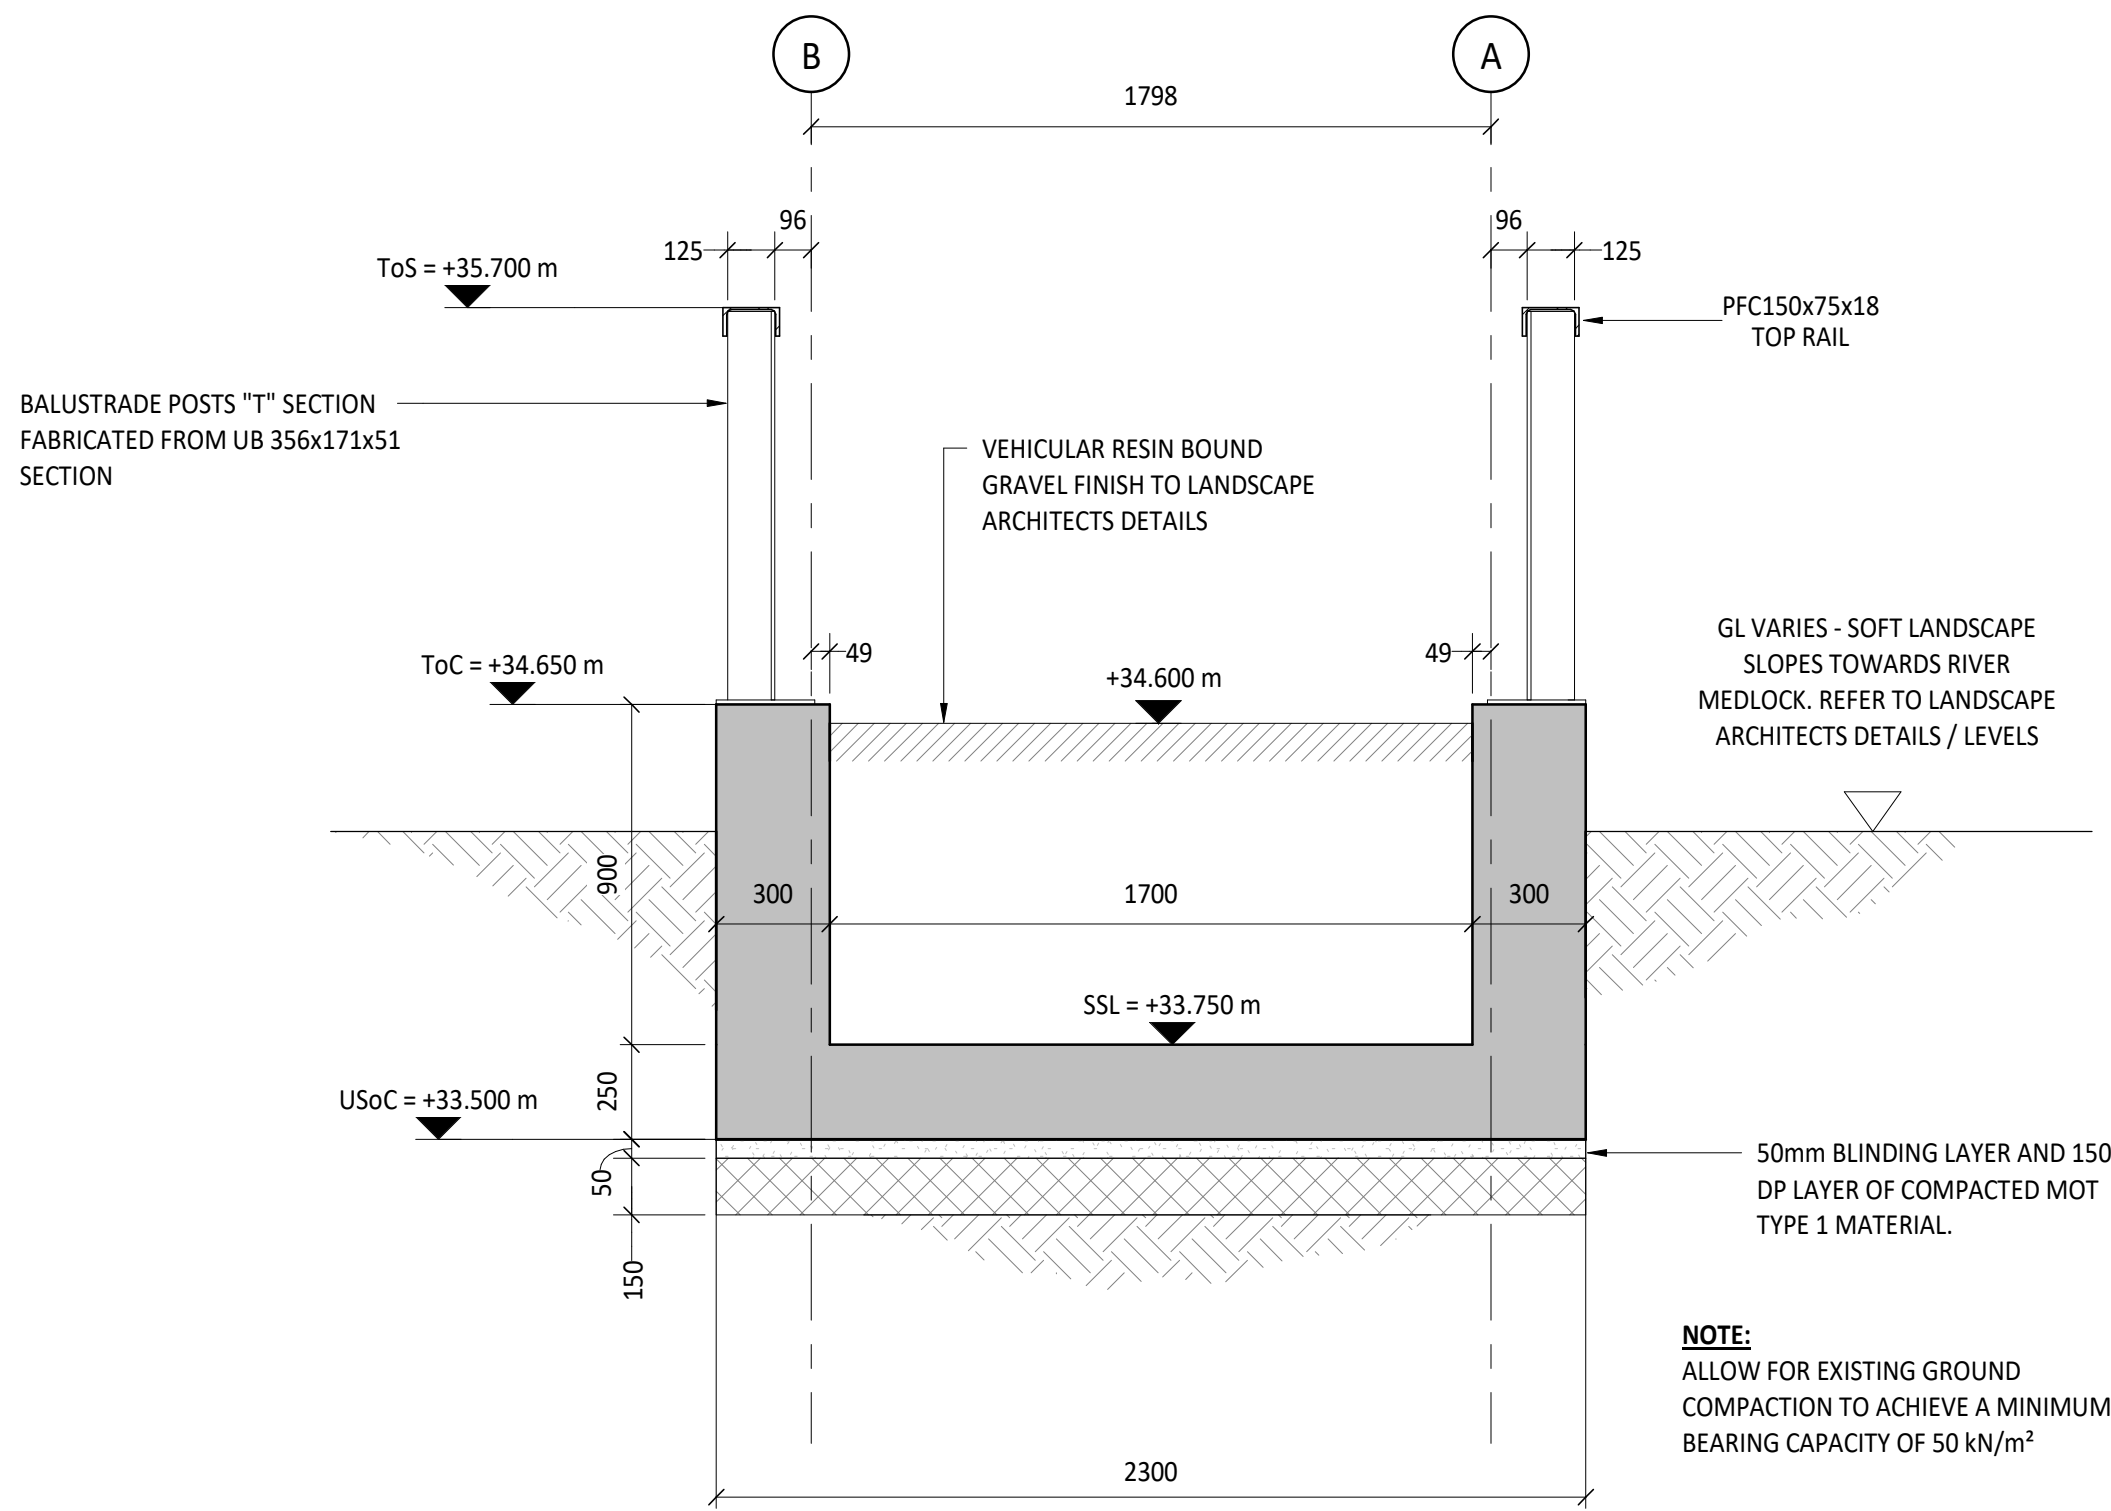

SECTION B-B

SCALE: 1 : 20 @ A1

Standard Notes

1. This drawing is to be read in conjunction with all relevant Architect's and Engineer's drawings and the specifications.
2. This drawing should not be scaled.
3. All dimensions are to be verified by the contractor on site.
4. All discrepancies should be reported to C.A. prior to the commencement of works.

© CIVIC ENGINEERS LIMITED

Notes and Keys

GENERAL NOTES

ALL DIMENSIONS ARE IN MILLIMETRES UNLESS STATED OTHERWISE.

ALL LEVELS ARE IN METERS UNLESS STATED OTHERWISE. PROPOSED LEVELS WERE TAKEN FROM GILLESPIES DRAWING P20567-00-001-GIL-0101-00 UNLESS STATED OTHERWISE.

ALL SETTING OUT TO BE APPROVED BY GILLESPIES PRIOR TO FABRICATION AND / OR CONSTRUCTION.

DIMENSIONS OF EXISTING FEATURES ARE BASED ON SURVEY INFORMATION. CONTRACTOR TO CHECK AND CONFIRM DIMENSIONS OF EXISTING STRUCTURES/OBSTACLES (INCLUDING FULL EXTENT OF CHIMNEY FOUNDATIONS) PRIOR TO FABRICATION AND / OR CONSTRUCTION. THE DESIGN TEAM MUST BE NOTIFIED OF ANY DISCREPANCIES PRIOR TO FABRICATION AND / OR CONSTRUCTION.

ALL EARTHWORKS TO BE UNDERTAKEN IN ACCORDANCE WITH SPECIFICATION FOR HIGHWAY WORKS UNLESS STATED OTHERWISE.

MATERIAL & FINISHES

WEATHERING STEEL S355J2W TO BE USED THROUGHOUT.

CONNECTION BETWEEN THE PRIMARY BEAMS AND BALUSTRADE POSTS/SECONDARY BEAMS TO BE WELDED. ALL OTHER CONNECTIONS TO BE BOLTED USING WEATHERING STEEL BOLTS MIN GR10.9.

FOR STEEL FINISHES REFER TO GILLESPIES DRAWINGS.

LOADING

CROWD / PEDESTRIAN LIVE LOAD: 5.0kN/m² (CS 454, cl. 5.32, BS EN 1991-2:2003).

HORIZONTAL BALUSTRADE:

TABLE NA8. NA. TO BS EN 1991-1-1:2002

LOADING. LINE LOAD (SLS) = 1.5kN/m
POINT LOAD (SLS) = 1.5 kN

ACCIDENTAL ACTIONS



THE BRIDGE WAS NOT DESIGNED FOR VEHICULAR IMPACT LOADING AS PER CLIENT'S REQUIREMENTS. THEREFORE THE USE OF ANY VEHICLE ACROSS THE WALKWAY IS STRICTLY PROHIBITED. REFER TO LANDSCAPE ARCHITECTS DETAILS FOR VEHICLE ACCESS PREVENTION MEASURES.

28.09.21	A1	CONSTRUCTION UPDATE - SETTING OUT ADDED TO CAPPING BEAMS AND BRIDGE ABUTMENTS	PMe	TL
17.08.21	A	STEELWORK ISSUED FOR CONSTRUCTION	IG	TL
04.06.21	S4	ISSUED FOR APPROVAL	JS	TL
28.05.21	S3	FOR INTERNAL REVIEW	PMe	TL
Date	Rev	Description	Drawn	Chkd



MANCHESTER Carver's Warehouse, 77 Dale St, Manchester, M1 2HG. Tel: 0161 228 6757
LONDON Reeds Wharf, 33 Mill Street, London SE1 2AX. Tel: 020 7253 2977
LEEDS Tower Works, Unit 02-01, Globe Rd, Leeds, LS11 5QG. Tel: 0113 2025 130
GLASGOW Gresham Chambers, 45 West Nile St, Glasgow, G3 7PP. Tel: 0143 370 1820

www.civicingineers.com

Project
MAYFIELD PARK

Title
BRIDGE 02 - CAPPING BEAM GA

Status
CONSTRUCTION

Project Number	Scale @ A1	Date Created	Drawn	Checked	Suitability
1076-13	SHOWN	MAY 21	PMe	TL	-

Drawing Number					Revision
MAY101-WSS-EXT-CIV-DR-7060-8700					A.1