

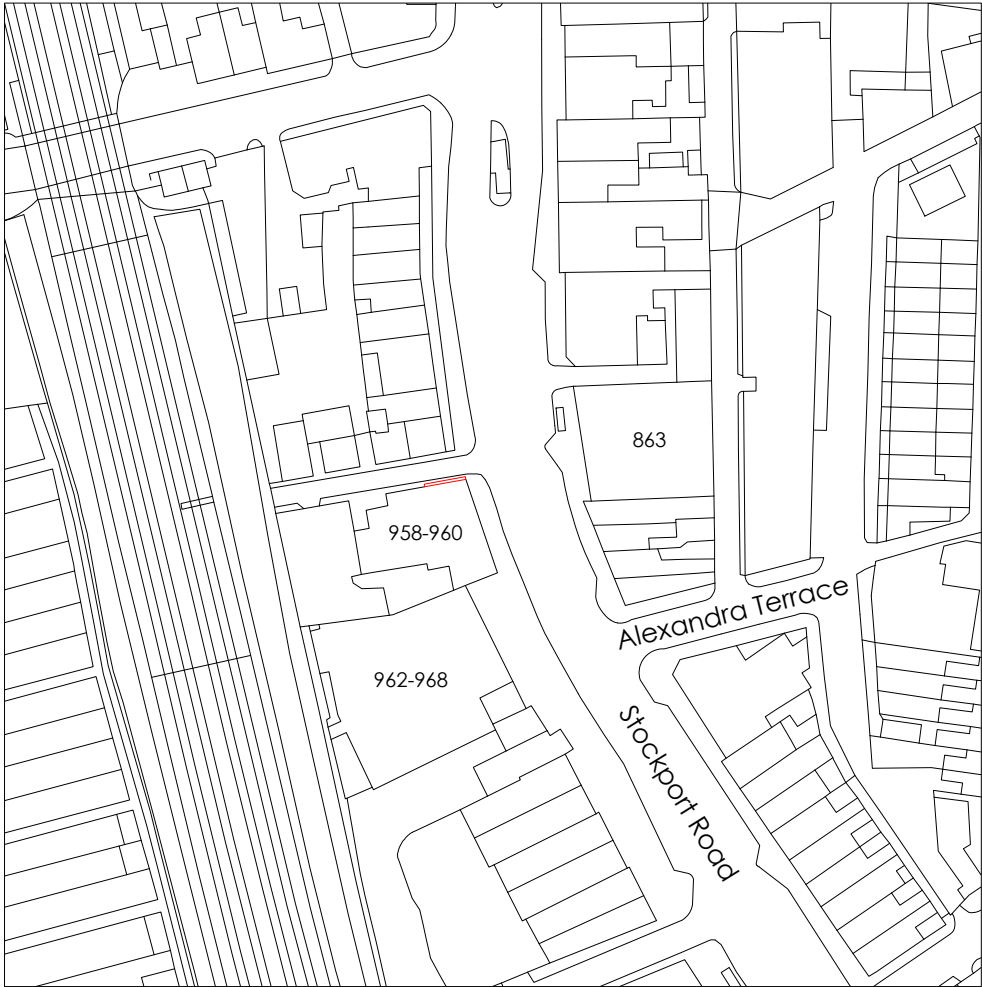


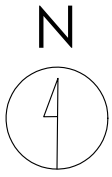

Crown copyright and database rights (2021) OS (100063368)

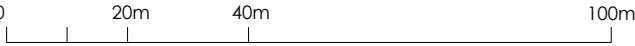

Title
Site Location Plan

Address
958 And 960 Stockport Road,
Levenshulme, Manchester, M19 3WN


Client

Job No.	Issued
011-0203-1004	13/12/21


Scale
1:1250 @ A3

Key
— 1. Site Boundary

All information is to be checked on site for accuracy and fit. Only drawings with WD status with the most recent revision are to be used for construction.

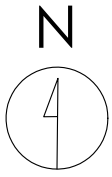

Crown copyright and database rights (2021) OS (100063368)

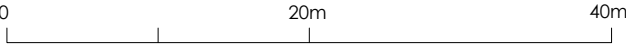

Title
Existing Site Plan

Address
958 And 960 Stockport Road,
Levenshulme, Manchester, M19 3WN


Client

Job No. 011-0203-1004
Issued 13/12/21


Scale
1:500 @ A3

- Key**
- 1. Site Boundary
 - 2. Existing Advertising to be Removed

All information is to be checked on site for accuracy and fit. Only drawings with WD status with the most recent revision are to be used for construction.

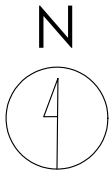

Crown copyright and database rights (2021) OS (100063368)

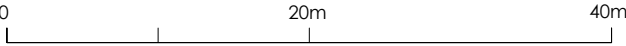

Title
Proposed Site Plan

Address
958 And 960 Stockport Road,
Levenshulme, Manchester, M19 3WN



Client

Job No. 011-0203-1004
Issued 13/12/21

Scale
1:500 @ A3

- Key**
- 1. Site Boundary
 - 2. Proposed Media Screen



All information is to be checked on site for accuracy and fit. Only drawings with WD status with the most recent revision are to be used for construction.

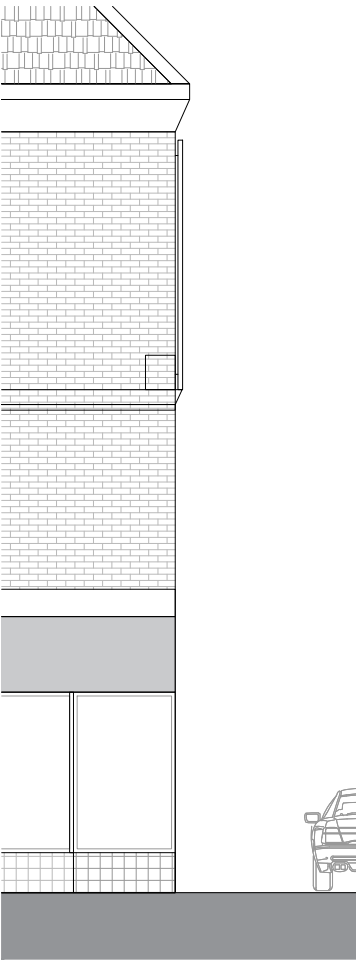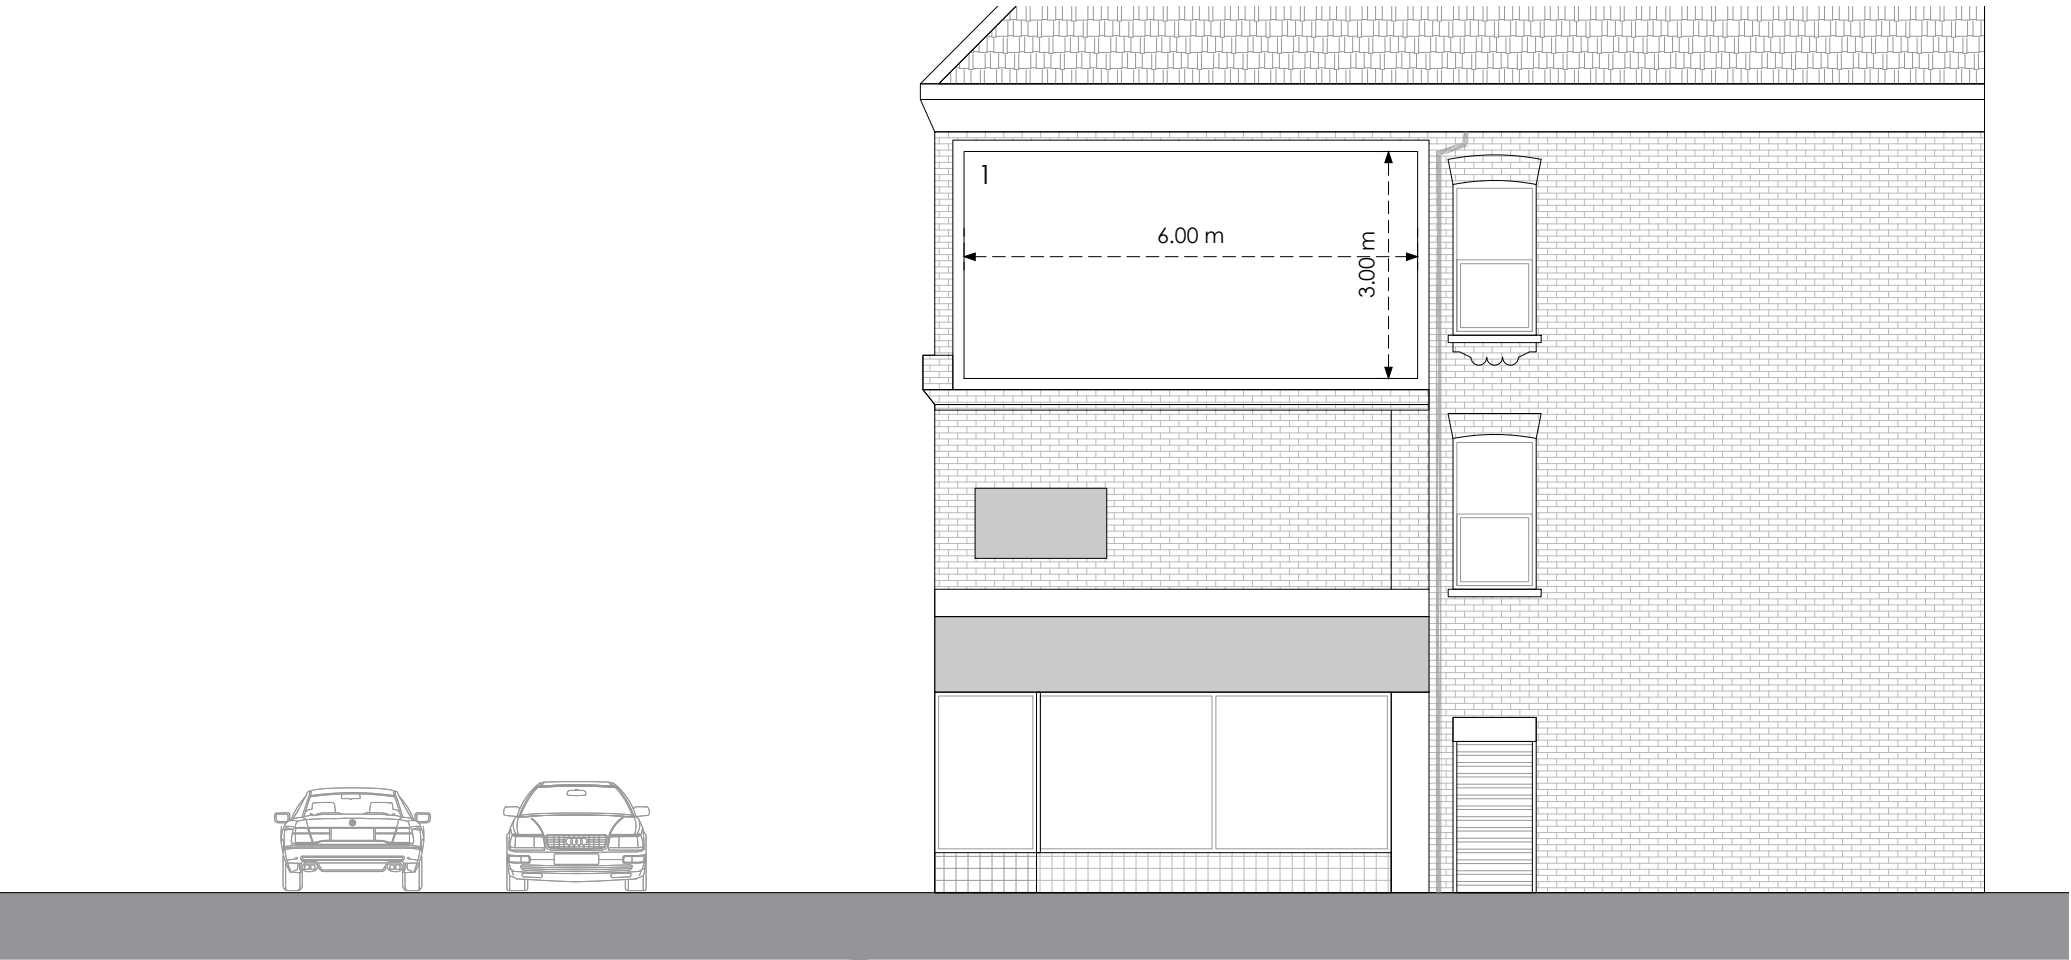

Front

Side


Existing

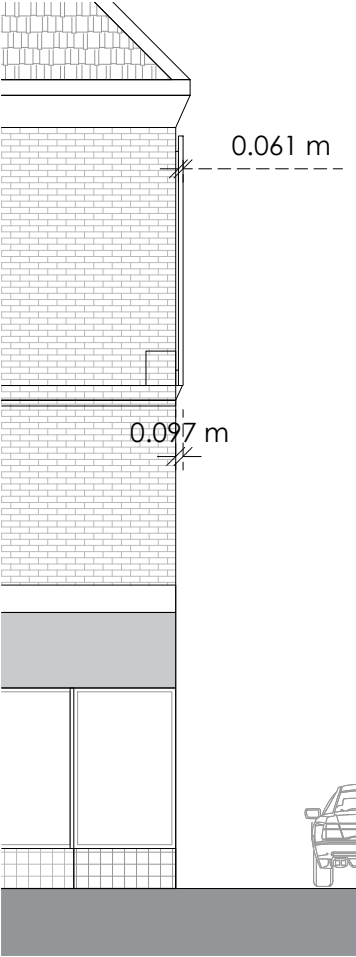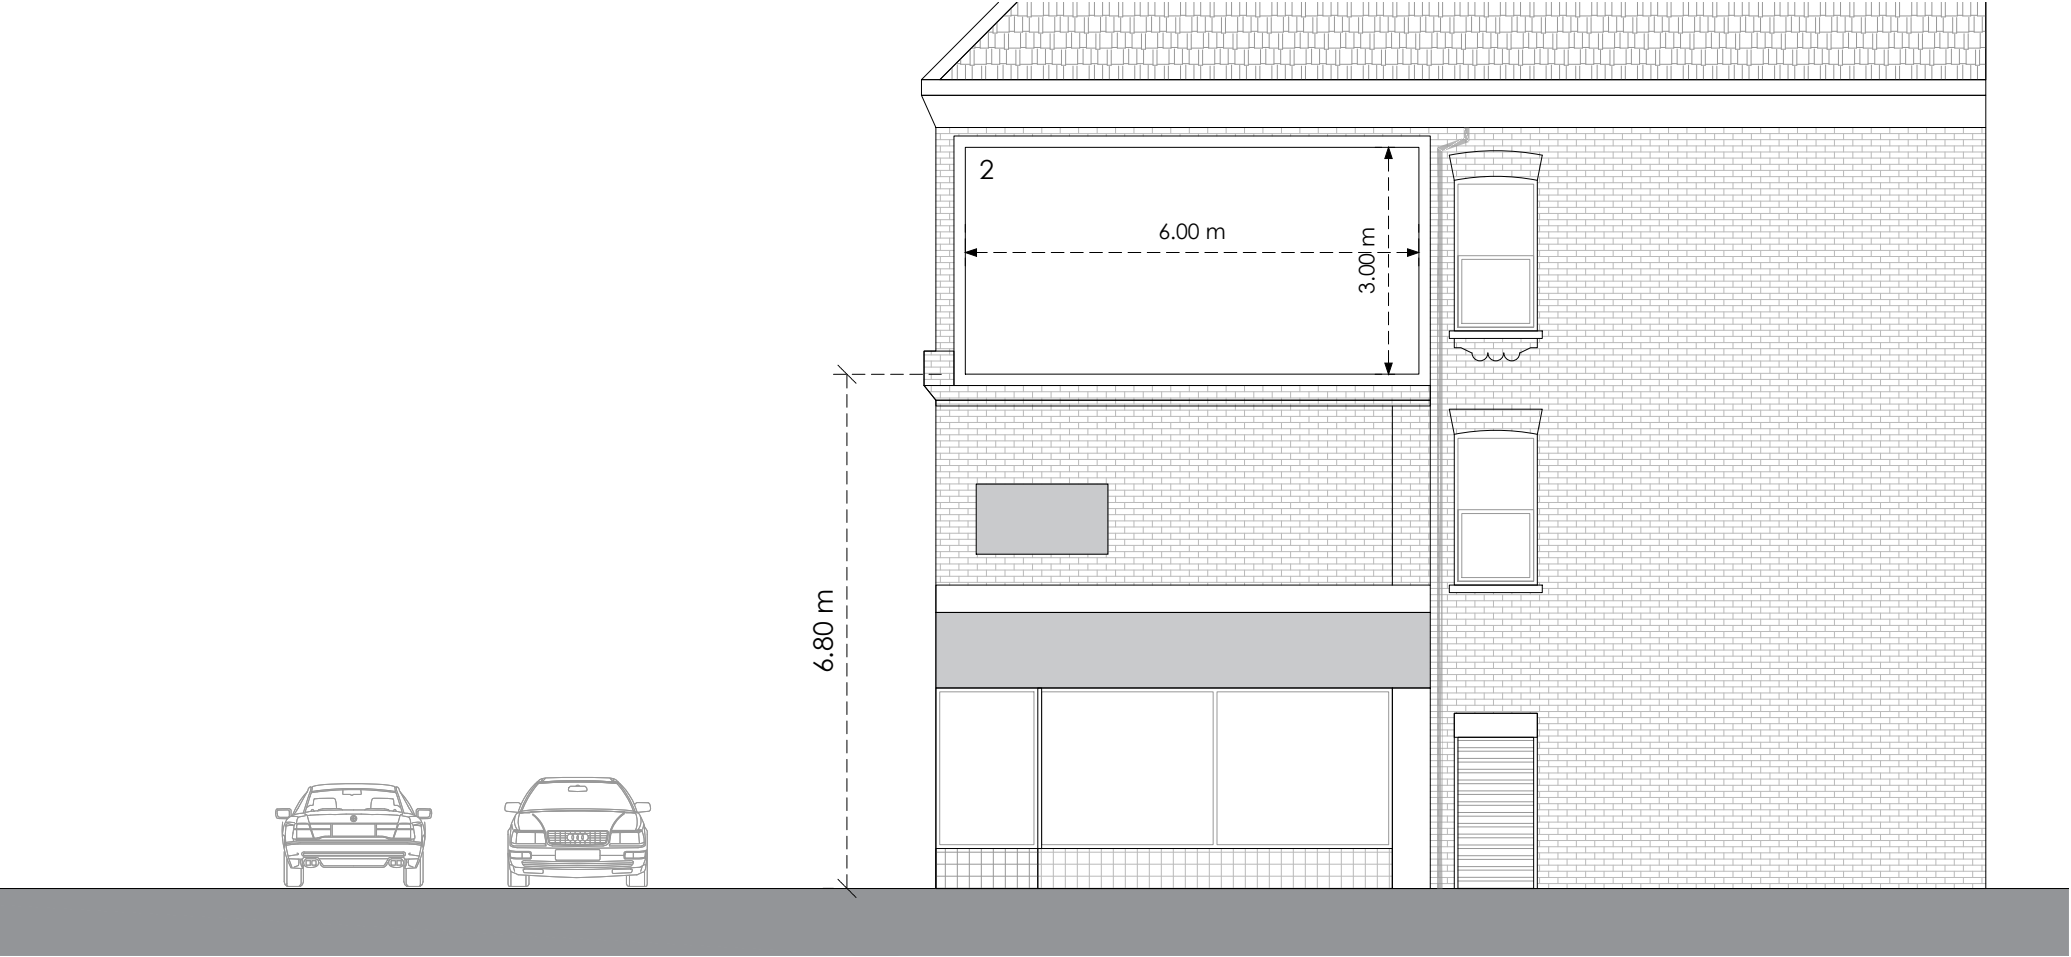

Front

Side

Proposed

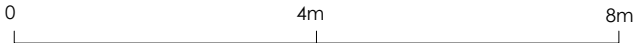

Title
Existing and Proposed Elevations

Address
958 And 960 Stockport Road,
Levenshulme, Manchester, M19 3WN

Client

Job No.
011-0203-1004

Issued
13/12/21

Scale
1:100 @ A3

Key

- 1. Existing Advertising Board
- 2. Proposed Media Screen

All information is to be checked on site for accuracy and fit. Only drawings with WD status with the most recent revision are to be used for construction.