

PROPOSED FRONT ELEVATION
NO CHANGE




PROPOSED REAR ELEVATION

**Remove Existing Dual
Sided Pike Roof and
Replace with Mono
Pitch Lean to Vaulted
Tiles to Match
Existing**




PROPOSED SIDE ELEVATIONS

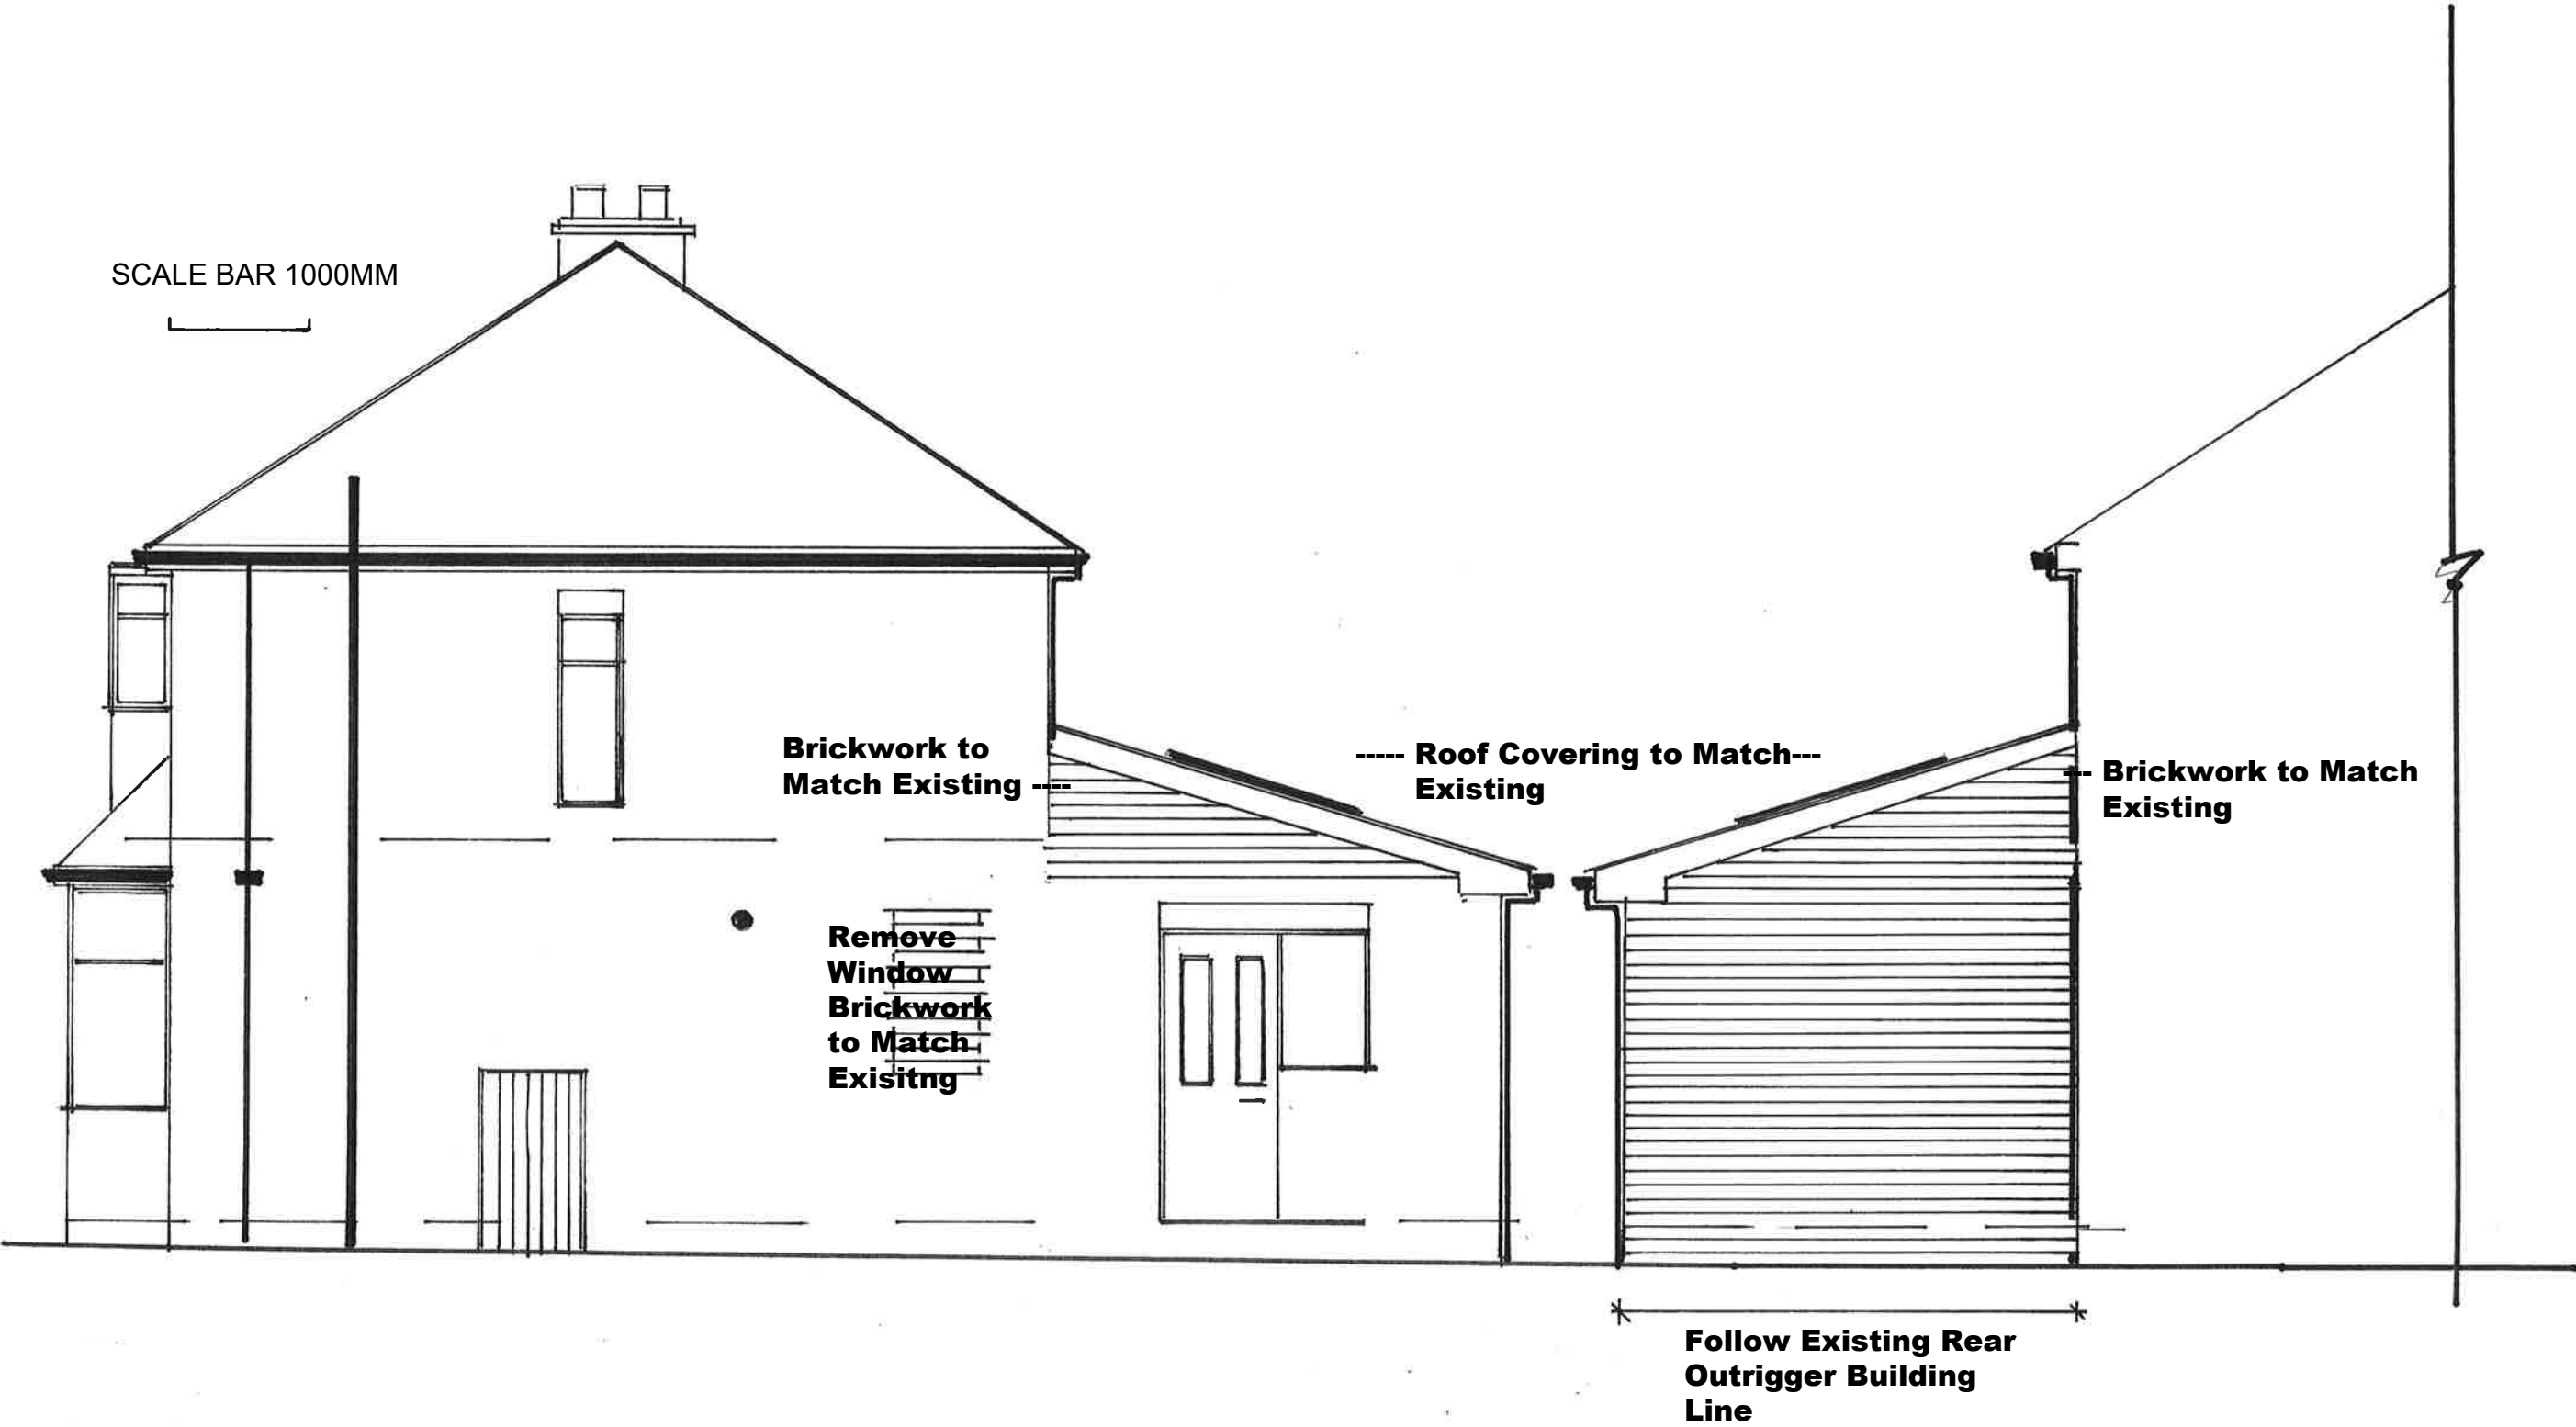

PROPOSED GROUND FLOOR LAYOUT

SCALE BAR 1000MM

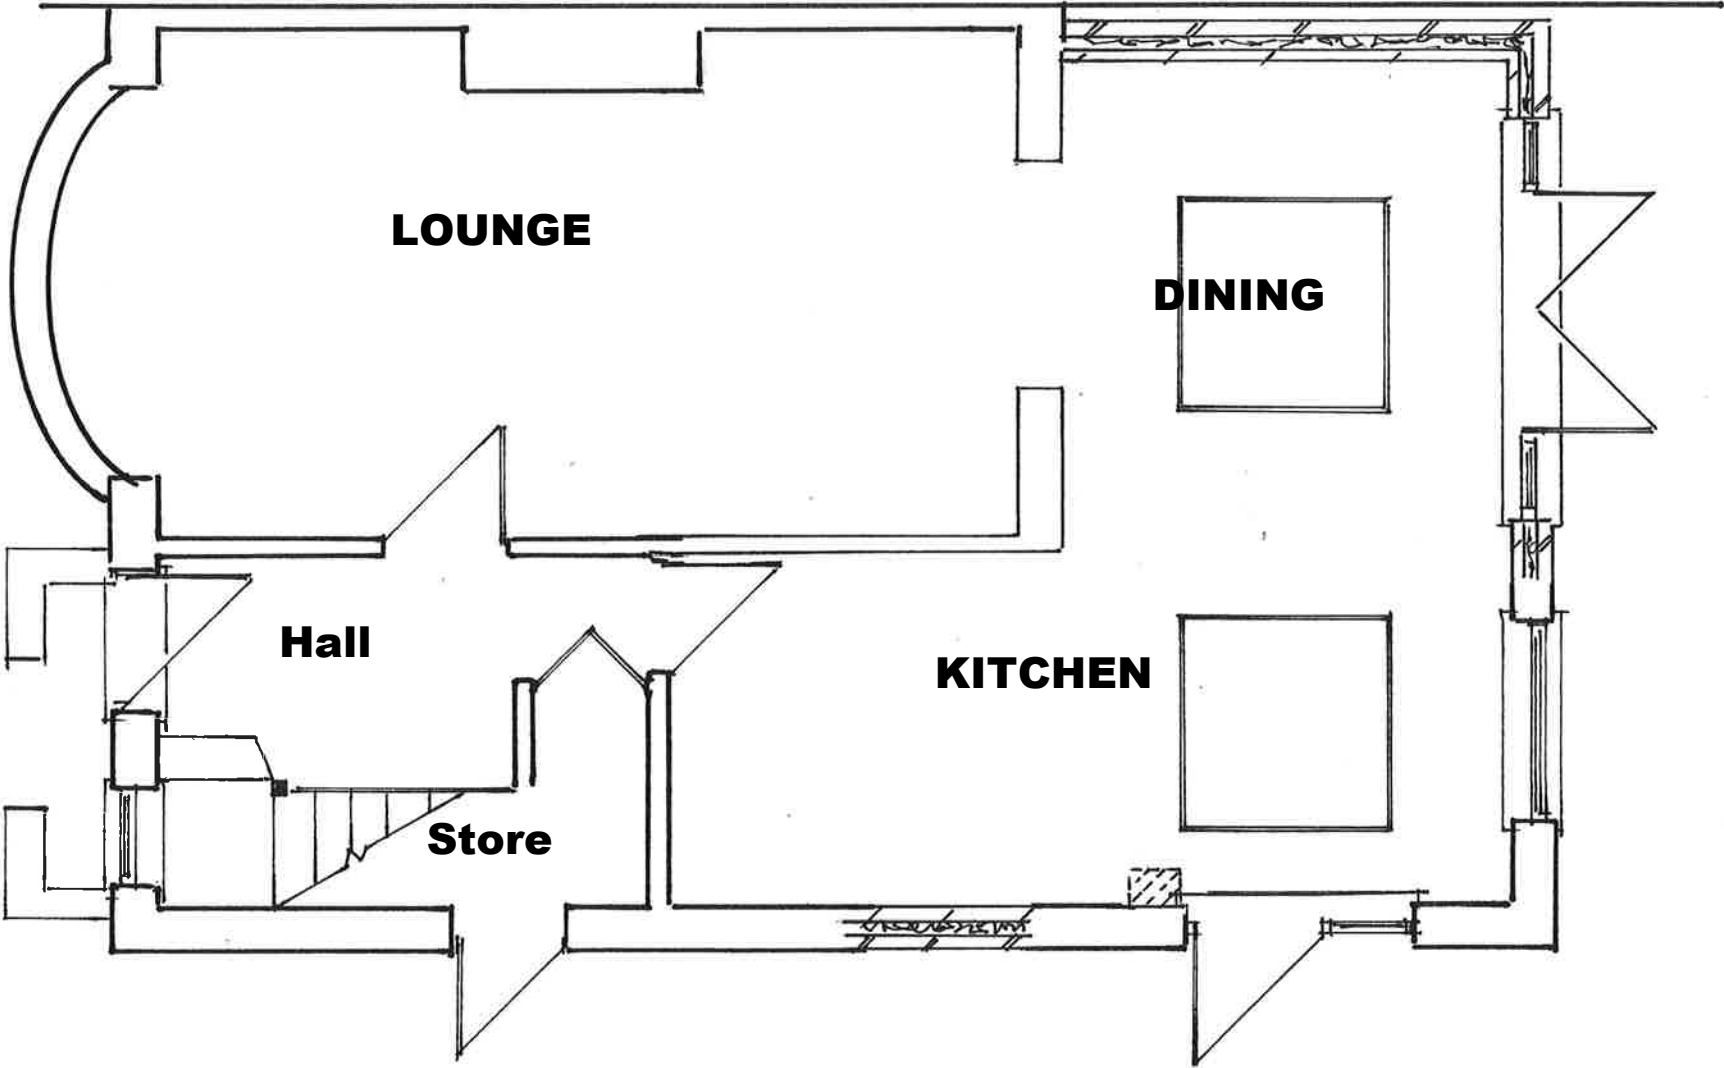

PROPOSED FIRST FLOOR AND ROOF LAYOUTS
NO CHANGE

