ALPHABET - FURNITURE	2016_V4
SYMBOLS	REFERENCES
	ARM CHAIRS LAMINATE OR GRAPHIC PRINTED ON PLYWOOD LAMINATED AVAILABLE IN 2 NO. FINISHES LAMITECH BRUN (BROWN) 2314 (20%) BIRD WING DIGITAL PRINT (20%)
	CHAIRS LAMINATE OR GRAPHIC PRINTED ON PLYWOOD LAMINATED AVAILABLE IN 3 NO. FINISHES LAMITECH GOLDEN (YELLOW) 2316 (10%) LAMITECH BRUN (BROWN) 2314 (20%) BIRD WING DIGITAL PRINT (20%)
	STOOLS & POUFS (H) COMMUNAL HIGH PEDESTALS - FLOOR FIXED (L) COMMUNAL LOW PEDESTALS - FLOOR FIXED (P) LOW POUFS - LOOSE AVAILABLE IN 1NO. FINISH: SEAT - POLYURETHANE HIGH DENSITY, WHITE LEG RAL 9003 WITH BLACK ZEBRA PRINT DARK GREY RAL 7016
	BENCH SEATS(780MM/1050MM/1300MM) BENCH ON WALL OR PARTITION (spaced 25mm off)
	AVAILABLE IN 1NO. FINISH: WOODEN LAMINATE - LAMITECH COUNTRYSIDE OAK 1533 (40%)
	BENCH SEATS WITH SEAT PAD (780MM/1050MM/1300MM) **BENCH ON WALL ONLY**
	AVAILABLE IN 1NO. FINISH: WOODEN LAMINATE - LAMITECH COUNTRYSIDE OAK 1533 SEAT PAD: VESCOM .7019-30
	BENCH SEAT 1100MM BACK TO BACK GAP TO BENCHES - MIN 120MM AVAILABLE IN 2NO. FINISHES: LAMITECH GOLDEN (YELLOW) 2316 BIRD WING DIGITAL PRINTING
	T1 TABLE 600x500MM / TOP HEIGHT - 750MM AVAILABLE IN 1 NO. FINISH: TOP LAMINATED WHITE RESOPAL 0105-60 Pearl White LAMINATE ON PLYWOOD + EDGE PLYWOOD EXPOSED / STEEL LEG WITH GRAPHIC
	T2 TABLE 1100x600MM / TOP HEIGHT - 750MM AVAILABLE IN 1 NO. FINISH: TOP LAMINATED WHITE RESOPAL 0105-60 Pearl White LAMINATE ON PLYWOOD + EDGE PLYWOOD EXPOSED / STEEL LEG WITH GRAPHIC
	PARTITION STANDUP 4 TOP LAMINATED WHITE RESOPAL 0105-60 Pearl White LAMINATE ON PLYWOOD + EDGE PLYWOOD EXPOSED / STEEL LEG WITH GRAPHIC FIN WALLS: COUNTRYSIDE OAK PARTITIONS SHOULD BE USED IN FRONT OF A BLACK TILED WALL. DARK BROWN PARTITIONS SHOULD BE USED IN FRONT OF COUNTRYSIDE OAK WALLS
	PARTITION STANDUP 2 TOP LAMINATED WHITE RESOPAL 0105-60 Pearl White LAMINATE ON PLYWOOD + EDGE PLYWOOD EXPOSED / STEEL LEG WITH GRAPHIC FIN WALLS: COUNTRYSIDE OAK PARTITIONS SHOULD BE USED IN FRONT OF A BLACK TILED WALL. DARK BROWN PARTITIONS SHOULD BE USED IN FRONT OF COUNTRYSIDE OAK WALLS
	MAGIC TABLE AVAILABLE IN 1 NO. FINISH: TOP LAMINATED WHITE RESOPAL 0105-60 Pearl White LAMINATE ON PLYWOOD + EDGE PLYWOOD EXPOSED / STEEL LEG WITH GRAPHIC
	MAGIC TABLE (ENS ONLY TO USED WHEN TABLE IS THE ONLY ONE) AVAILABLE IN 1 NO. FINISH: TOP LAMINATED WHITE RESOPAL 0105-60 Pearl White LAMINATE ON PLYWOOD + EDGE PLYWOOD EXPOSED / STEEL LEG WITH GRAPHIC.
	COMMUNAL TABLE (2400/3000MM) AVAILABLE IN 1 NO. FINISH: TOP LAMINATED WHITE RESOPAL 0105-60 Pearl White LAMINATE ON PLYWOOD + EDGE PLYWOOD EXPOSED / STEEL LEG WITH GRAPHIC
	SIT UP (LOW 750mm/ HIGH 1100mm) AVAILABLE IN 1 NO. FINISH: TOP LAMINATED WHITE RESOPAL 0105-60 Pearl White LAMINATE ON PLYWOOD + EDGE PLYWOOD EXPOSED / STEEL LEG WITH GRAPHIC
	FEATURE MMM'S SIT-UP TABLE (1100mm HIGH) WITH SOLID PLYWOOD EDGES IN 3NO. SIZES: 1200X500mm (3NO. STOOLS) 1800x500mm (3NO. STOOLS) 2400x500mm (4NO. STOOLS) 3000X500mm (5NO. STOOLS) **POWER REQUIRED FOR FEATURE LIGHTING** AVAILABLE IN 1NO. FINISH WHITE - CORIAN GLACIER WHITE
	PARTITIONS: FRAME PARTITION (1550mm/1100mm): LOW WALL/ PICTURE FRAMES ABOVE ROOM DIVIDER 50/50 (1350mm/1100mm): LOW WALL/ GLASS ABOVE WITH DECALS ROOM DIVIDER (750mm): FULL HEIGHT GLASS WITH DECALS
	AVAILABLE IN 1NO. FINISH WHITE - CORIAN GLACIER WHITE

MARKETING ELEMENTS	2016_V4
	DIGITAL PRICE BOARD - 32" DPB-P32
	DIGITAL WINDOW POSTER (INSTORE) - 46" EXTERIOR FACING - DWP EX-P46 INTERIOR FACING - DWP IN-P46
	CURVED CRADLE DIGITAL MENU BOARDS (OTS&SINGLE BEVERAGE CELL- PORTRAIT) - 40" MB-P40/ P46 (REFER TO ARCHITECTS GA_DWG 50)
	DIGITAL MENU BOARDS (ANY EXISTING BUILDING TYPE) - 40" MB-L40 TYPE.A - 5NO. CURVED TV'S, R3097 TYPE.A2 - 5NO. CURVED TV'S, R2566 TYPE.B - 5NO. CURVED TV'S, R2036 TYPE.C - 5NO. CURVED TV'S, R1084 TYPE.D - 4NO. CURVED TV'S, R2660 TYPE.E - 4NO. CURVED TV'S, R2052 TYPE.F - 5NO. STRAIGHT TV'S
	McCAFE SCREEN (PORTRAIT) - 40" MS-P40
	ORDER READY BOARD- 32" ORB-L32
	DOUBLED SIDE SELF ORDER KIOSK (SOK)
	SINGLE SIDED SELF ORDER KIOSK (SOK)
	AIRCHARGE MOBILE PHONE CHARGING SOLUTION
	TABLET TABLE, 750mm SCREEN IN SCHEME SPECIFIC LAMINATE IF POWER/DATA CAN'T BE ACCESSED THROUGH FLOOR.

COLOUR REFERENCE
NEW EQUIPMENT/FURNITURE (OR INDICATED BY COLOURED HATCH)
EXISTING/FURNITURE EQUIPMENT
RELOCATED/FURNITURE EQUIPMENT
FUTURE/OPTIONAL EQUIPMENT
MERCHANDISING EQUIPMENT
NEW CONSTRUCTION
EXISTING STRUCTURE TO BE REMOVED
EXISTING 30 MINUTE FIRE RATE WALL
EXISTING 60 MINUTE FIRE RATE WALL
PROPOSED 30 MINUTE FIRE RATE WALL
PROPOSED 60 MINUTE FIRE RATE WALL

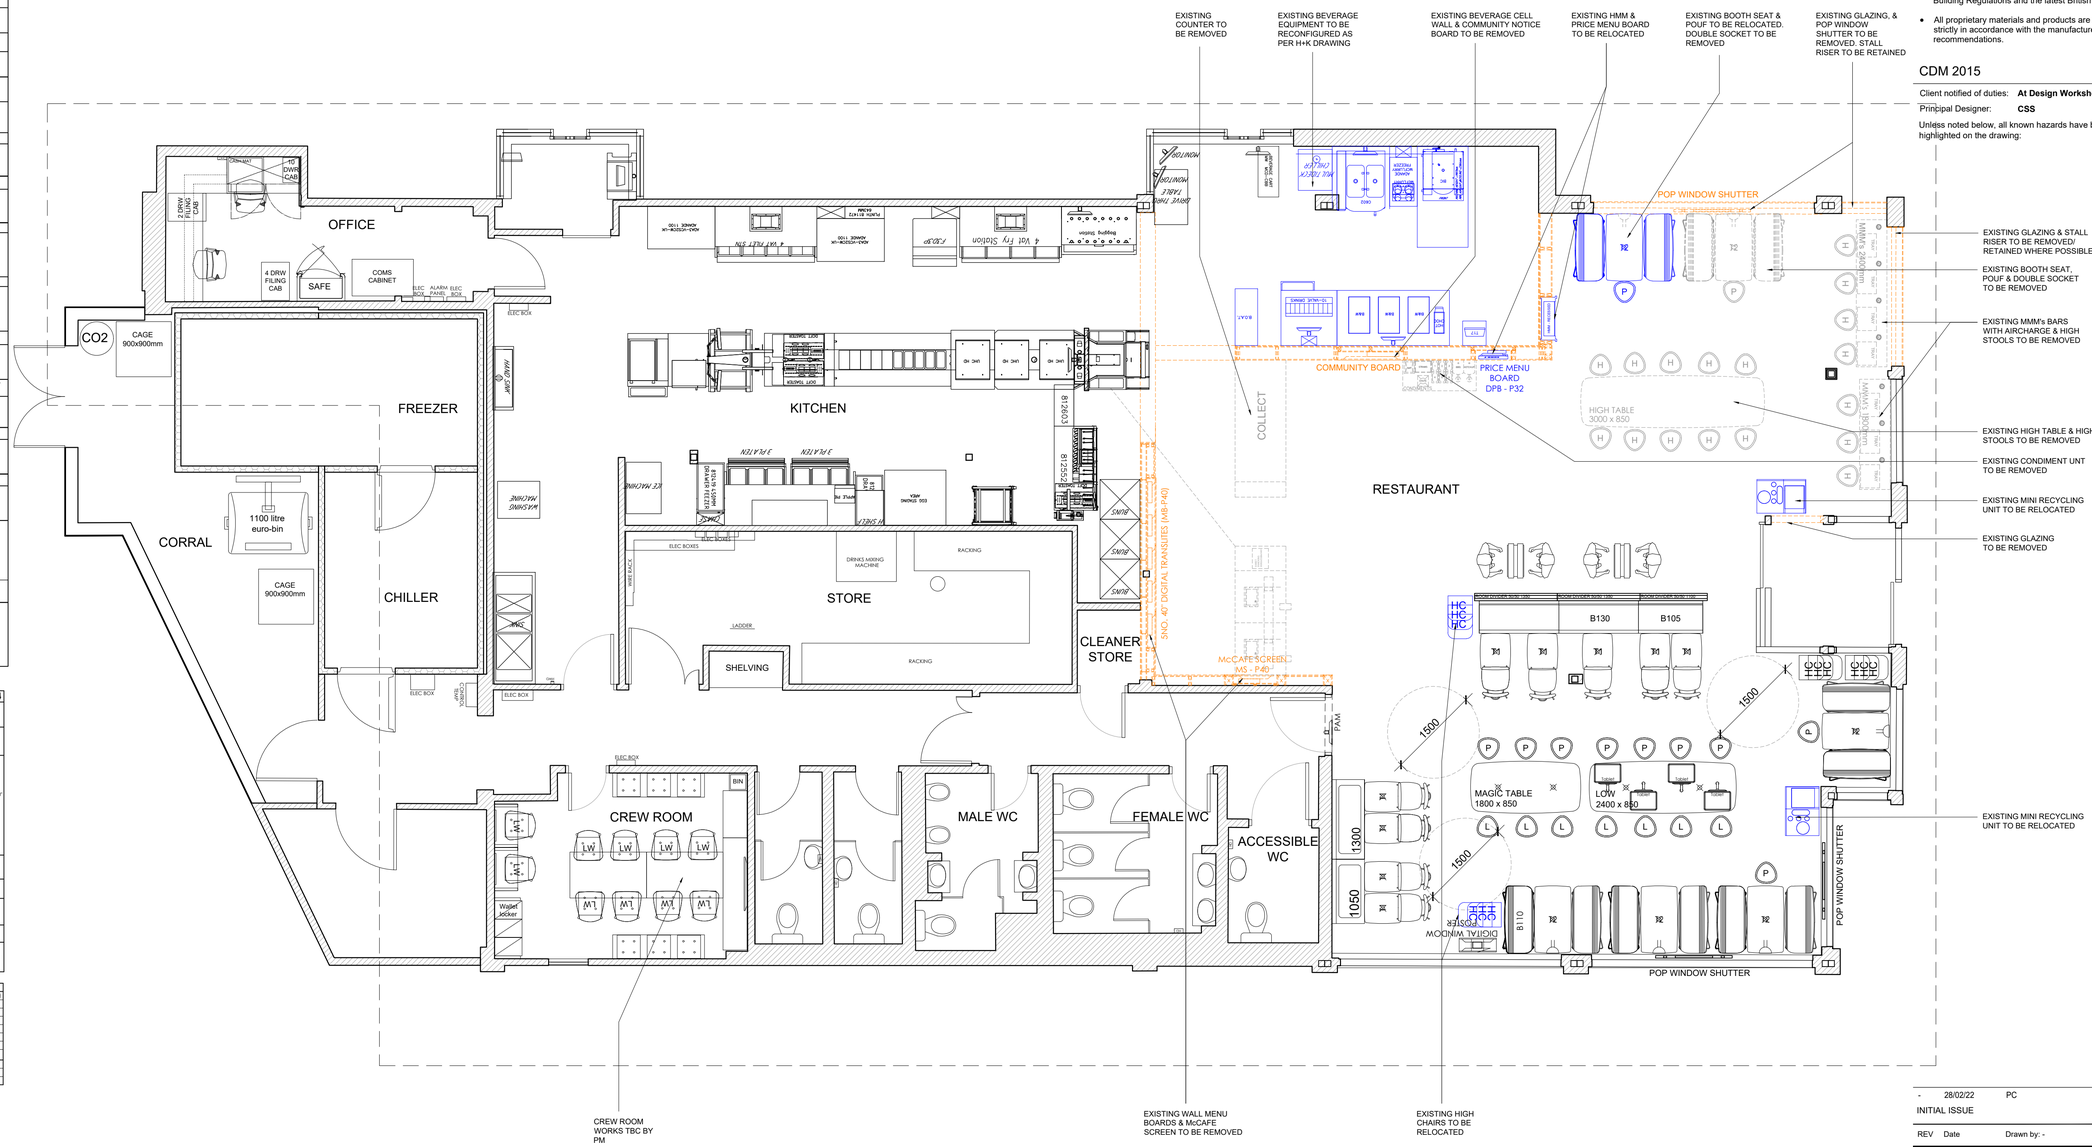

NOTES

- All dimensions and levels are to be checked on site.
- Any discrepancies are to be reported to the architect before any work commences.
- This drawing shall not be scaled to ascertain any dimensions. Work to figured dims only.
- This drawing shall not be reproduced without express written permission from AEW.
- Title overlay drawings and ownership boundaries are produced using all reasonable endeavours. AEW cannot be responsible for the accuracy or scale discrepancy of base plans supplied to them.
- All works are to be undertaken in accordance with Building Regulations and the latest British Standards.
- All proprietary materials and products are to be used strictly in accordance with the manufacturers recommendations.

CDM 2015

Client notified of duties: **At Design Workshops**

Principal Designer: **CSS**

Unless noted below, all known hazards have been highlighted on the drawing:

AREAS SCHEDULE	EXISTING
TOTAL COVERS	77
DINING AREA INTERNAL AREA (m²)	94.1m²
WC INTERNAL AREA (m²)	14.6m²
CREW ROOM INTERNAL AREA (m²)	12m²

DRAWINGS BASED ON:
AS BUILT: 6919_AEW_1038_0050_G

COTF

REV	Date	Drawn by: -	Checked by: -
-	28/02/22	PC	MW
INITIAL ISSUE			

Status: **S2** — Purpose of Issue: **For Information**

drawing stage: **Stage 2**

client: **McDonald's Restaurants Ltd**

project: **ROWLANDS WAY WYTHENSHAWE** — store: **1038**

drawing title: **EXISTING GA PLAN COTF**

date: **28.02.2022** — drawn: **PC**

scale@A1: **1:50** — checked: **MW**

Rev: **-**

Job No: **12607_AEW_1038_0045**

aew architects
0161 214 4370
www.aewarchitects.com

EXISTING GENERAL ARRANGEMENT PLAN 1:50