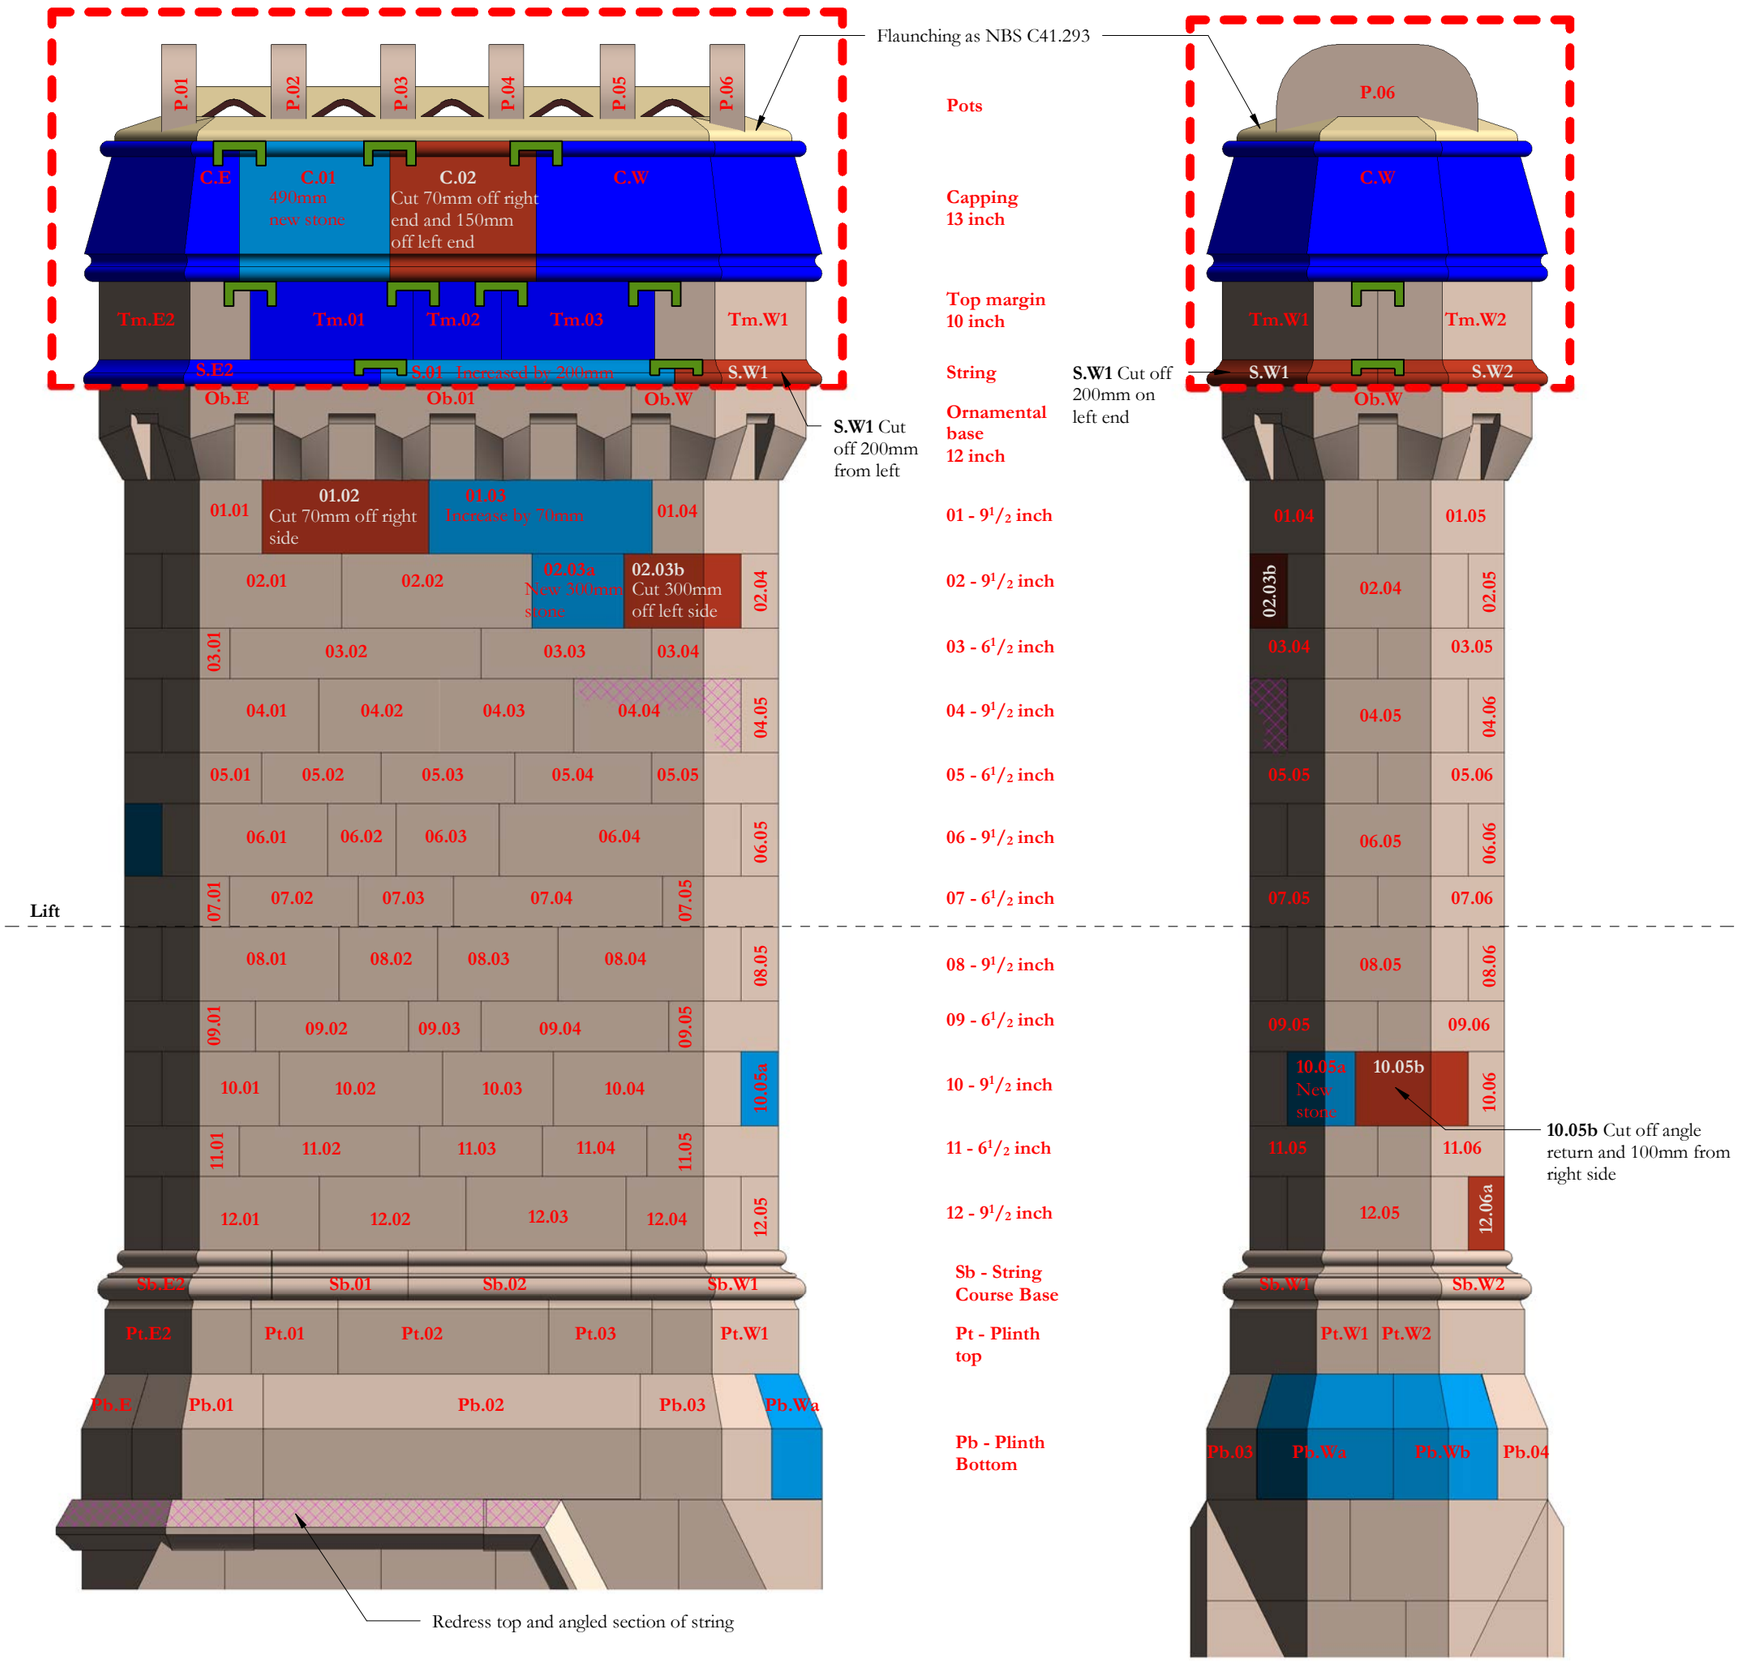


CS12 North
1 : 20

CS12 West
1 : 20

CS12 South
1 : 20

CS12 East
1 : 20


Scale Bars to be used as guidance only - refer to sheet size below

1:100	mm	1000		3000		5000		7000	
1:200	mm	5000		8000		12000		16000	
1:500	M	5		15		25		35	
1:1250	M	10	30	50	70	90			


Notes:

Drawings are based on survey data and may not accurately represent what is physically present.
Do not scale from this drawing. All dimensions are to be verified on site before proceeding with the work.
All dimensions are in millimeters unless noted otherwise.
Purcell shall be notified in writing of any discrepancies.

Key Plan

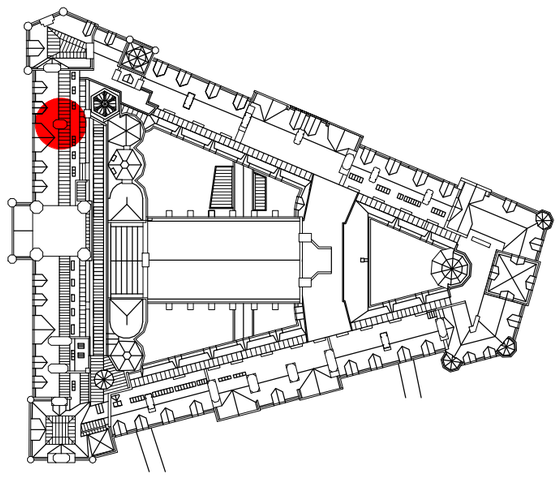

KEY

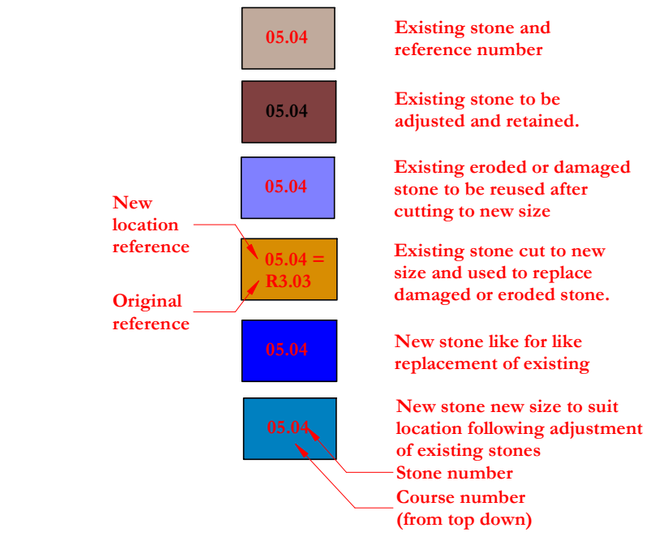

NOTES

Refer to NBS reference C41.321 for rebuilding chimneys.

Sections of chimney that are not rebuilt are to be repointed as NBS reference C41.821 with brick sections repointed as reference C41.822

The whole chimney is to be repointed as NBS reference C41.805

Revision 01: Drawing updated for construction post validation survey

ISSUE	DATE	APPROVED	DRAWN	DESCRIPTION
01	19/03/2021	GR	TK	See note in revision cloud
-	28/05/2019	GR	SK	First Issue

OUR TOWN HALL PROJECT

PURCELL

Project Office, Room 308, Town Hall, MANCHESTER M60 2L1
+44 (0) 7970 097 432
www.purcelluk.com

PROJECT STATUS	Riba Stage 5
CLIENT	Manchester City Council
PROJECT	Our Town Hall
DRAWING TITLE	Chimney Number CS12 proposed repairs
SIZE & SCALE	A2: As indicated
DRAWING STATUS	Tender
JOB NUMBER	236959
DRAWING NO.	OTH-PUR-TH-RF-DWG-A-4172
REV	01

© PURCELL 2012. PURCELL IS THE TRADING NAME OF PURCELL MILLER TRITTON LLP

24/03/2021 11:24:25