



Revisions:

Chorlton - PROPOSED SIGNAGE

613 Wilbraham Road
Manchester
Greater Manchester
M21 9AN

Issue 03 - 10/02/2022



Sign 01 - Internally Illuminated Fascia Sign - (Qty 01)

Manufactured from formed 2mm aluminium face and back panels panel powder coated RAL 7021 with 45mm returns.

‘Pizza Hut’ lettering built-up face & halo illuminated with 100mm deep aluminium returns and 5mm Opal 050 perspex face.

Logo built-up face & halo illuminated with 100mm deep aluminium returns powdered coated red complete with inlaid Opal 050 perspex face and black vinyl detail.

Logo & letters fixed to face panel on 25mm spacers. ‘Delivery’ & ‘Take away’ built-up face illuminated acrylic letters fixed to aluminium carrier angle.


Full length down lighting & side lighting.

Size: 5255, 1320 x 700mm O/A with 25mm upstand (Back measurements shown)

Scale: 1:20



Section through - 1:20

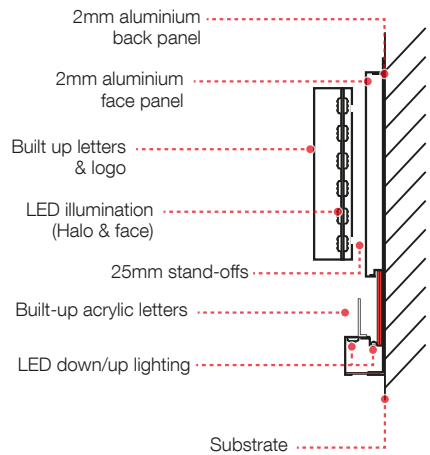

Proposed



Existing



1:20 Scale bar



Site
Pizza Hut
Chorlton

Job Number
119603A

Page
2 of 4

Drawing Location
U:\2022\2022 Drawings\Pizza Hut\

Scale
as shown @ A3
Issue / Rev
Issue 03 - 10/02/2022

Drawn by
LH
Checked by
PM




Sales Rep
SG1
Date
17/01/2022



BUTTERFIELD SIGNS LTD
174 Sunbridge Rd
Bradford West Yorkshire
BD1 2RZ
Tel: 01274 722244
Fax: 01274 848996
Web: www.butterfieldsigns.co.uk

Sign 02 - Internally Illuminated Projection Sign - (Qty 01)
Manufactured from laser cut 2mm aluminium face panels powder coated RAL 7021
Face panels fret cut and complete with backed up acrylic logo.
Fixed to 10mm aluminium wall plated and machine fixed direct to substrate.
Internally illuminated by LEDs mounted onto internal face.

Size: 695 x600mm
Scale: 1:10

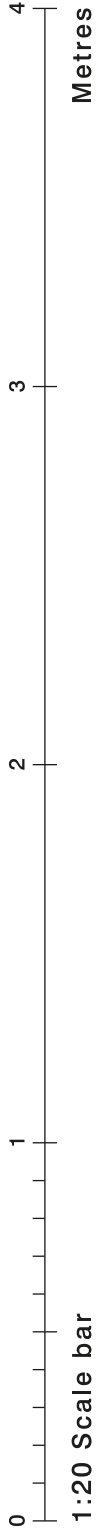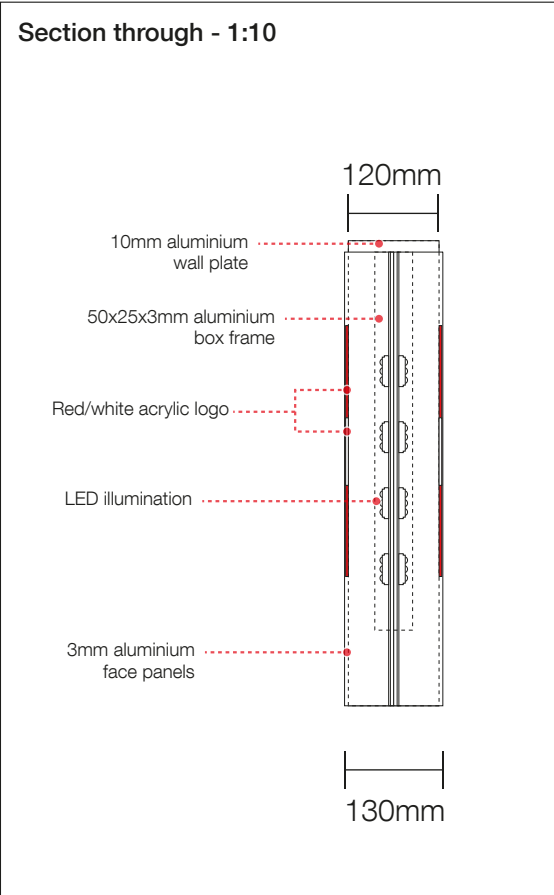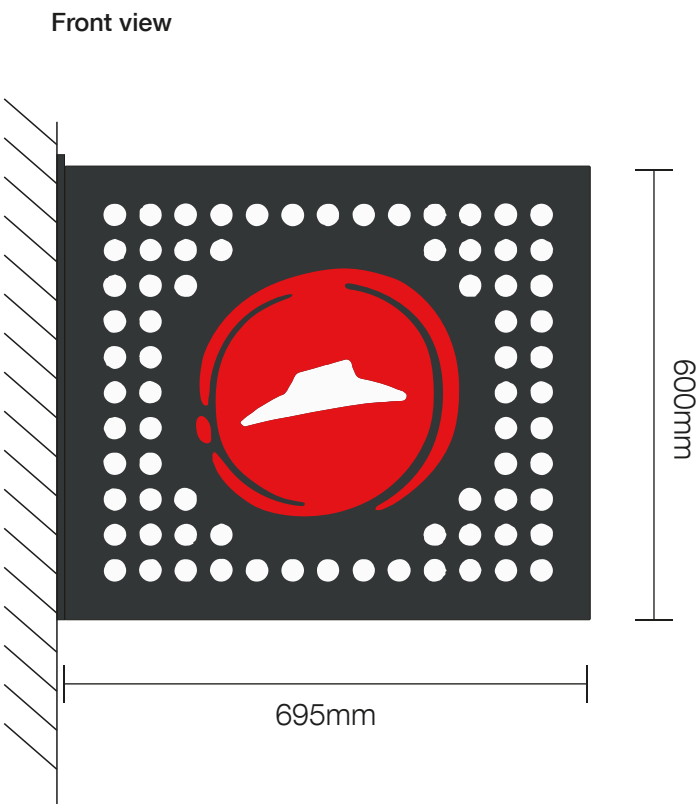

Site
Pizza Hut
Chorlton

Job Number
119603A

Page
3 of 4

Drawing Location
U:\2022\2022 Drawings\Pizza Hut\

Scale
as shown @ A3

Issue / Rev
Issue 03 - 10/02/2022

Drawn by
LH

Checked by
PM

Sales Rep
SG1

Date
17/01/2022



BUTTERFIELD SIGNS LTD
174 Sunbridge Rd
Bradford West Yorkshire
BD1 2RZ
Tel: 01274 722244
Fax: 01274 848996
Web: www.butterfieldsigns.co.uk

Proposed Visual

Proposed



Existing



Site
Pizza Hut
Chorlton

Job Number
119603A
Page
4 of 4
Drawing Location
U:\2022\2022 Drawings\Pizza Hut\

Scale
as shown @ A3
Issue / Rev
Issue 03 - 10/02/2022

Drawn by
LH
Checked by
PM

Sales Rep
SG1
Date
17/01/2022



BUTTERFIELD SIGNS LTD
174 Sunbridge Rd
Bradford West Yorkshire
BD1 2RZ
Tel: 01274 722244
Fax: 01274 848996
Web: www.butterfieldsigns.co.uk