




1 PROPOSED VIEW FROM BIRCH LANE APPROACHING HONOR STREET
NOT TO SCALE



The copyright of this drawing is vested with Corstorphine & Wright Ltd and must not be copied or reproduced without the consent of the company.

Rev.	Description	Date	Drawn	Chk.

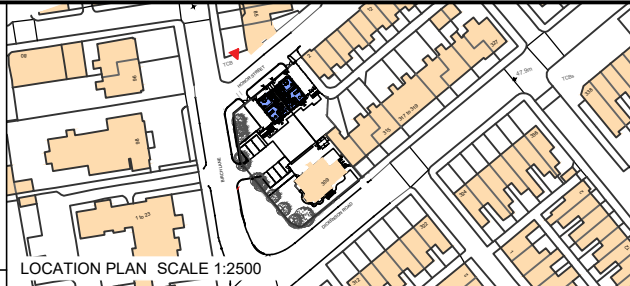

Client
ZENO LIMITED
Project
DICKENSON ROAD
MANCHESTER
Drawing Title
VISUAL 03
Drawing Status
PLANNING

Corstorphine & Wright

Manchester Studio The Stables, Paradise Wharf, Ducie Street, Manchester, M1 2JN 0161 272 8100 corstorphine-wright.com					Revision P-05
Drawing No. 19584-0316					Date 03.11.2021
Drawn DN	Checked LM	Paper Size A3	Scale NTS		