


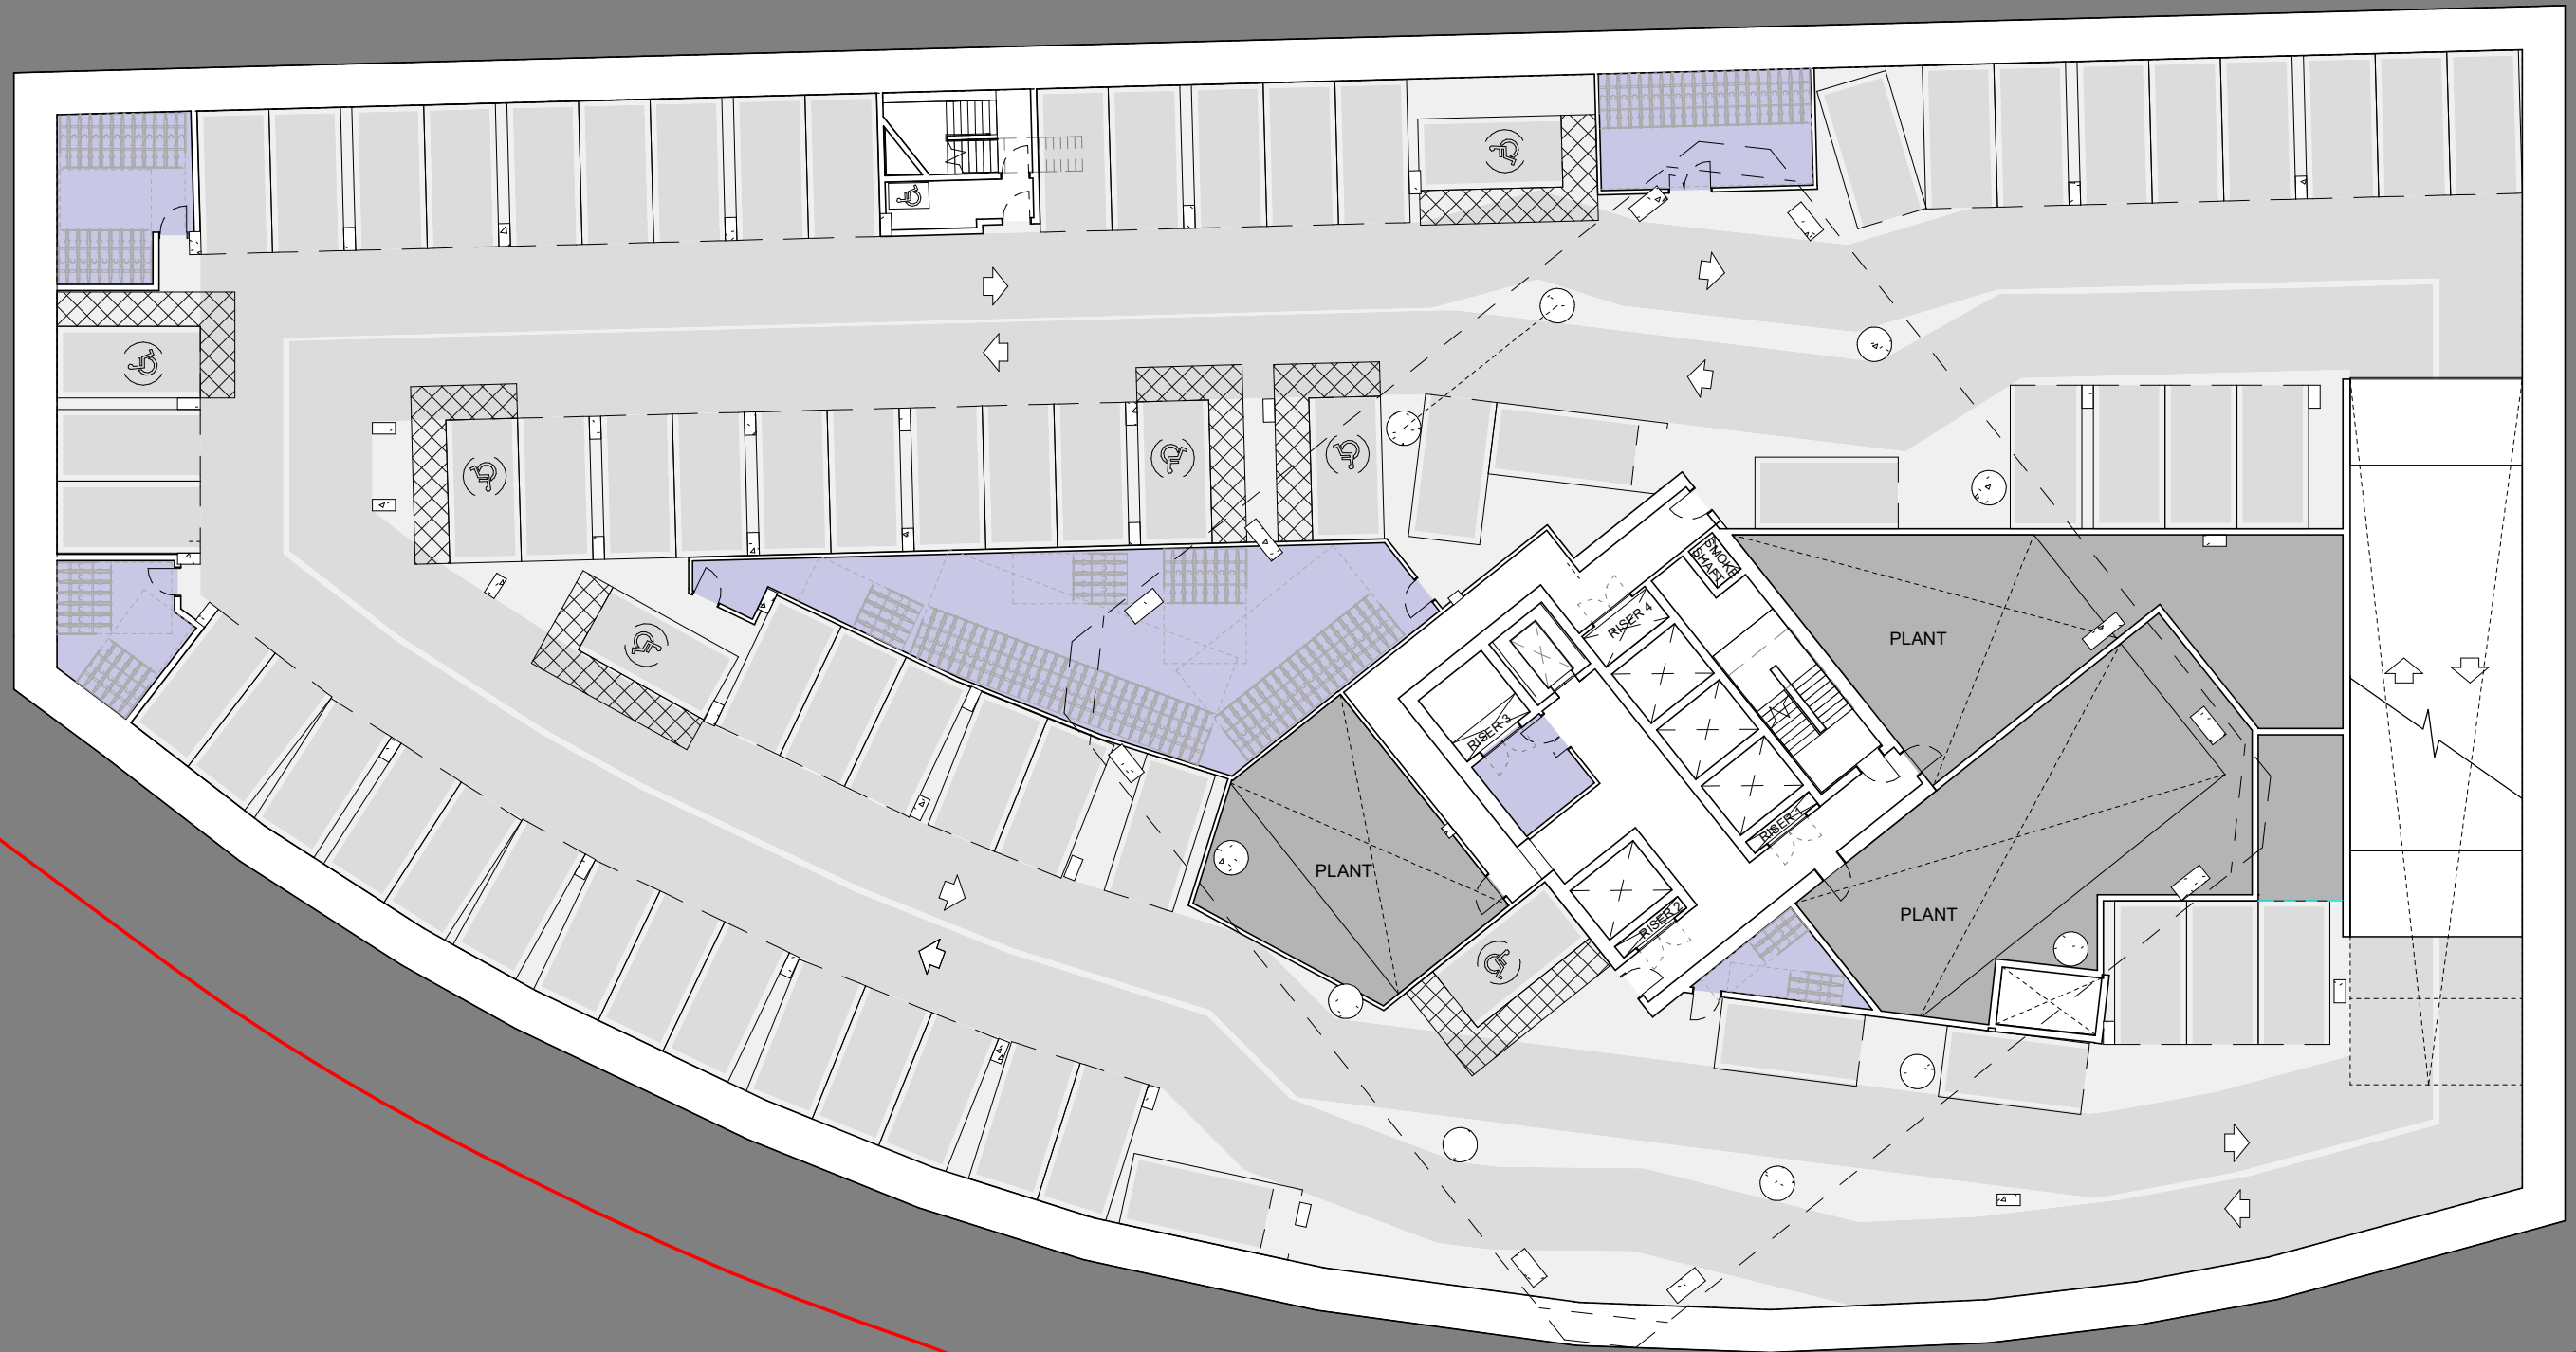

This drawing is copyright
Do not scale off dimensions.
All dimensions to be checked on
site by contractor.
Contractor to report any
dimensional discrepancies,
errors or omissions prior to
commencing on site.

NOTE:

Staff & BOH	Cycle store
Amenity	Plant
Residential FOH	
Refuse	

NORTH

Rev	Date	Description
P01	29-10-2021	Planning Submission

Project Title
Great Jackson Street - Plot F
Manchester

Status
Planning Issue

Drawing Title
F2 - GA Plan
Basement Level
Level B1

Project No 10334	Scale 1 : 250 @ A3
SHP Drawing Code 10334-F2-SHP-G200-PL-B1-B5D801	Revision P01

simpsonhaugh

Manchester
+44 (0)161 835 2345

London
+44 (0)20 7549 4000

© SimpsonHaugh and Partners 2020