



10 BANKWELL STREET

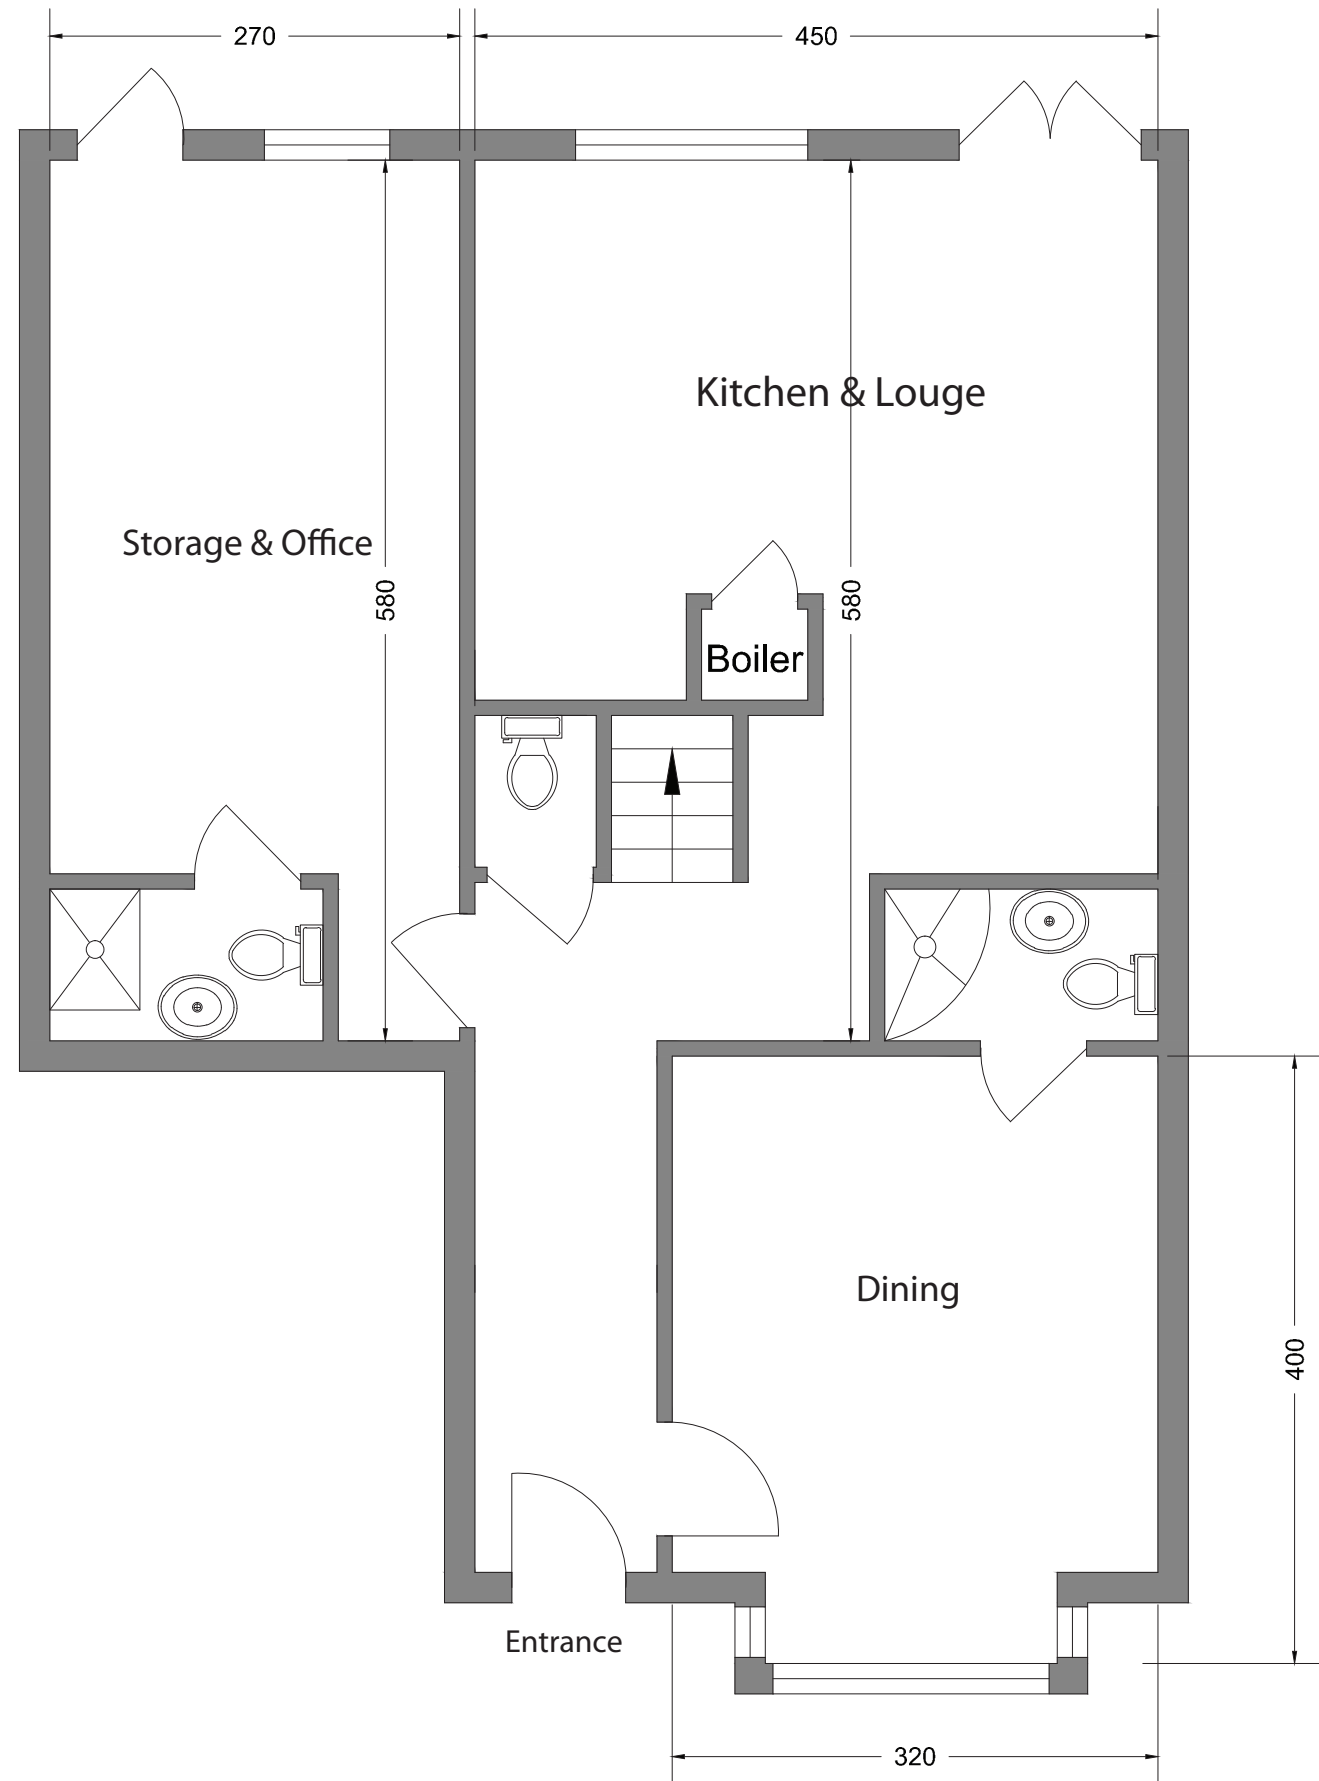

Ground Floor - Existing

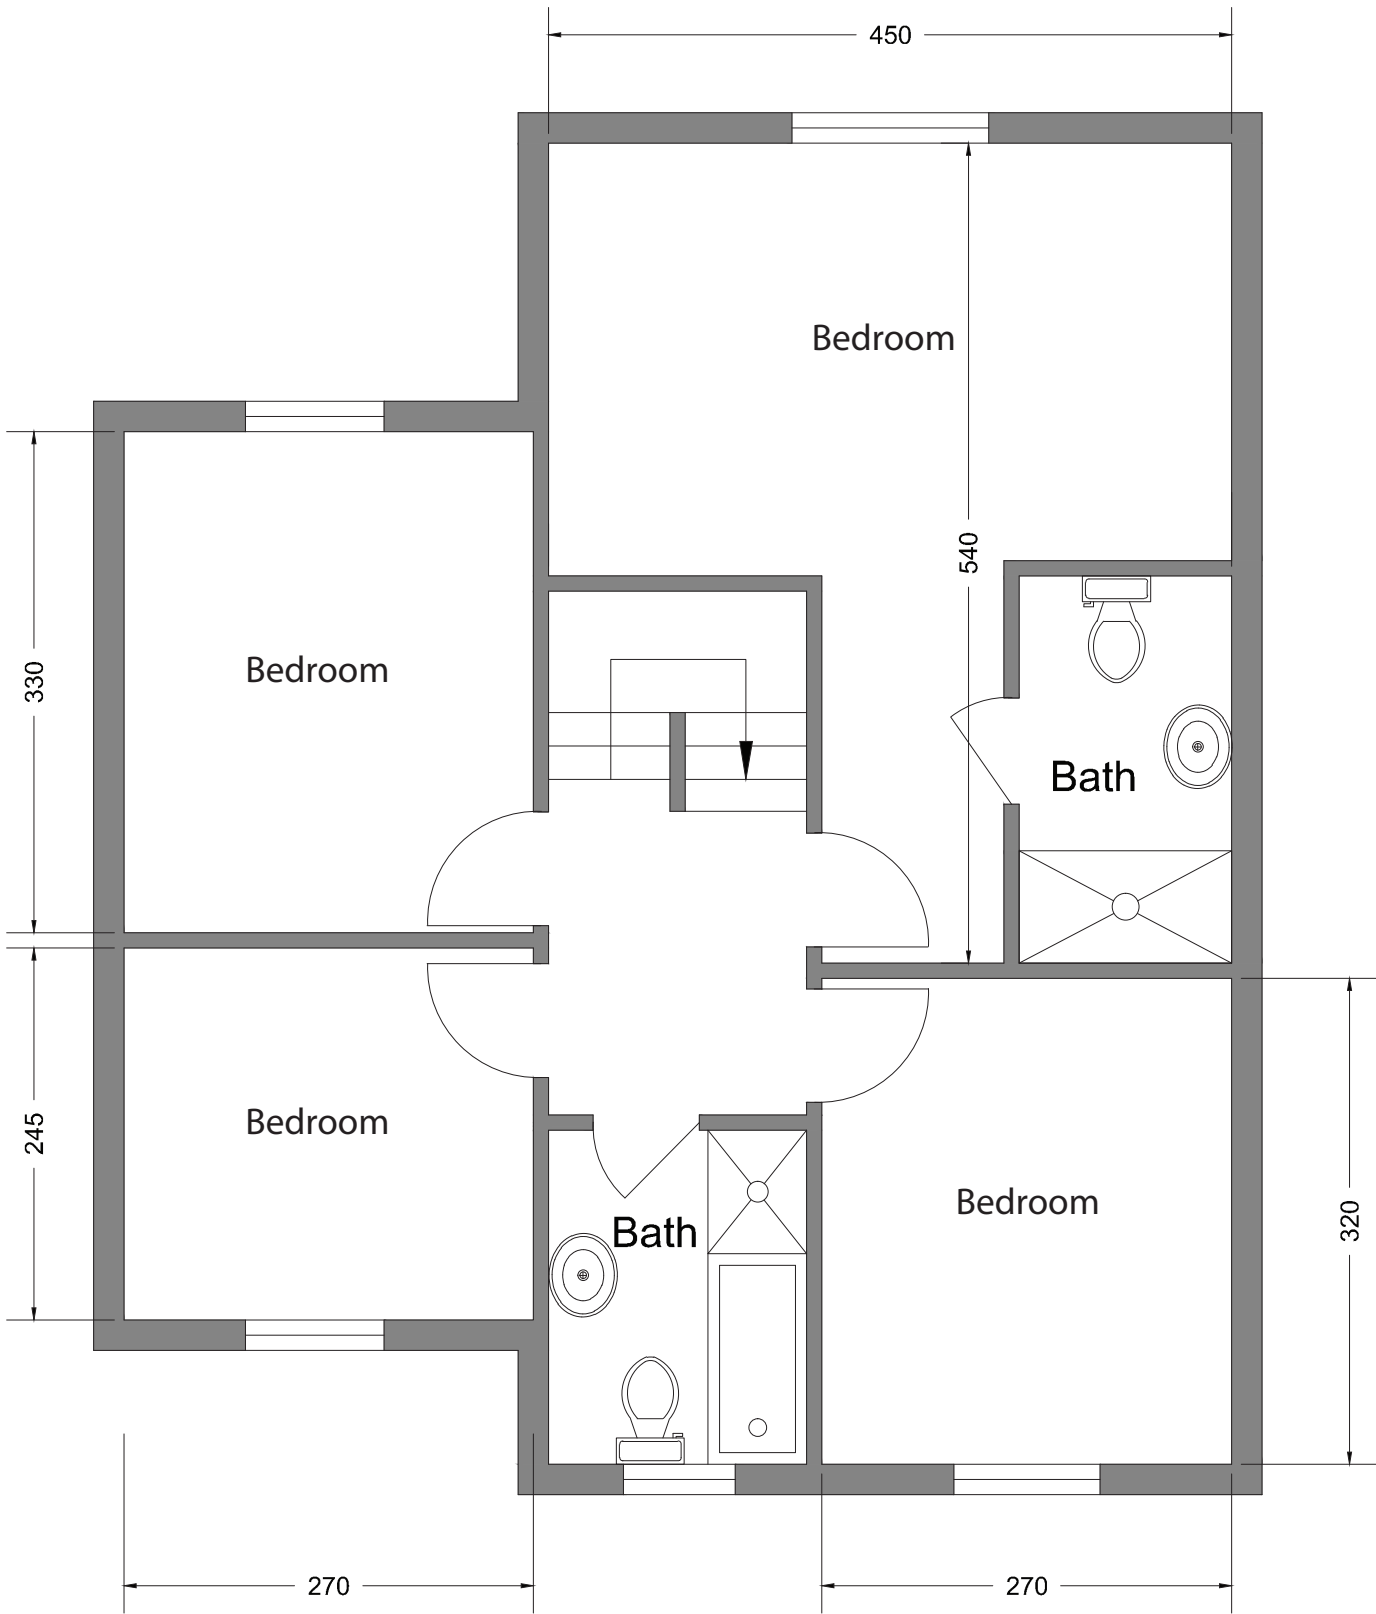

First Floor - Existing

NOTE:

1. All dimensions are in Centimeter.
2. Outer wall thickness is 20cm and the inner wall thickness is 10cm.
3. Drawing scale 1:50.