


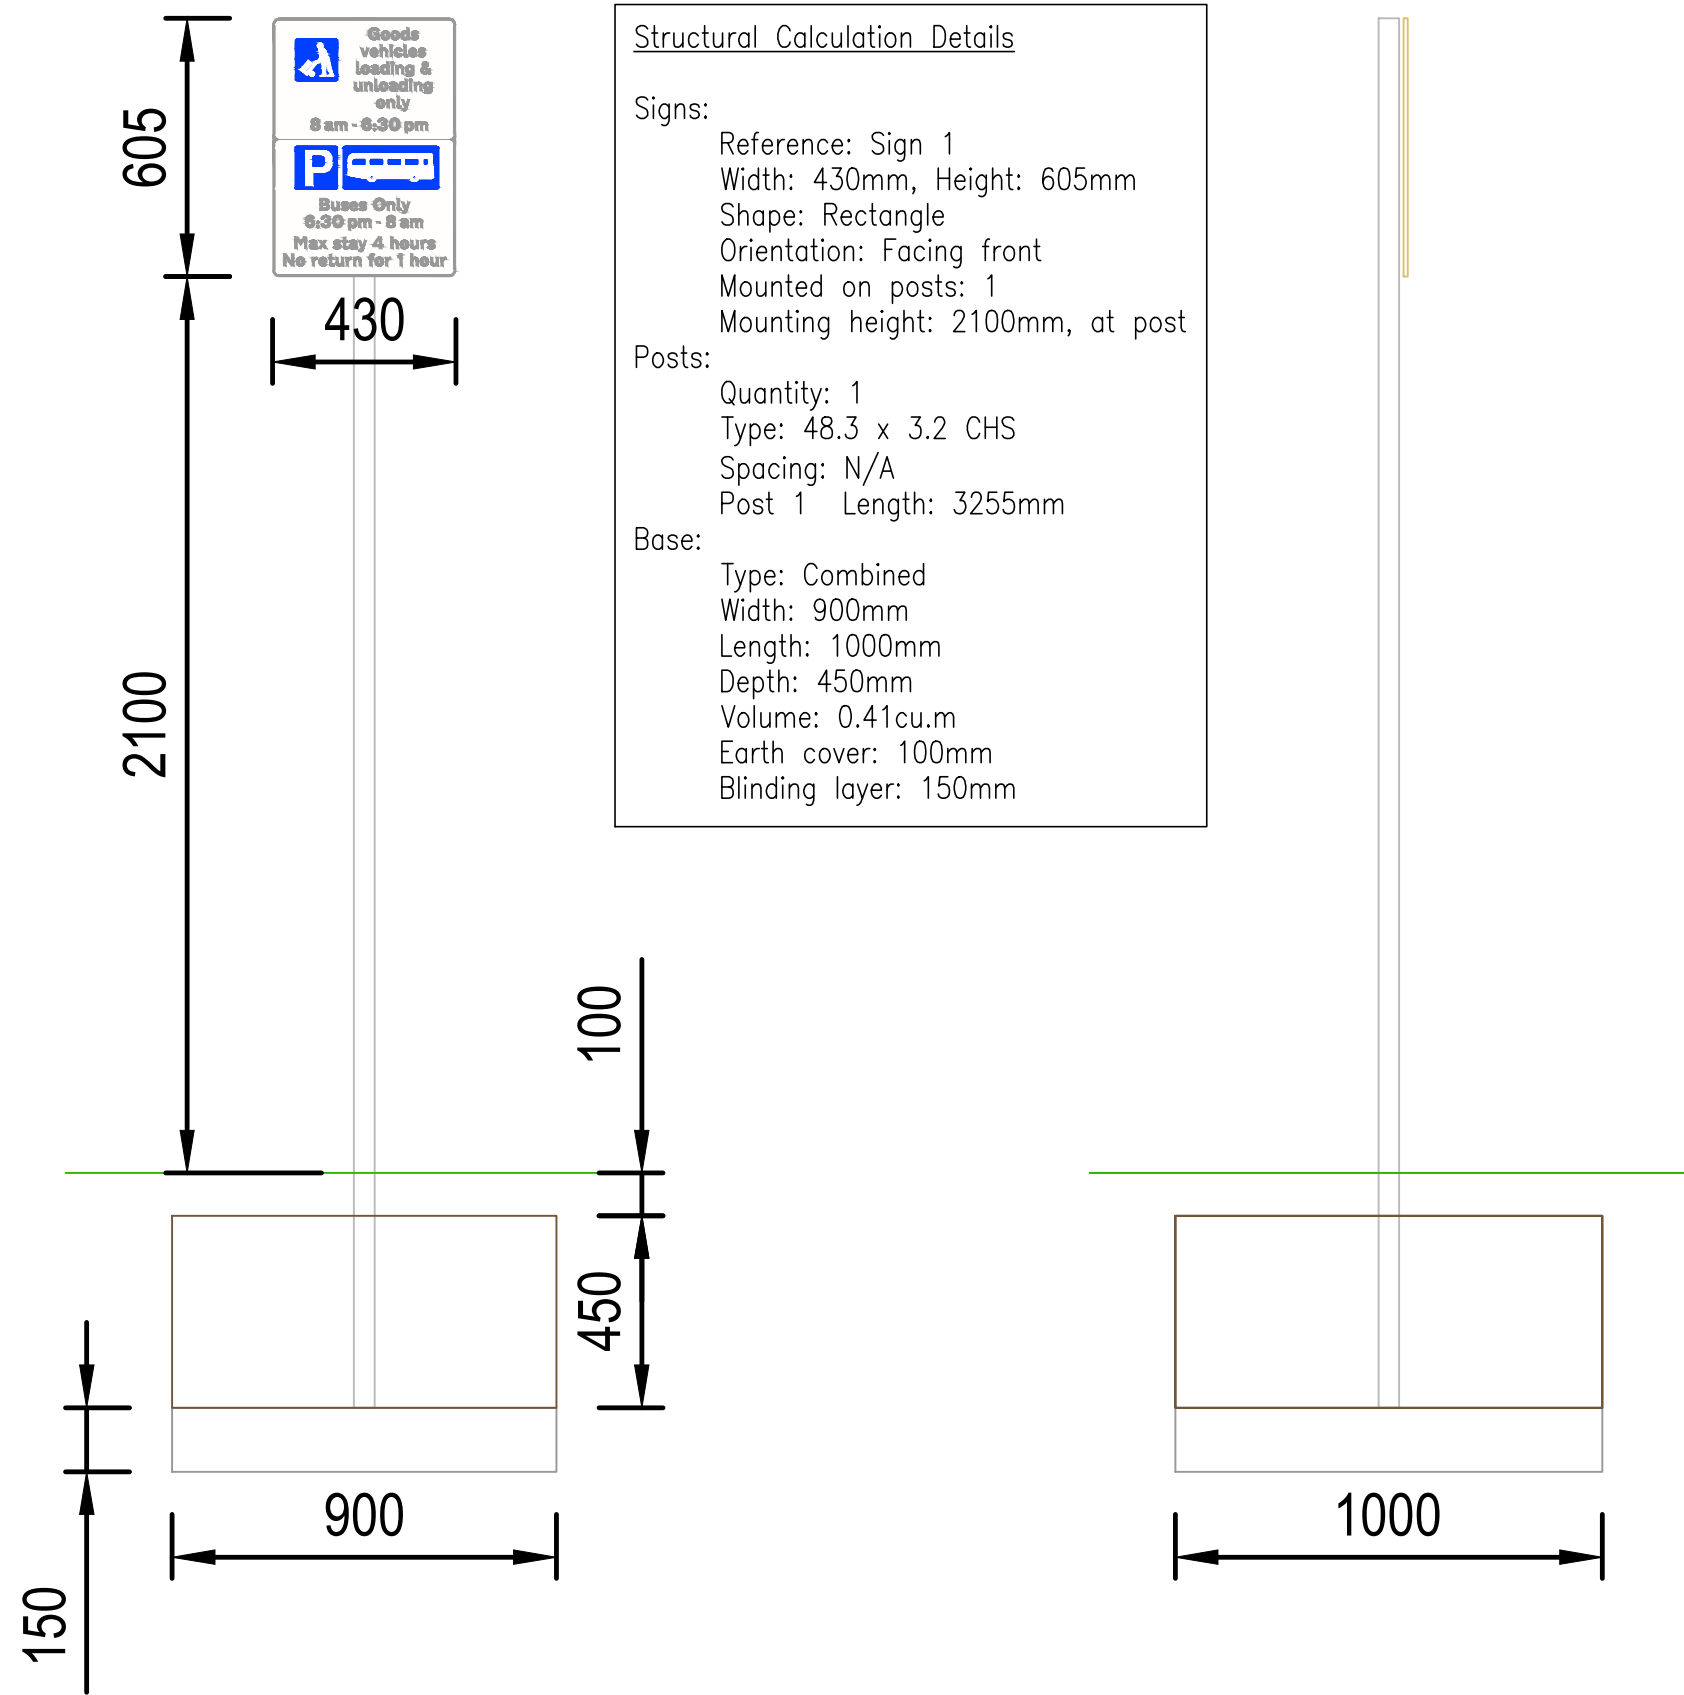

Structural Calculation Details

Signs:


Reference: Sign 1
Width: 430mm, Height: 605mm
Shape: Rectangle
Orientation: Facing front
Mounted on posts: 1
Mounting height: 2100mm, at post

Posts:

Quantity: 1
Type: 48.3 x 3.2 CHS
Spacing: N/A
Post 1 Length: 3255mm

Base:

Type: Combined
Width: 900mm
Length: 1000mm
Depth: 450mm
Volume: 0.41cu.m
Earth cover: 100mm
Blinding layer: 150mm

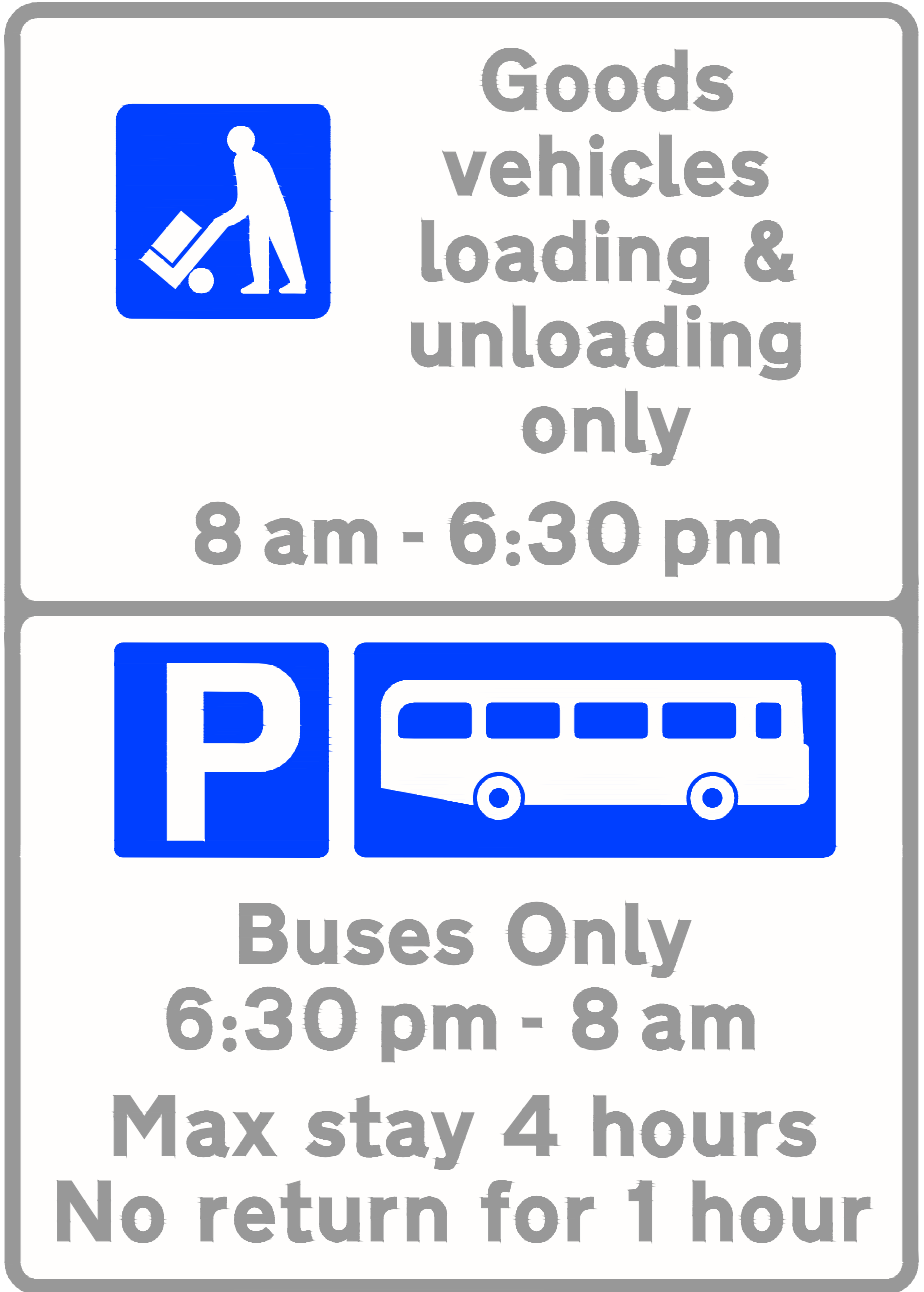

Signing Project	NOMA				
Sign Reference	S1	Width (mm)	430	Background	White
x Height	20.0	Height (mm)	605	Border	Black
Material	Class RA2	Area (m ²)	0.26	Legend	Black

ROAD MARKINGS SCHEDULE

DIAG No.	LINE	GAP	WIDTH	SIZE	COLOUR
956	—	—	—	—	BLUE
1010	1000	1000	200	—	WHITE
1017	—	—	75	—	WHITE
1018.1	—	100	100	—	WHITE
1038	4000	—	850	—	WHITE

NOTE:

REFER TO MCC DRAWING TRAFFIC REGULATION ORDERS A3/209852H/TRO/001

GENERAL NOTES:

- THIS DRAWING IS TO BE READ IN CONJUNCTION WITH ALL RELEVANT ARCHITECTS AND ENGINEERS DRAWINGS AND SPECIFICATIONS.
- DO NOT SCALE THIS DRAWING. ANY AMBIGUITIES, OMISSIONS AND ERRORS ON DRAWINGS SHALL BE BROUGHT TO THE ENGINEERS ATTENTION IMMEDIATELY. ALL DIMENSIONS MUST BE CHECKED / VERIFIED ON SITE.
- ALL DIMENSIONS ARE IN MILLIMETRES UNLESS NOTED OTHERWISE.
- FOR GENERAL NOTES REFER TO DRAWING.
- HIGHWAY LAYOUT SHOWN IS SUBJECT TO S278/38 AGREEMENT WITH THE LOCAL AUTHORITY.
- STREET LIGHTING DESIGN TO BE CARRIED OUT BY OTHERS.
- ON-SITE LAYOUT TO BE CONFIRMED BY THE ARCHITECT.
- ALL SIGNS AND ROAD MARKINGS ARE TO BE INSTALLED TO THE TRAFFIC SIGNS REGULATIONS AND GENERAL DIRECTIONS 2016.

C02	LAYOUT AND SIGNS UPDATED	18/11/20	PG	RB
C01	ISSUED FOR CONSTRUCTION (A)	12/09/19	MF	RB
P02	ISSUED FOR CO-ORDINATION (S1)	22/03/18	AMG	RB
P01	ISSUED FOR CO-ORDINATION (S1)	10/01/18	AMG	RB
Rev:	Description:	Date:	By:	Chkd:

Merchant Exchange, 17-19 Whitworth Street West, Manchester, M1 5WG
0161 235 2394
manchester@curtins.com
www.curtins.com

Civils & Structures • Transport Planning • Environmental • Infrastructure • Geotechnical • Conservation & Heritage • Principal Designer
Birmingham • Bristol • Cambridge • Cardiff • Douglas • Dublin • Glasgow • Kentish • Leeds • Liverpool • London • Manchester • Nottingham

Status: ISSUED FOR CONSTRUCTION A

Project: NOMA NC HALL

Orig Title: SECTION 278
TRAFFIC SIGNS, ROAD MARKINGS AND
SETTING OUT INFORMATION

Size:	Date:	Drawn By:	Designed By:	Checked By:
A1	10.01.18	AMG	AMG	RB
Scale: 1:200				
Project No:	Originator:	Volume:	Level:	Type:
066053 - CUR - 00 - XX - DR - C -	95004	- C02		