


25 St Werburgh's Rd

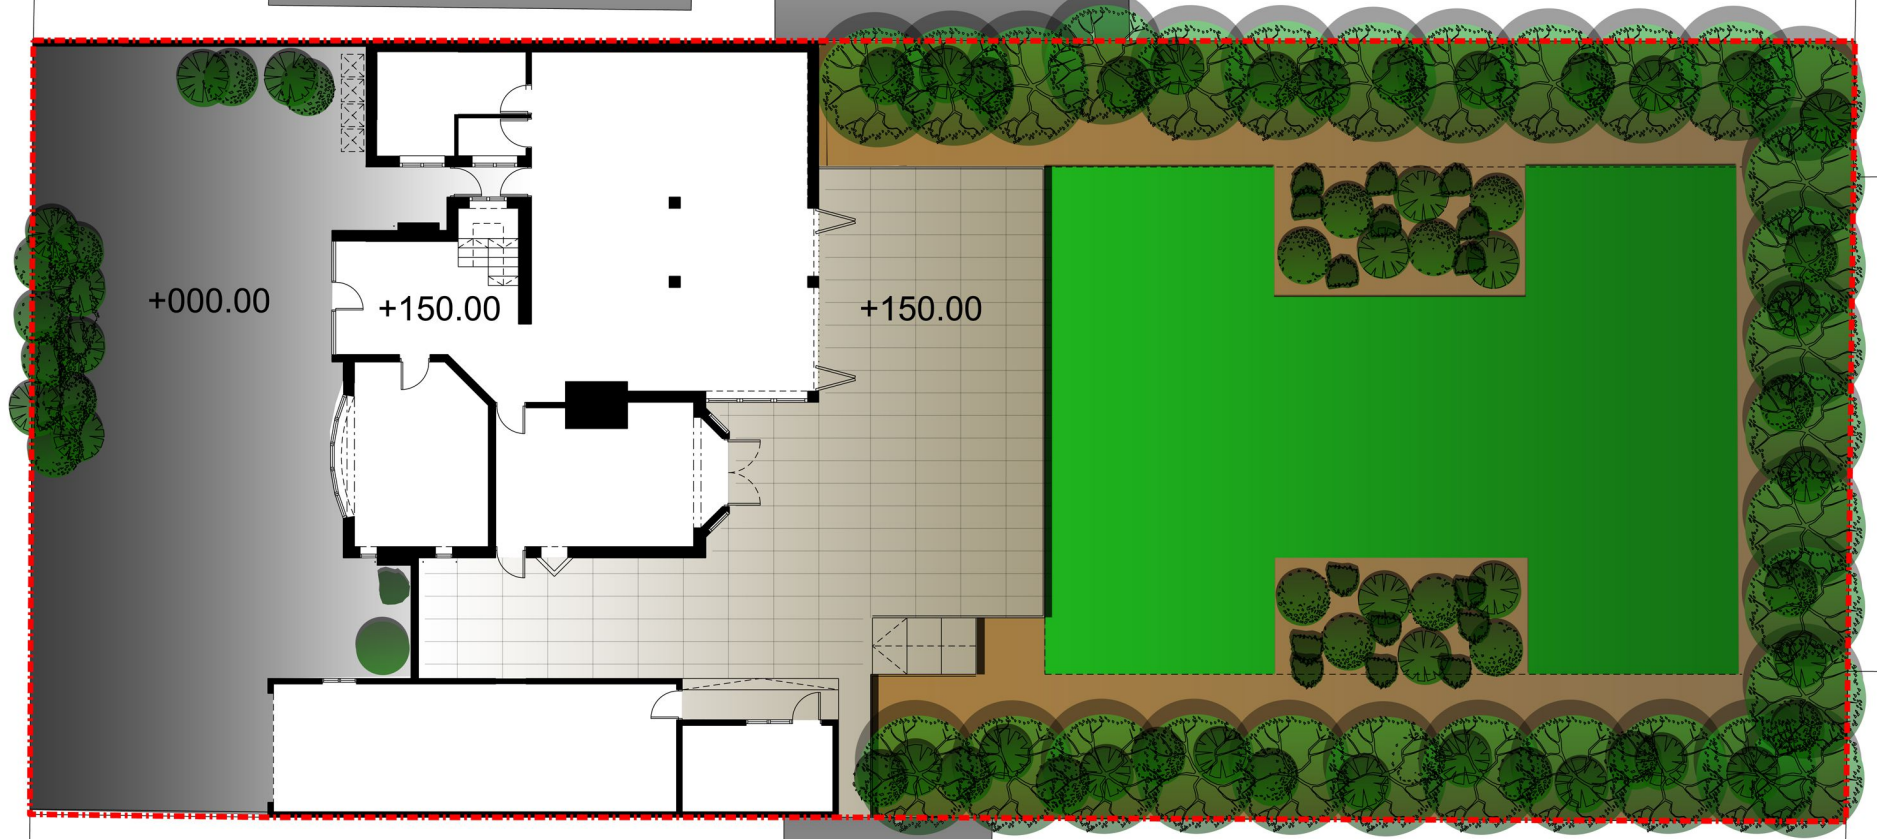

Planning

AMENDMENTS	SCALE @ A4	1:200 November 2021
—	ORIGINATED BY	NE
	CHECKED BY	NE
	AUTHORISED BY	

FOR ELECTRONIC DATA ISSUE
Electronic data / drawings are issued as "read only"
and should not be interrogated for measurement.
All dimensions and levels should be read,
only from those values stated in text, on the drawing.

DO NOT SCALE FROM THIS DRAWING
The contractor shall check and verify
all dimensions on site and report any
discrepancies in writing to ensaf before
proceeding with work.

FOR ELECTRONIC DATA ISSUE
Electronic data / drawings are issued as "read only"
and should not be interrogated for measurement.
All dimensions and levels should be read,
only from those values stated in text, on the drawing.