



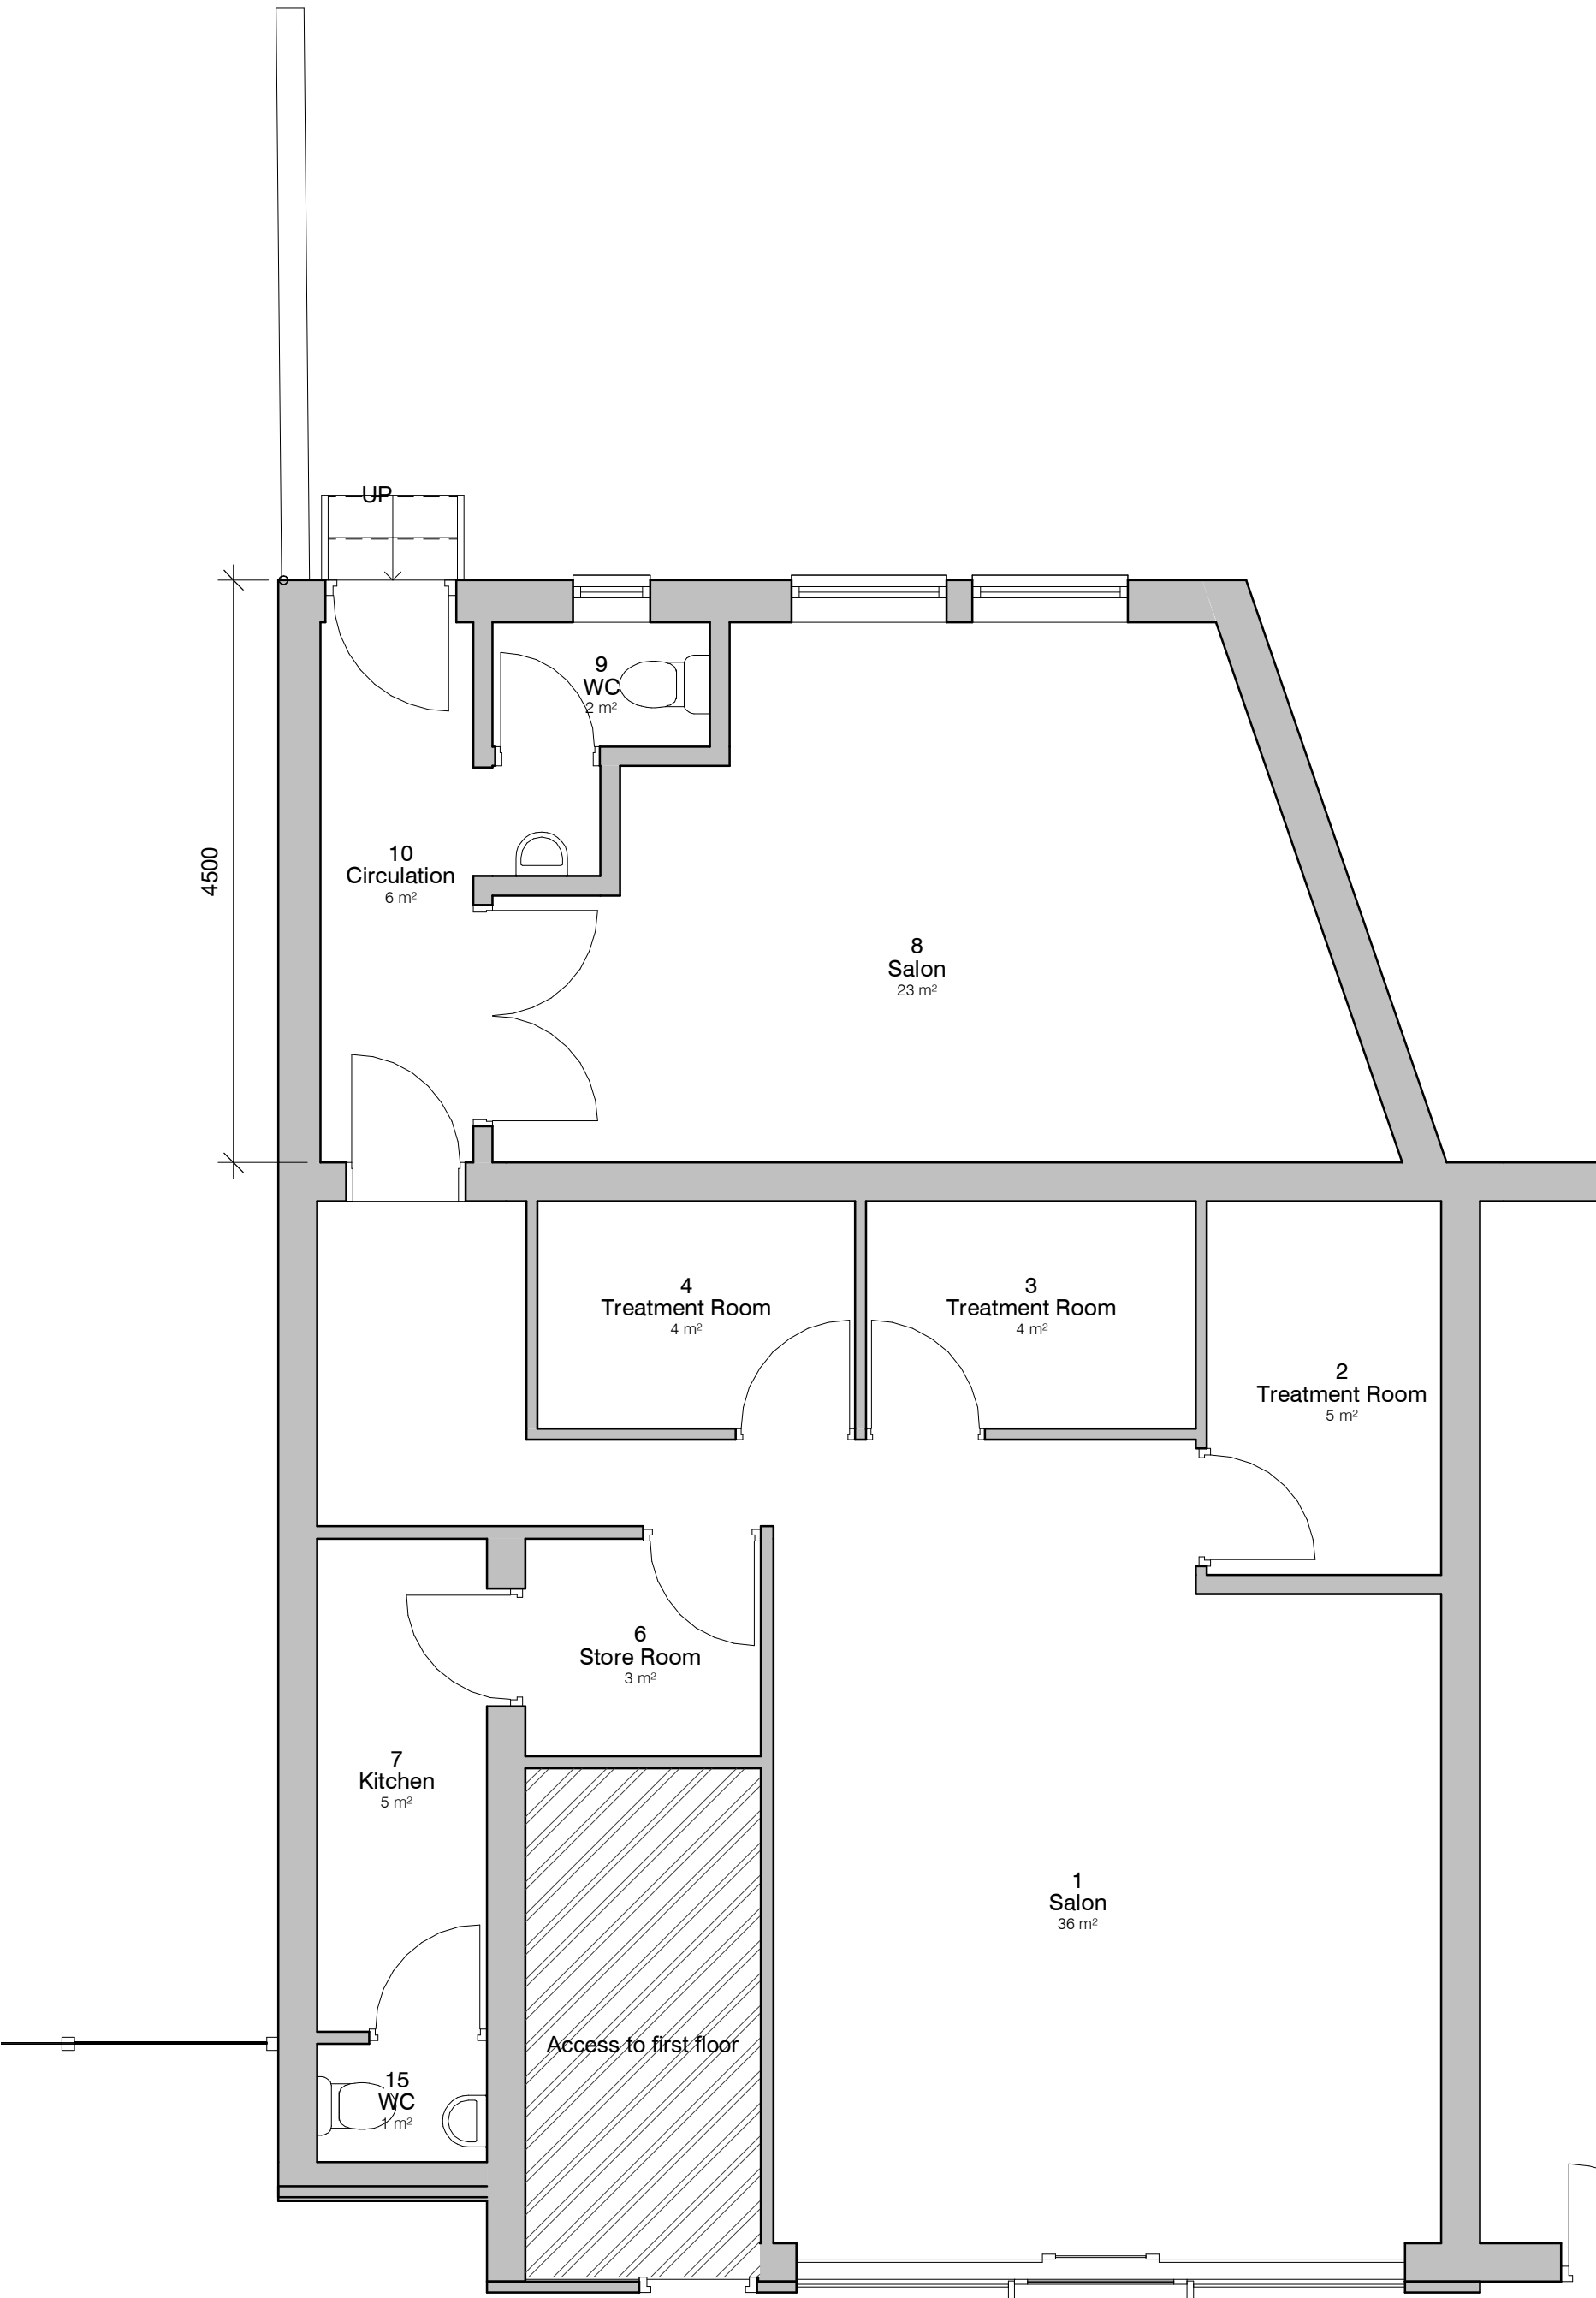

1. Level 0 - GA Proposed

1 : 50

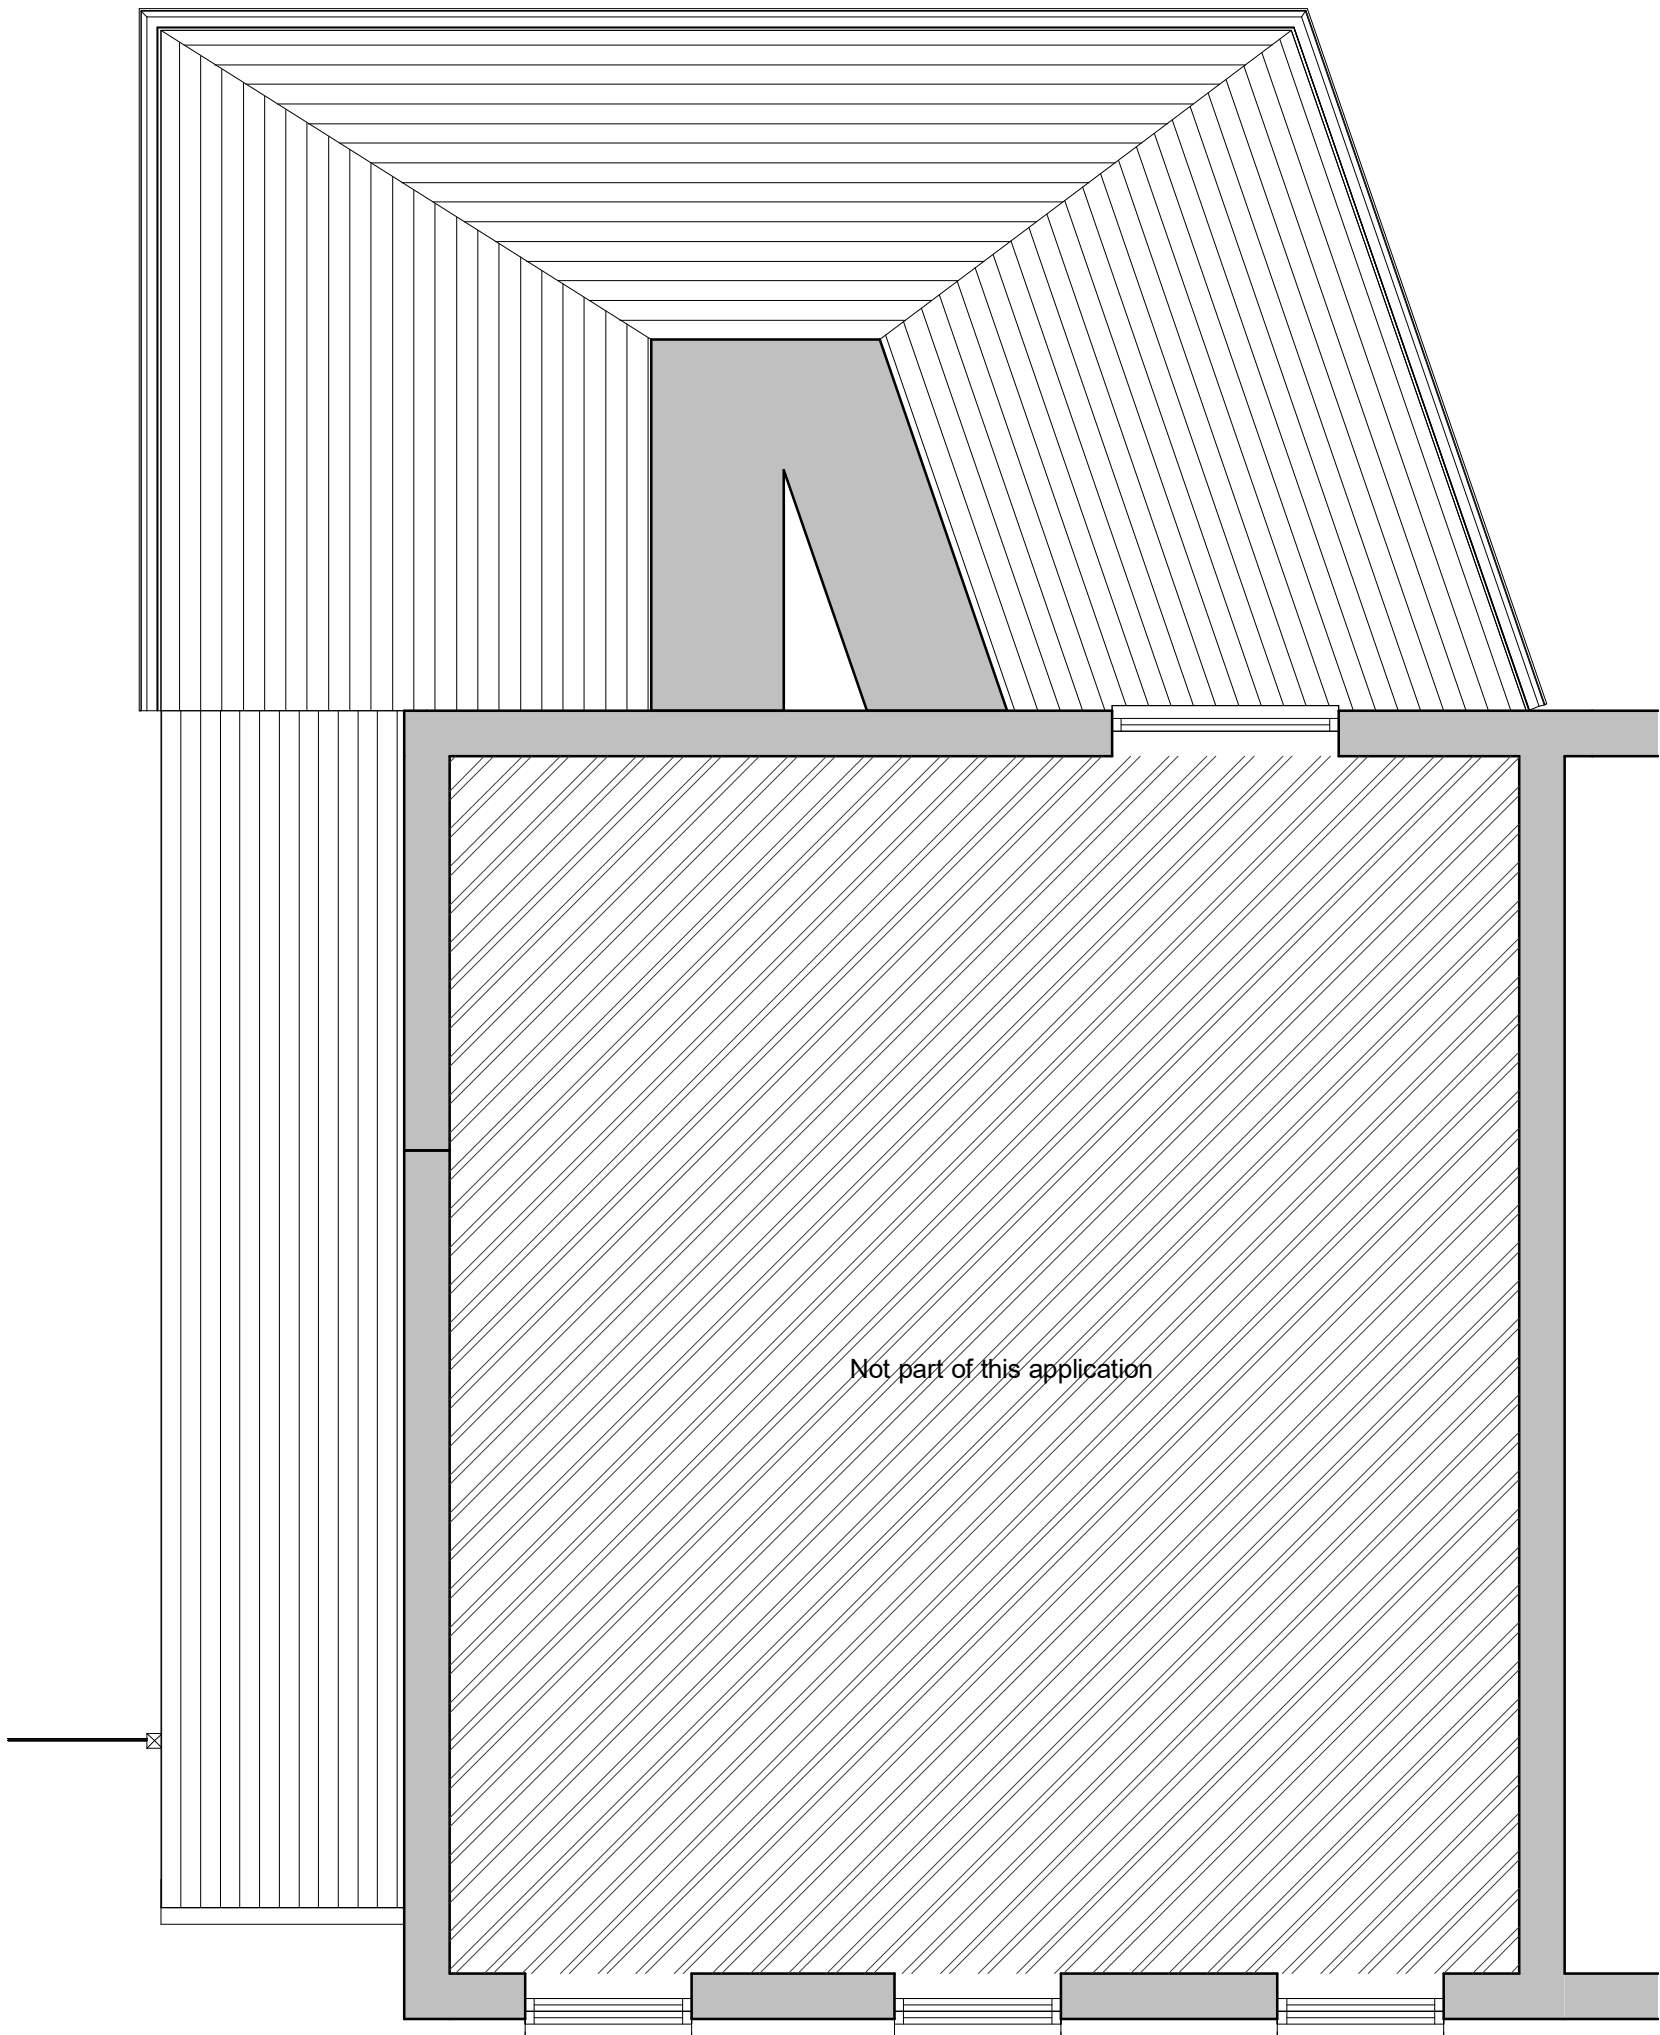

2. Level 1 - GA Proposed

1 : 50




3. Front - Proposed

1 : 100




5. Rear - Proposed

1 : 100

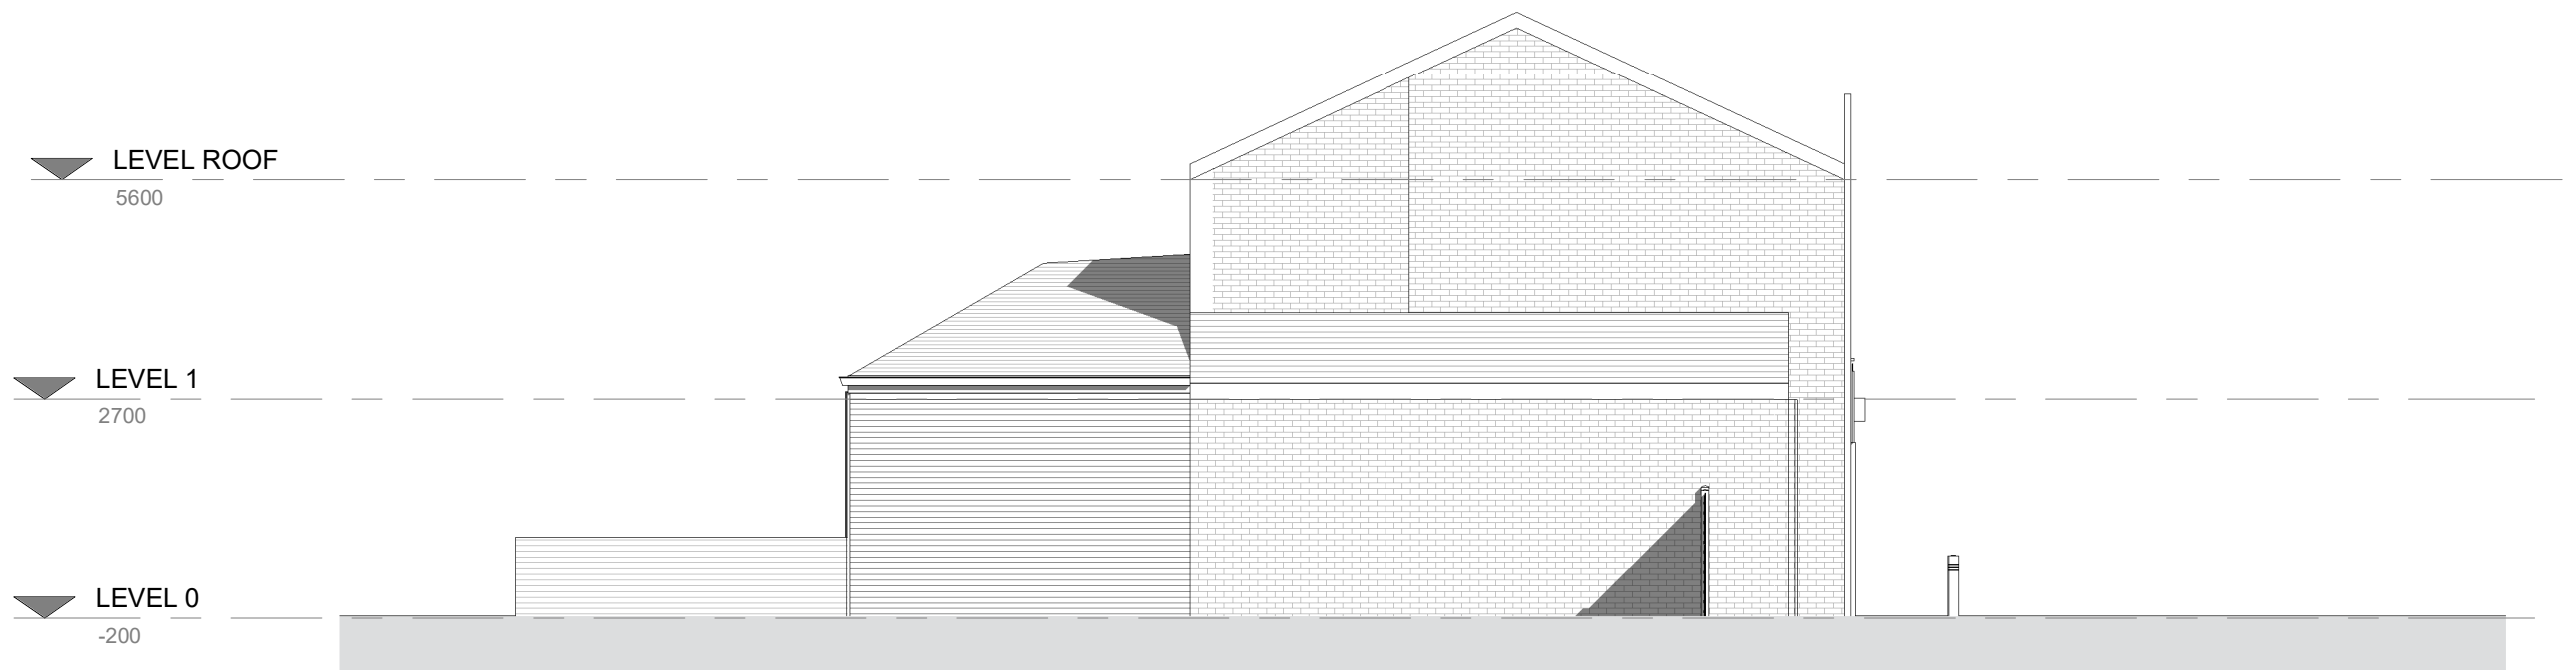

4. Left Side - Proposed

1 : 100

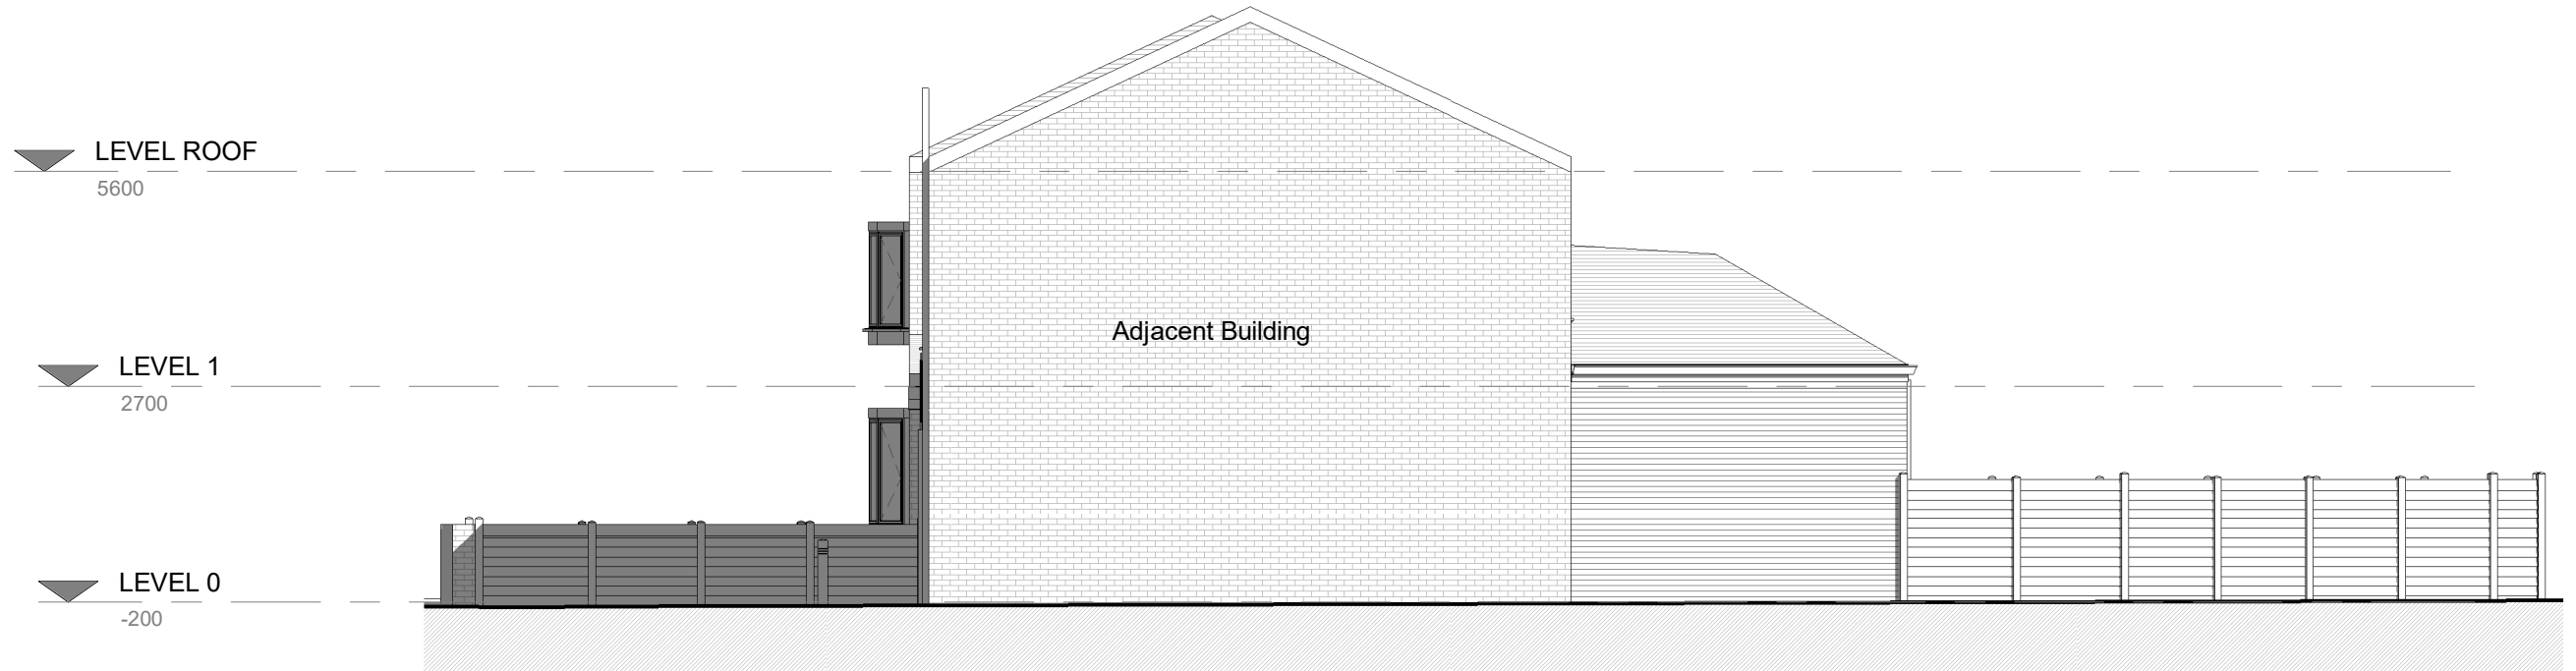

6. Right Side - Proposed

1 : 100

Note Block - Elevations - GA

PROJECT	SCALE & A1	DATE	BY	DATE
96 Broadway, New Moston	As indicated	11th DEC 21	YM	
CLIENT	STATUS	PROJECT NO.	DRAWING NO.	REV.
Daniel Ebbing	Planning	DA21069.	003.	1
TITLE	NOTES			
Proposed GA Plans and Elevations	DISCLAIMER: ALL RIGHTS RESERVED. THIS DRAWING MUST NOT BE REPRODUCED WITHOUT WRITTEN CONSENT. DRAWING TO BE USED FOR THE STATUS INDICATED ONLY. ALL DIMENSIONS AND MATERIALS SHALL BE CHECKED AND CONFIRMED ON SITE AND CORRECTED TO AS SHOWN ON THE DRAWING PRIOR TO BE ACCORDANCE WITH CURRENT STATUTORY LEGISLATION, RELEVANT CODES OF PRACTICE AND PREVIOUS RELEVANCE. ALL DIMENSIONS ON THIS DRAWING ARE IN MILLIMETRES UNLESS OTHERWISE STATED.			

