




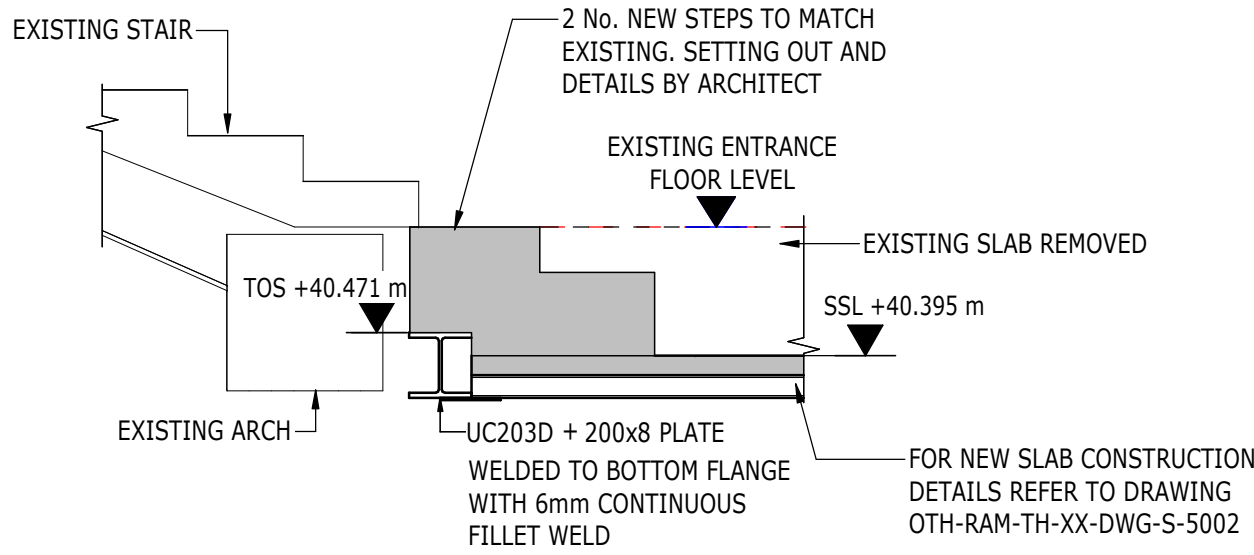


DETAIL
1 : 25
PRINCESS ST STAIRCASE SECTION E

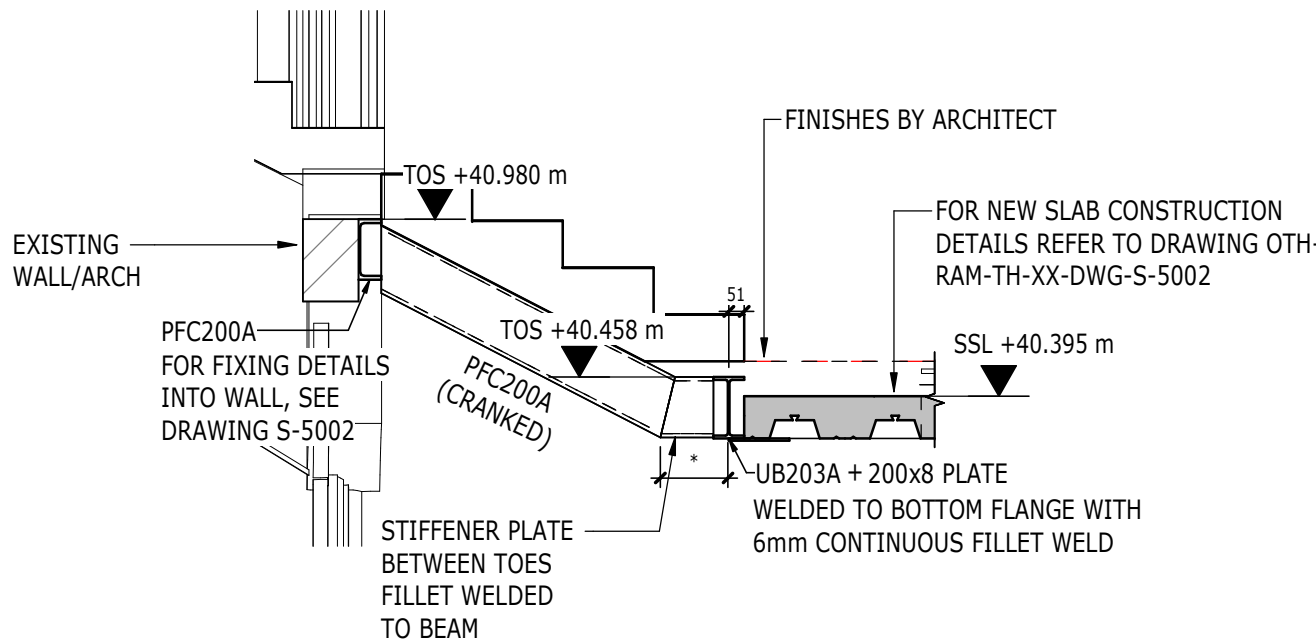


DETAIL
1 : 25
PRINCESS STREET SECTION H

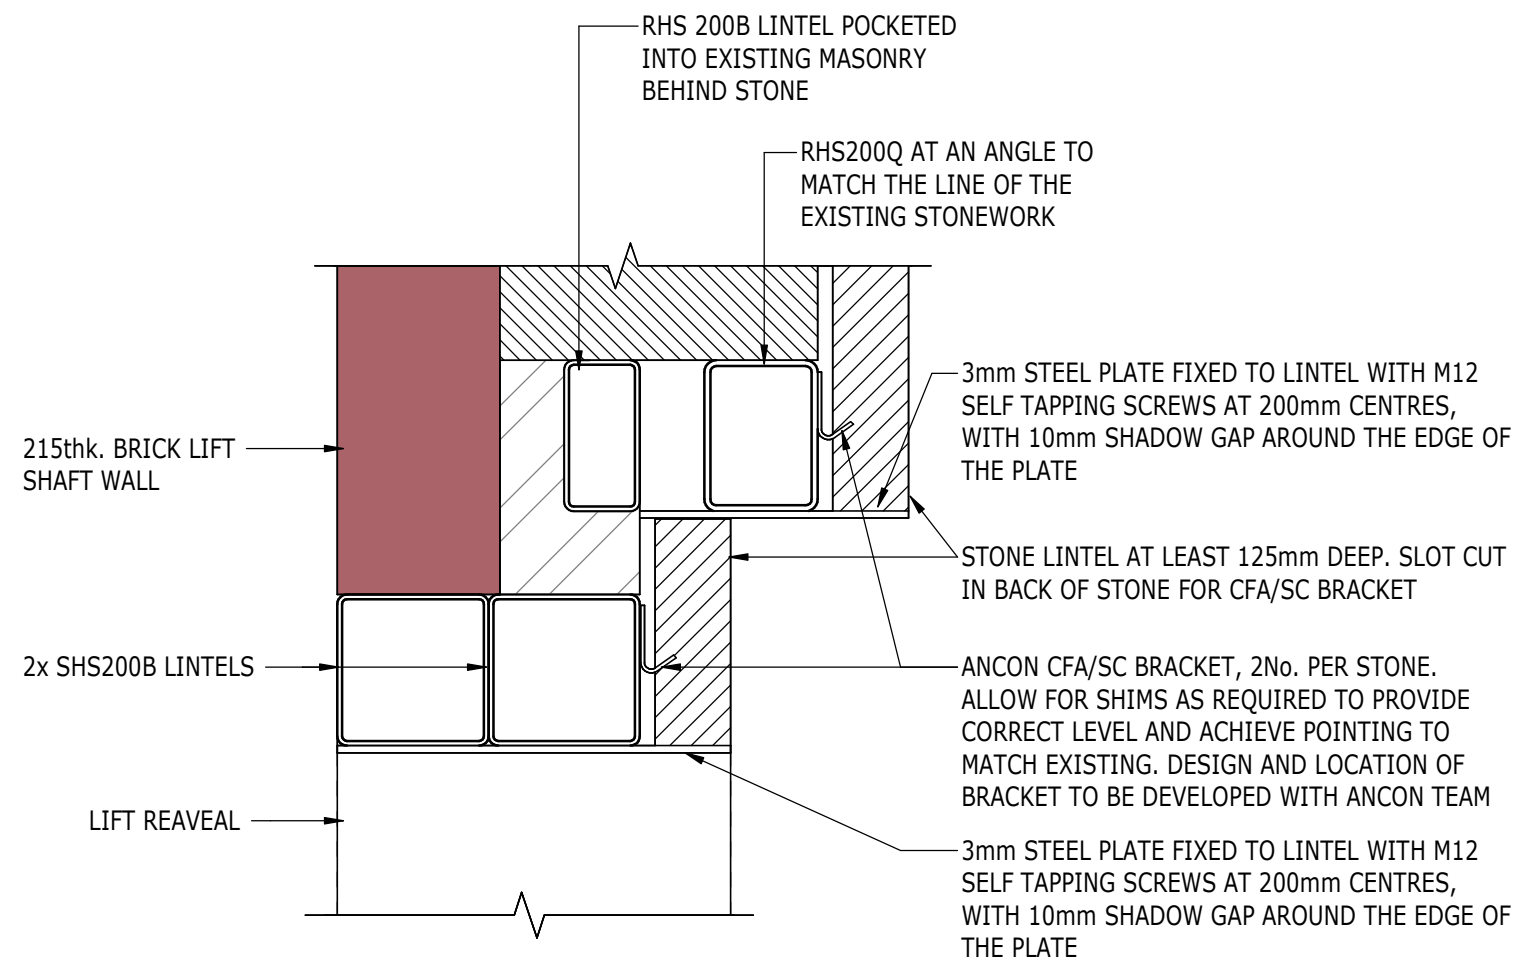


DETAIL
1 : 10
STREET LEVEL - HEAD LINTEL DETAIL
SO-GF-C02B-01

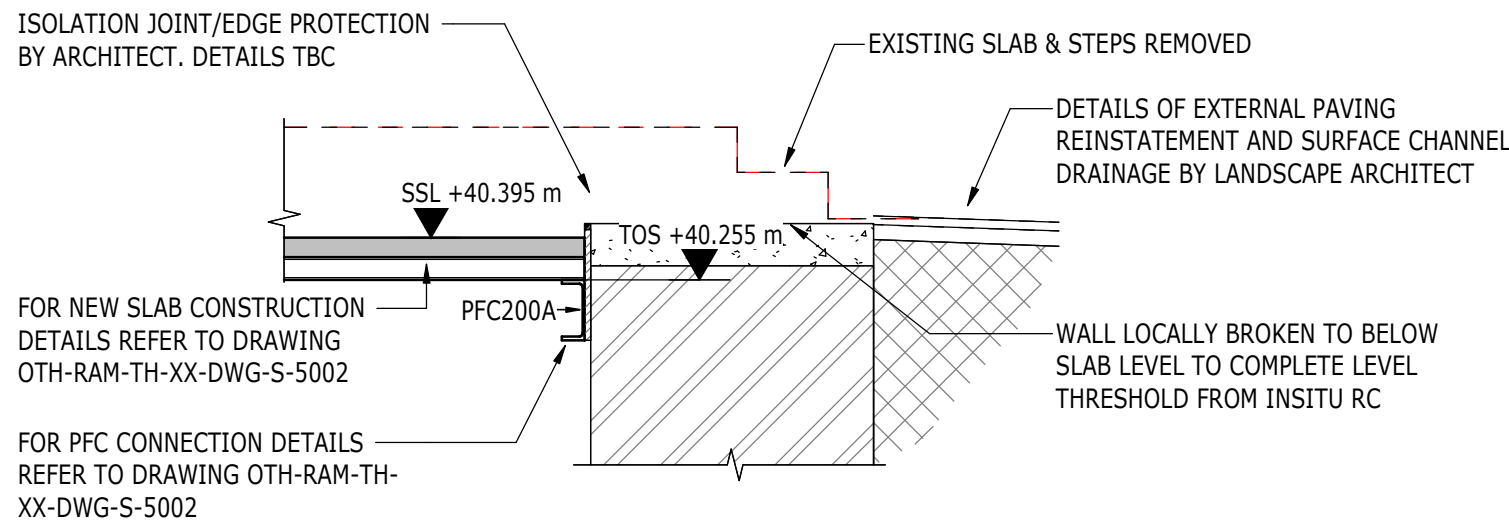


DETAIL
1 : 25
PRINCESS ST STAIRCASE SECTION F

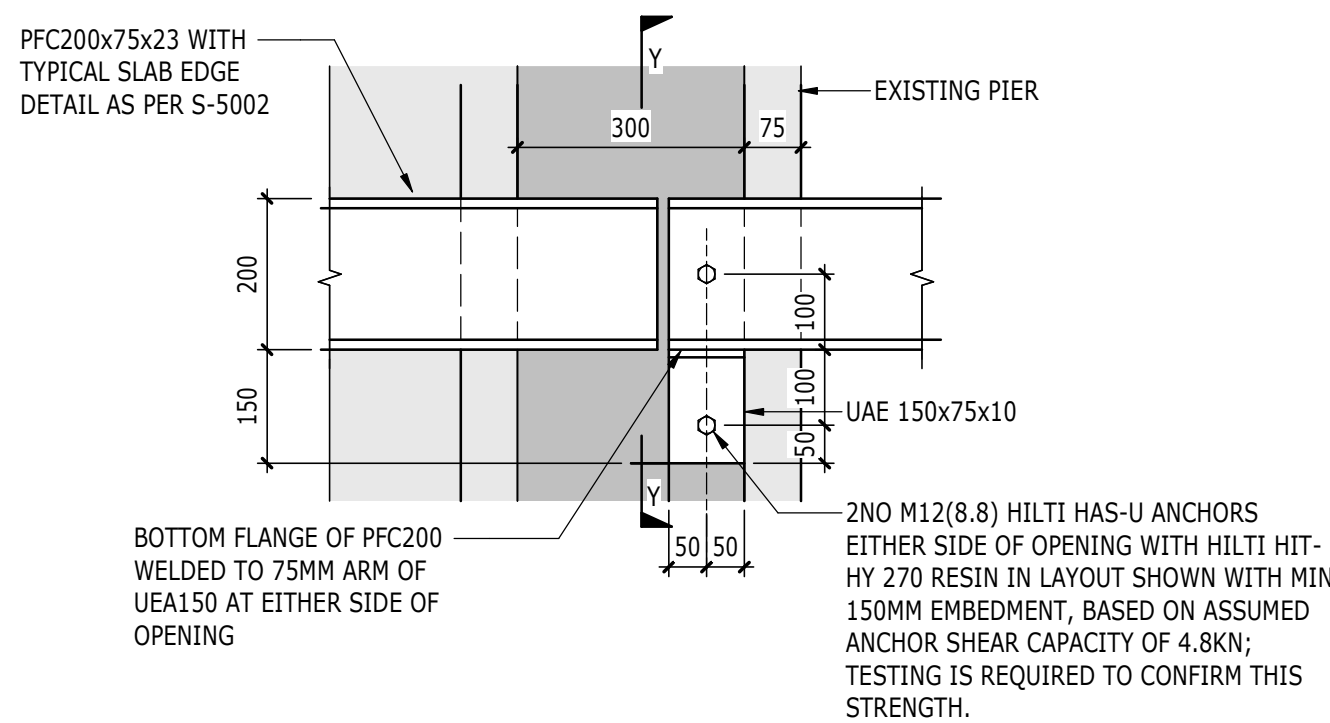


DETAIL
1 : 10
PFC ANCHOR DETAIL FOR OPENING

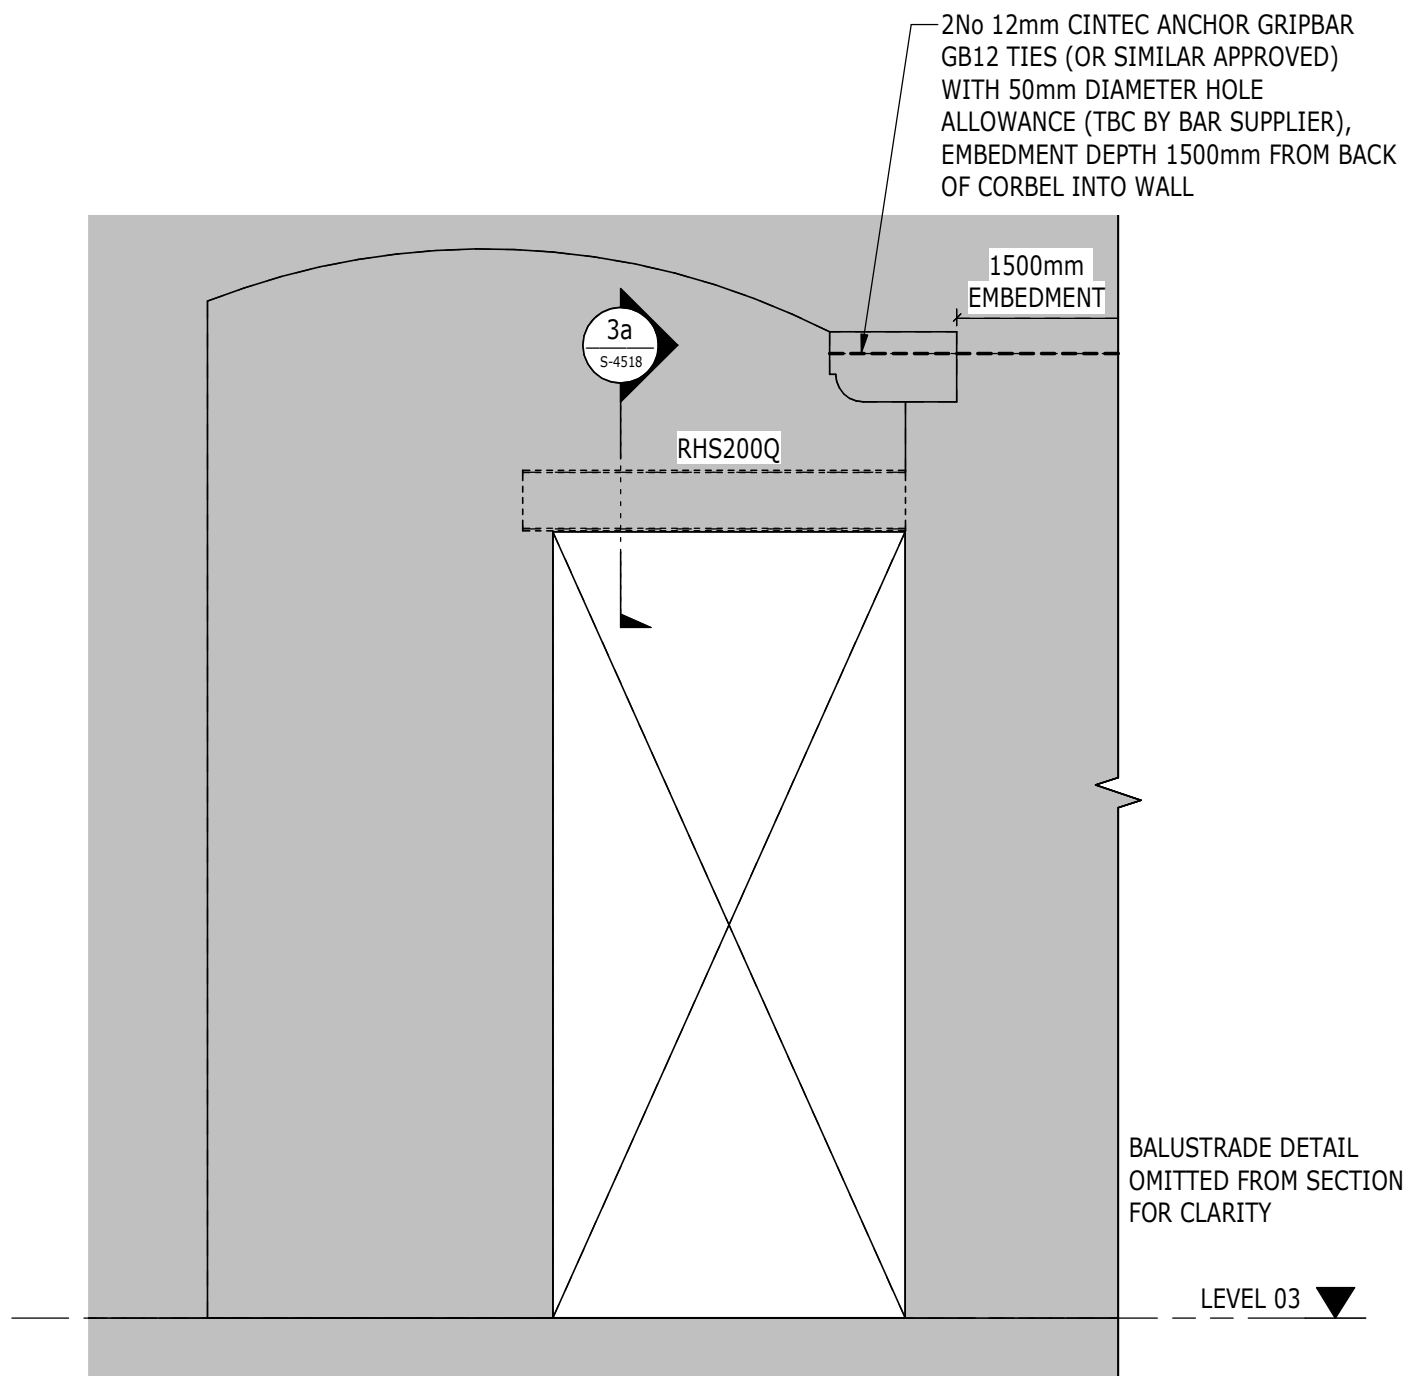

ELEVATION
1 : 25
SO-03-S05-02

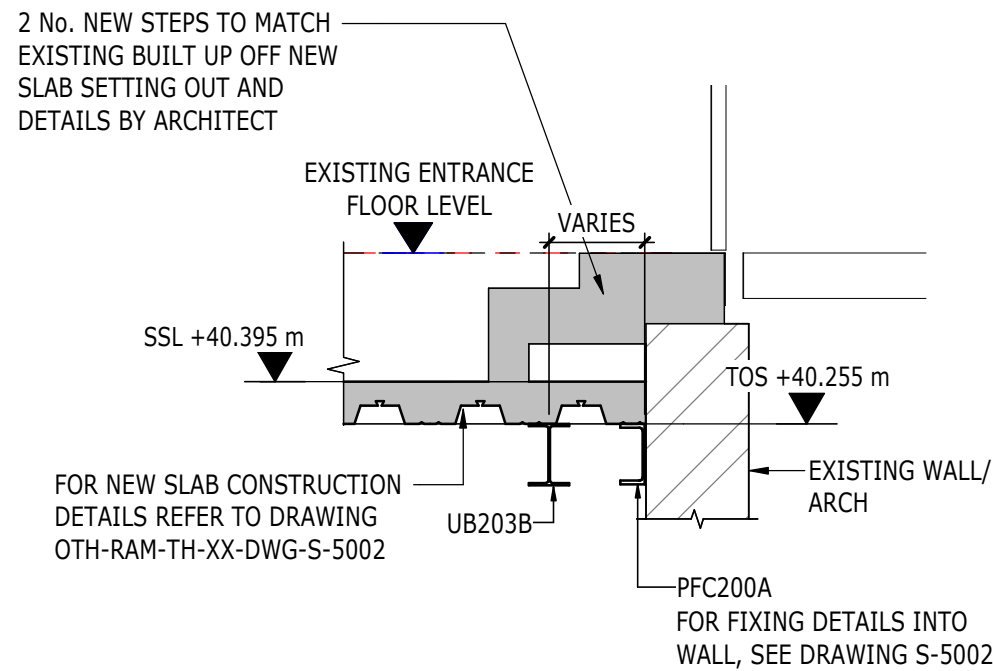


DETAIL
1 : 25
PRINCESS ST STAIRCASE SECTION G

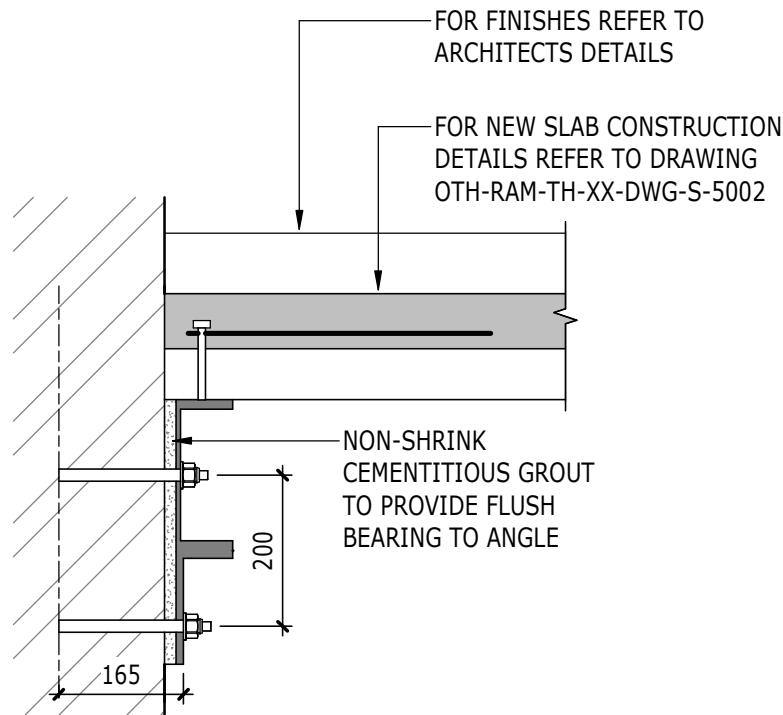

SECTION Y-Y
SCALE 1:10

STONE LINTEL TO MATCH WIDTH OF TERRACOTTA, WITH ROLL DETAIL TO MATCH EXISTING. SLOT CUT IN BACK OF STONE FOR CFA/SC BRACKET, SEE ARCHITECTS DETAILS FOR STONE INFORMATION

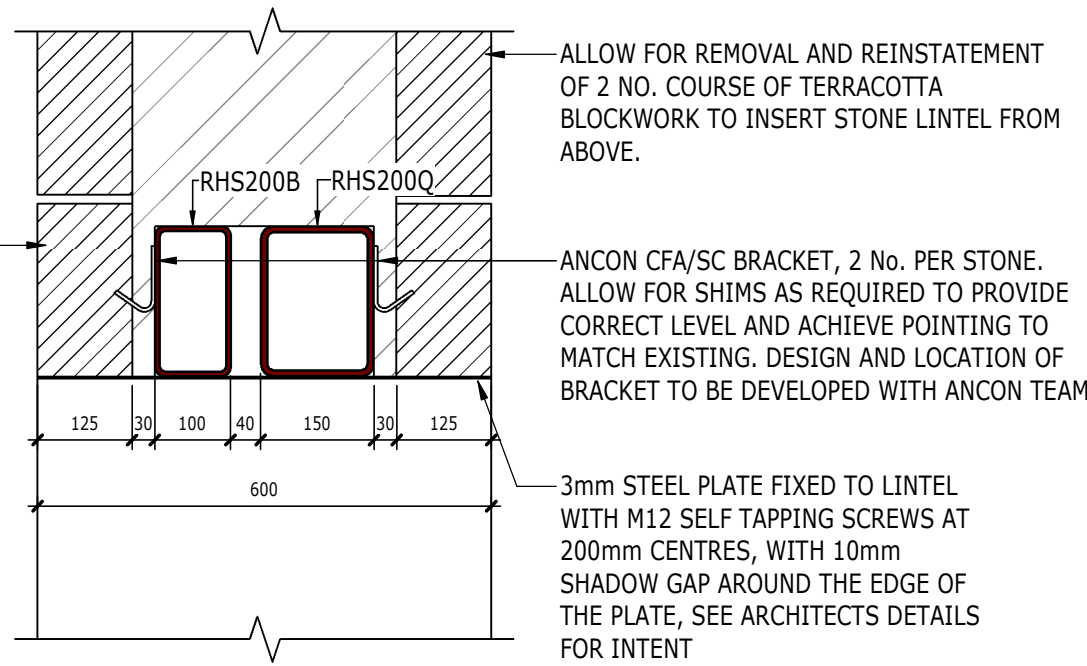

DETAIL
1 : 10
3a
S-4012

Scale Bars to be used as guidance only - refer to sheet size below									
1:100	mm	1000	1000	2000	3000	4000	5000	6000	7000
1:200	mm	1000	1000	2000	3000	4000	5000	6000	7000
1:500	m	10	15	20	25	30	35	40	45
1:1250	m	10	10	10	10	10	10	10	10

NOTES

- FOR GENERAL NOTES, SEE DRAWING S-00010
- FOR STEEL AND PADSTONE REFERENCES, SEE SCHEDULES ON DRAWINGS S-00015/S-00016
- DRAWINGS TO BE READ IN CONJUNCTION WITH ARCHITECTS DRAWINGS AND M&E ENGINEERS DRAWINGS
- DRAWING TO BE READ IN CONJUNCTION WITH STRUCTURAL SPECIFICATION
- ALL LEVELS AND SETTING OUT TO BE CONFIRMED BY ARCHITECT
- ALL REINFORCED CONCRETE TO BE C30/37 UNO.
- ALL CONCRETE BLINDING TO BE GEN 1 AND BULK MASS FILL TO BE GEN 3 UNO
- ALL REINFORCEMENT TO BE GRADE 500 TO BS4449
- STEELWORK:
INTERNAL: GENERAL SECTIONS AND PLATES S275JR, HOLLOW SECTIONS S355JR
EXTERNAL: GENERAL SECTIONS AND PLATES S275JO, HOLLOW SECTIONS S355JO
ALL EXTERNAL STEELWORK TO BE GALVANISED. ALL INTERNAL STEELWORK TO BE PAINTED, AND SUITABLE FOR ENVIRONMENT CATEGORY C2, UNO (SEE STRUCTURAL SPECIFICATION)
- REFER TO RAMBOLL BWIC SCHEDULE OTH-RAM-TH-ZZ-SCH-S-1000 & S-1001 FOR WHERE BWIC ARE APPLIED.
- FOR MASONRY NOTES, SEE DRAWING S-0010
- FOR NEW LINTEL DETAILS, REFER TO LINTEL SCHEDULE OTH-RAM-TH-ZZ-SCH-S-1000 & 1001

CO1	24/06/ 2021	PM	JP	CONSTRUCTION ISSUE
ISSUE	DATE	APPROVED	DRAWN	DESCRIPTION



OUR
TOWN
HALL
PROJECT



www.ramboll.co.uk

Arkwright House, Parsonage, Manchester M3 2LF
+44 (0) 161 827 1890
www.Ramboll.com

PROJECT STATUS	STAGE 5
CLIENT	MANCHESTER CITY COUNCIL
PROJECT	OUR TOWN HALL PROJECT
DRAWING TITLE	PRINCESS STREET SECTIONS & DETAILS - SHEET 6
SIZE & SCALE	A1: VARIES
DRAWING STATUS	S4 - CONSTRUCTION

JOB NUMBER	1628003165
DRAWING NO.	REV
OTH-RAM-TH-ZZ-DWG-S-4518 C01	