
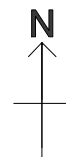


M15 6JE PARKWAY

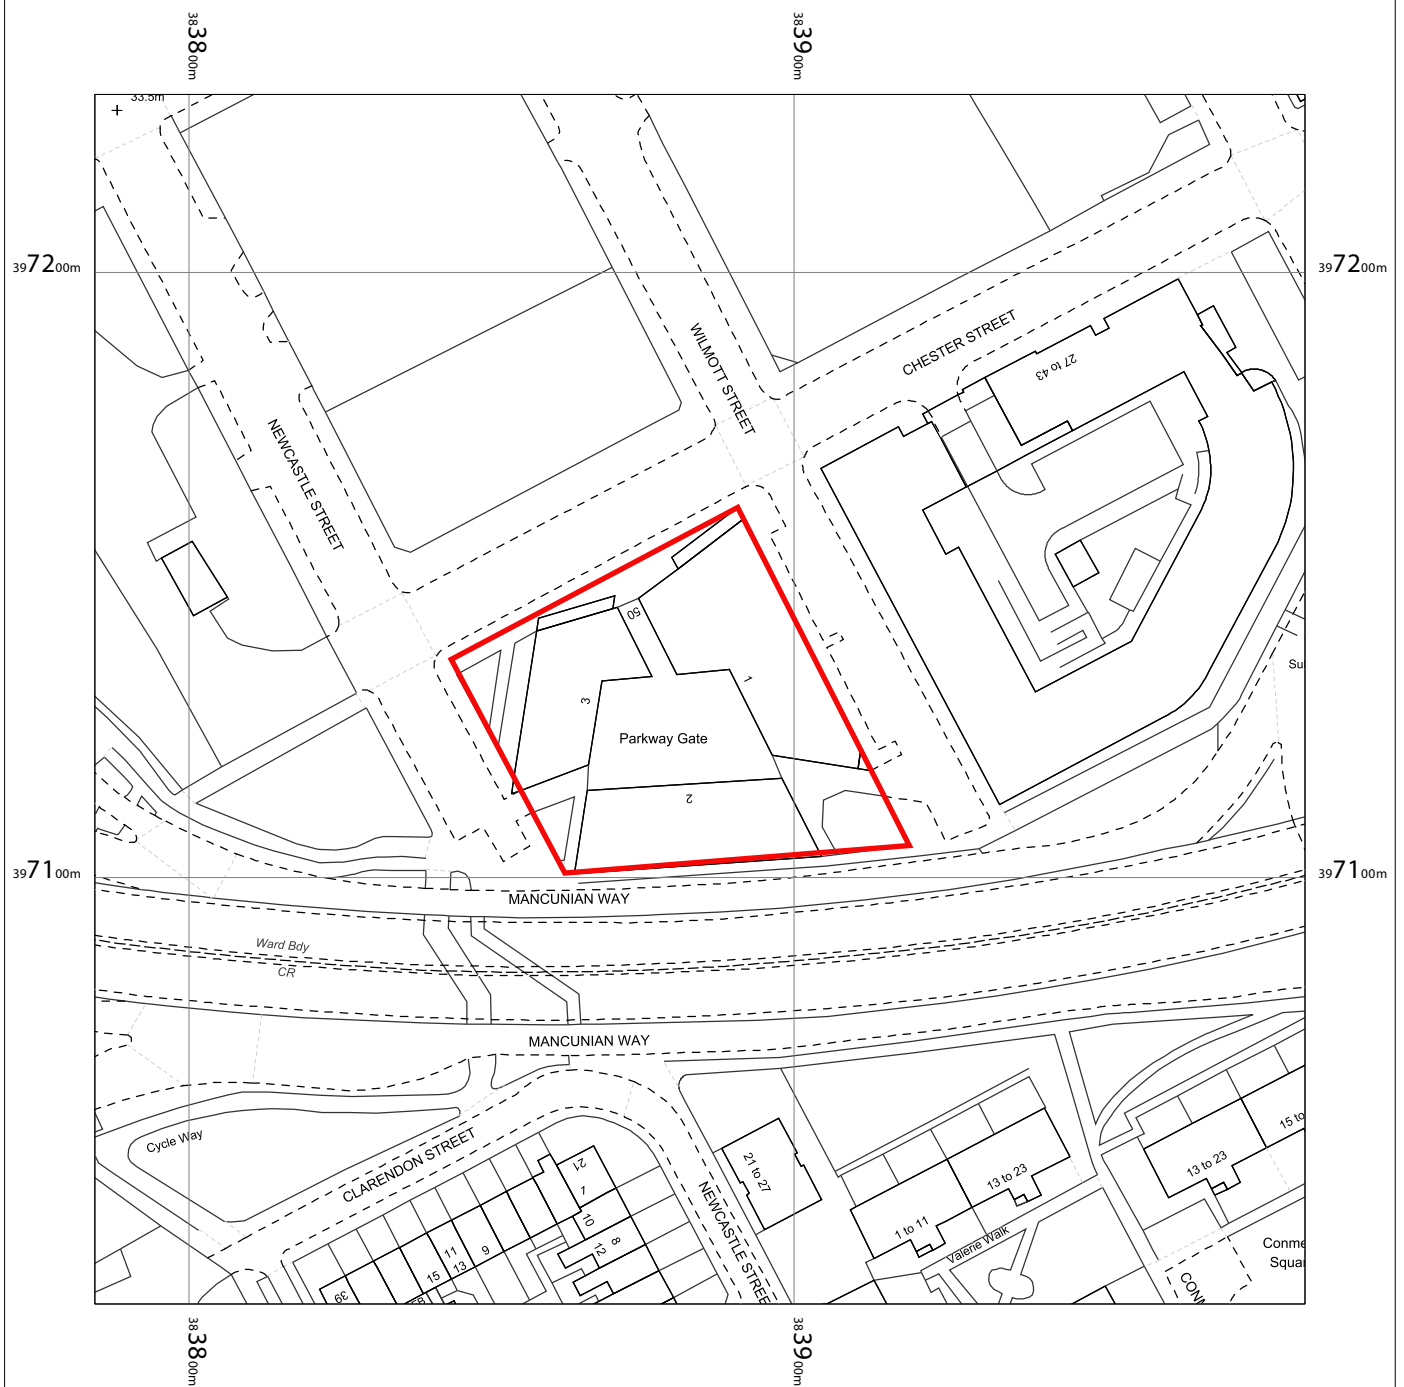

OS MasterMap 1250/2500/10000 scale
Friday, February 18, 2022, ID: CM-01020710
www.centremapslive.co.uk

1:1250 scale print at A4, Centre: 383884 E, 397130 N

© Crown Copyright Ordnance Survey. Licence no. 100019980

