


Notes :
1. This drawing should not be scaled, figured dimensions only to be taken
2. should any discrepancies be found with this drawing, please inform this office.
3. Copyright of this drawing is owned by JM Architects.

Structural information indicative only. To be confirmed by Structural Engineer.

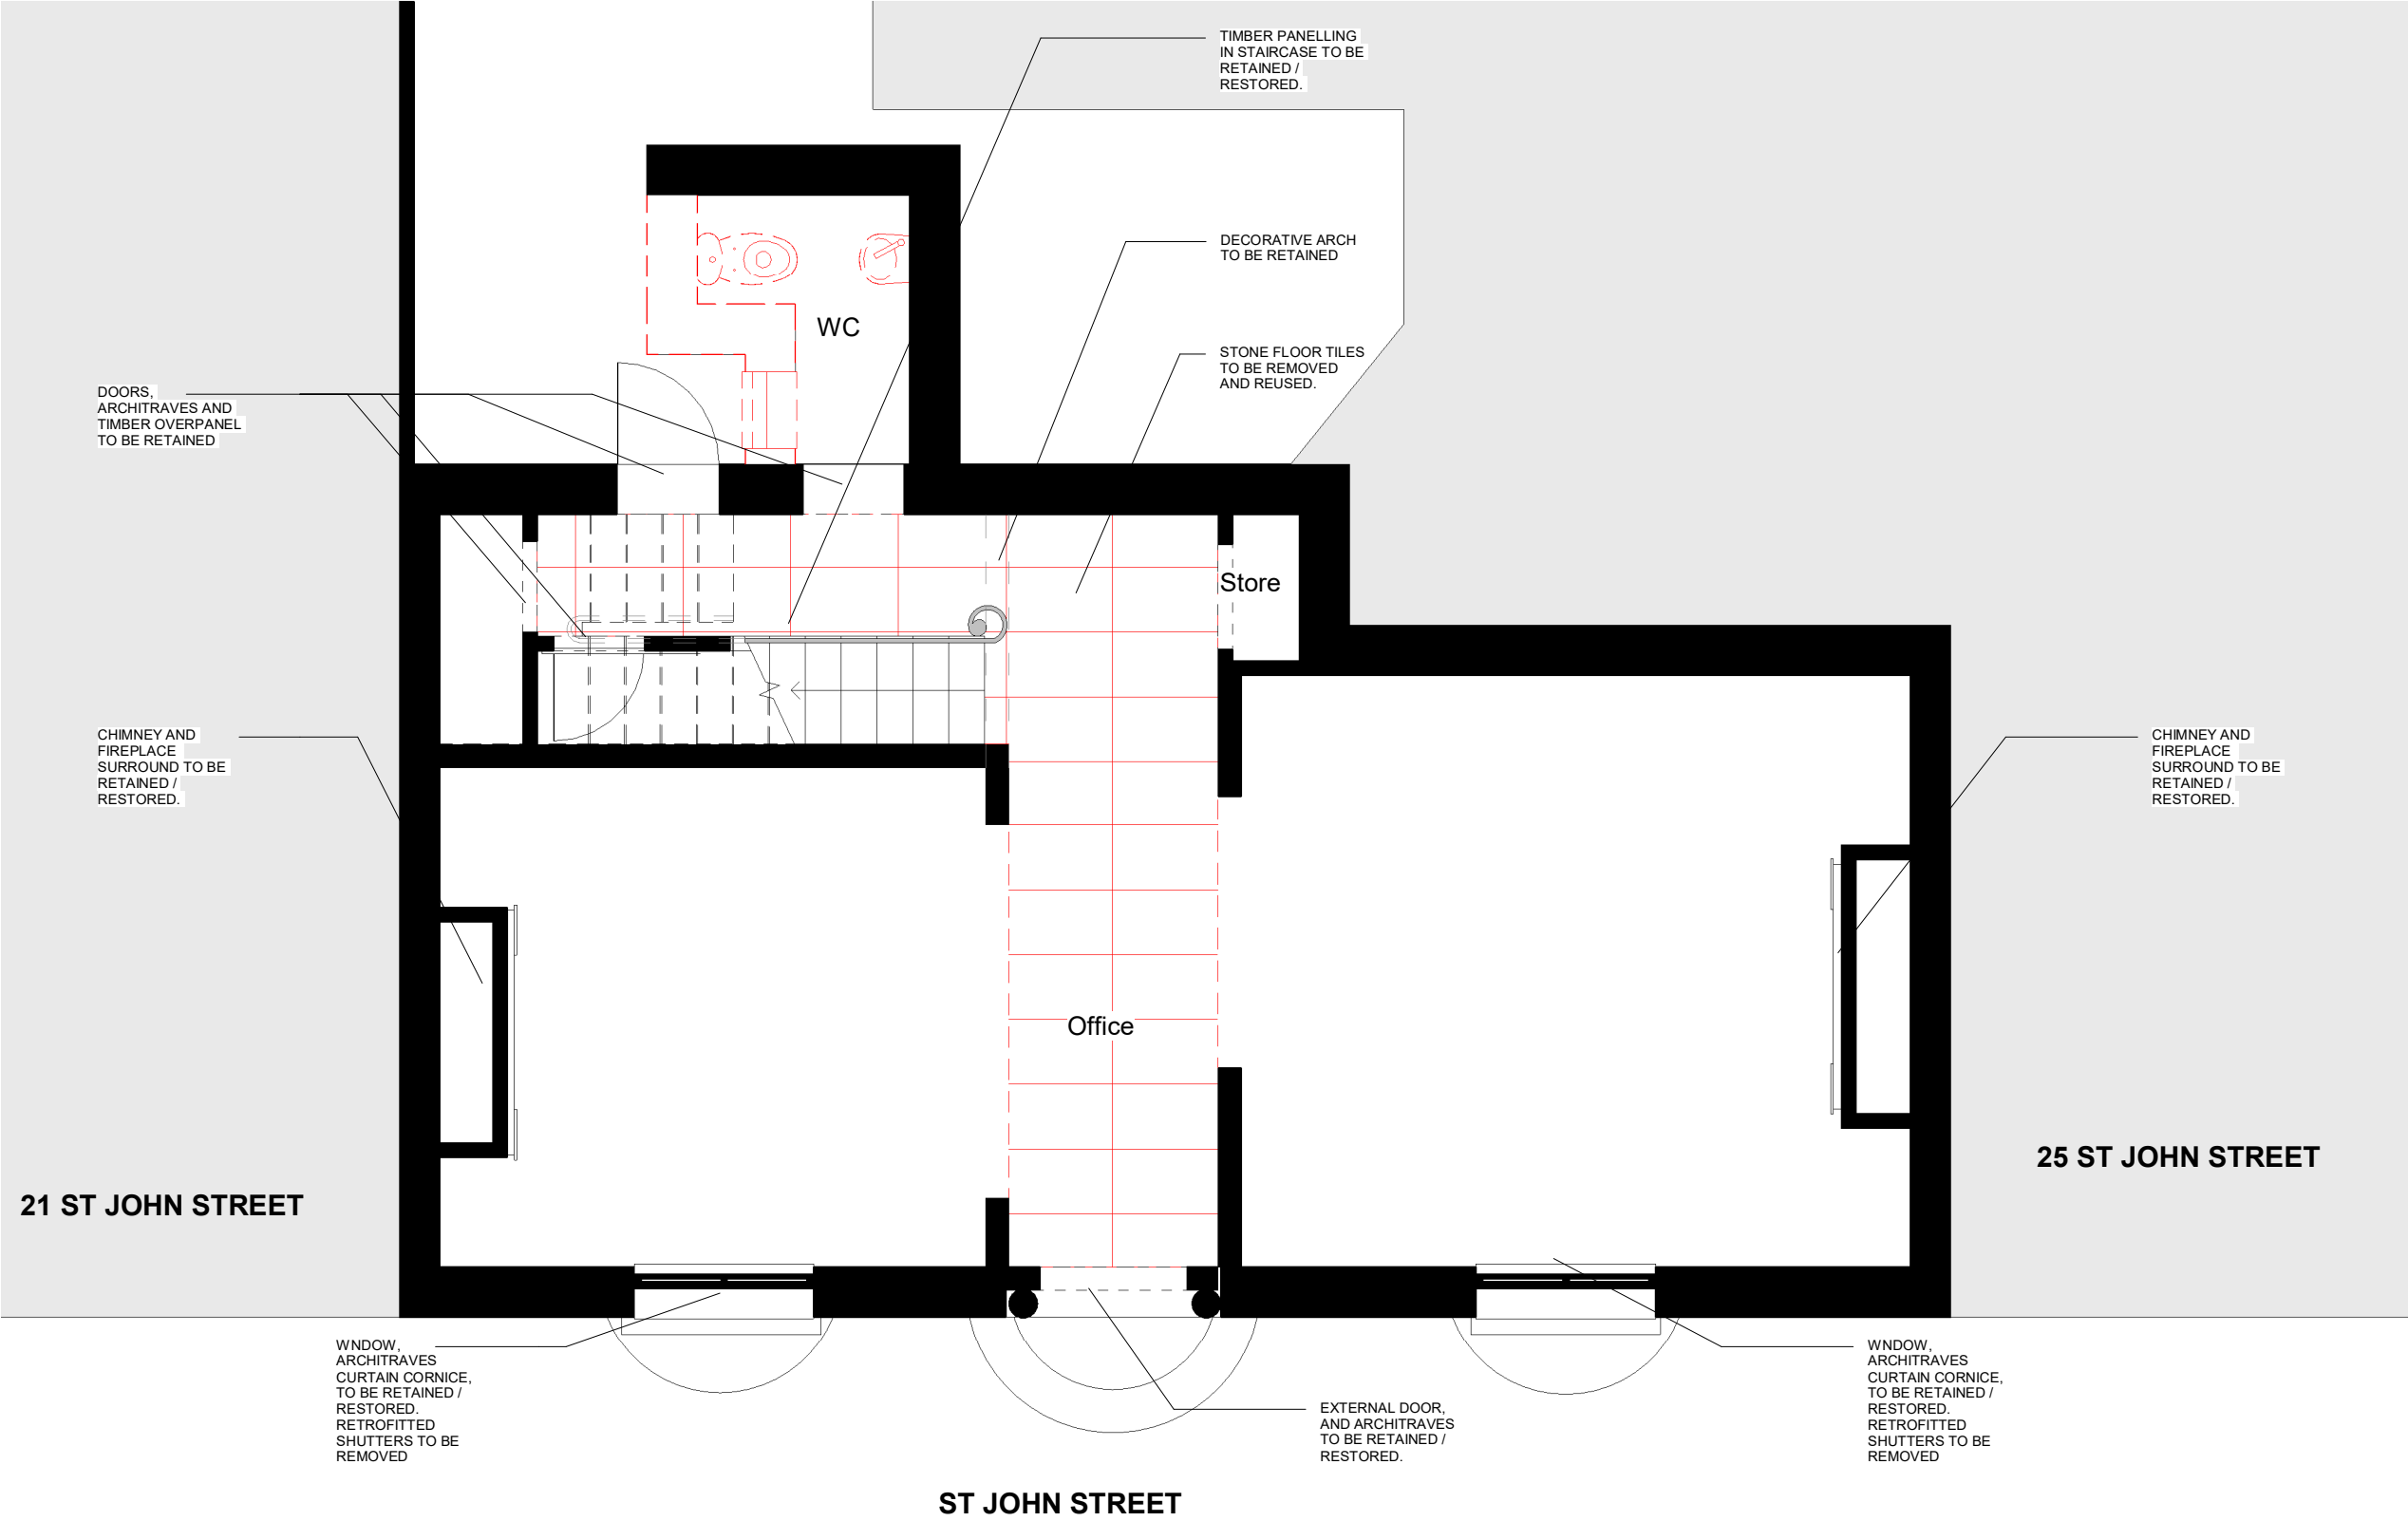

P04	Fireplace retained	2022-01-17	OV	APR
P03	Issued for information	2021-09-24	PW	OV
P02	Issued for information	2021-09-09	PW	AR
P01	Issued for comments	2021-07-01	EH	AR
REV	DESCRIPTION	DATE	DRN BY	CKD BY

Project	23 St John Street
Title	Demolition Plan - Ground Floor
Client	Zerum

Purpose : For Comments		Scale : 1 : 50@A3	JMA Project Number : 6851	
Drawing Number				
Project - Originator - Volume - Level - Type - Role - Class - Number			Status	Revision
6851 -JMA- 01 -00 -DR- A- 00 -0010			S2	P04

jm architects

64 Queen Street
Edinburgh
EH2 4NA

0131 464 6100

edi@jmachitects.net
www.jmachitects.net