


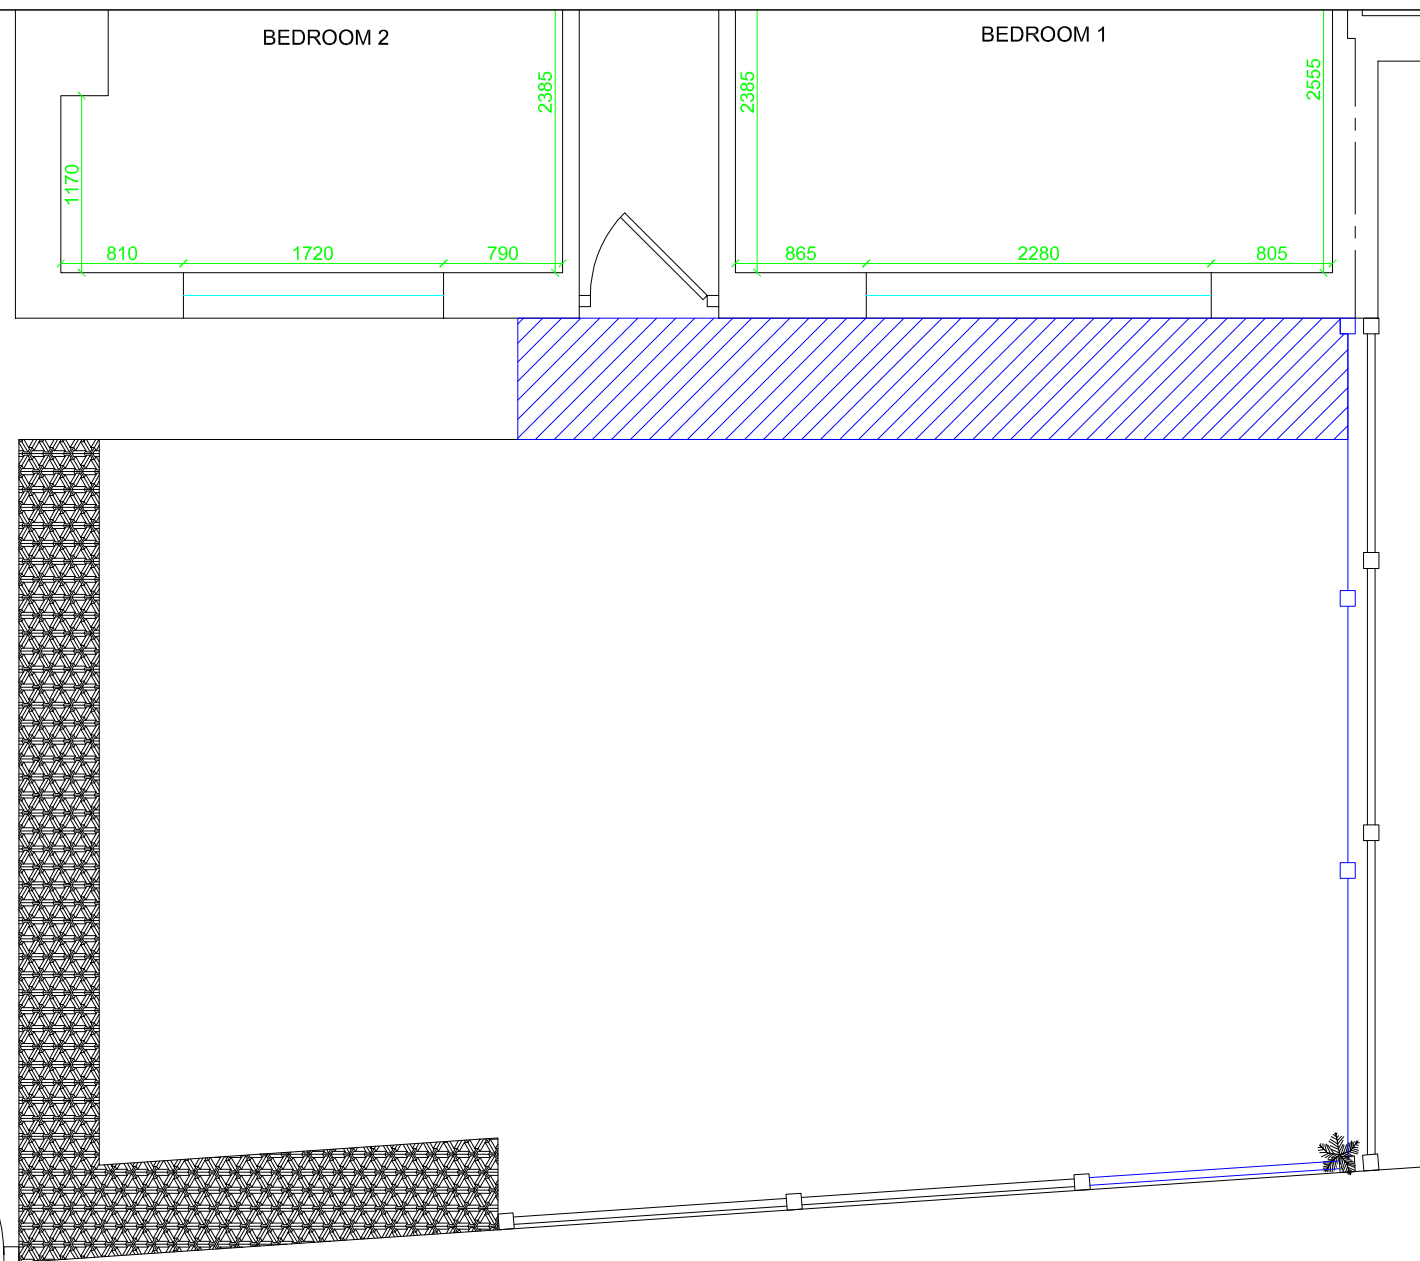


EXISTING LAYOUT

Remove existing concrete fence posts and fencing to boundary.

Remove tree.

Cut neatly and excavate existing tarmacadam surface as indicated.

Break out kerb and defective concrete post to existing fence panel.

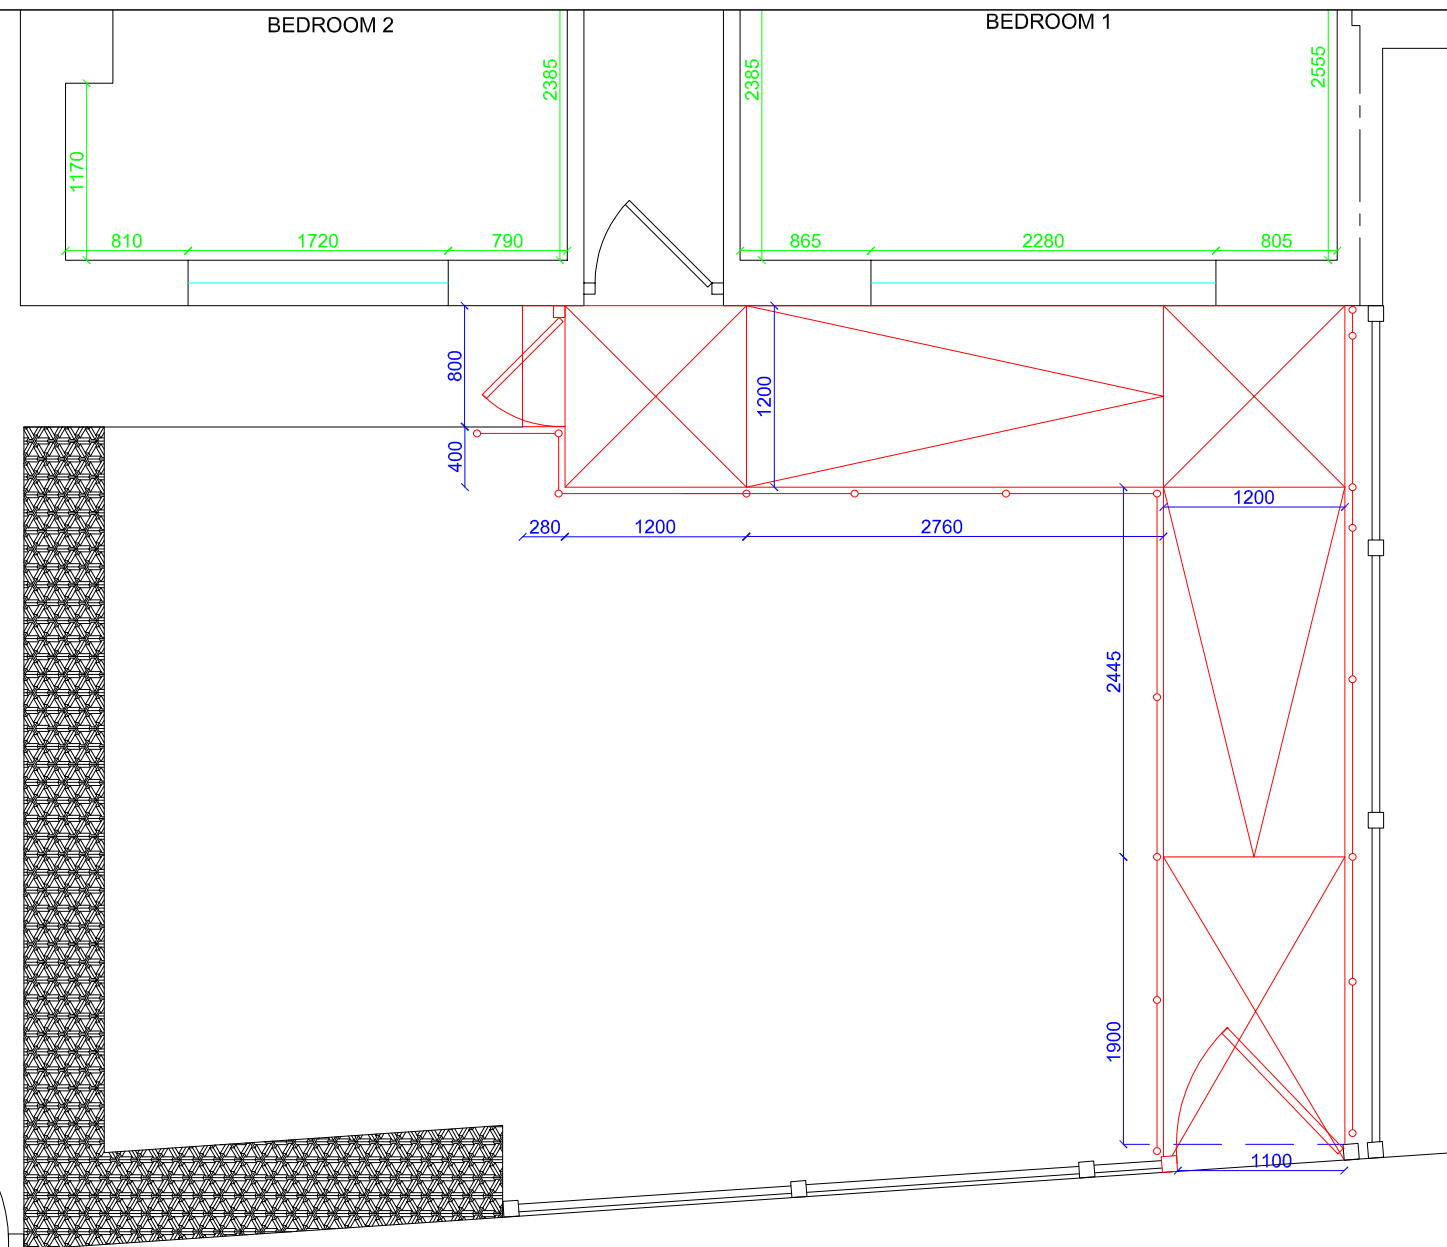

PROPOSED LAYOUT

ENSURE THE VENTS TO THE THRESHOLD AND BRICK VENT REMAIN OPEN TO FLOWING AIR (extend if required).

Install 1200mm wide ramp with painted steel handrails and gates.

1200mm X 1900mm level platform to highway entrance. 1200mm X 1200mm Level platform to property entrance.

Step and gate to be installed to level platform to property entrance.

Handrail to protrude 300mm further than step to meet regulations.