


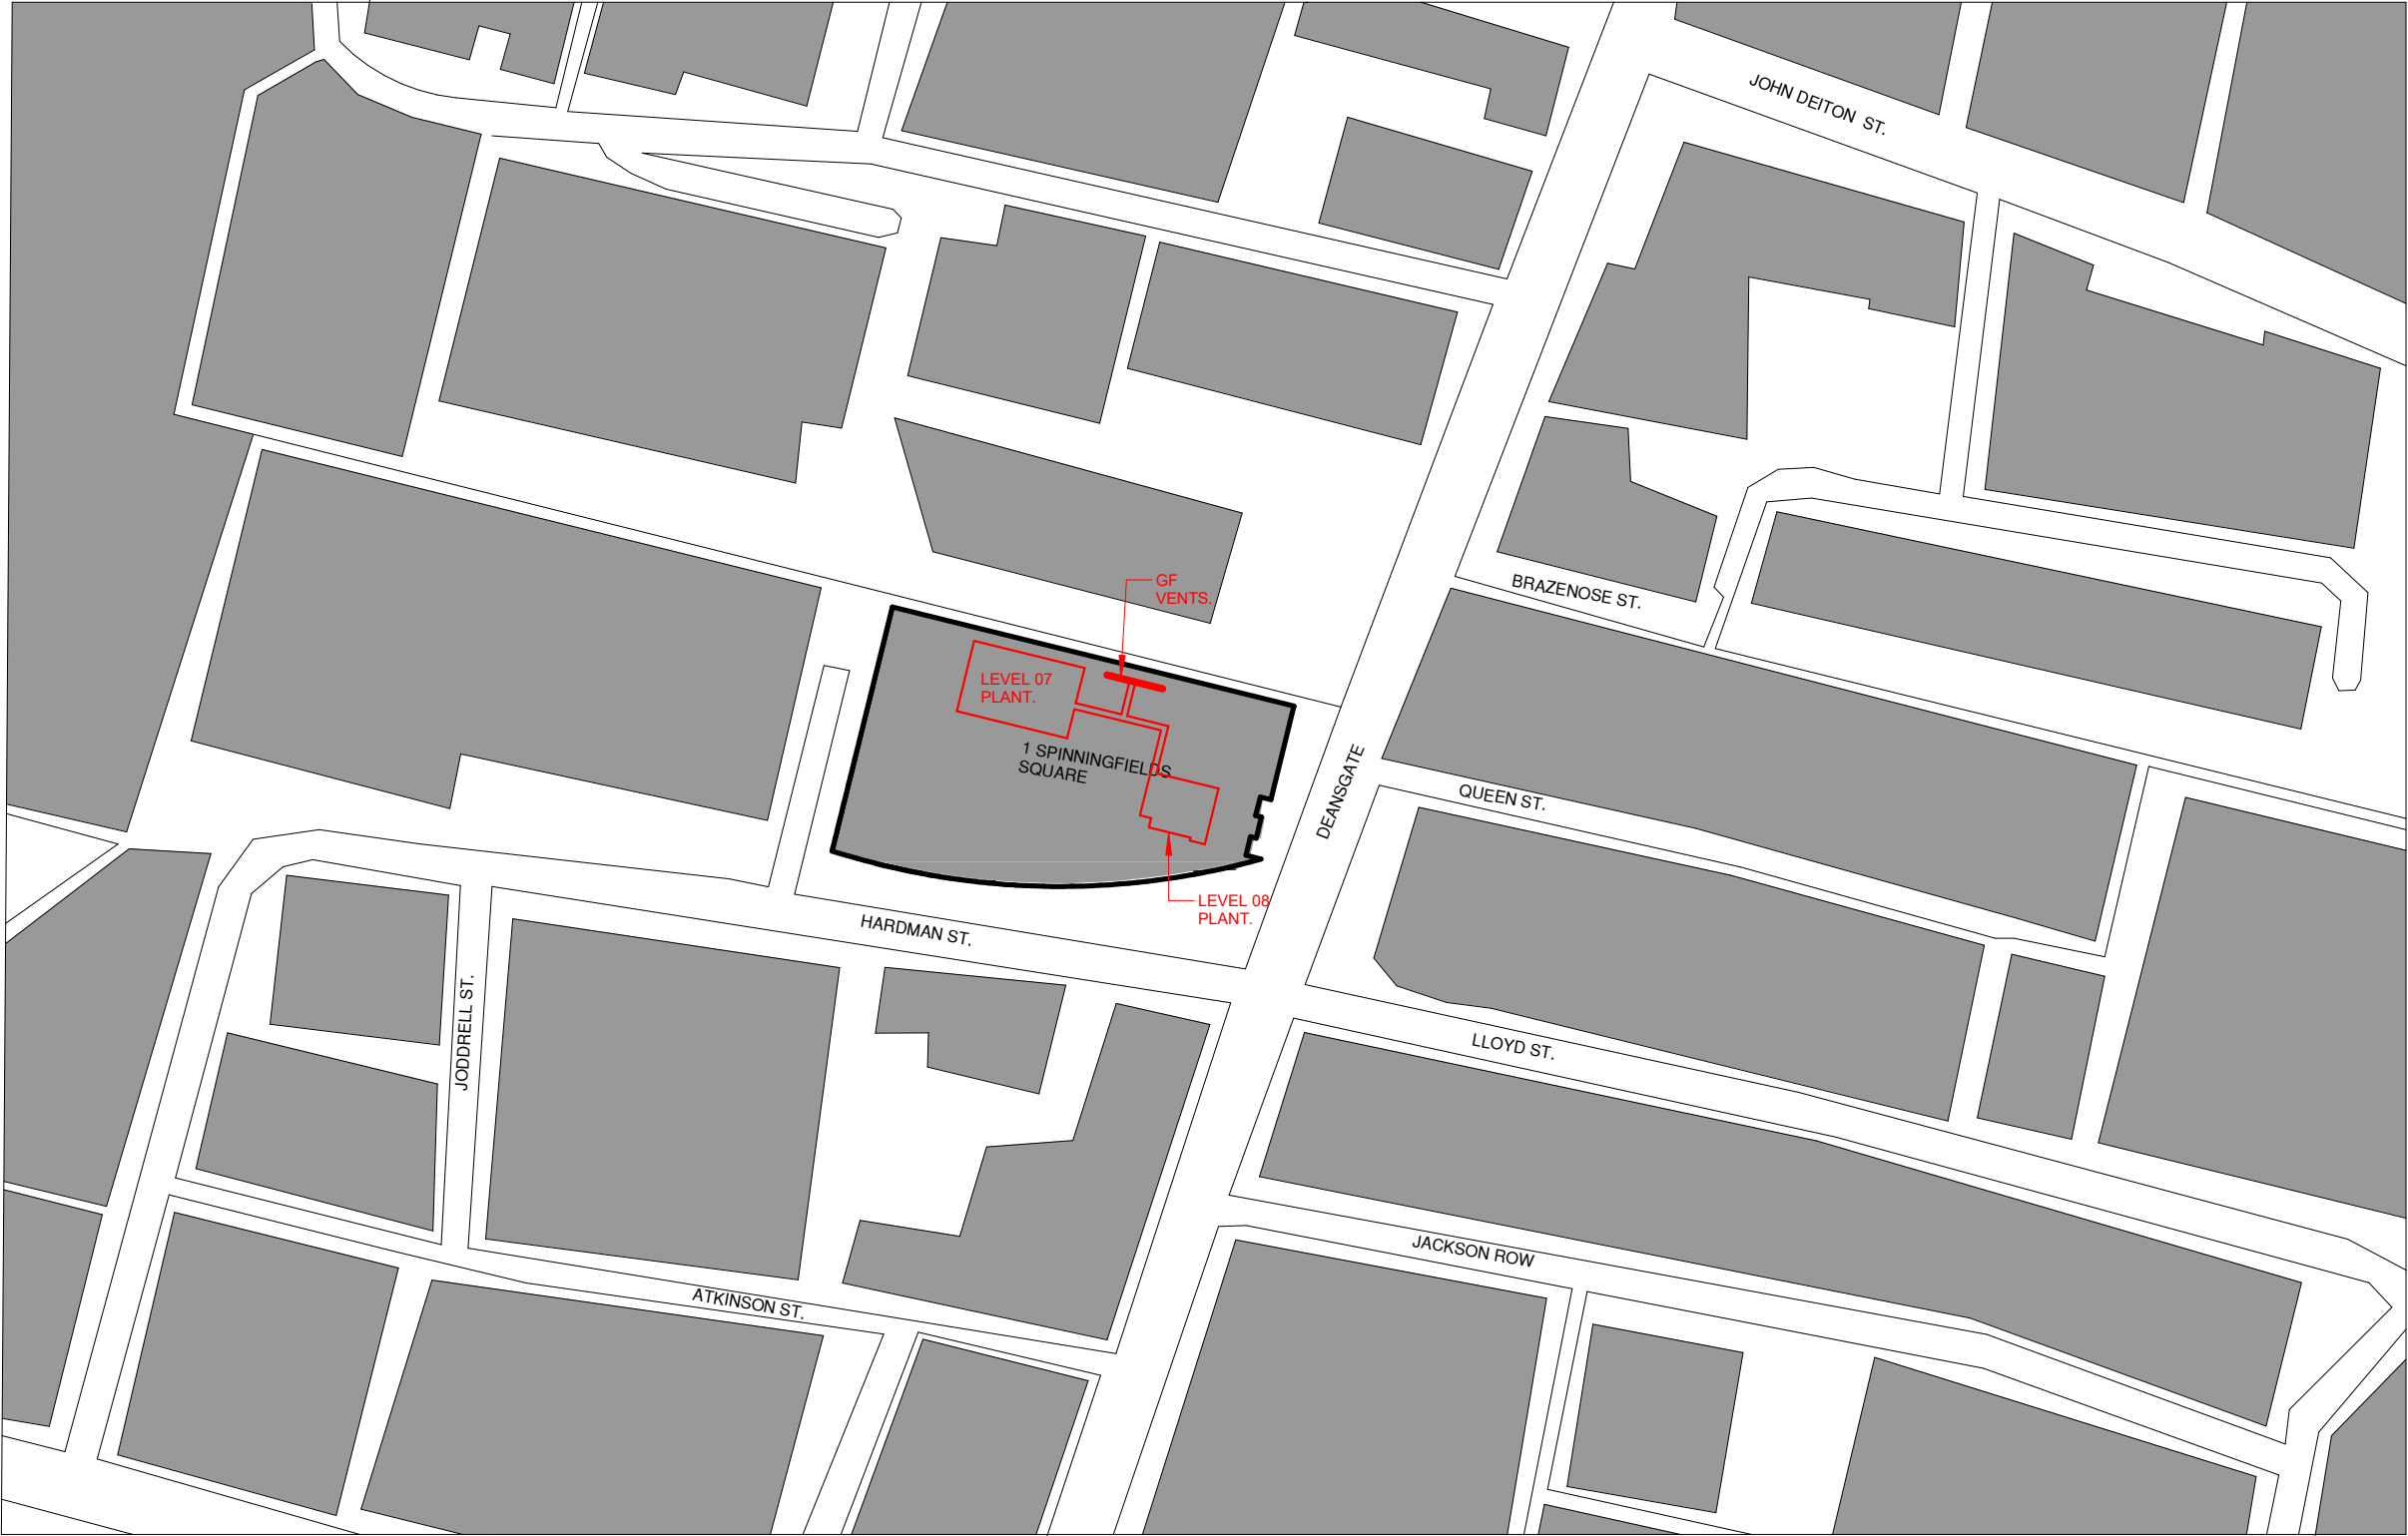

Location Plan - Extent of Application Work

1 : 1250

KEY:
— EXTENT OF APPLICATION WORK.



rev.	date	description	by	rev.	date	description	by	notes	project name	client	address	drawing number	rev	drawing title	scale
P01	03.03.22	Planning Drawings Issue						- Do not scale drawing - All dimensions to be confirmed on site - Any drawing errors or divergences should be brought to the attention of the originator of this drawing - Drawing to be read in conjunction with MLA Common Requirements Specification	Spinningfields Reoccupation	NatWest Group	Spinningfields Manchester	RBF62-MLA-XX-XX-DR-A-PL-098	P01	Location Plan - Extent of Application Work	1 : 1250
												status	PLANNING	Sheet Size: A3	date
												suitability	S2		03/03/22
														drawn	PW
												MLA MICHAEL LAIRD ARCHITECTS			
												5 Forres Street Edinburgh EH3 6DE T 0131 226 6991 F 0131 226 2771 mail@michaellaird.co.uk			