





NORTH MANCHESTER GENERAL HOSPITAL - TEMPORARY MODULAR BUILDING TREE REPLACEMENT STRATEGY

REVISION NO:	ISSUE DATE:	PREPARED BY:	APPROVED BY:
DRAFT	14/04/2021	SK	JG
00	15/07/2021	YZ	JG
01	09/12/2021	YZ	JG
02	10/12/2021	YZ	JG

LOCATION PLAN

BACKGROUND


- Trees to be removed within the redline boundary in conjunction with the construction of a temporary modular building.
- Trees include self-seeded ash and goat willow trees, of which are of poor quality.
- 18 trees to replace 6 removed.
- New tree planting will be located within the village green during later construction phases so as not to damage them.

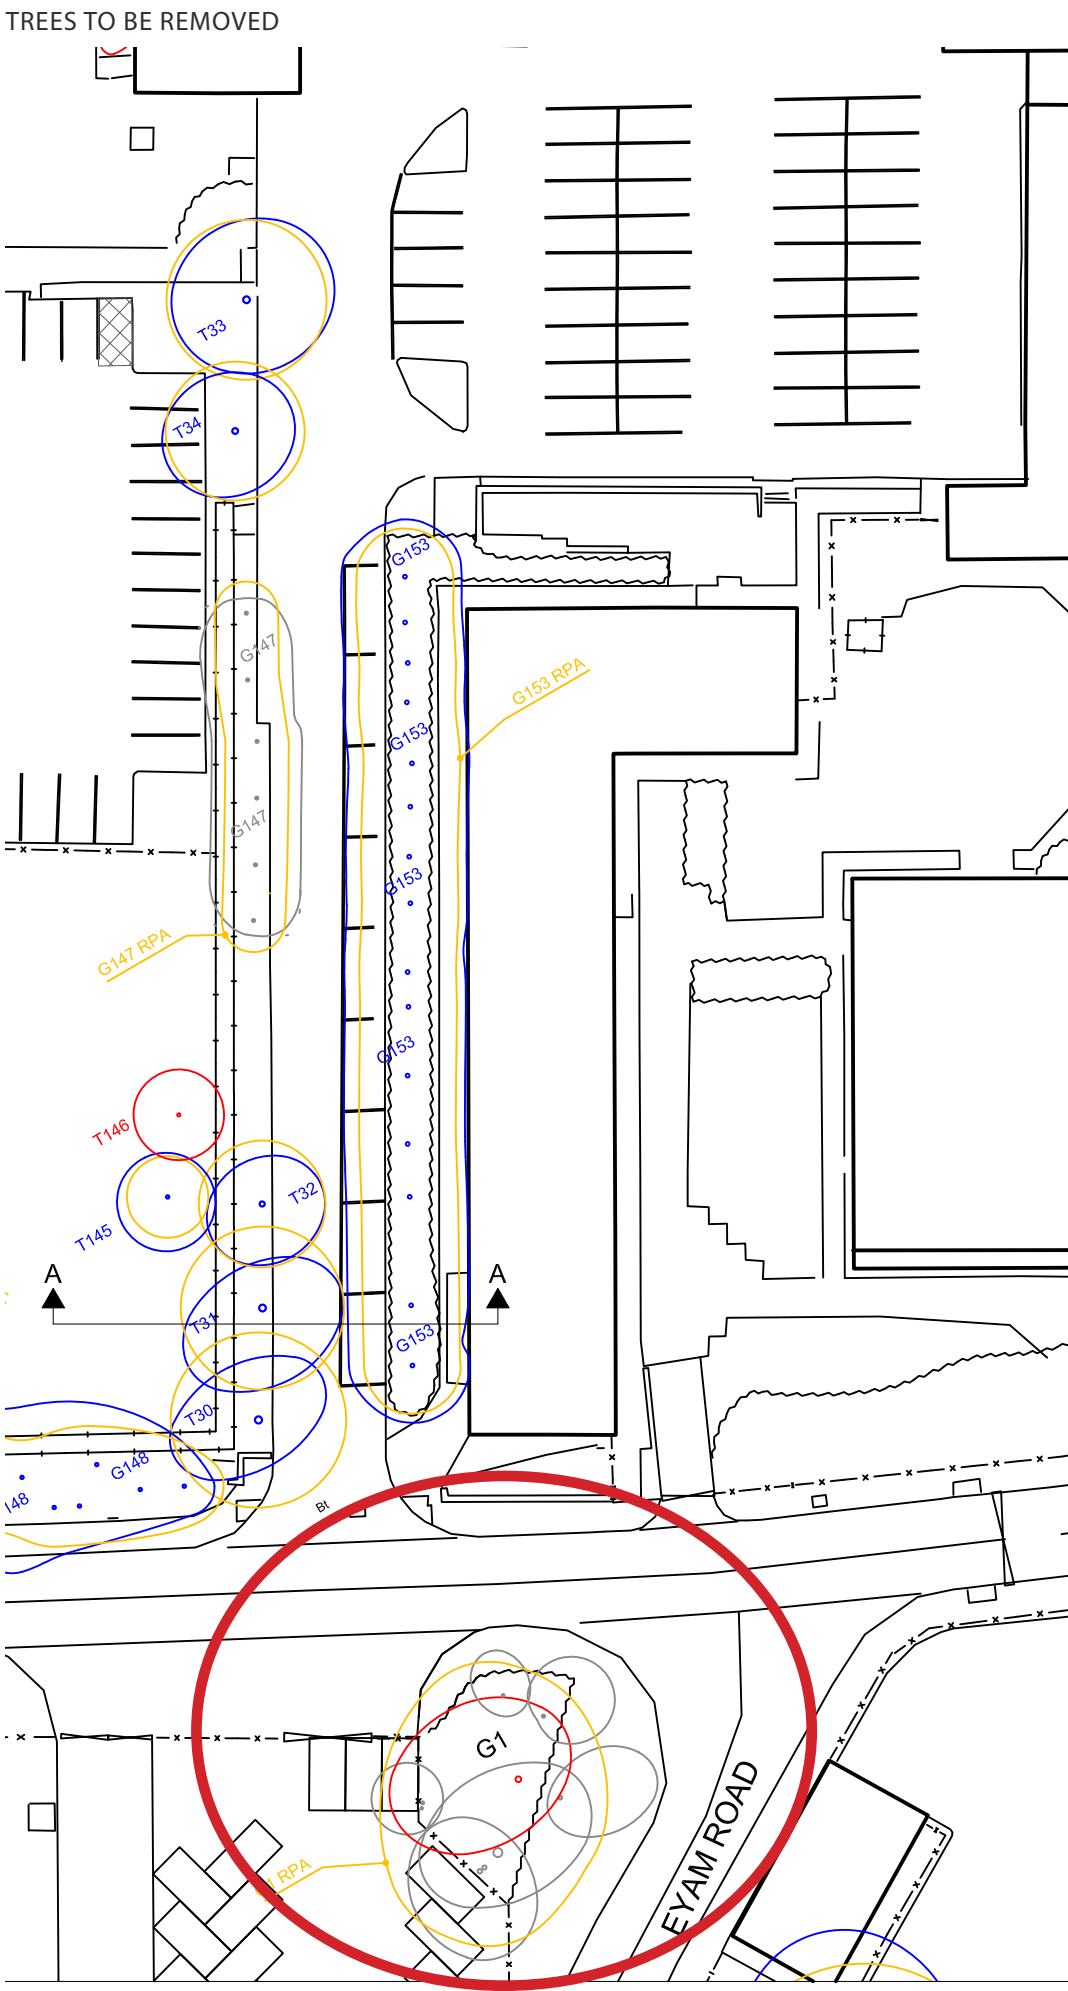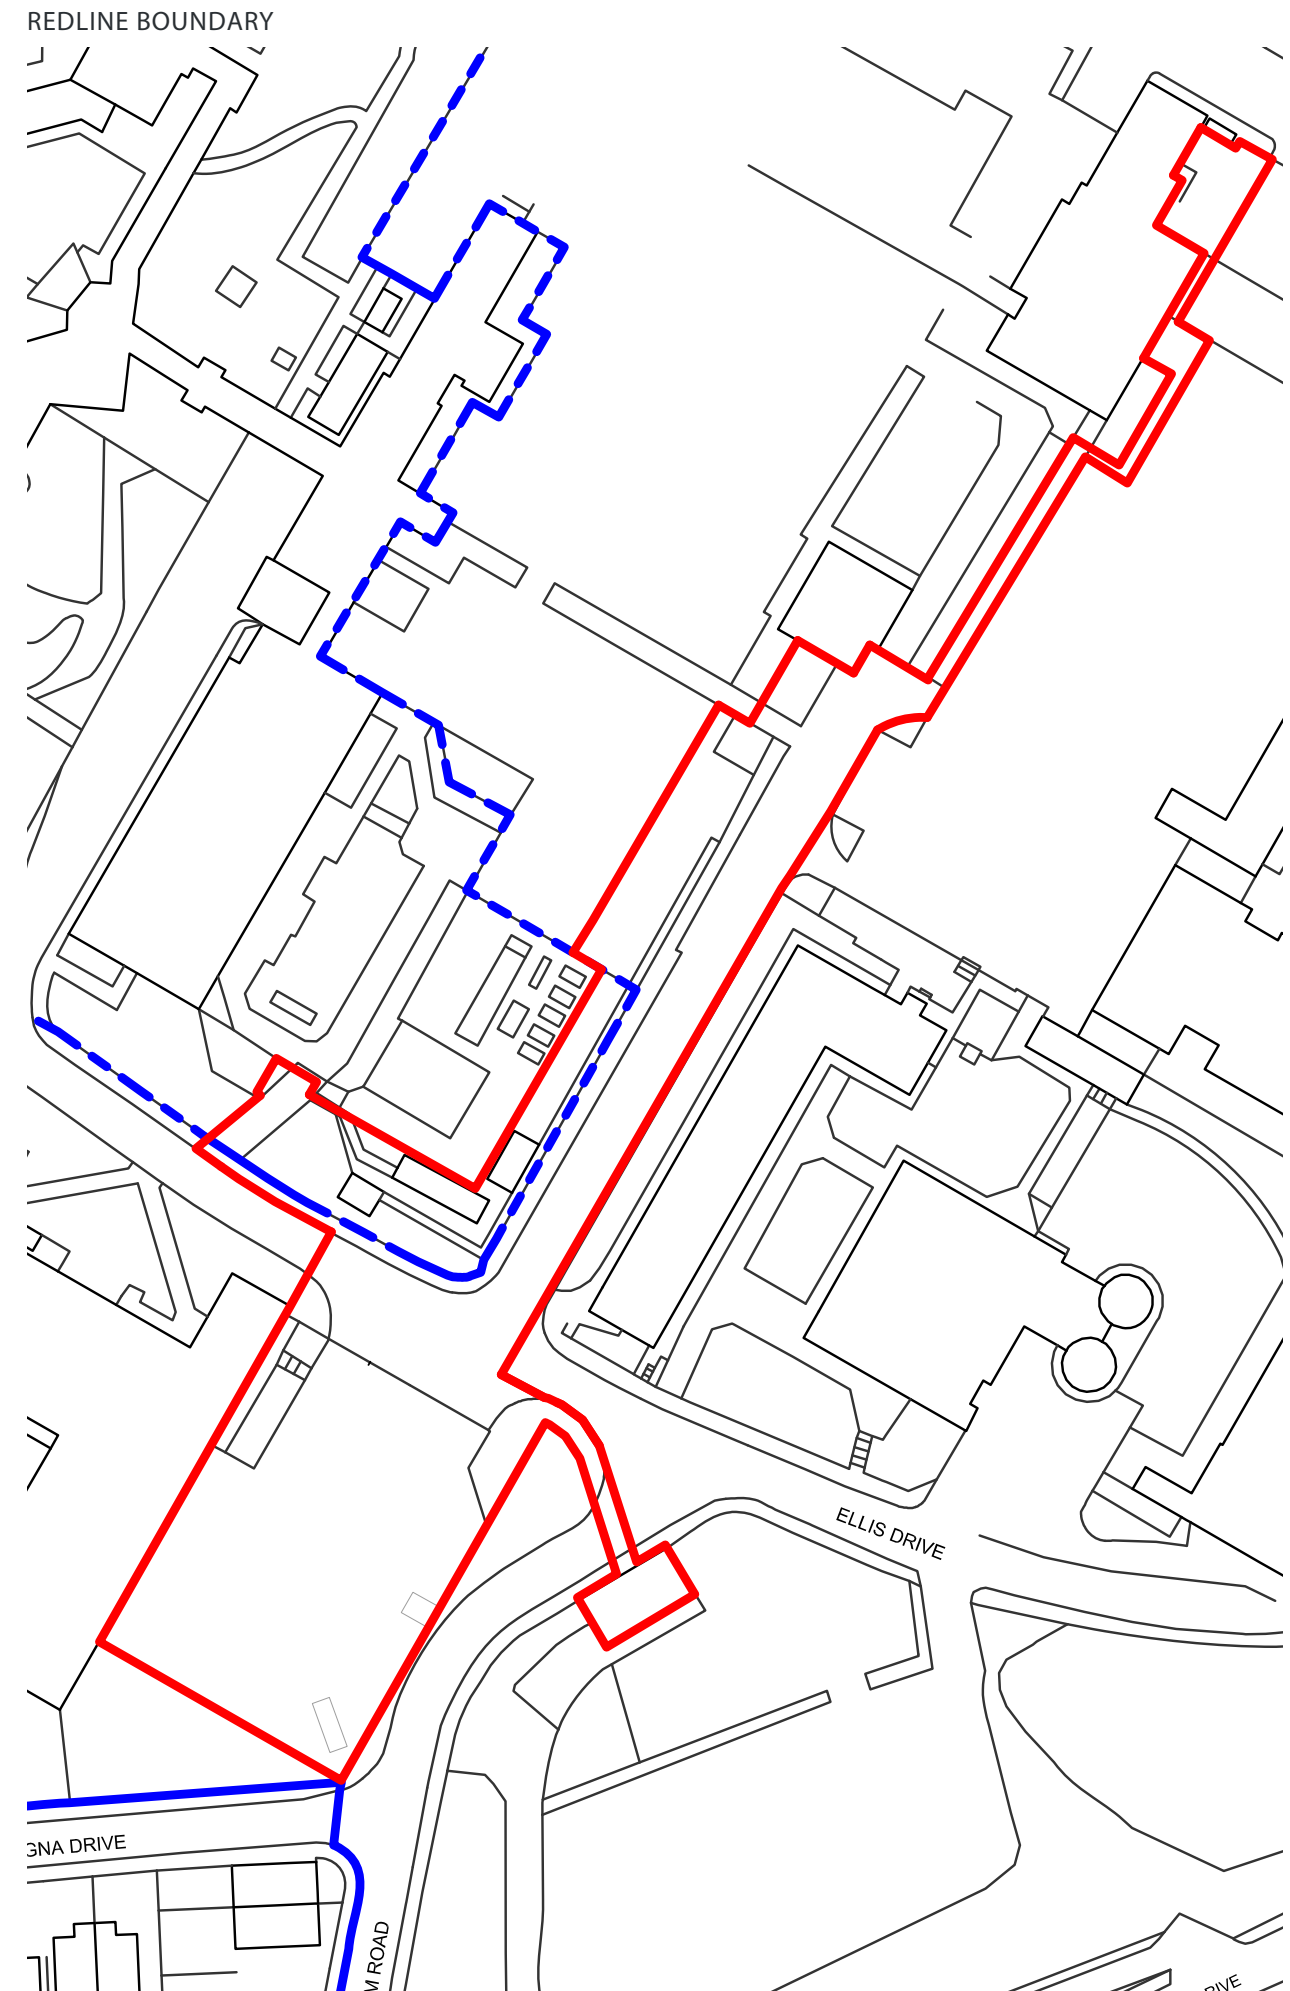

PROPOSED LOCATION PLAN

VILLAGE GREEN

- Proposed planting location
- Proposed overflow planting location if required

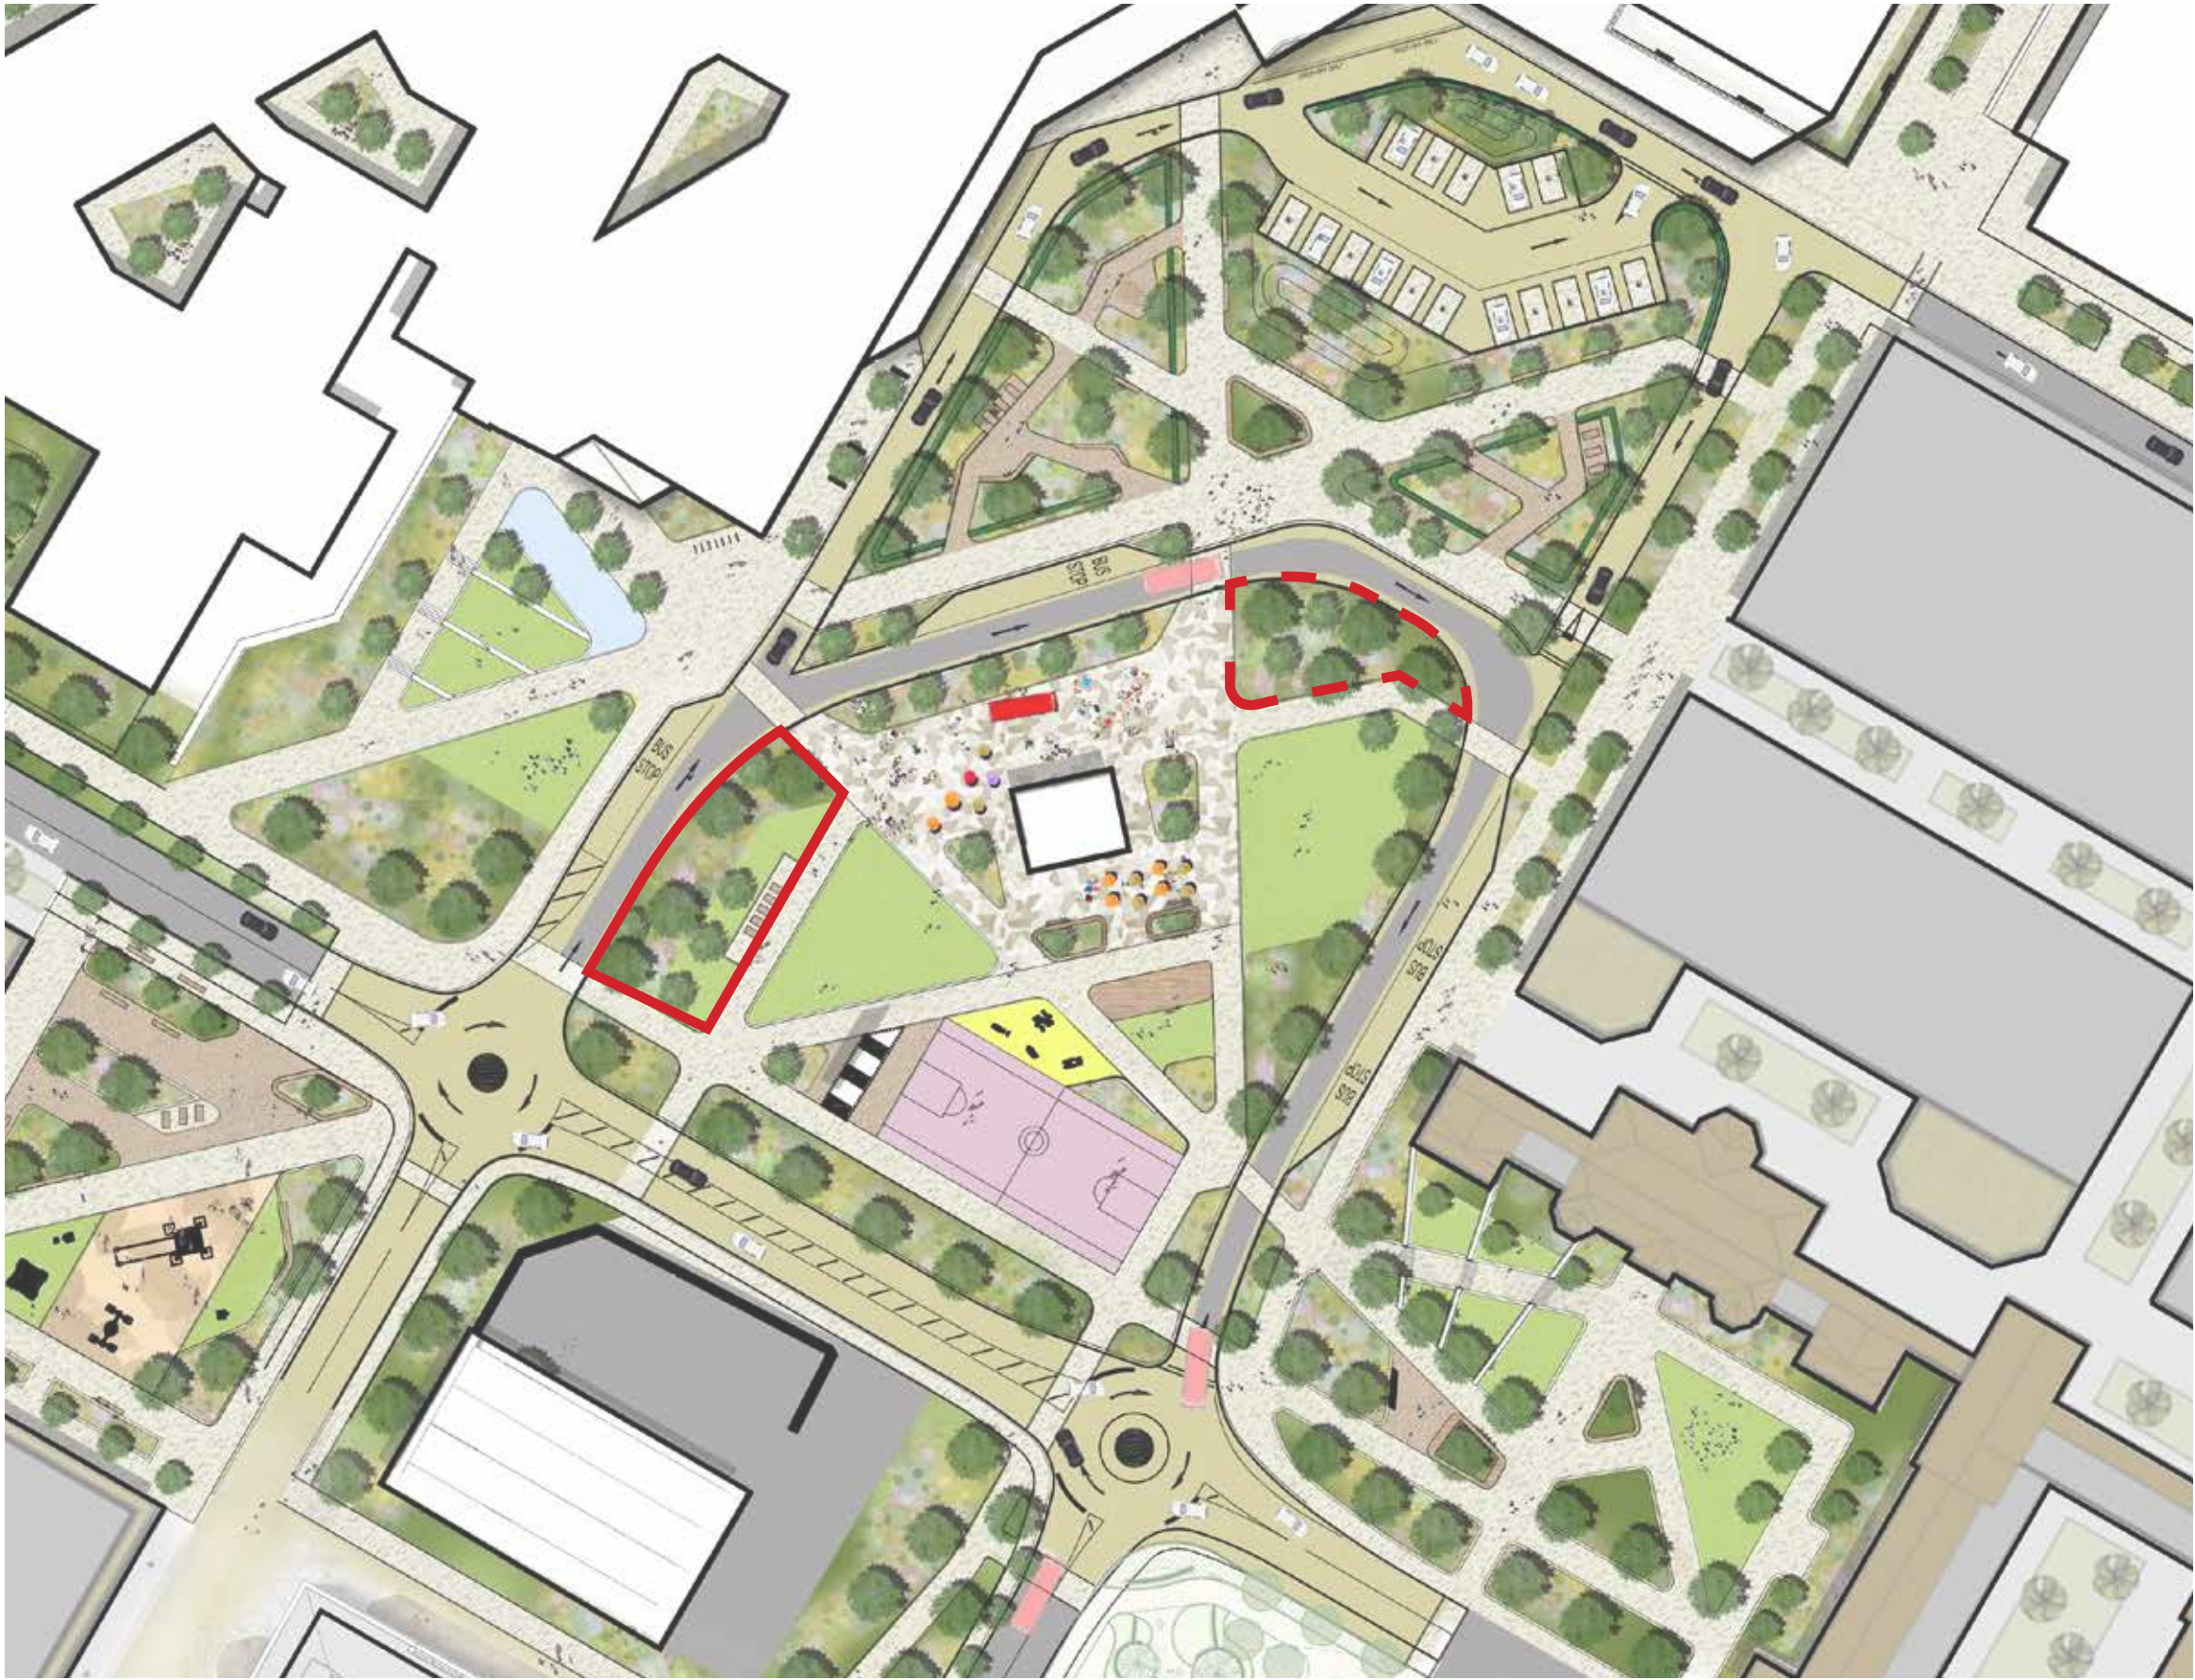

PLANTING PALETTE

TYPICAL TREE PLANTING

Below is a list of typical tree planting species proposed for the hospital development site. Tree replacements will be a mix of deciduous and evergreen and will be chosen from the hospital planting palette.

Trees to be selected standard or similar approved:
Height: 500-600cm Girth: 25-30cm Clear Stem: min 200 cm

- *Acer platanoides* ‘Olmsted’
- *Acer Rubrum*
- *Betula utilis* var. *jachemontii* ‘Grayswood Ghost’
- *Cercidiphyllum japonicum* ‘Katsura’
- *Fagus sylvatica* ‘Purpurea’
- *Ginkgo biloba*
- *Liquidambar styraciflua*
- *Malus trilobata*
- *Pinus sylvestris*
- *Platanus orientalis* ‘Minaret’
- *Prunus* ‘Sunset Boulevard’
- *Pyrus calleryana* Chanticleer
- *Tilia Cordata*
- *Robinia pseudoacacia* ‘Frisia’



