


Plan Roof Level - existing - flat


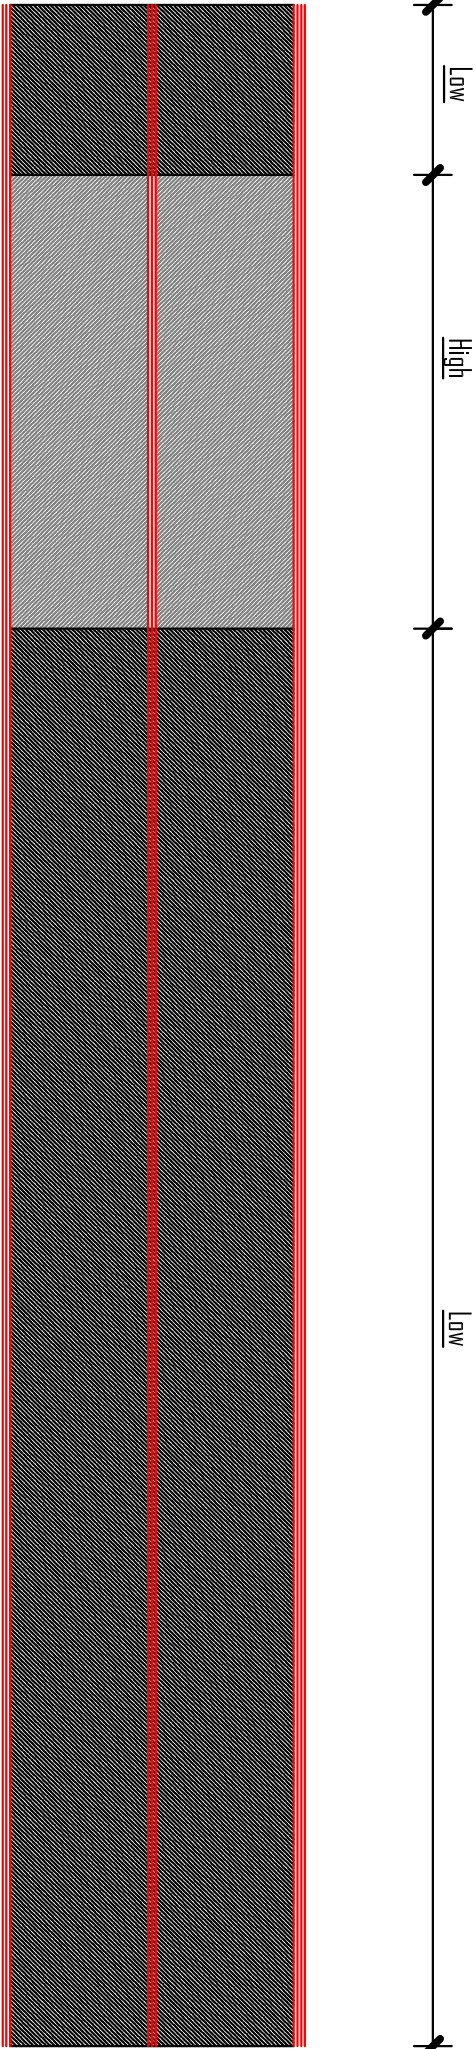


Plan Roof Level - Proposed


Scale 1:1000

Drop pipes in existing positions


Drop pipe to new guttering

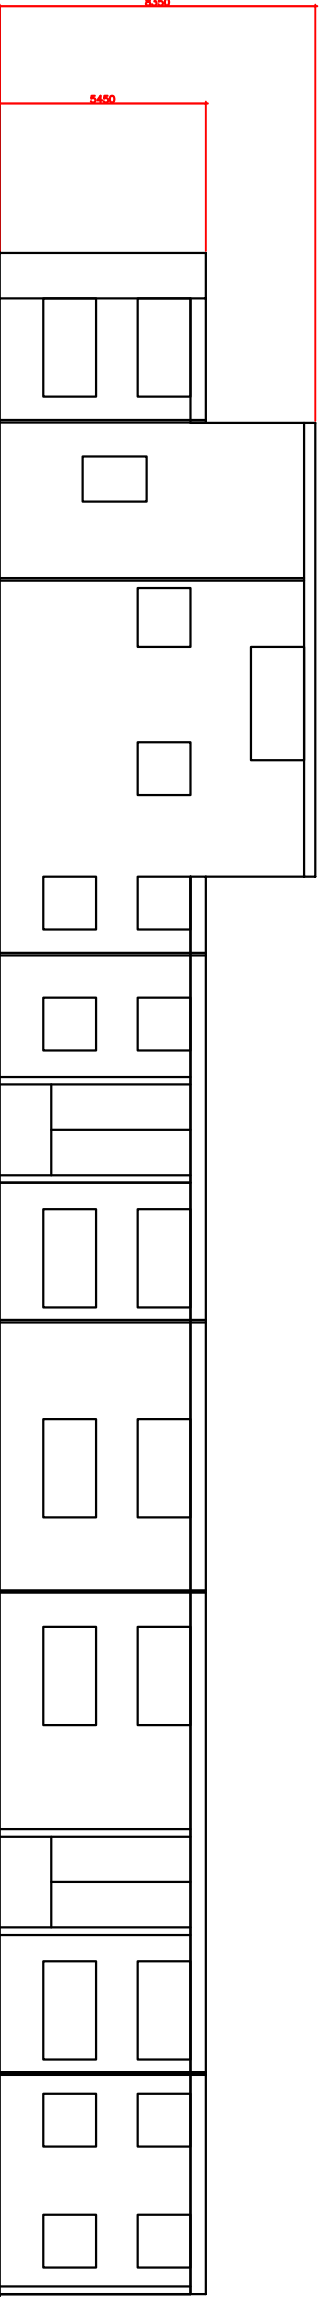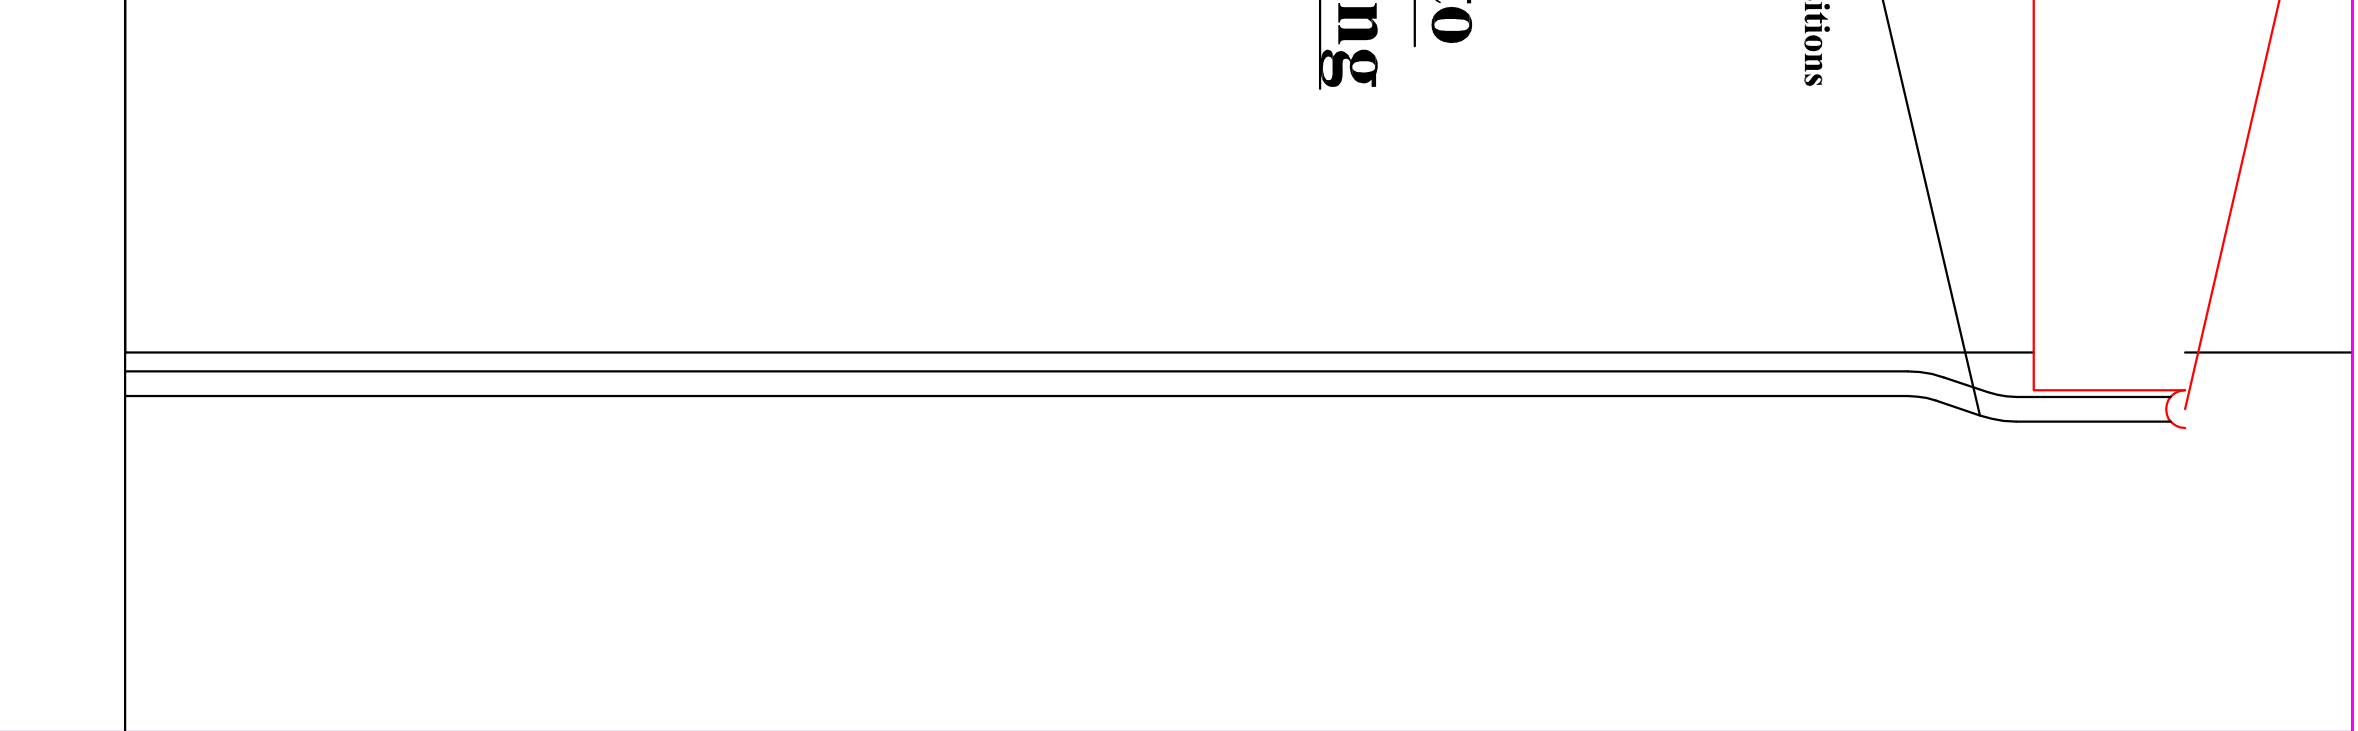


East - Birchfields Road

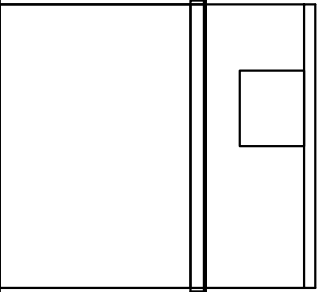

South

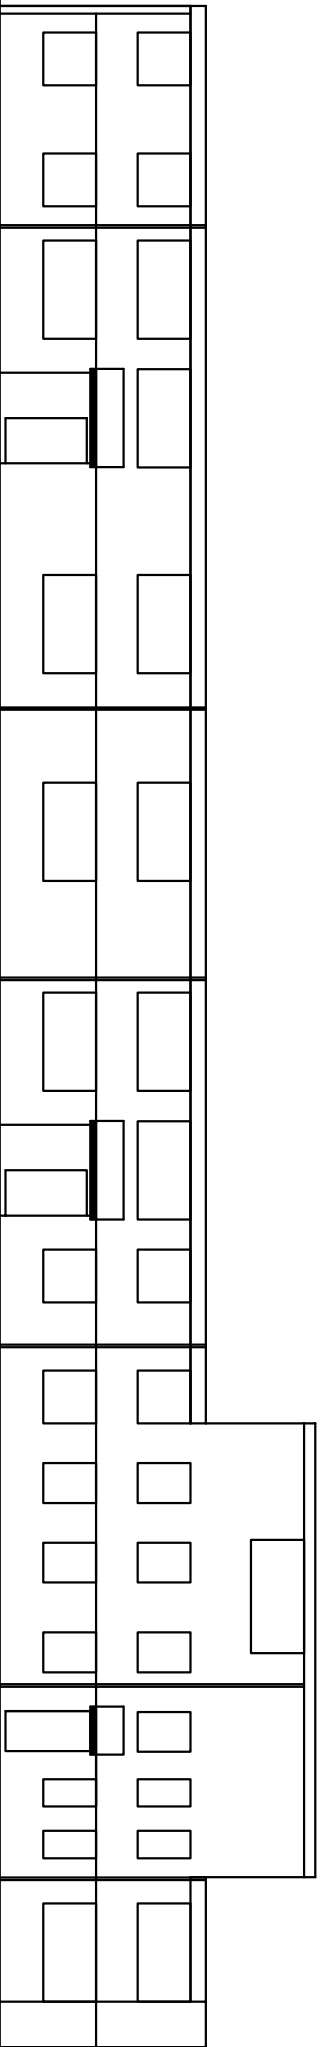


West

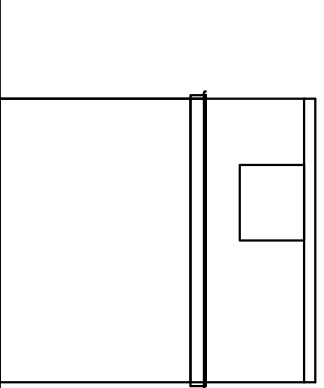


North - Dickenson Road

Elevations - existing


Angle of roof to be approximately 1/3 degrees

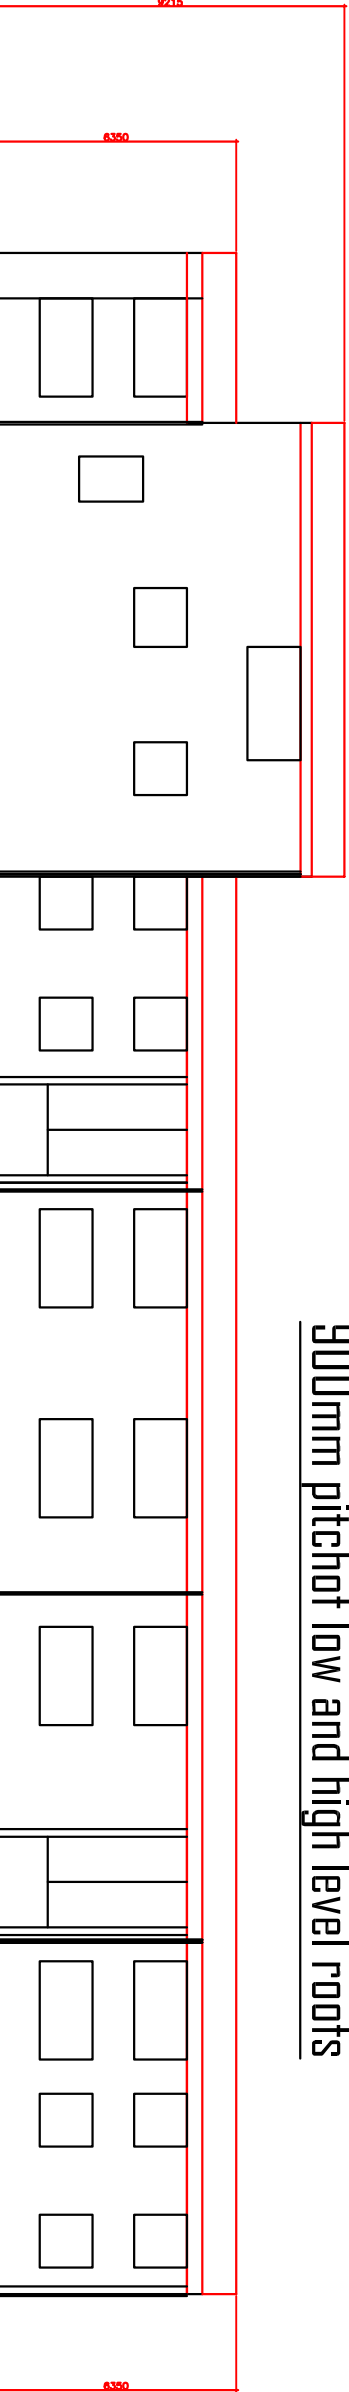


East - Birchfields Road

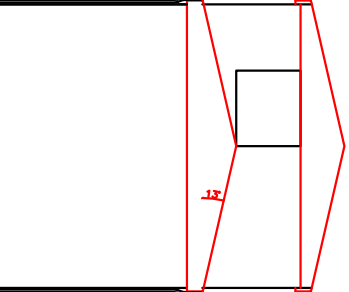

South

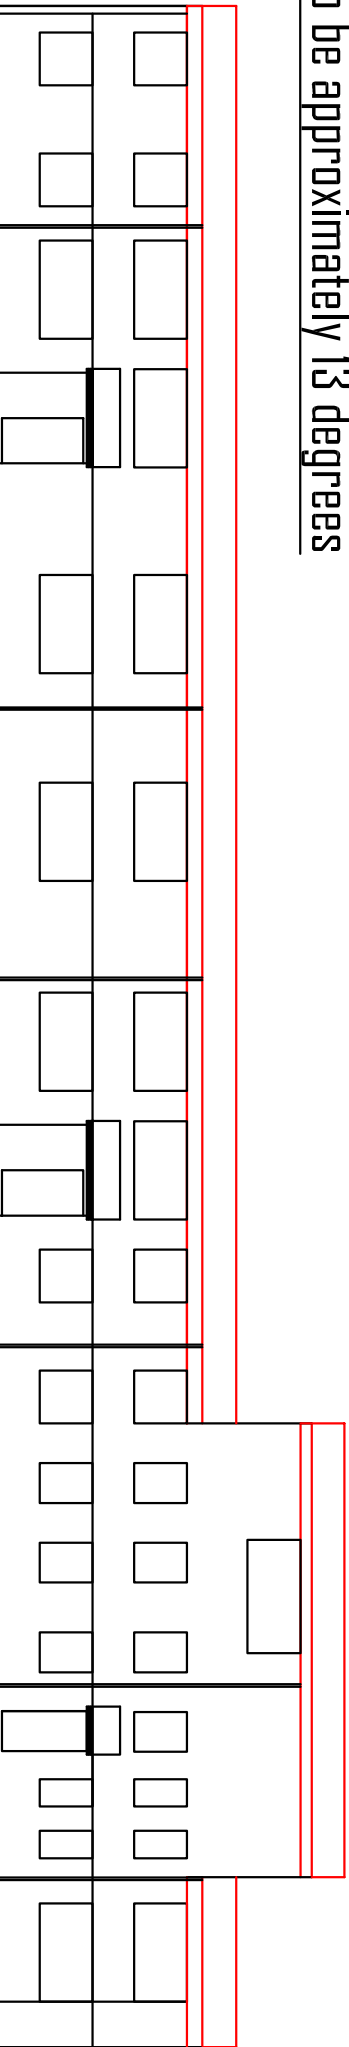

West

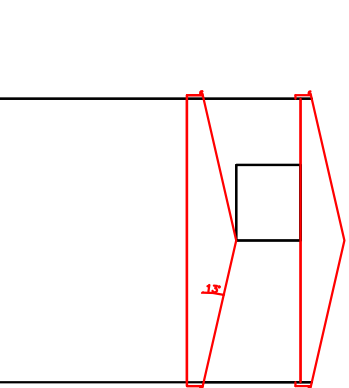

North - Dickenson Road

Elevations - Proposed

--	-	--/--
Rev A	Rainwater drips indicated	27/11/14
No.	Revision/Issue	Date

F SUMMERFIELD
Incorporating Chartered Engineers
Chartered Consulting Civil, Structural & Marine Engineer,
CDM Coordinator & Party Wall Surveyor (per or confirm U/L)
216 Harrow Moor Road, Stockport, SK4 4JL
Tel: 0161 443 1181, Mobile: 07882 296077, Fax: 0161 443 1796,
Web Site: http://www.mphila.co.uk/engineer_email_f@summerfield.co.uk

Project Name and Address
Marvic House
2 Birch Hall Lane
Longsight
Manchester
Proposed pitched roofing

Project	14.10.10	Sheet
Date	10.10.14	01
Scale	1:400 @ A1	Rev A