

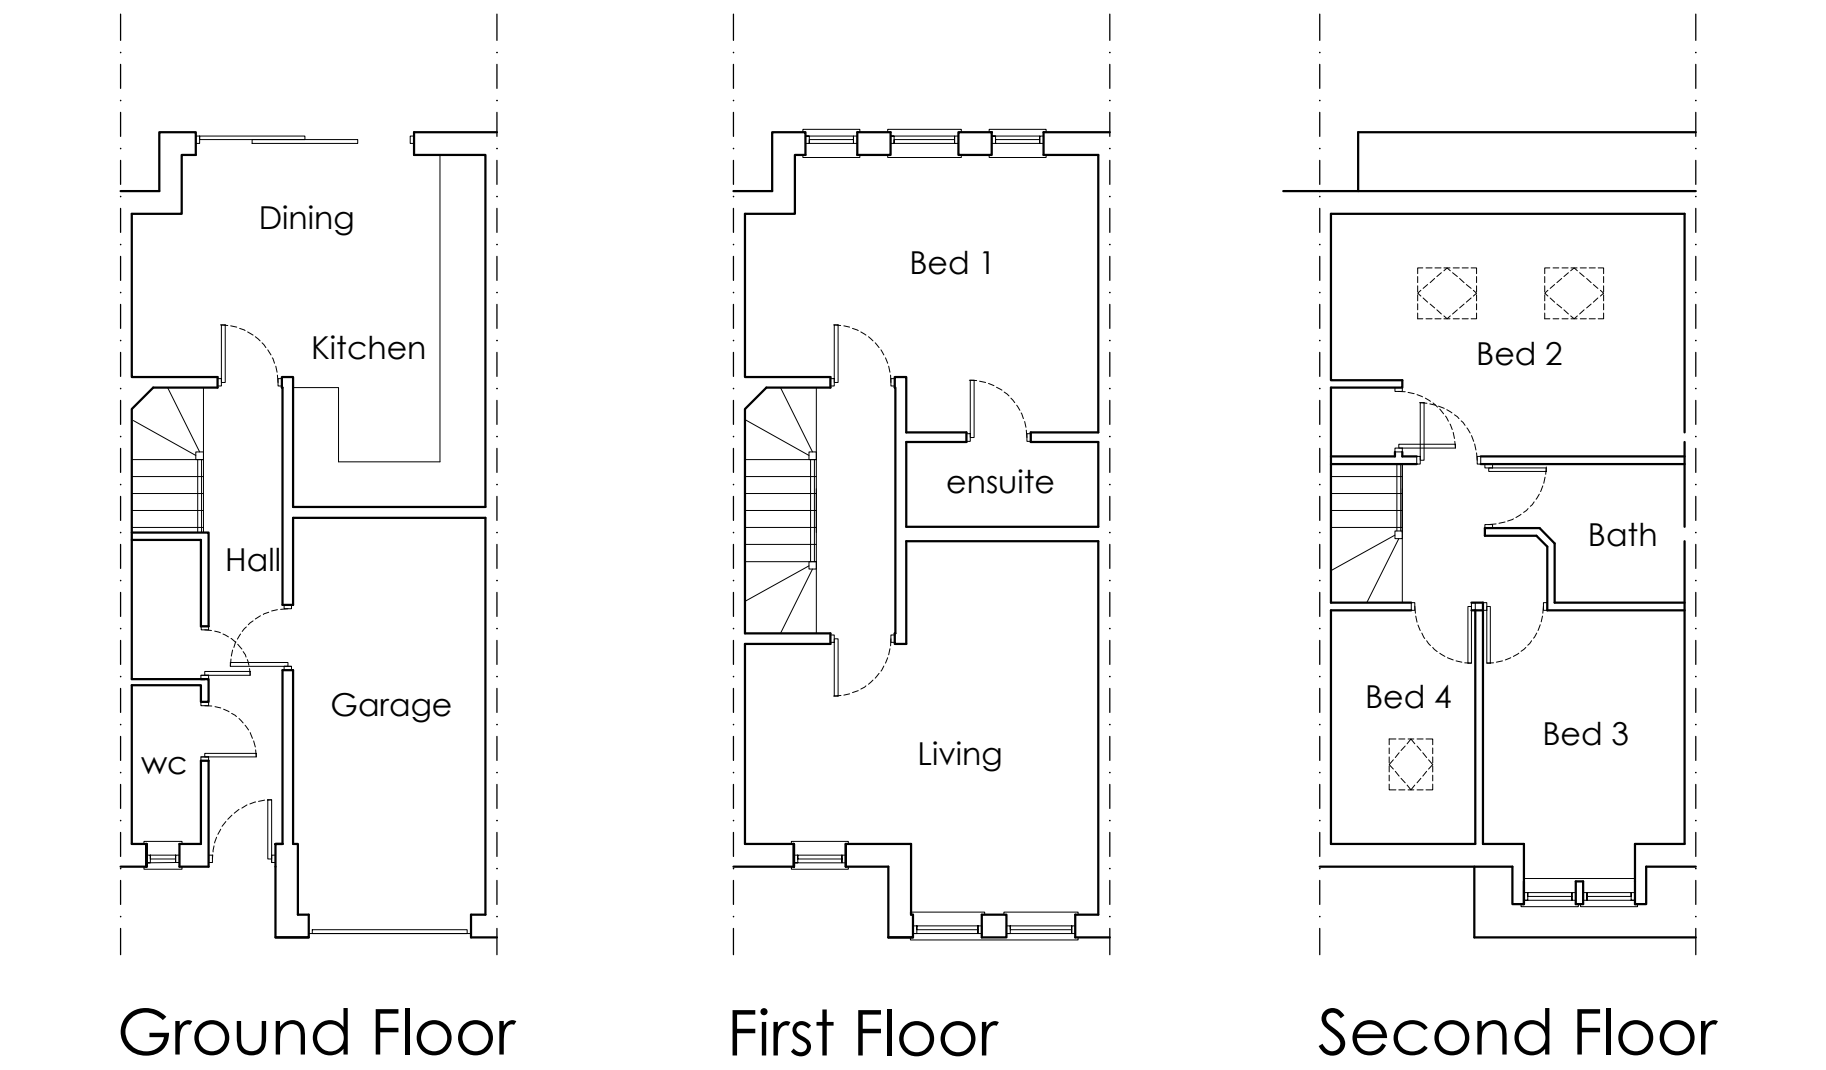
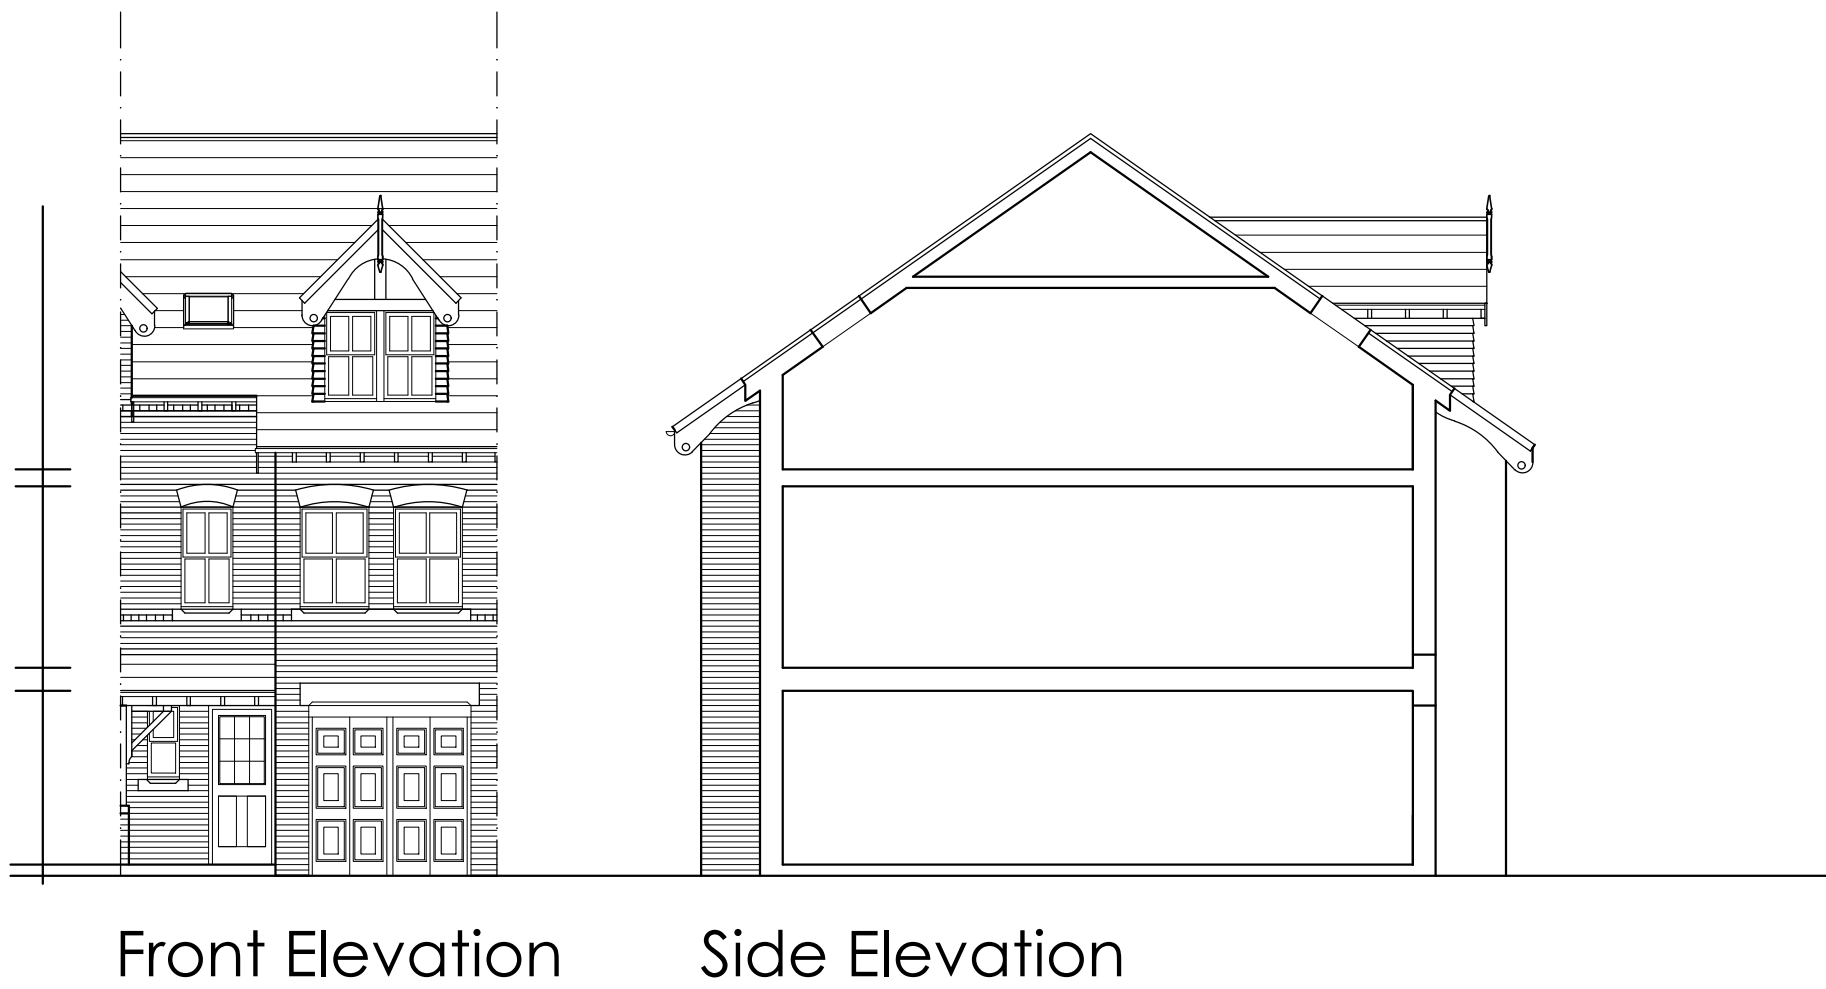
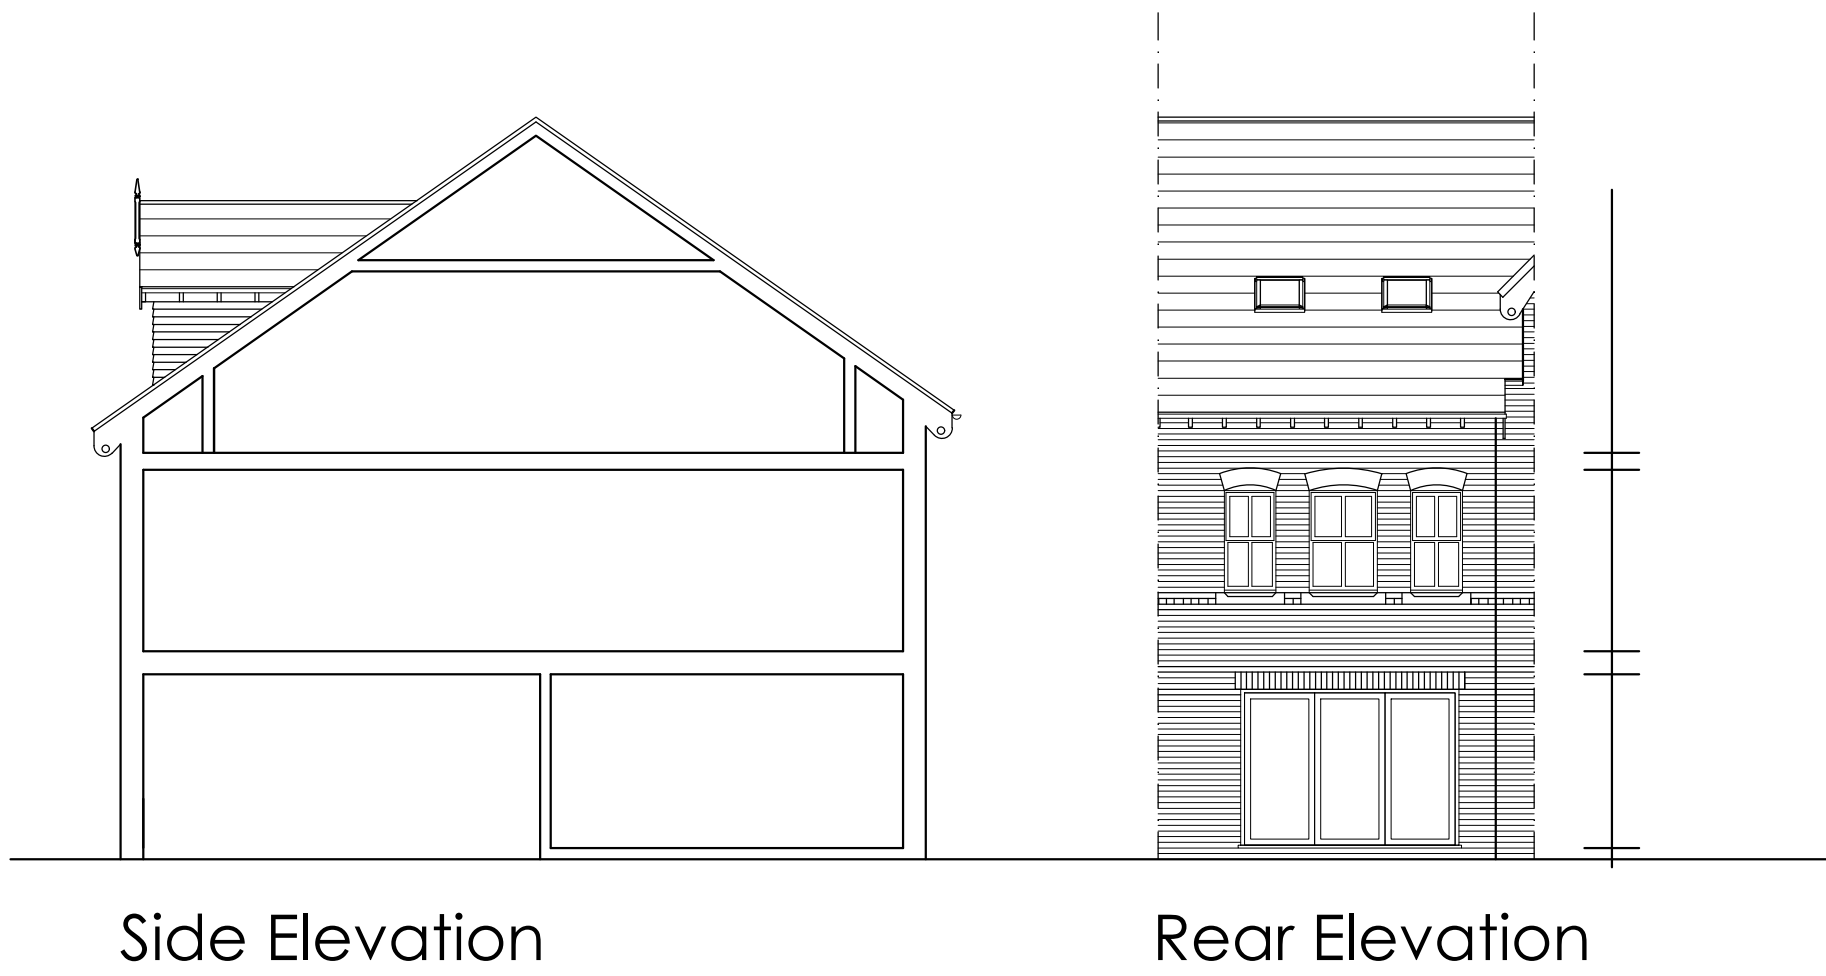
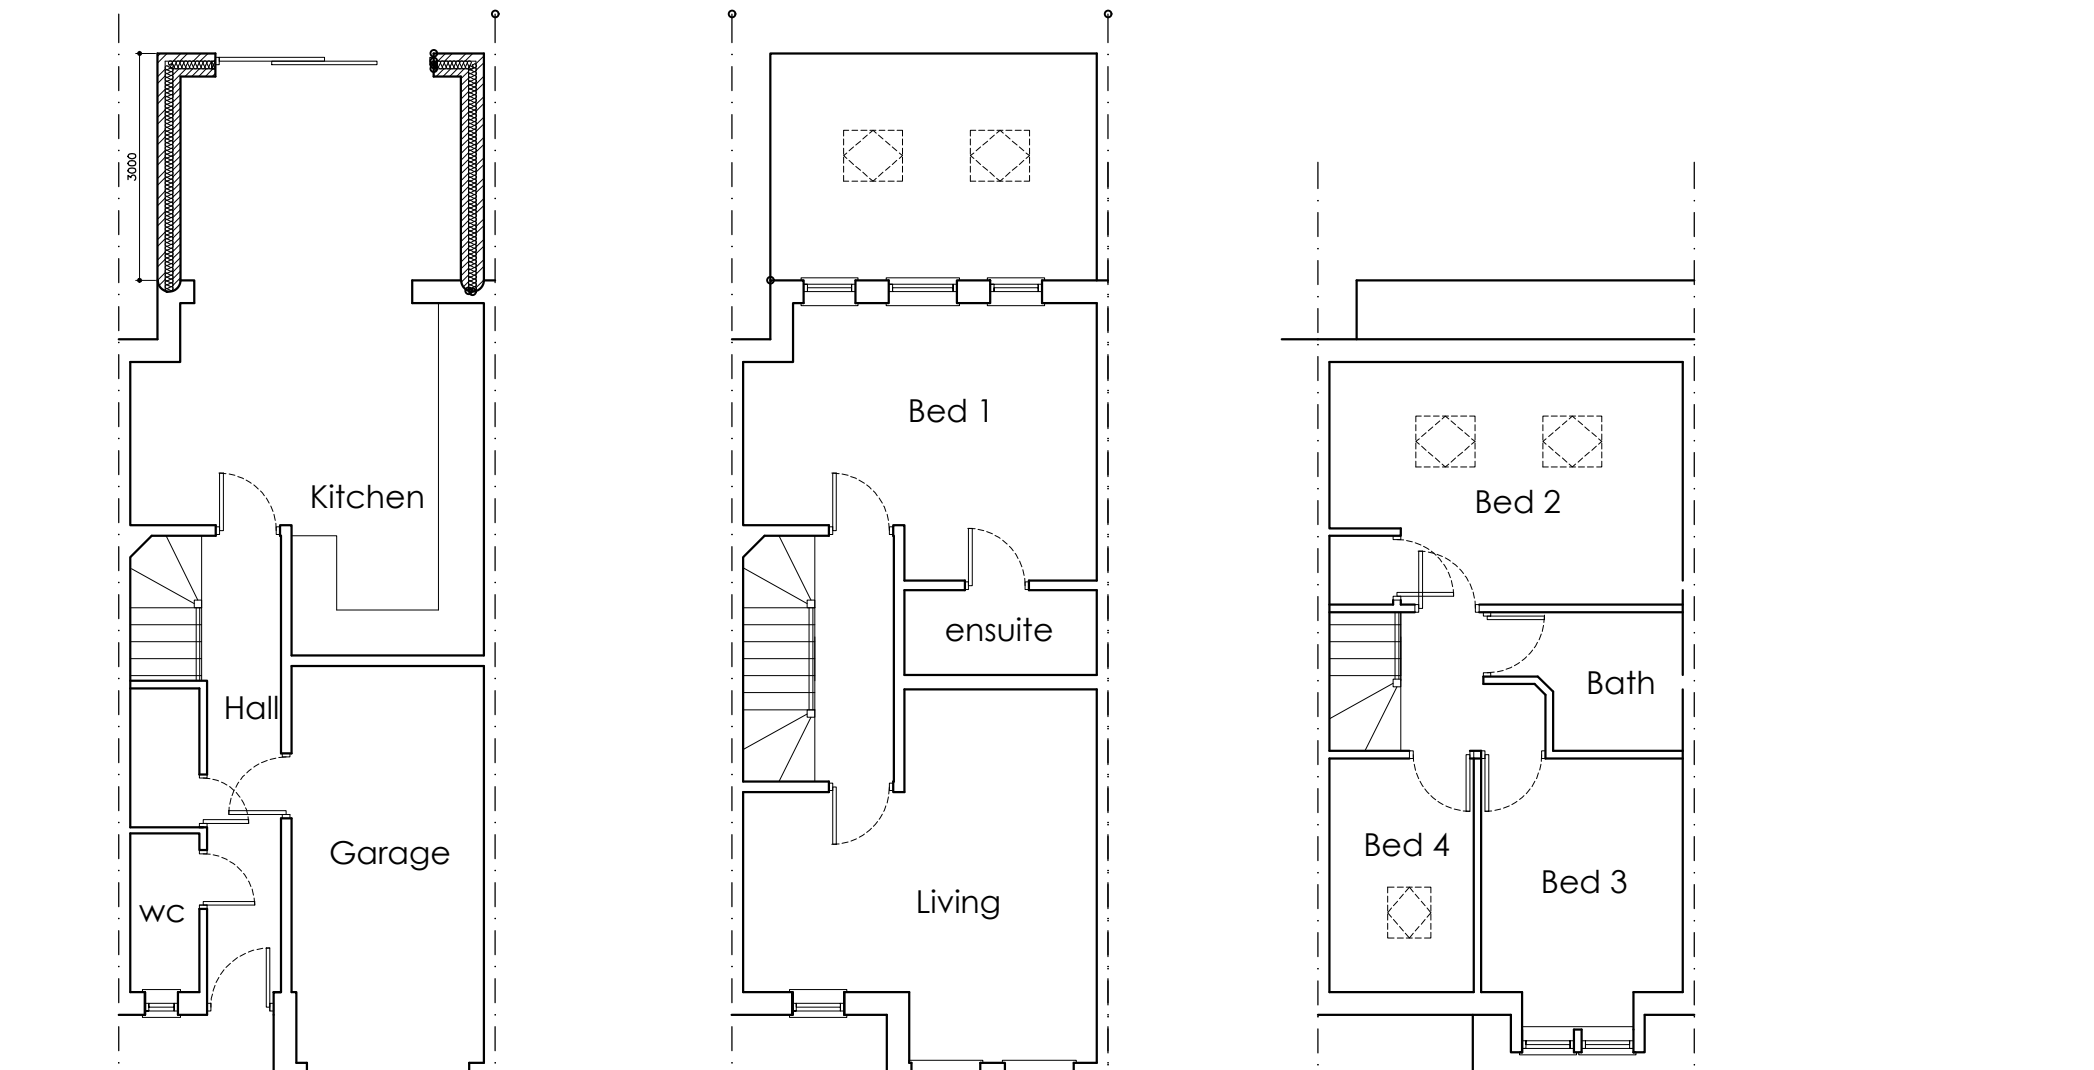


PLANNING DRAWINGS
All dimensions are to be checked by client. Any discrepancies are to be reported to the Architect. This drawing to be read in conjunction with all associated Architects or Consultants Details & Specifications. This drawing is for illustrative purposes only and does not form part of any contract.

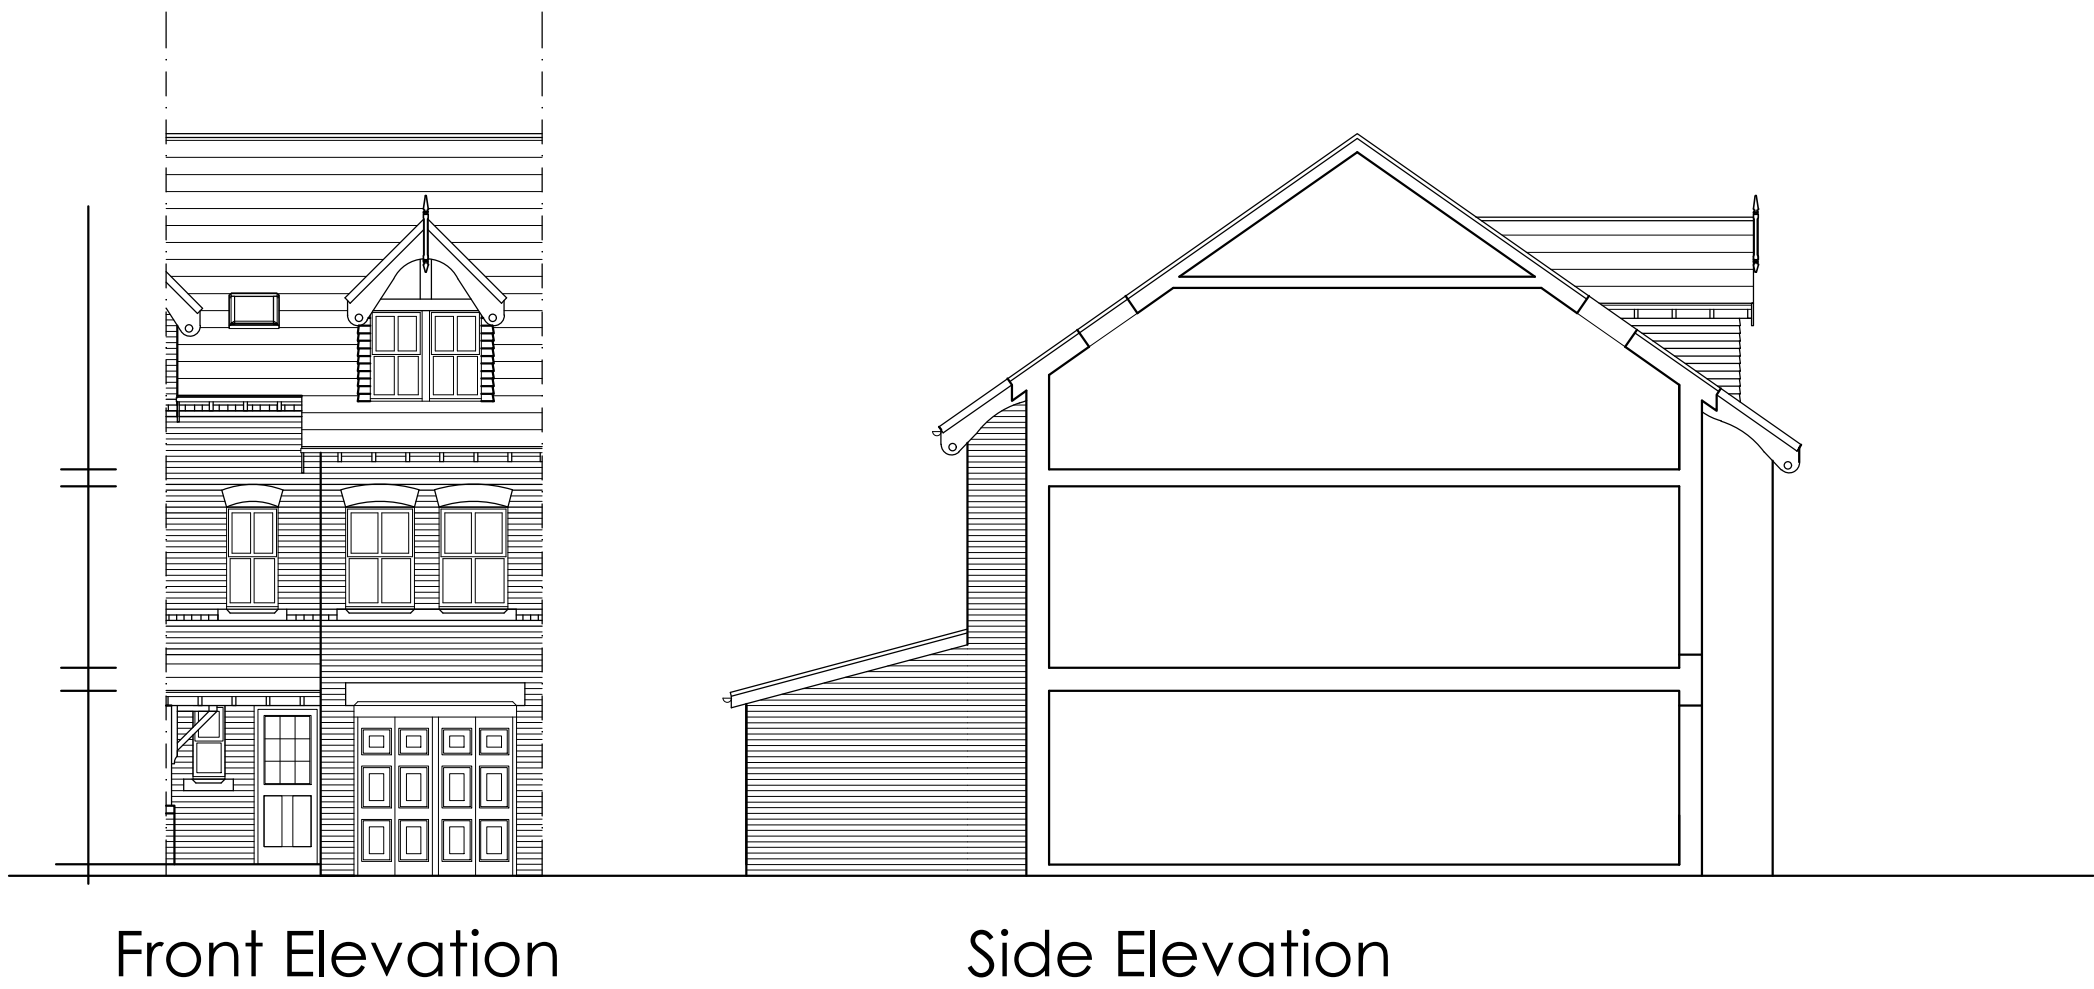


EXISTING

Scale Bar 1:100

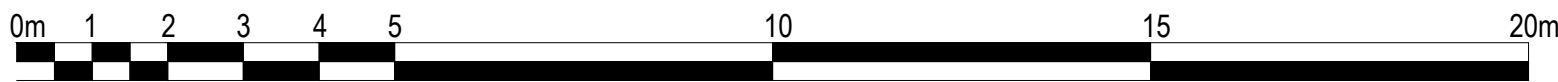

PROPOSED

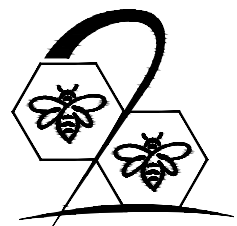Date.	Revision.	By.	No.
 B2 Architecture Limited 25 Beech Road, Ratcliffe, Altrincham, Cheshire, WA15 9JX Tel No. 0161 928 0051 Email: enquiries@b2architecture.co.uk			
B2ARCHITECTURE			
Proposed development at:		No. 4 Dunmaston Drive, Timperley, Manchester	
Client:		Mr & Mrs P Dempsey	
Drawing title:		Existing & Proposed	
Status:	Planning	Date:	JAN 2022
Scale:	1:100 @ A1	Drawn:	PGJA
Checked:	B2 Architecture		
Job No.	21-104	Drawing No.	01
Revision:			

© THIS DRAWING AND THE BUILDING WORKS DEPICTED THEREIN ARE THE COPYRIGHT OF B2 ARCHITECTURE LIMITED AND MAY NOT BE USED, COPIED OR AMENDED EXCEPT BY WRITTEN PERMISSION.