


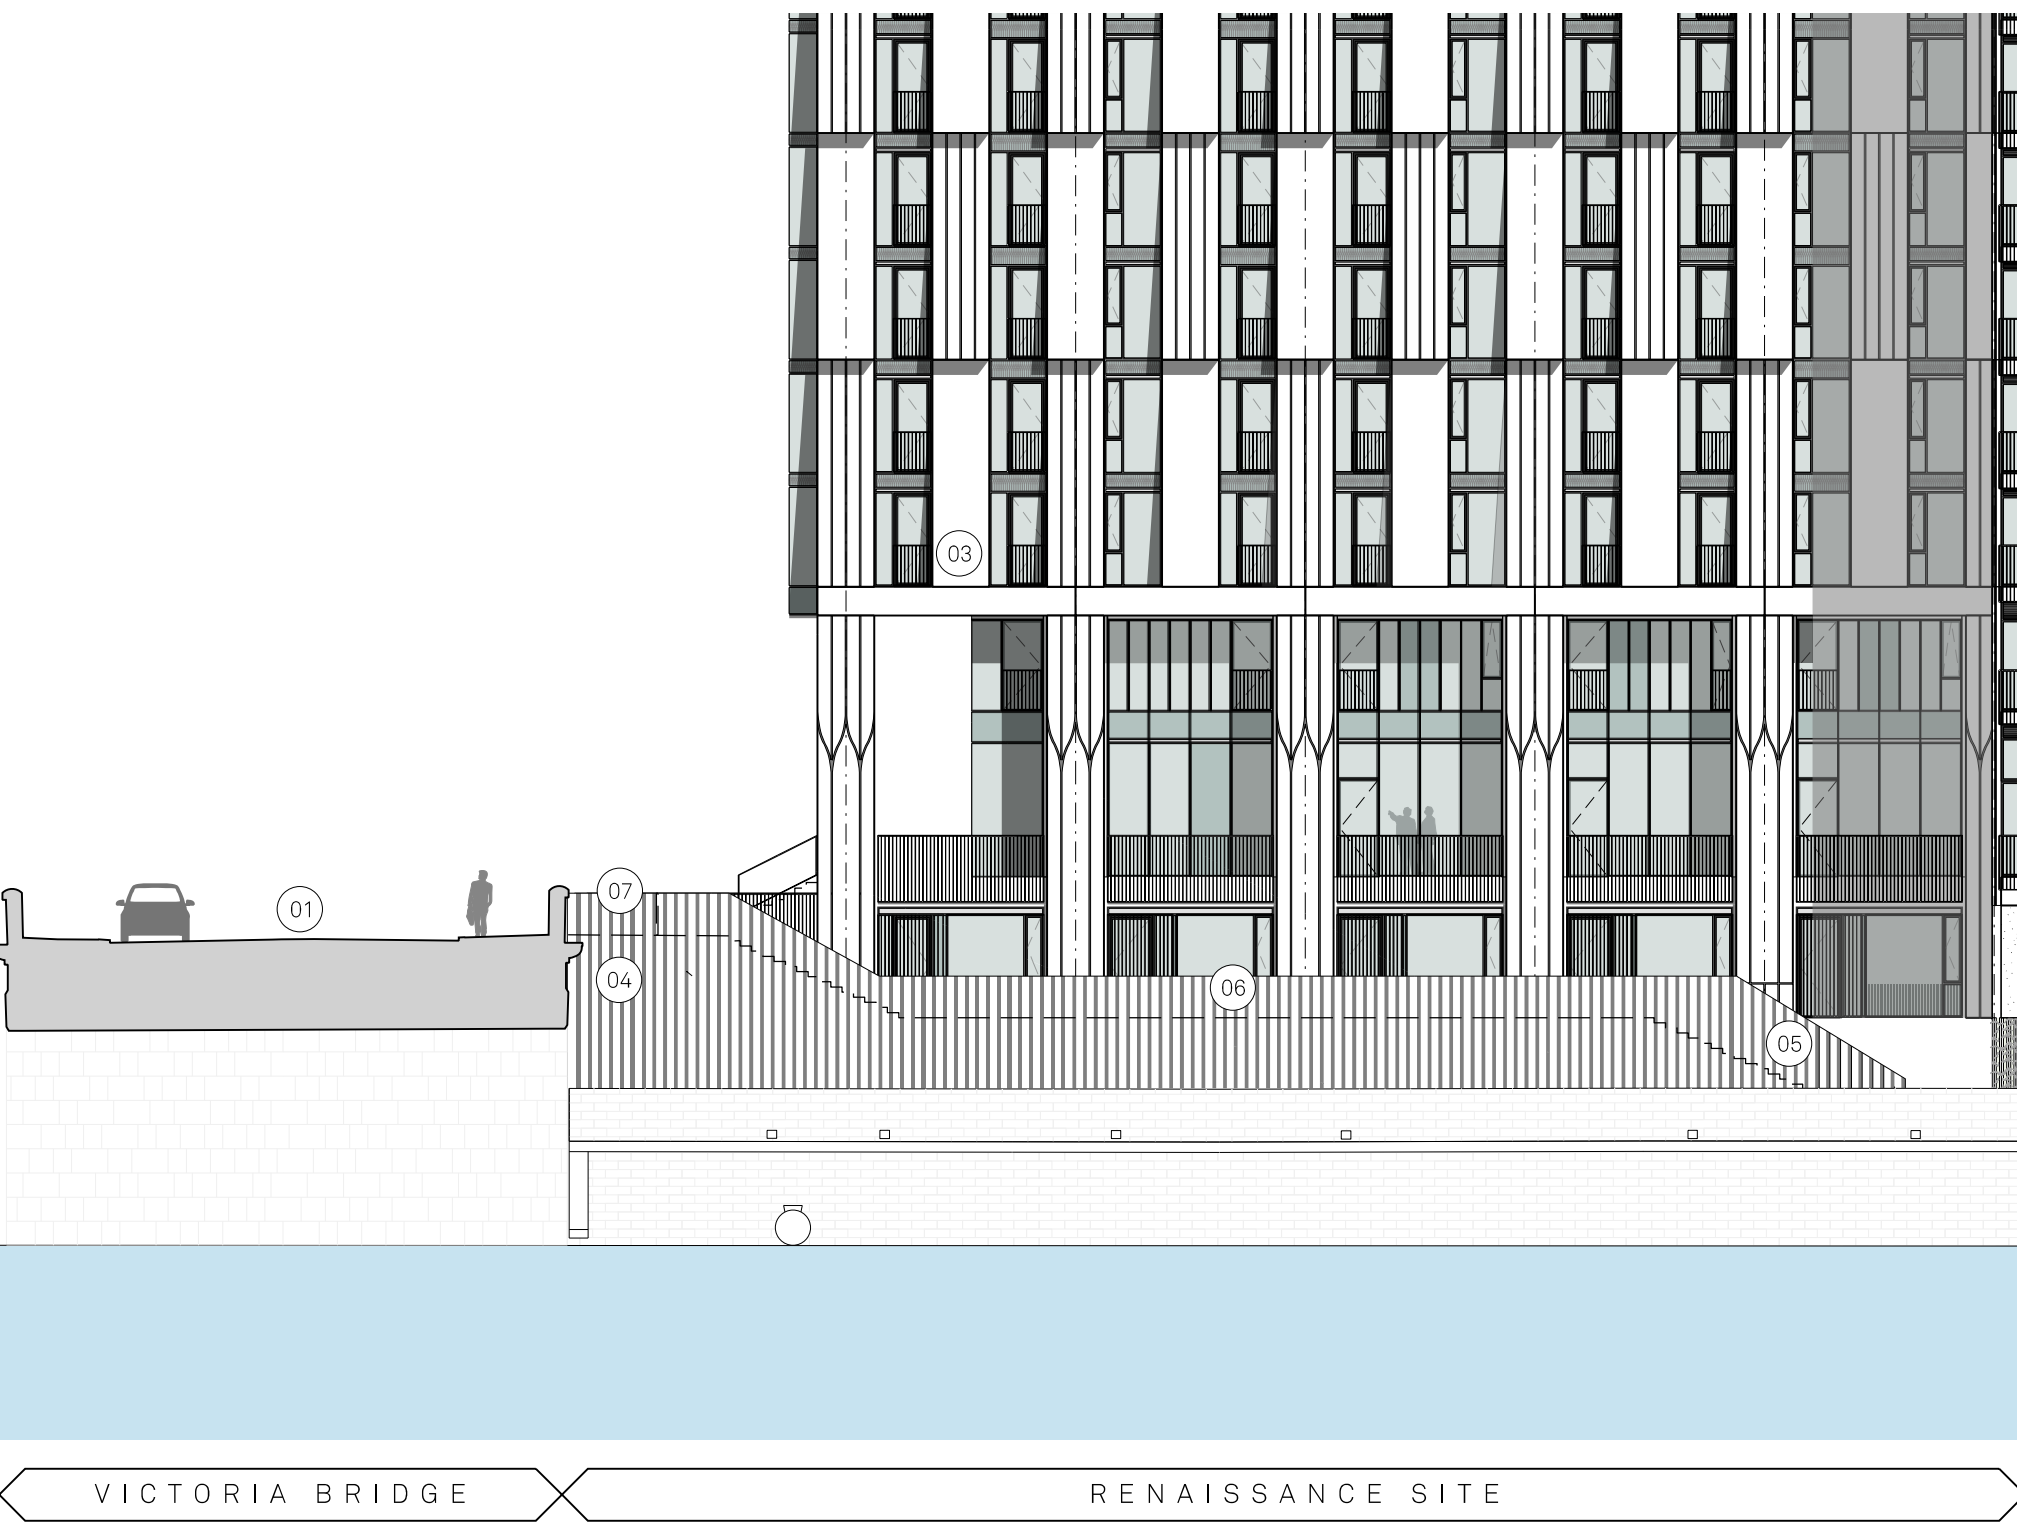



Proposed Elevation 1



Proposed Elevation 2



Image 01

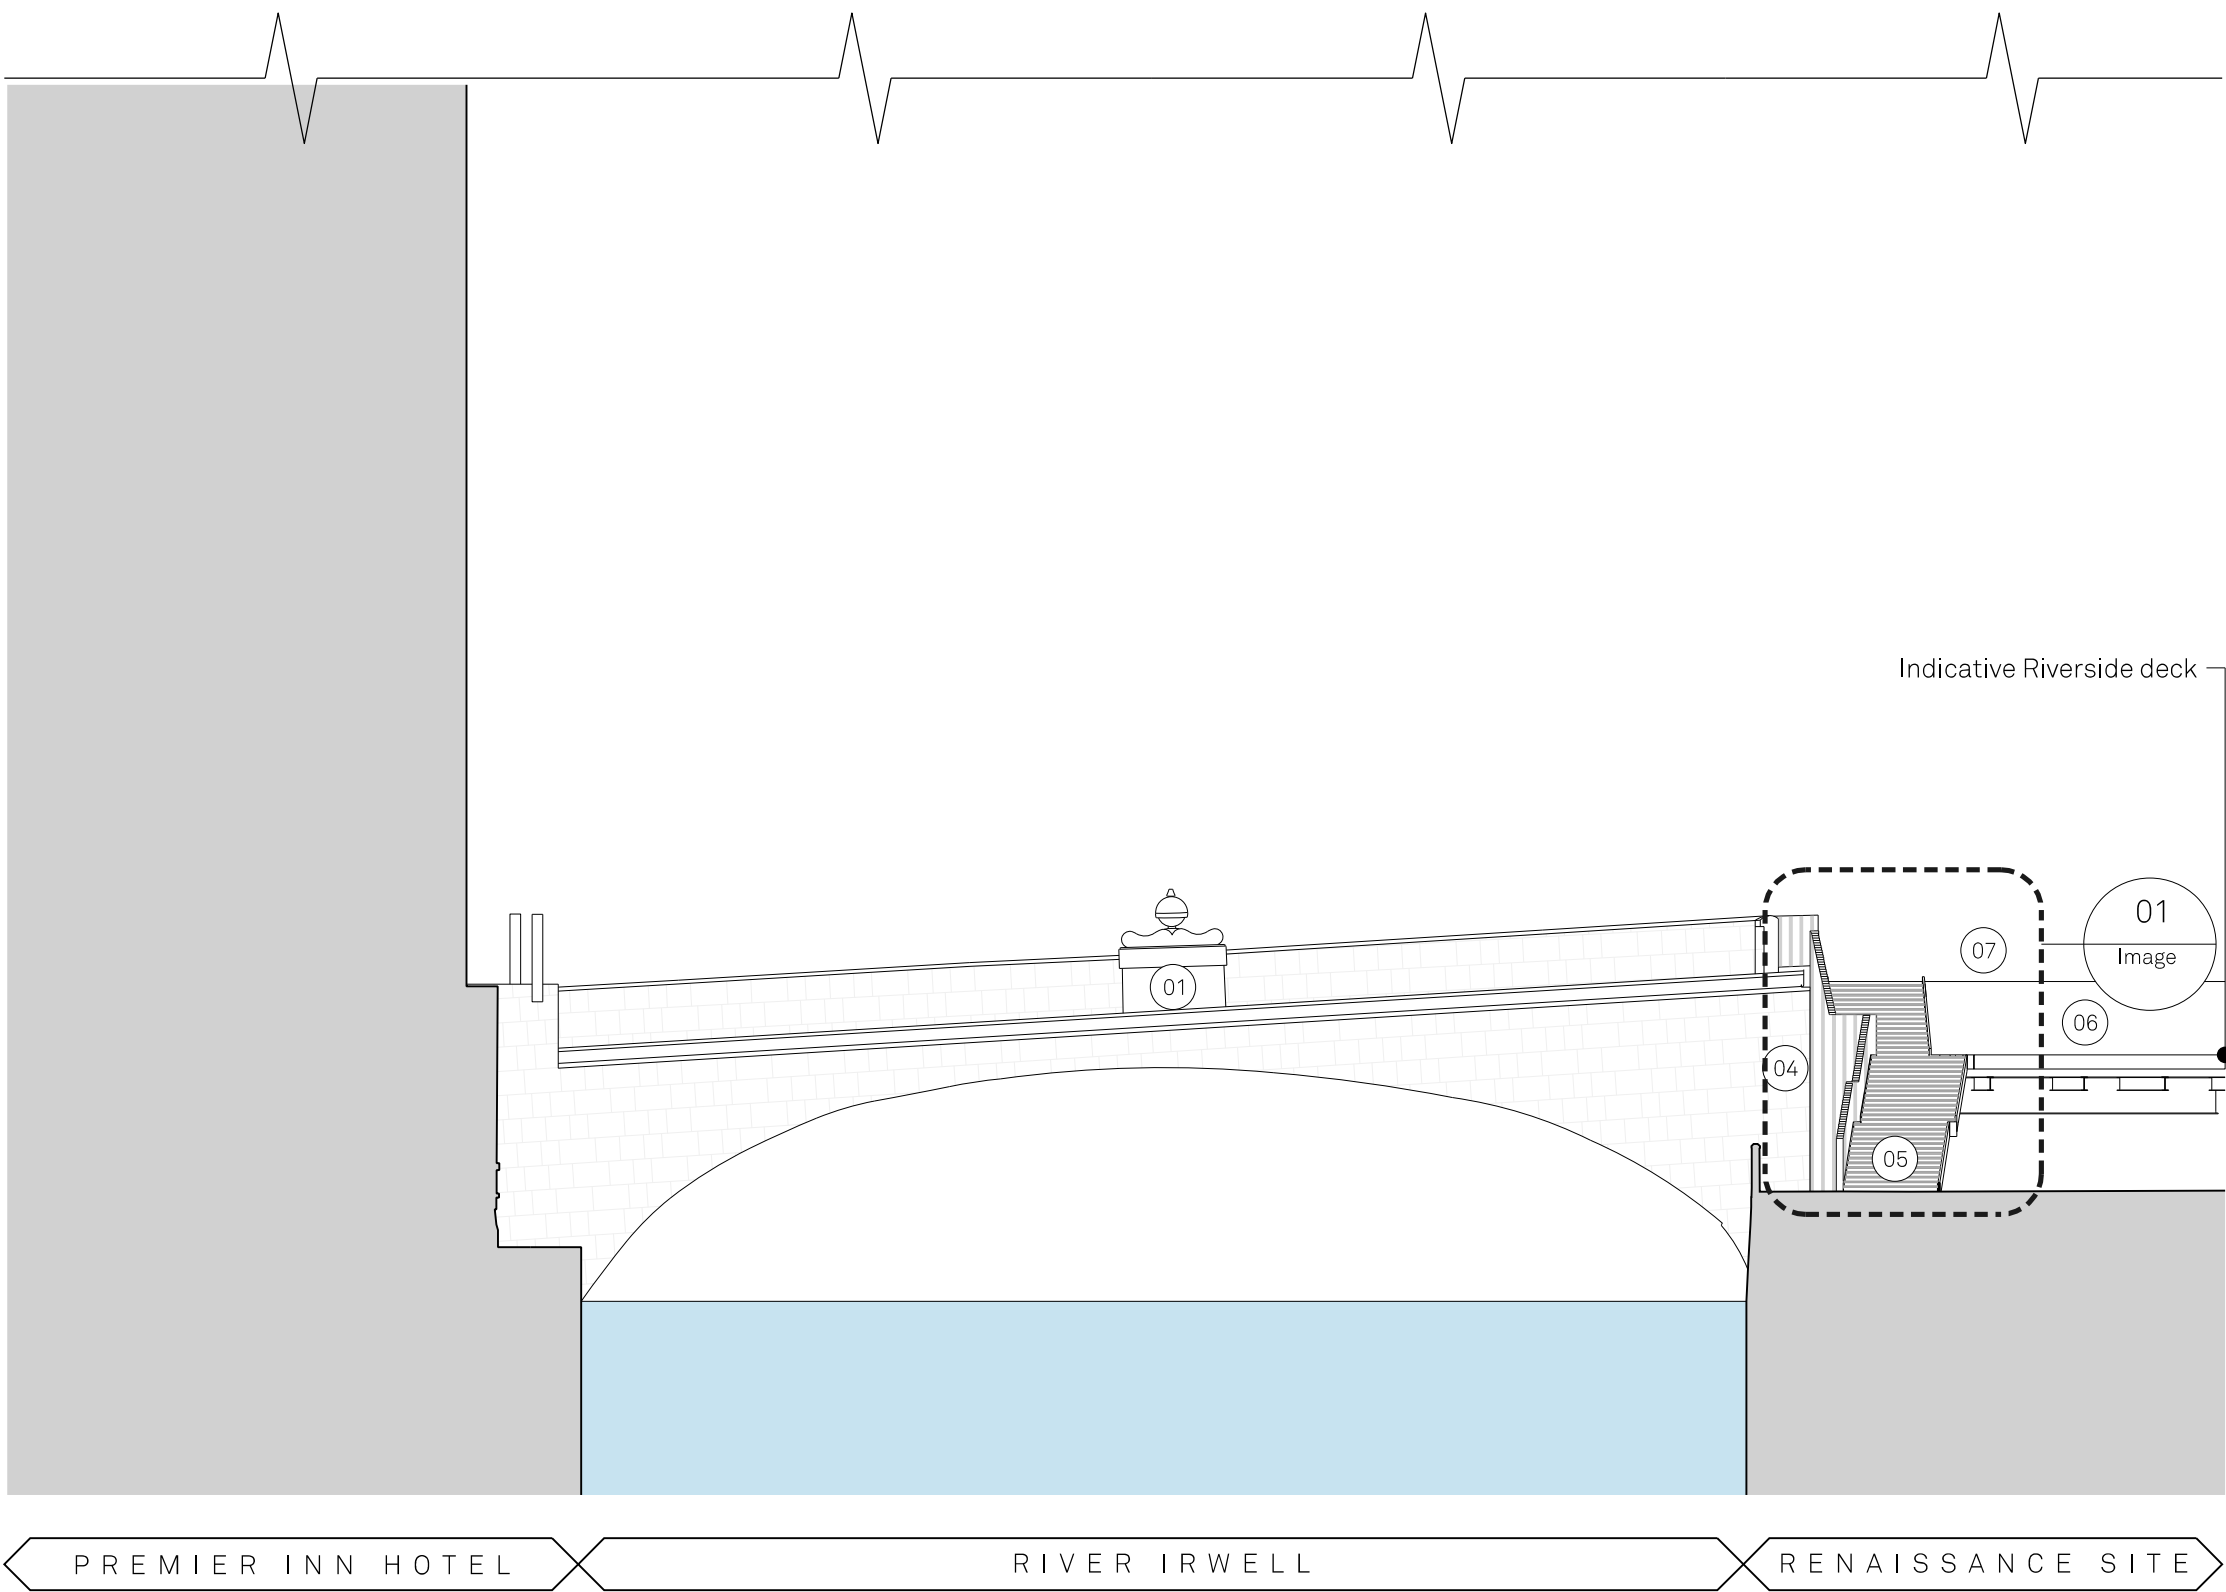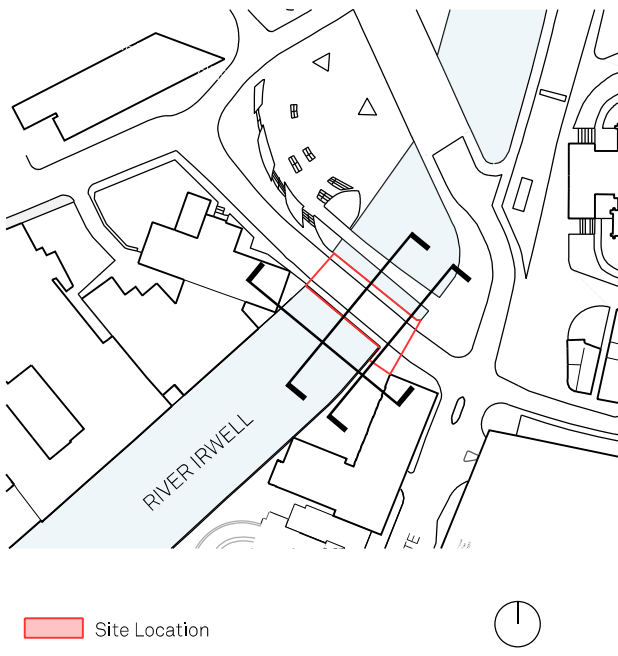

Proposed Elevation 3



- 01 Existing Victoria Bridge
- 02 Existing Premier House
- 03 Proposed Residential Building
- 04 Proposed Metallic PPC fins and gate
- 05 Riverside Stair
- 06 Riverside Deck
- 07 Viewing deck
- 08 Existing railing

Project Name: Renaissance
Title: Victoria Bridge - Proposed Elevations
Scale: 1:200 @ A1
Drawn: DS
Checked: FM
Status: Listed Building Consent
Project: 150
Drawing No: MP_04_1001
Rev: -
Details: 13.12.21
Listed Building Consent

Jon Matthews Architects

4th Floor, Centurion House, 129 Deansgate, Manchester, M3 3WR 0161 974 3690

Copyright of this drawing is vested in Jon Matthews Architects and must not be copied or reproduced without written consent. Figured dimensions only are to be taken from this drawing. Do not scale from this drawing. For full company disclosure please visit www.jonmatthewsarchitects.com