




Note:
Do Not Scale from this drawing.
Dimensions are to be checked on site.
If in doubt please ask.

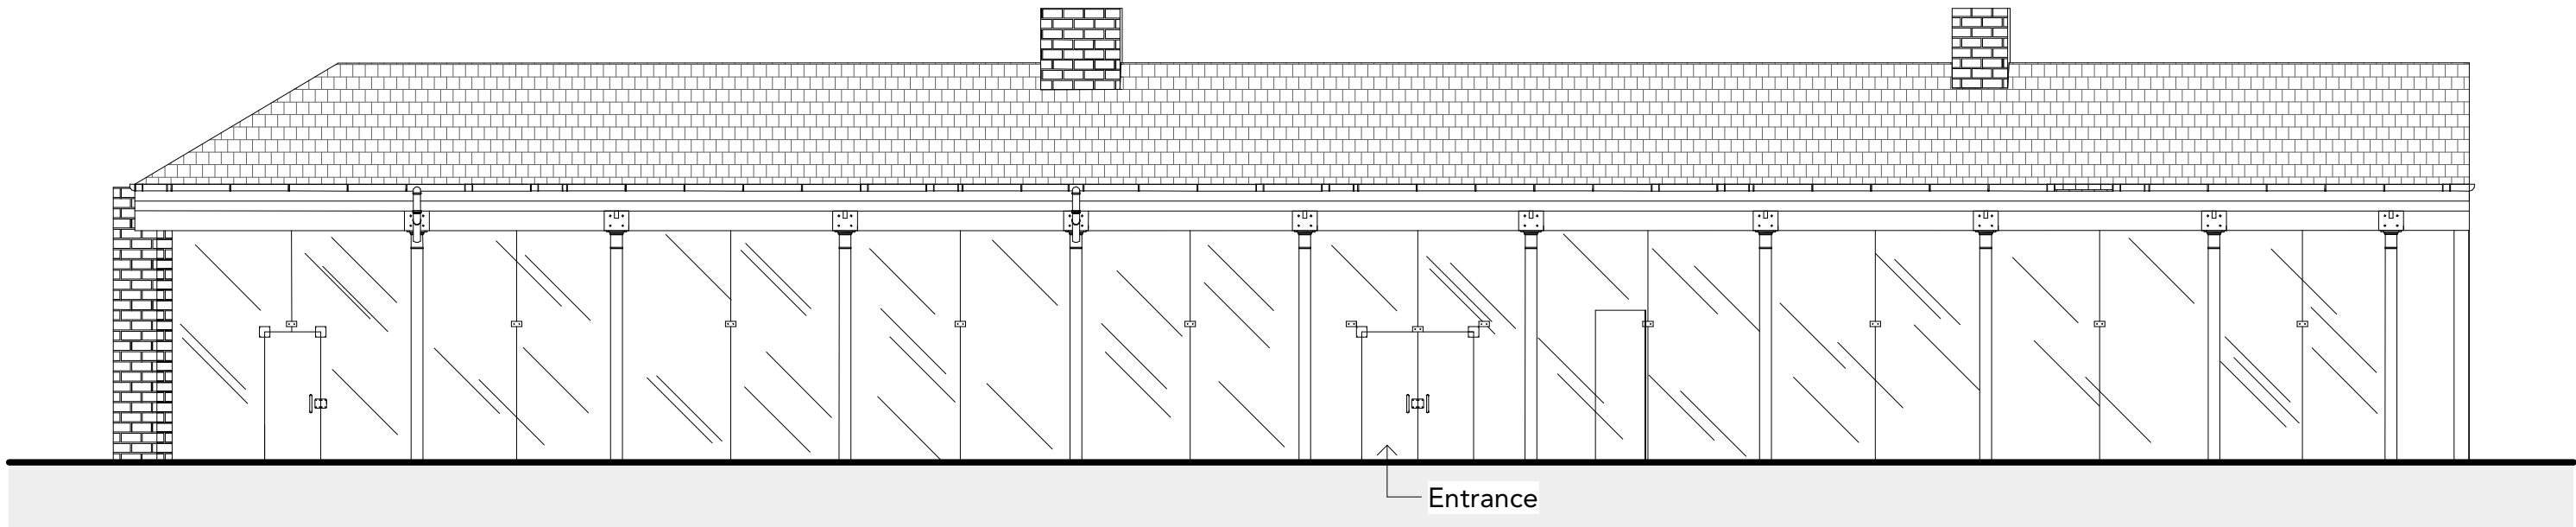

Existing North Elevation

1 : 100



A	22/11/21	Planning Issue
Rev	Date	Intls Details

© The moral rights of the author are hereby asserted.
This drawing and design is the sole property of Buttress Ltd and must not be reproduced without permission.
Buttress Ltd is Registered in England and Wales: 5363573

Buttress

41 Bengal Street
Manchester
M4 6AF

T 0161 236 3303
E contact@buttress.net
W www.buttress.net

Project Title	SIM LEARNING PLATFORM
Client	SCIENCE & INDUSTRY MUSUEM
Location	MANCHESTER

Drawing ref	Existing North Elevation
-------------	--------------------------

Date	22/11/2021 10:52:19	Scale	1 : 100
Checker	SA	Orig Paper Size	A2

Job No:	8778	Status	PLANNING
---------	------	--------	----------

Project:	Origin:	Zone:	Level:	Type:	Disc:	Number:	Rev:
----------	---------	-------	--------	-------	-------	---------	------

8778-BA-EX-ZZ-DR-A- (02) 001- A