




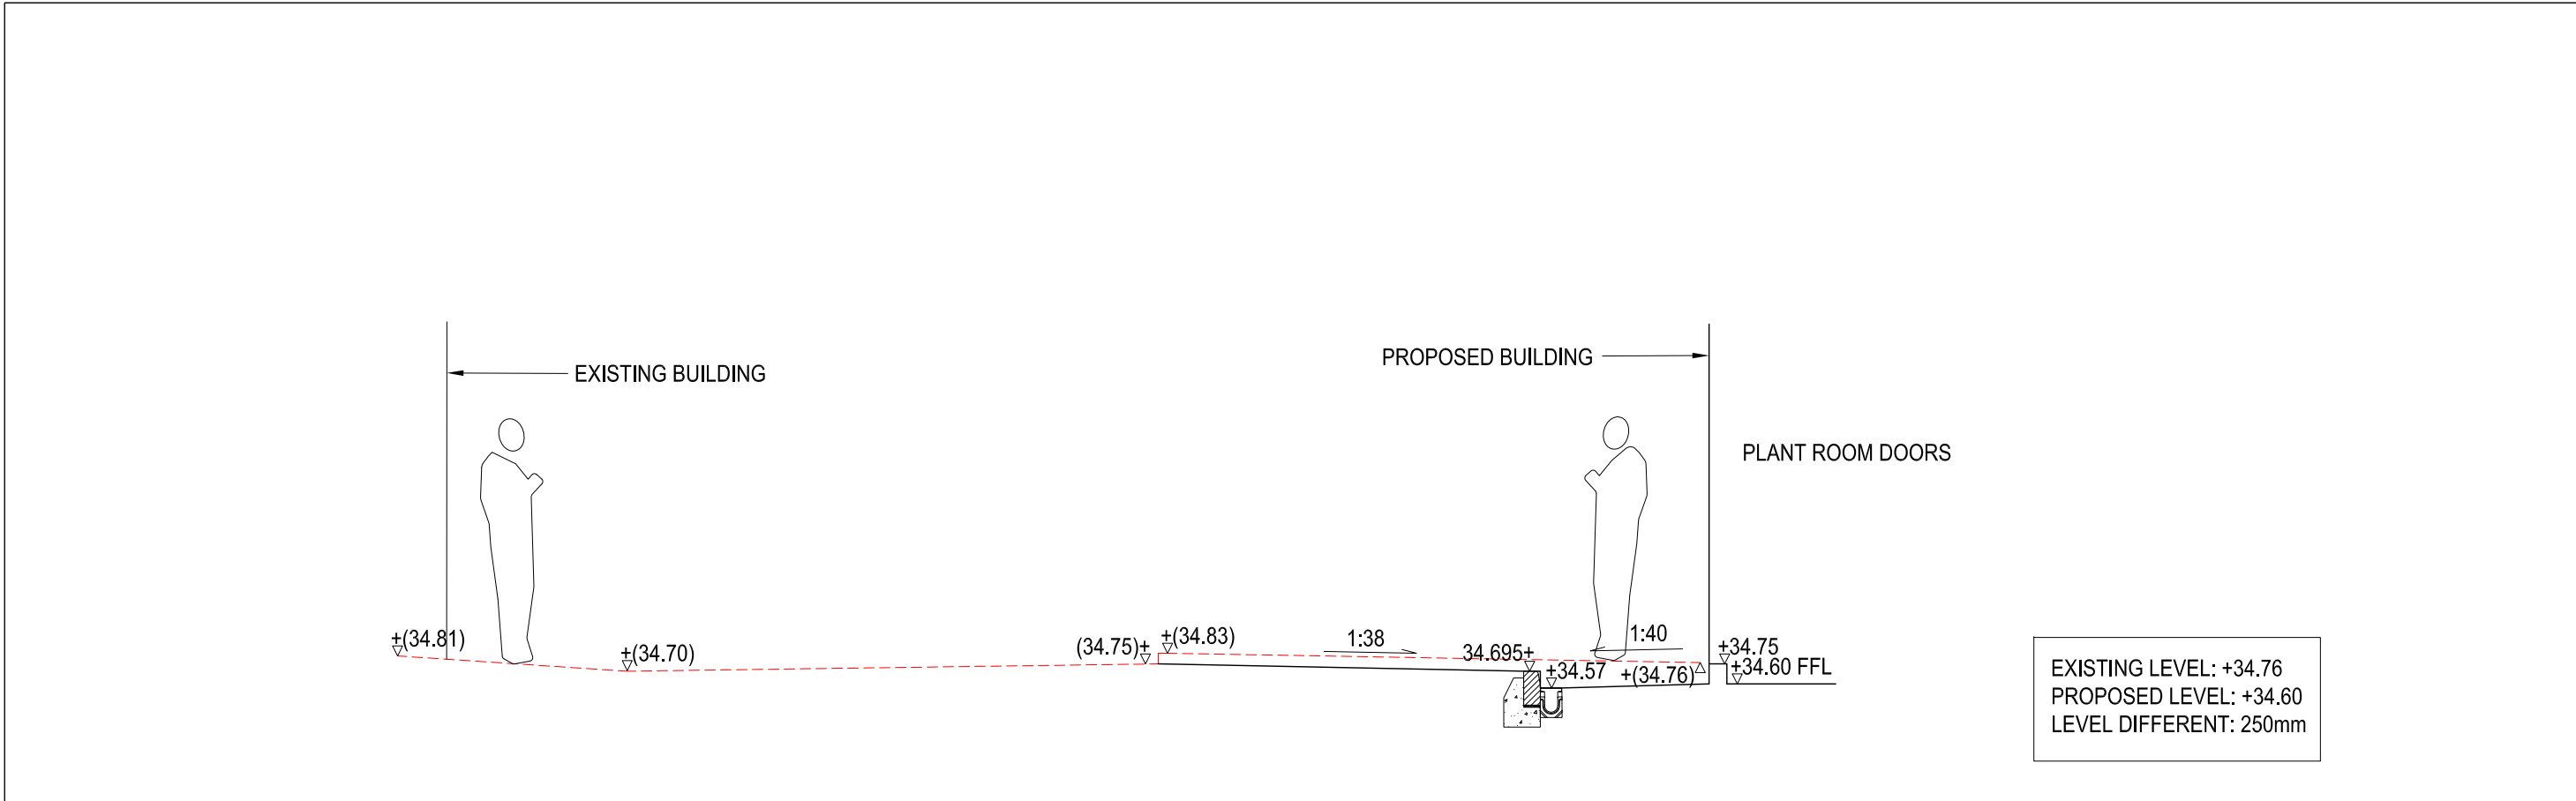


SECTION A-A'

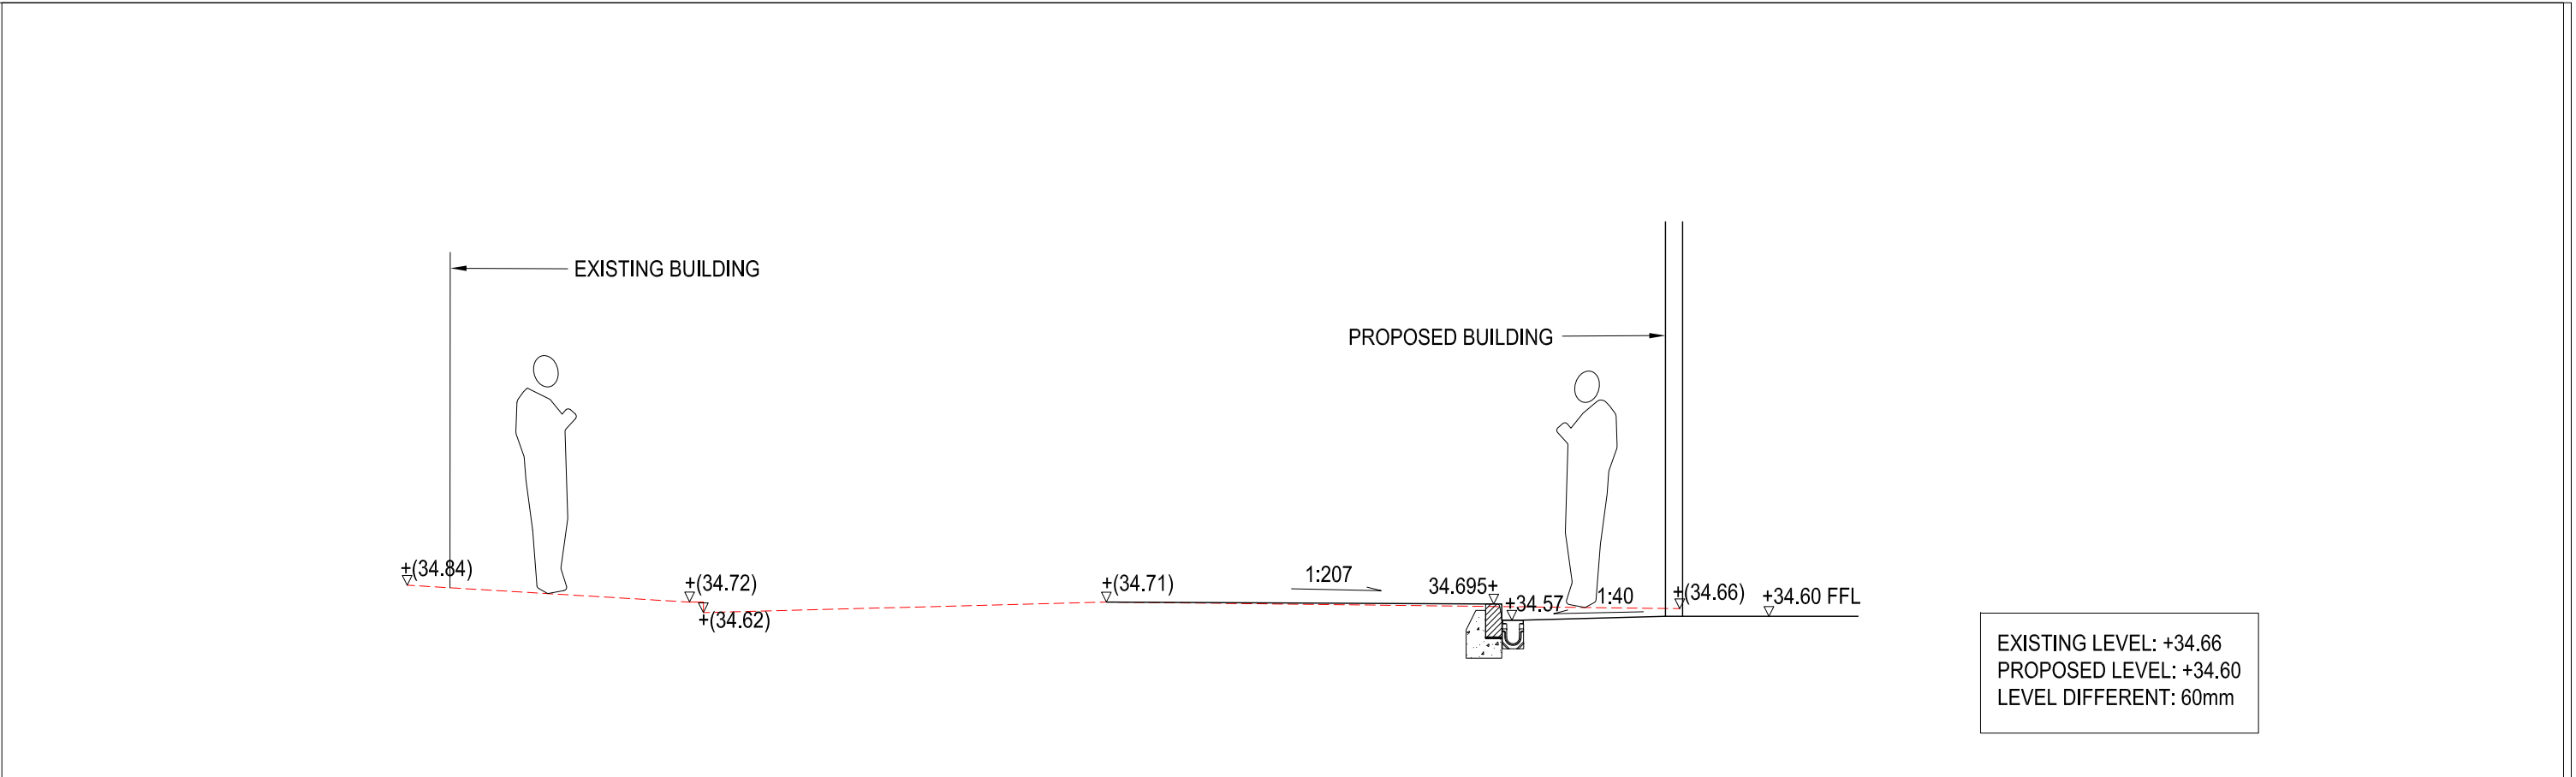


SECTION B-B'

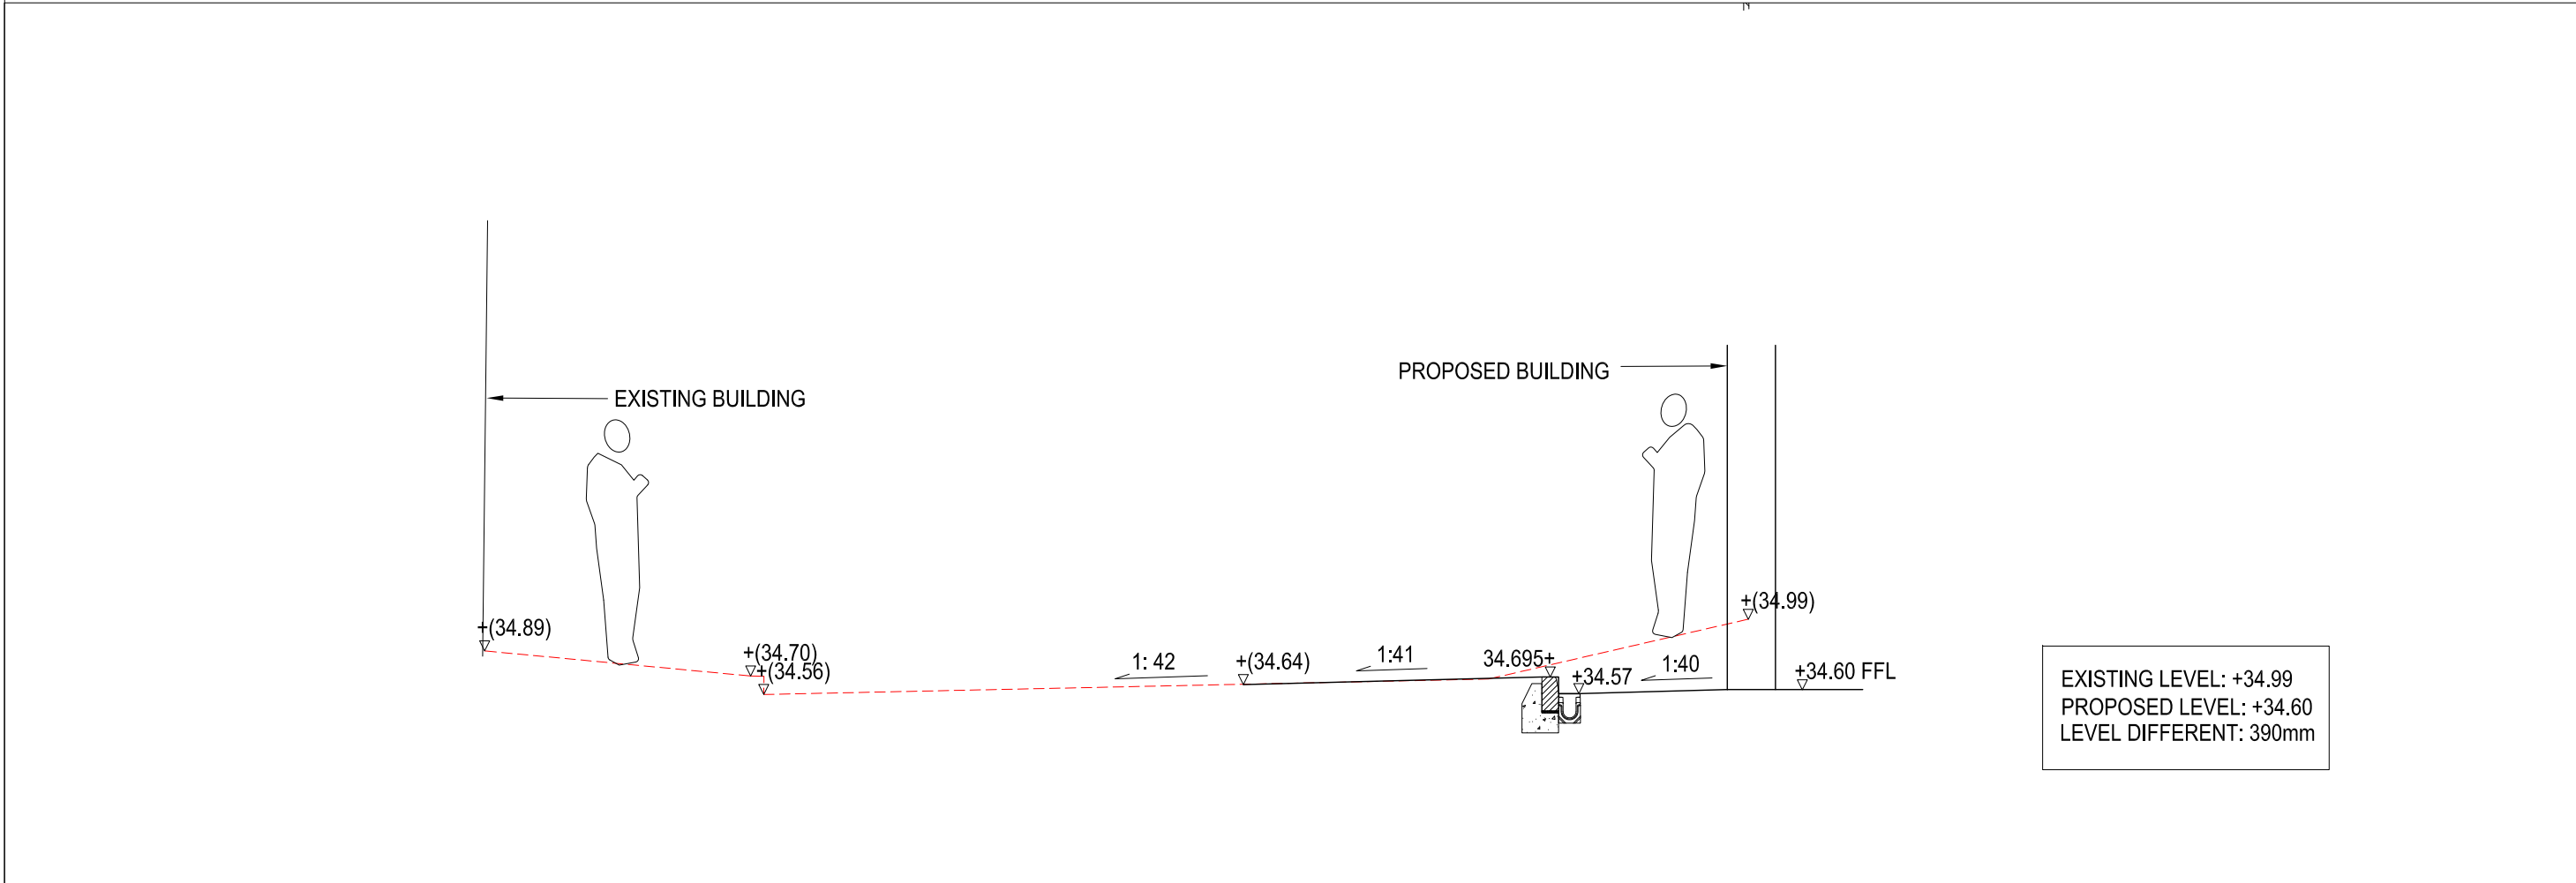


SECTION C-C'

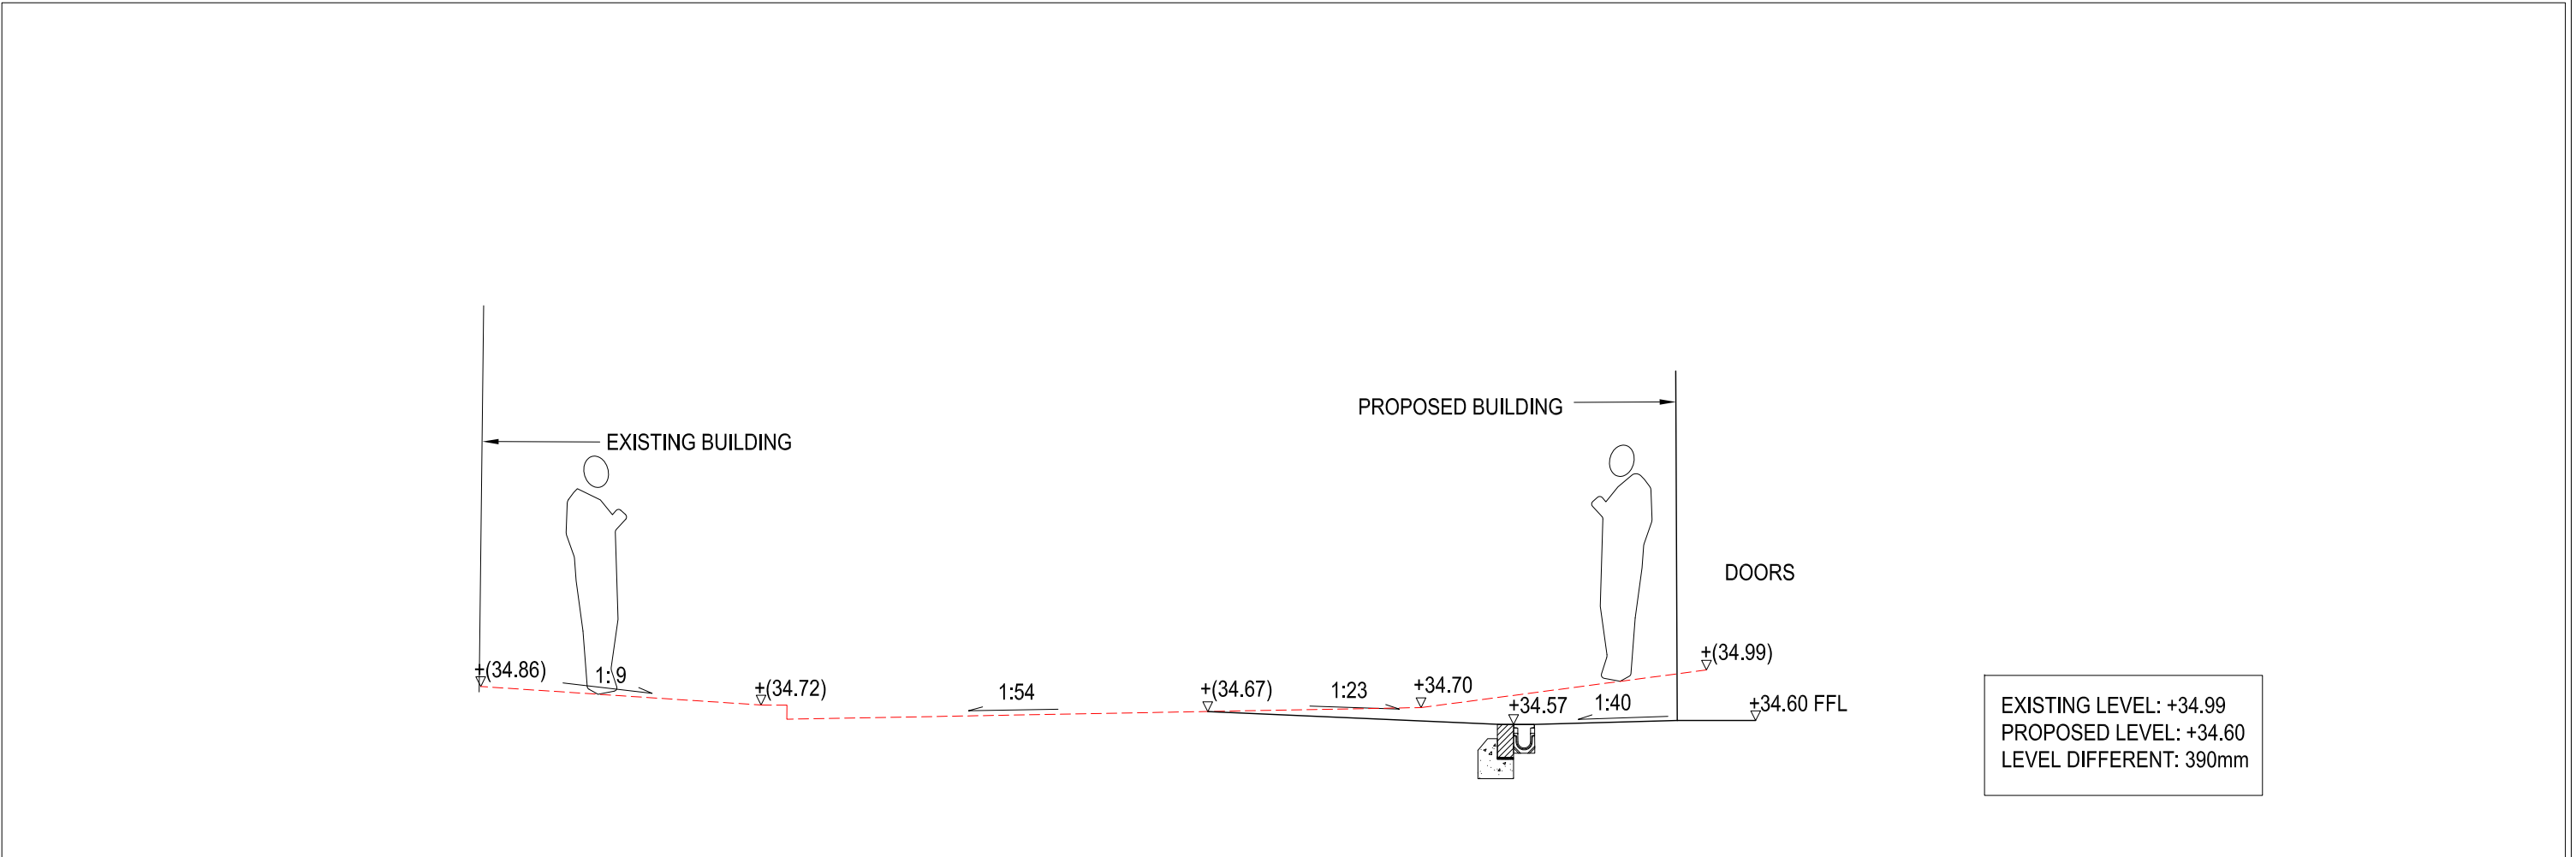

SECTION D-D'

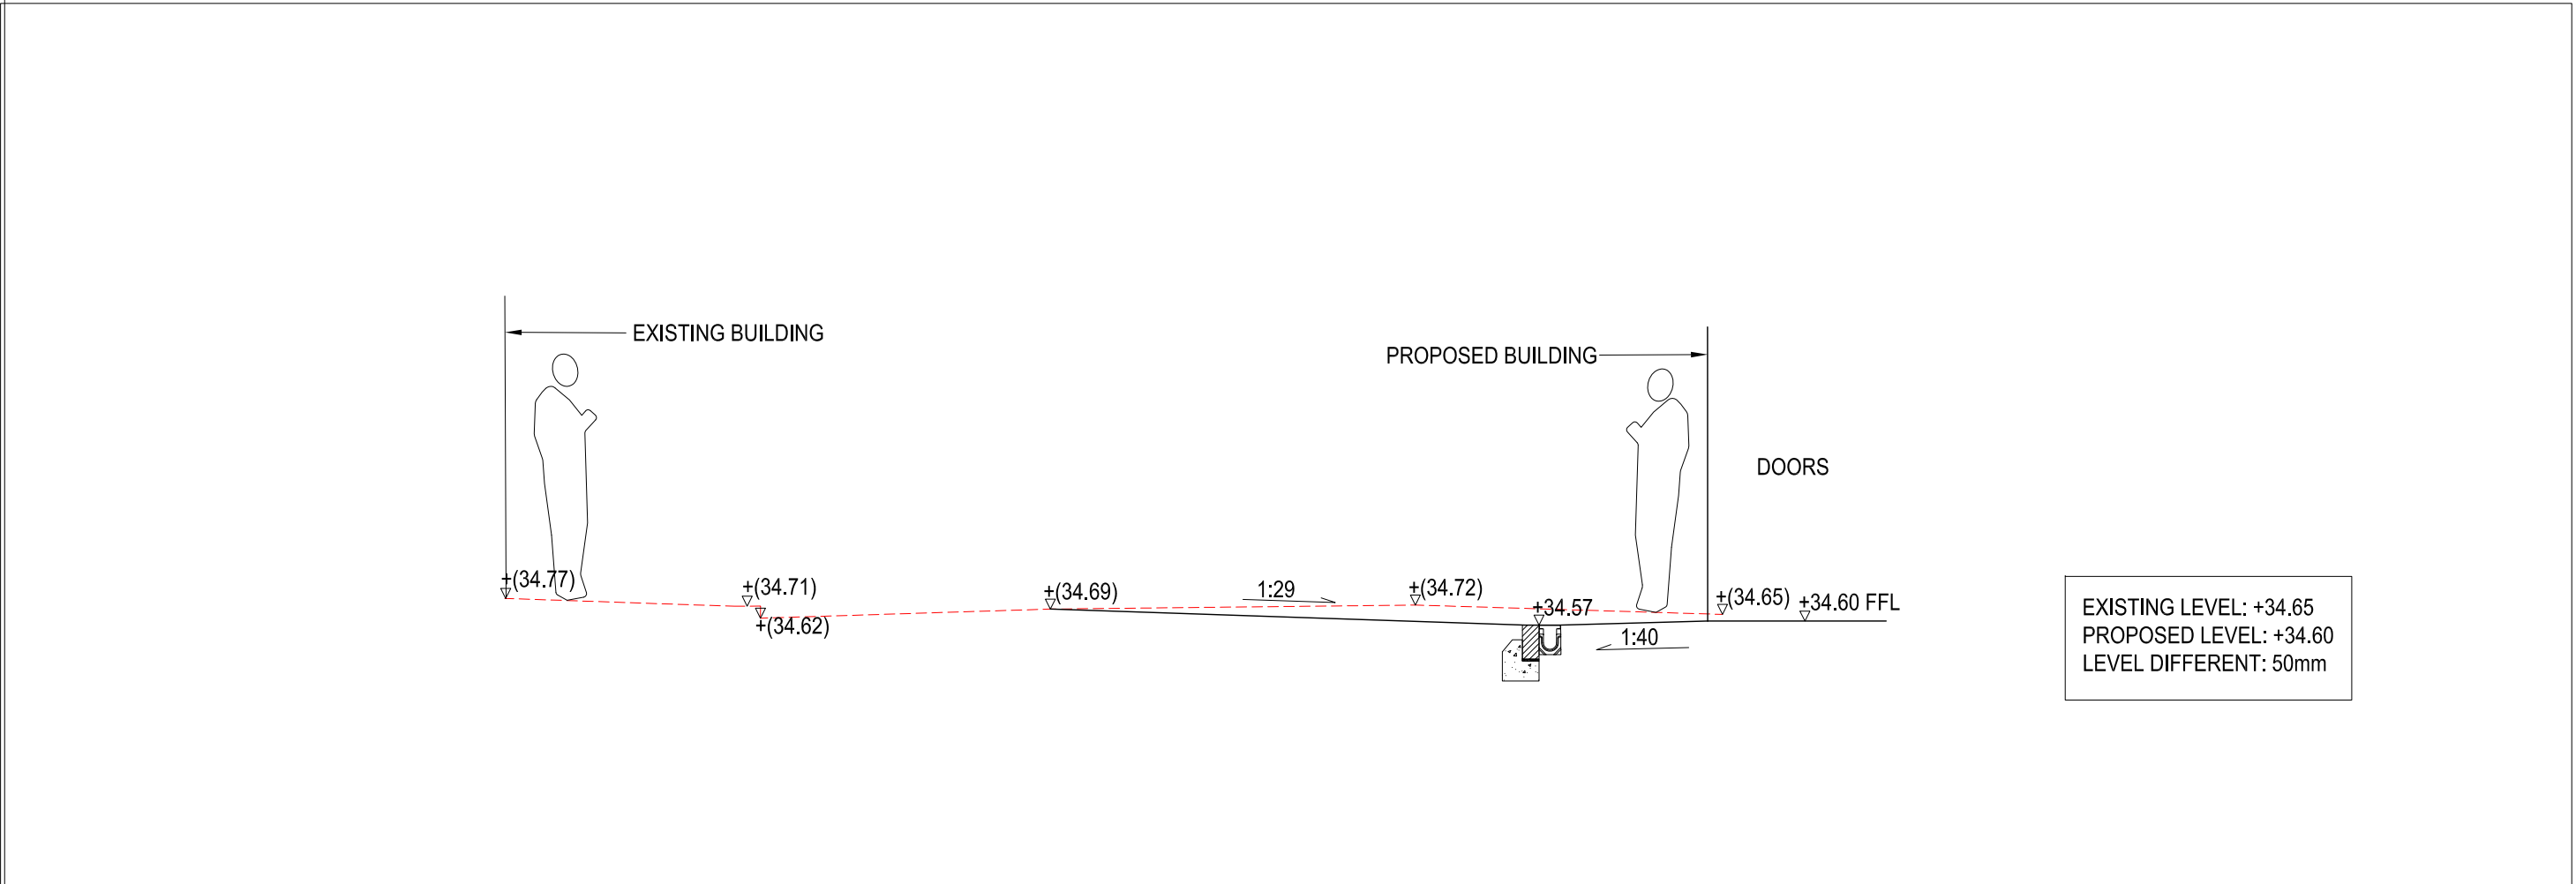

SECTION E-E'

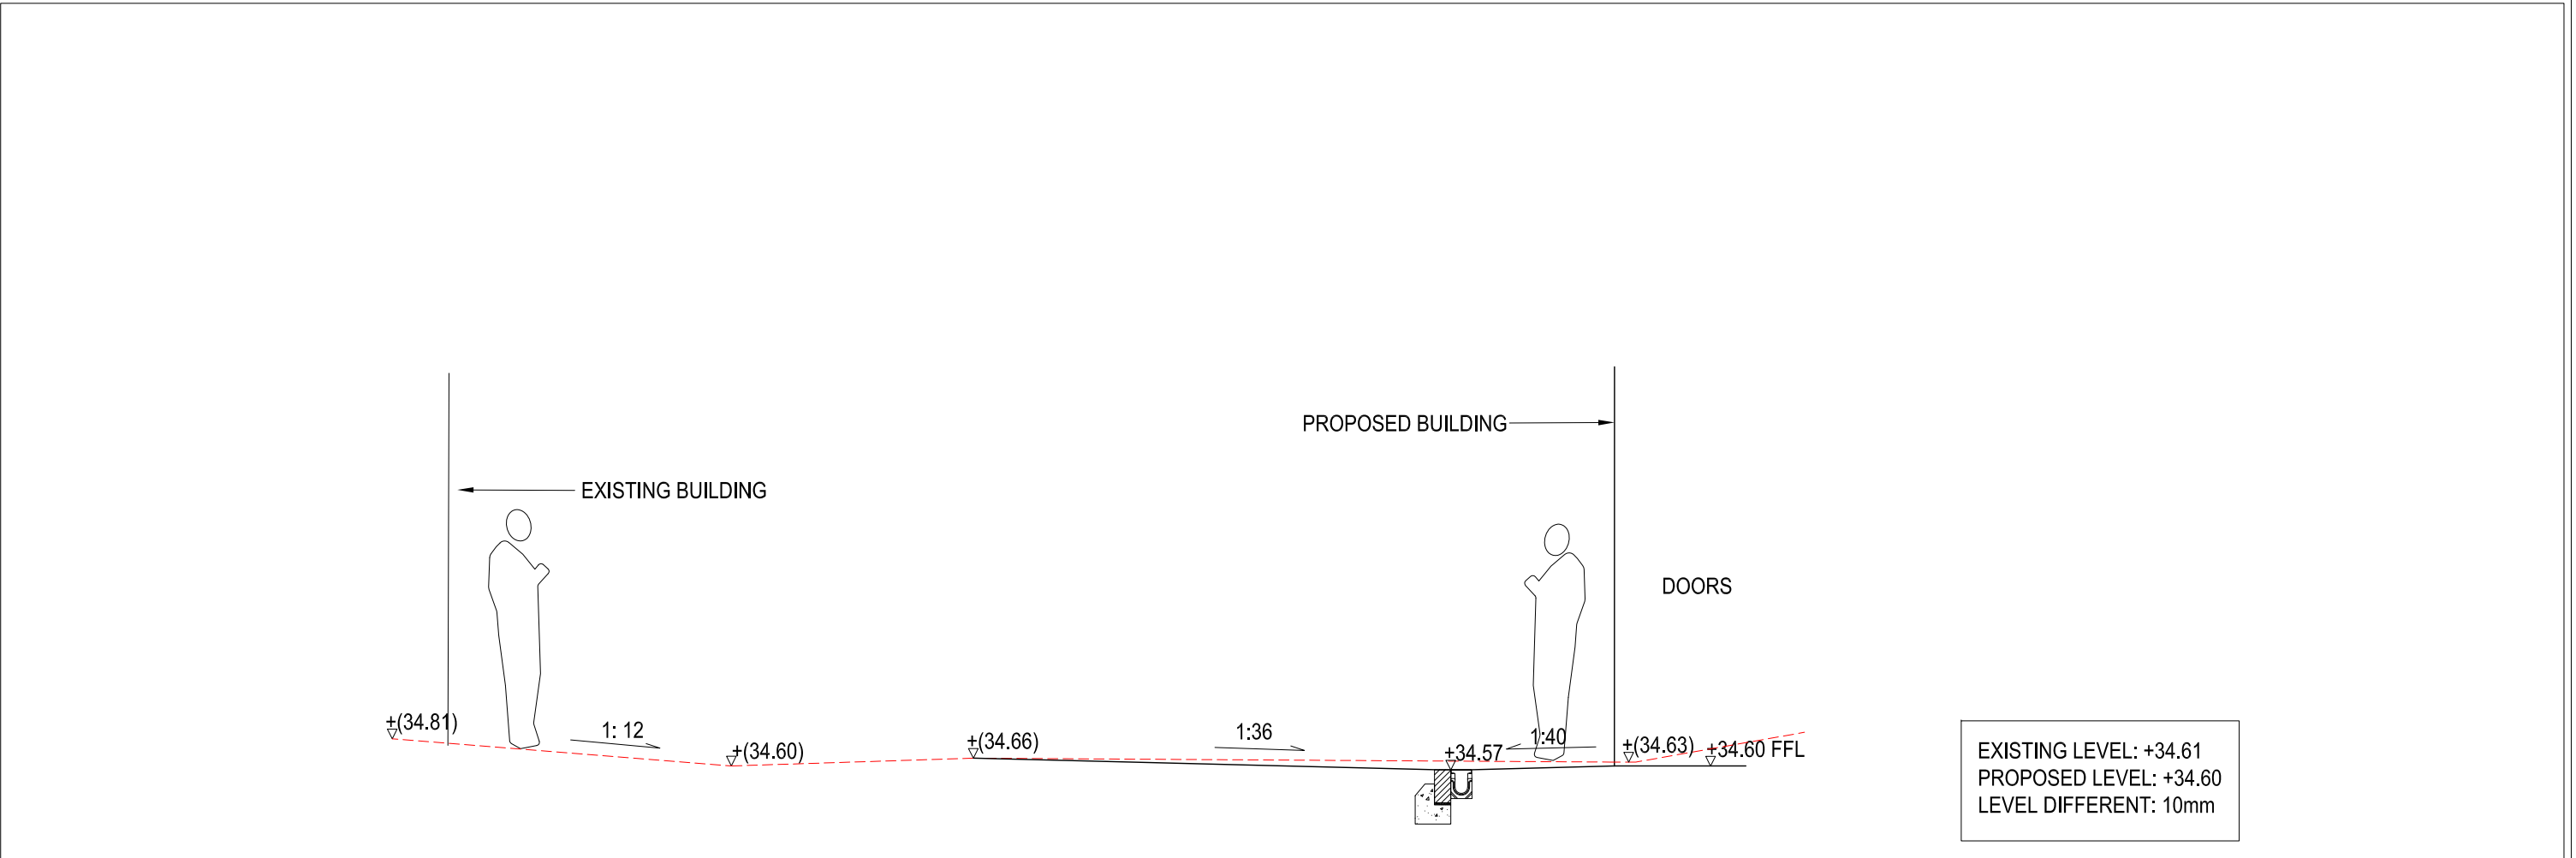

SECTION F-F'

NOTE:
RECOMMENDED CROSS FALL ON
FOOTPATHS OF 1:30 AS PER BS8300 GUIDELINES,
1:40 PREFERABLE
ENGINEERS TO REVIEW LEVELS WITH EXISTING
SERVICES.

BUILDING DESIGN PARTNERSHIP SHALL HAVE NO RESPONSIBILITY FOR
ANY USE MADE OF THIS DOCUMENT OTHER THAN FOR THAT WHICH IT WAS
PREPARED AND ISSUED.
ALL DIMENSIONS SHOULD BE CHECKED ON SITE.
DO NOT SCALE FROM THIS DRAWING
ANY DRAWING ERRORS OR DIVERGENCIES SHOULD BE BROUGHT TO THE
ATTENTION OF BUILDING DESIGN PARTNERSHIP AT THE ADDRESS SHOWN
BELOW.

NOTES	
---	EXISTING TOPOGRAPHY
---	PROPOSED TOPOGRAPHY

REV	DESCRIPTION	DATE
P01	STAGE 4 ISSUE	26.11.21

CLIENT

Founded by:

MANCHESTER
CANCER
RESEARCH
CENTRE

MANCHESTER
1824
The University of Manchester

CANCER
RESEARCH
UK

NHS
The Christie
NHS Foundation Trust

BDP.

11 Ducie Street
PO Box 85, Piccadilly Basin
Manchester, M60 3JA
United Kingdom
T +44 (0)161 828 2200
F +44 (0)161 828 2235
www.bdp.com

PROJECT TITLE	
Paterson Redevelopment Project	
P2008381	
DRAWING TITLE	SECTIONS THROUGH FM SERVICE
SCALE	@ A1 1:50
DATE	NOV '21
DRAWING NO.	PRP-BDP-Z01-XX-PL-L-9571
REVISION	P01