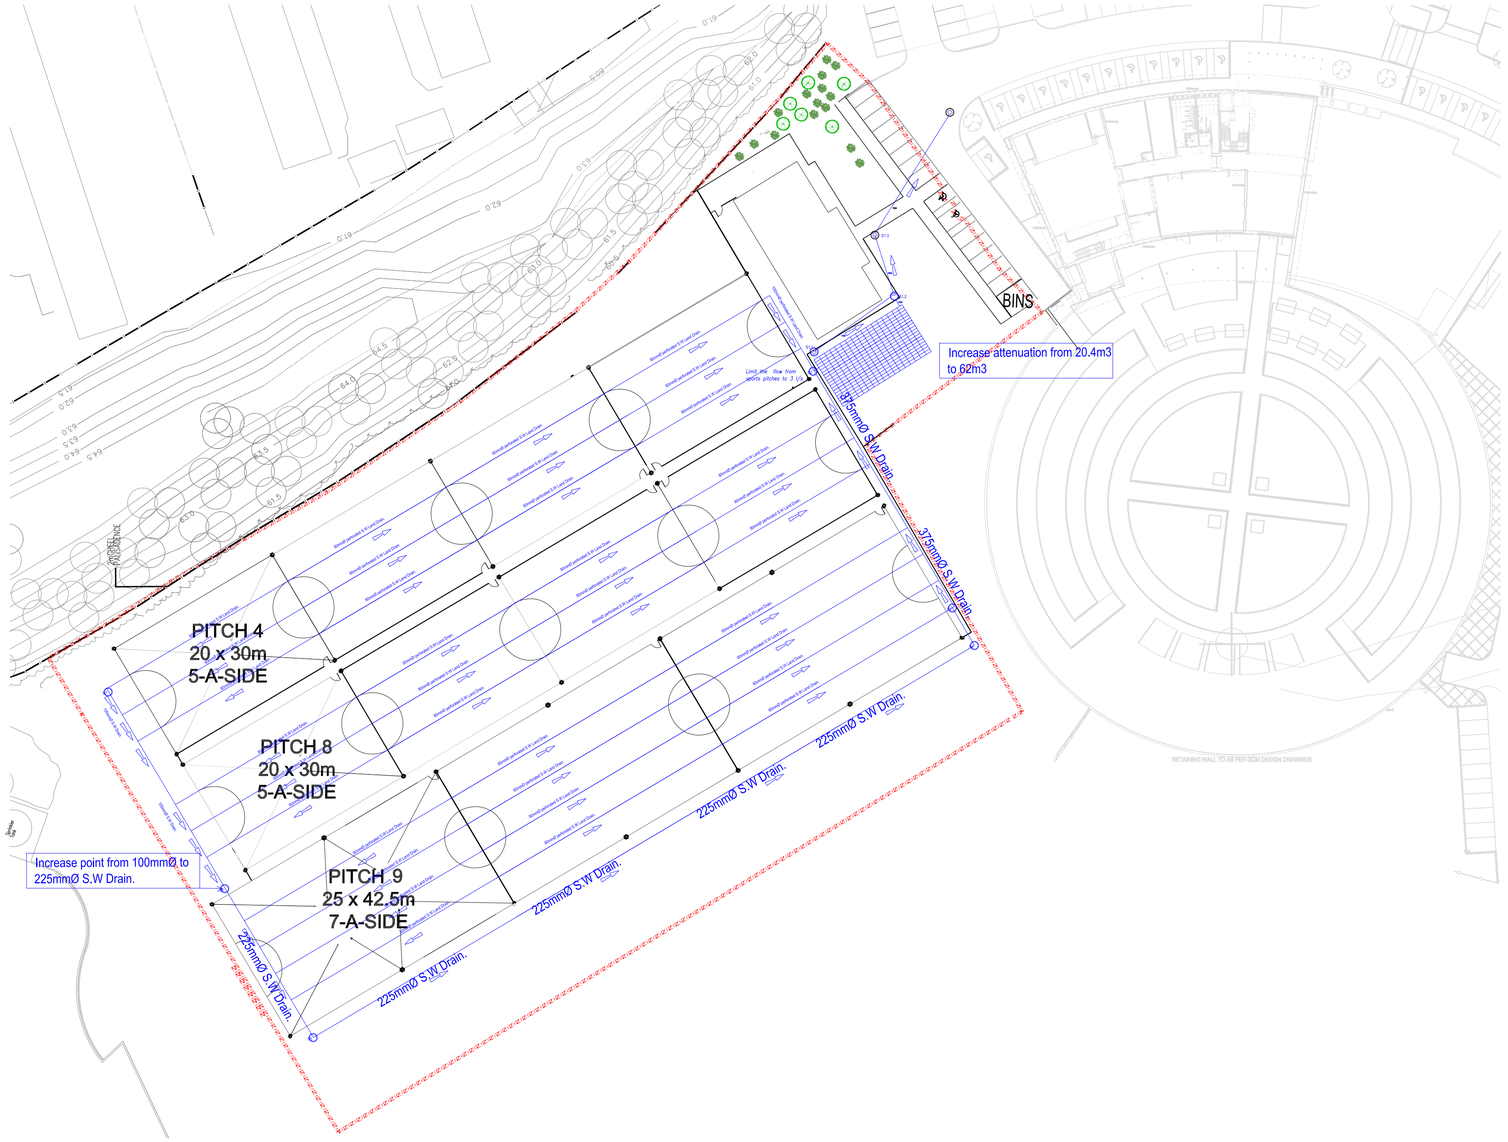

Notes:

Drawing were prepared from a visual survey only

REV	DESCRIPTION	BY	DATE
A	Update Pipe sizes	FT	14/01

STATUS:

FT Consulting Engineers
6 Green Apron Park
North Berwick
EH39 4RE
07407058188
fergaltalty@yahoo.co.uk

CLIENT:
AM Sports

ARCHITECT:
FT Consulting

SITE: **Goals**
3 Irish Town Way, Cheetham Hill, Manchester M8 0AE

TITLE: **Proposed Drainage Layout @1:1000**

SCALE AT A1:	DATE:	DRAWN:	CHECKED:
1:500	14/01/2022	FT	FT

PROJECT NO:	DRAWING NO:	REVISION:
P119	A106	A

Scale 1: 500 — 0m 5 10 20 30 40 50m